



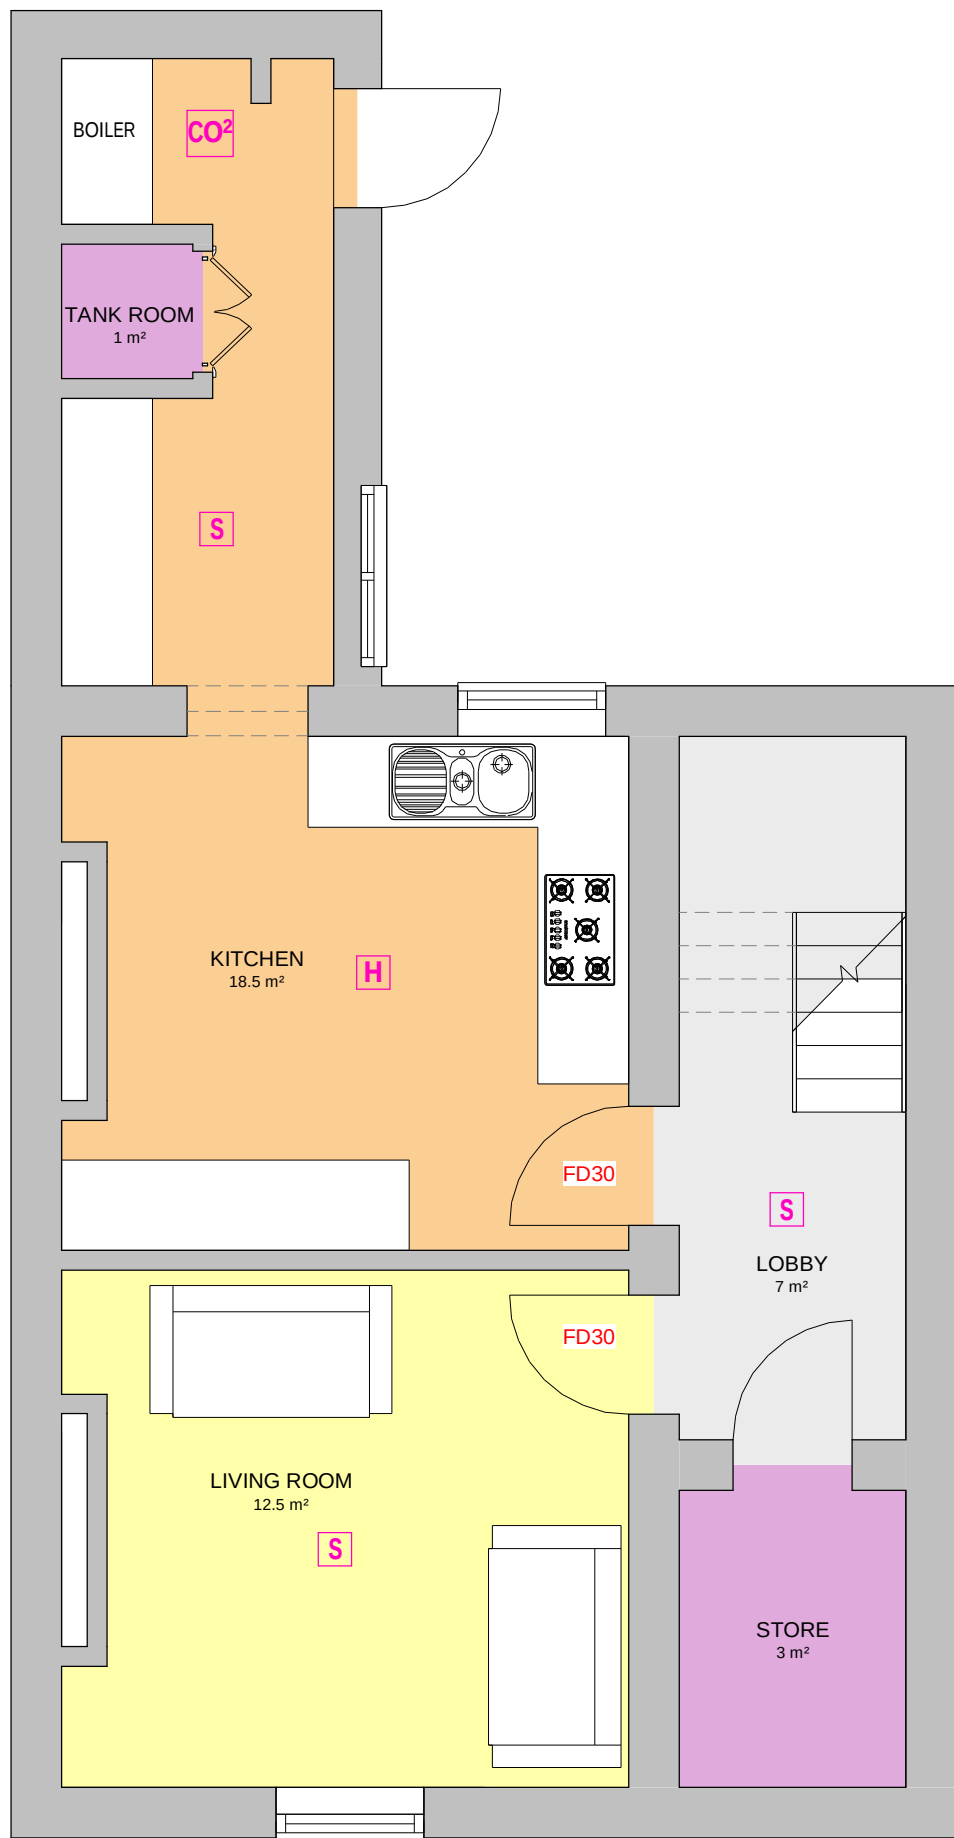

1

Proposed Lower Ground Floor Plan

1 : 50

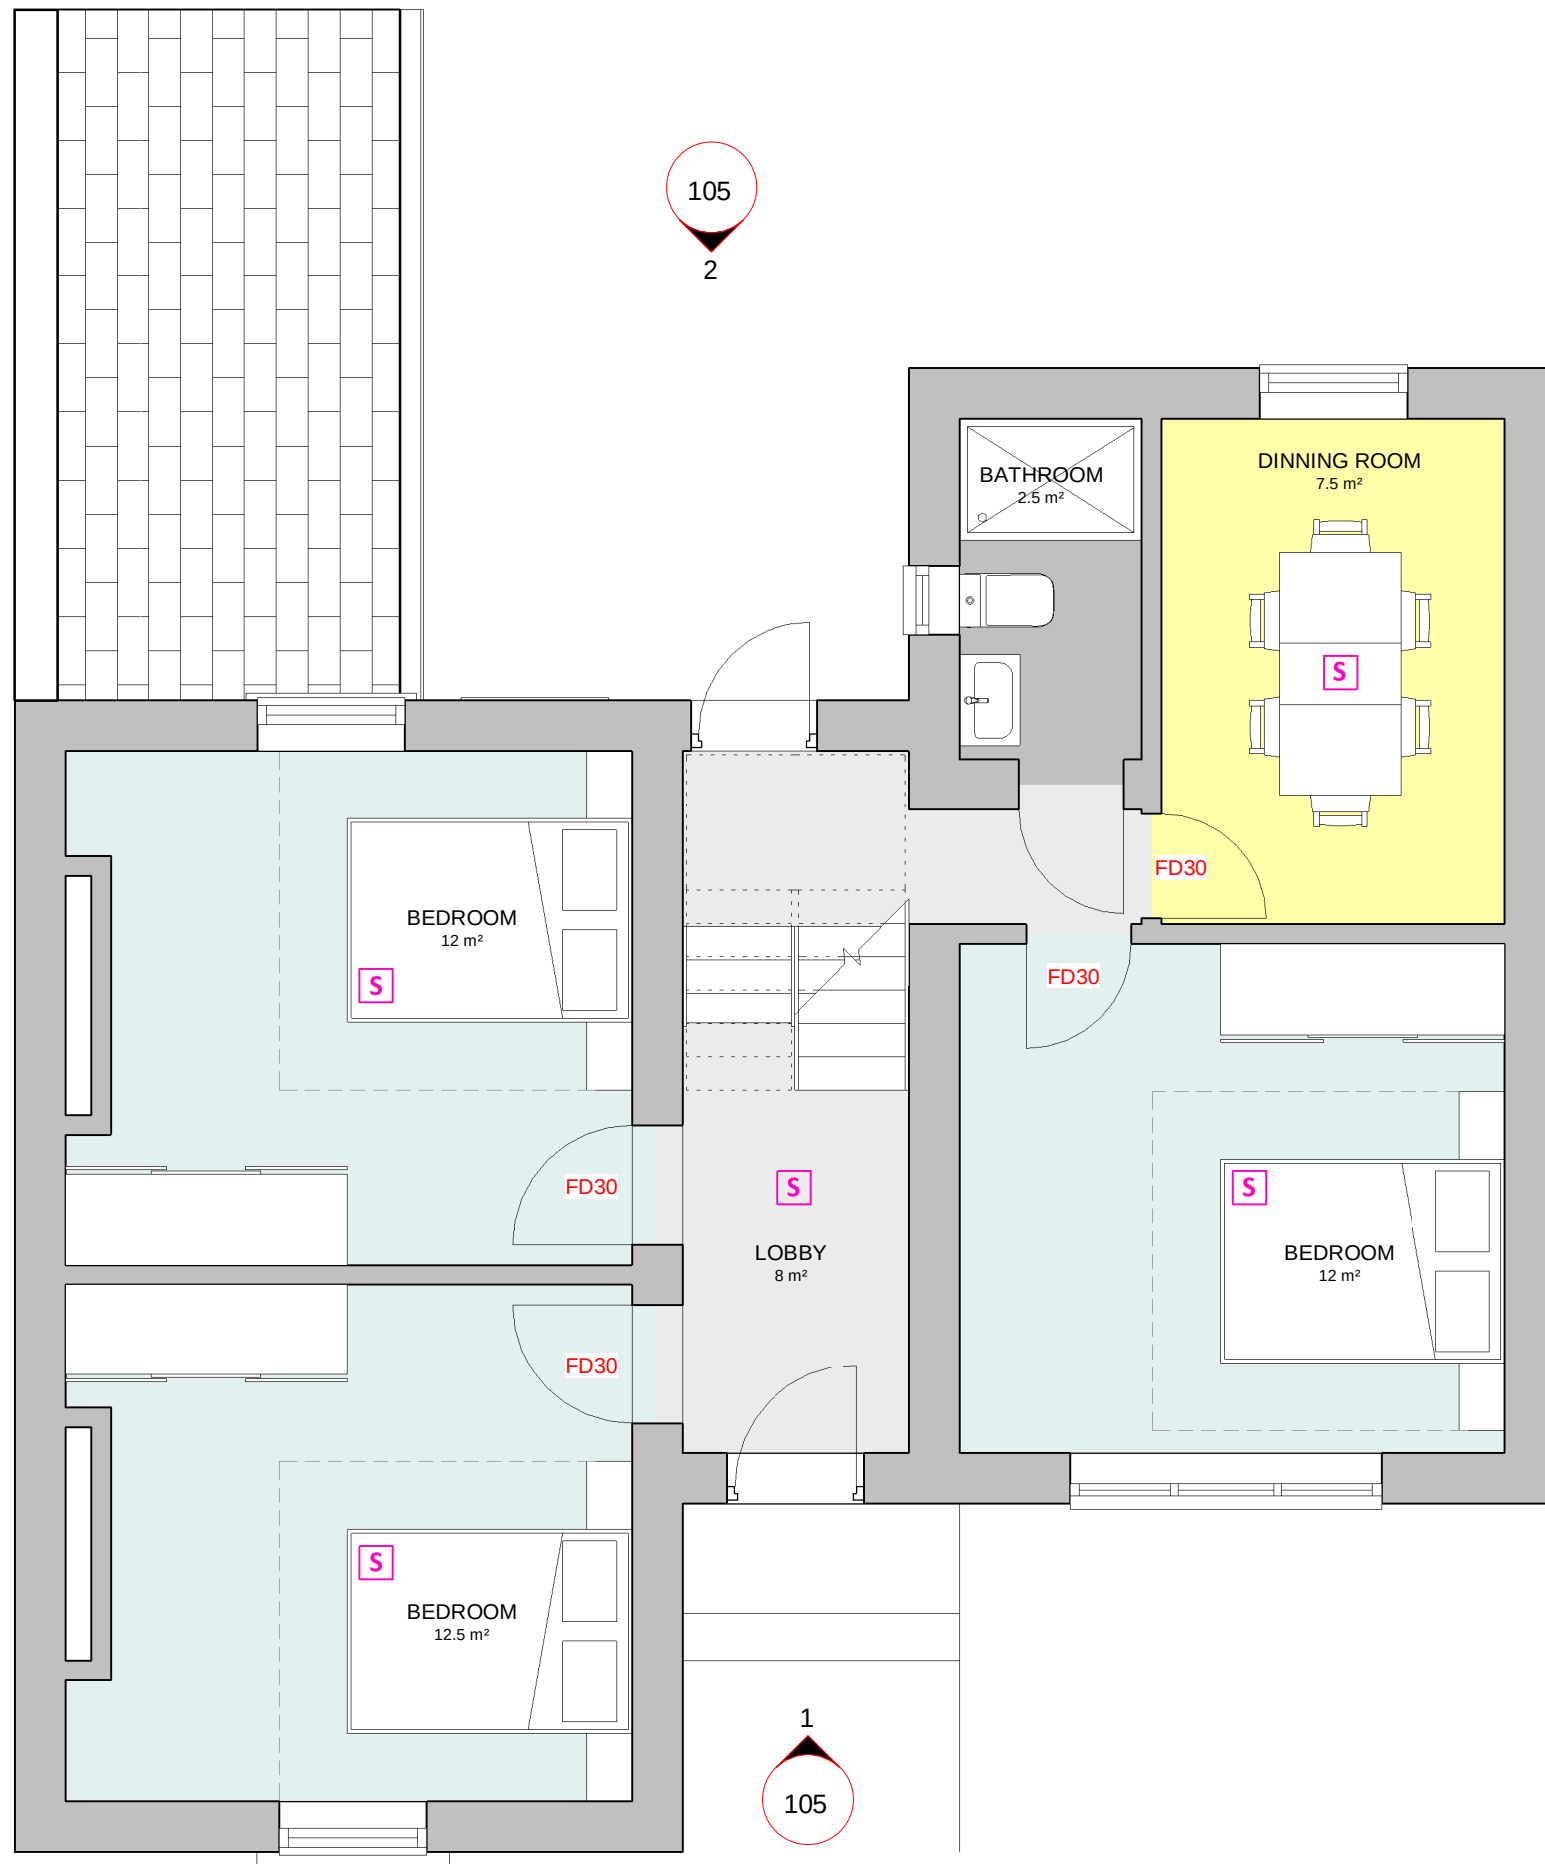

2

Proposed Ground Floor Plan

1 : 50



3

Proposed First Floor Plan


1 : 50



4

Proposed Second Floor Plan

1 : 50

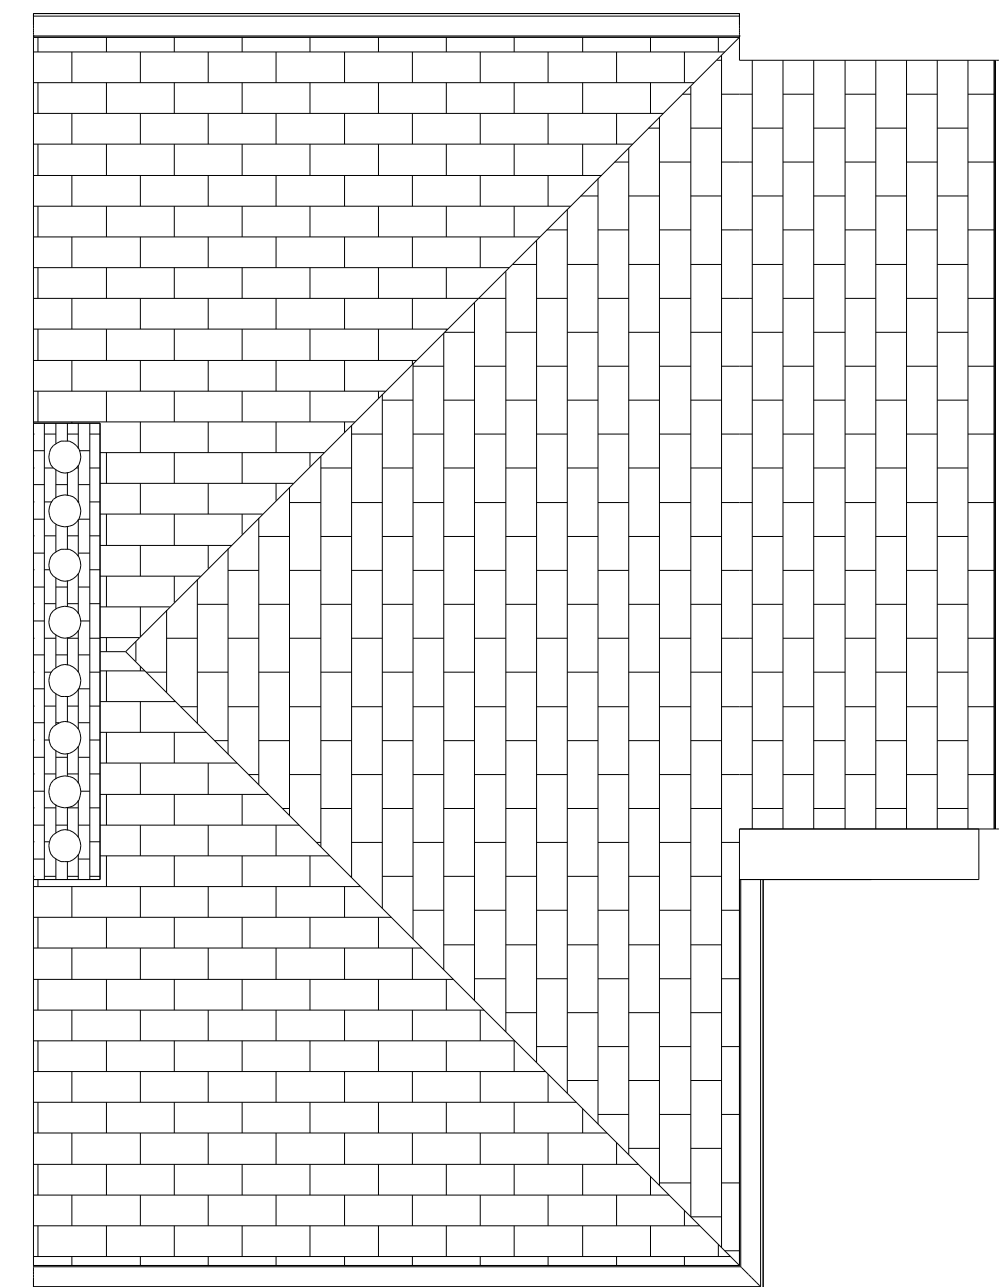


5

Proposed Roof Plan

1 : 50

rev	revision details	date
A	For Planning	11/11/23

NOTES:
THIS DRAWING IS INDICATIVE ONLY AND MUST NOT BE REPRODUCED WITHOUT PERMISSION.
THIS DRAWING IS FOR DESIGN INTENT ONLY AND MUST NOT BE USED FOR ANY OTHER PURPOSES.
THE CONTRACTOR IS RESPONSIBLE FOR CHECKING DIMENSIONS ON SITE PRIOR TO BUILDING OR FABRICATION.

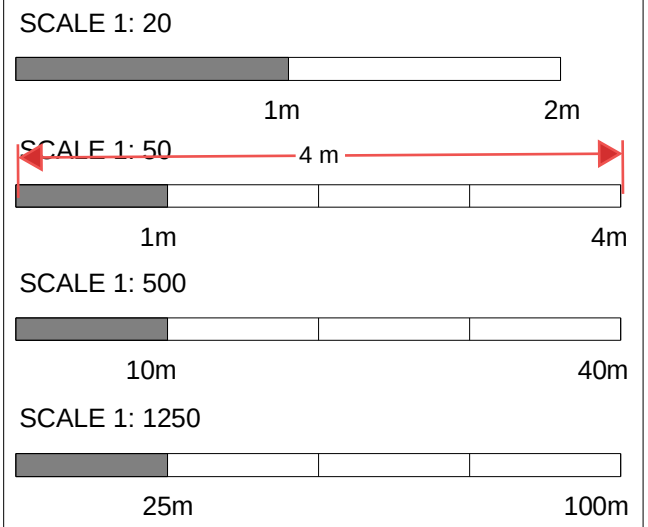

key	risk
Job title 20 Albion Rd, Gravesend DA12 2SR	
drawing title Proposed Floor Plans	
job no. 126	drawing no. 104
scale @A1	revision A
scale @A1	issued to EASL
scale @A1	drawn by ALC