




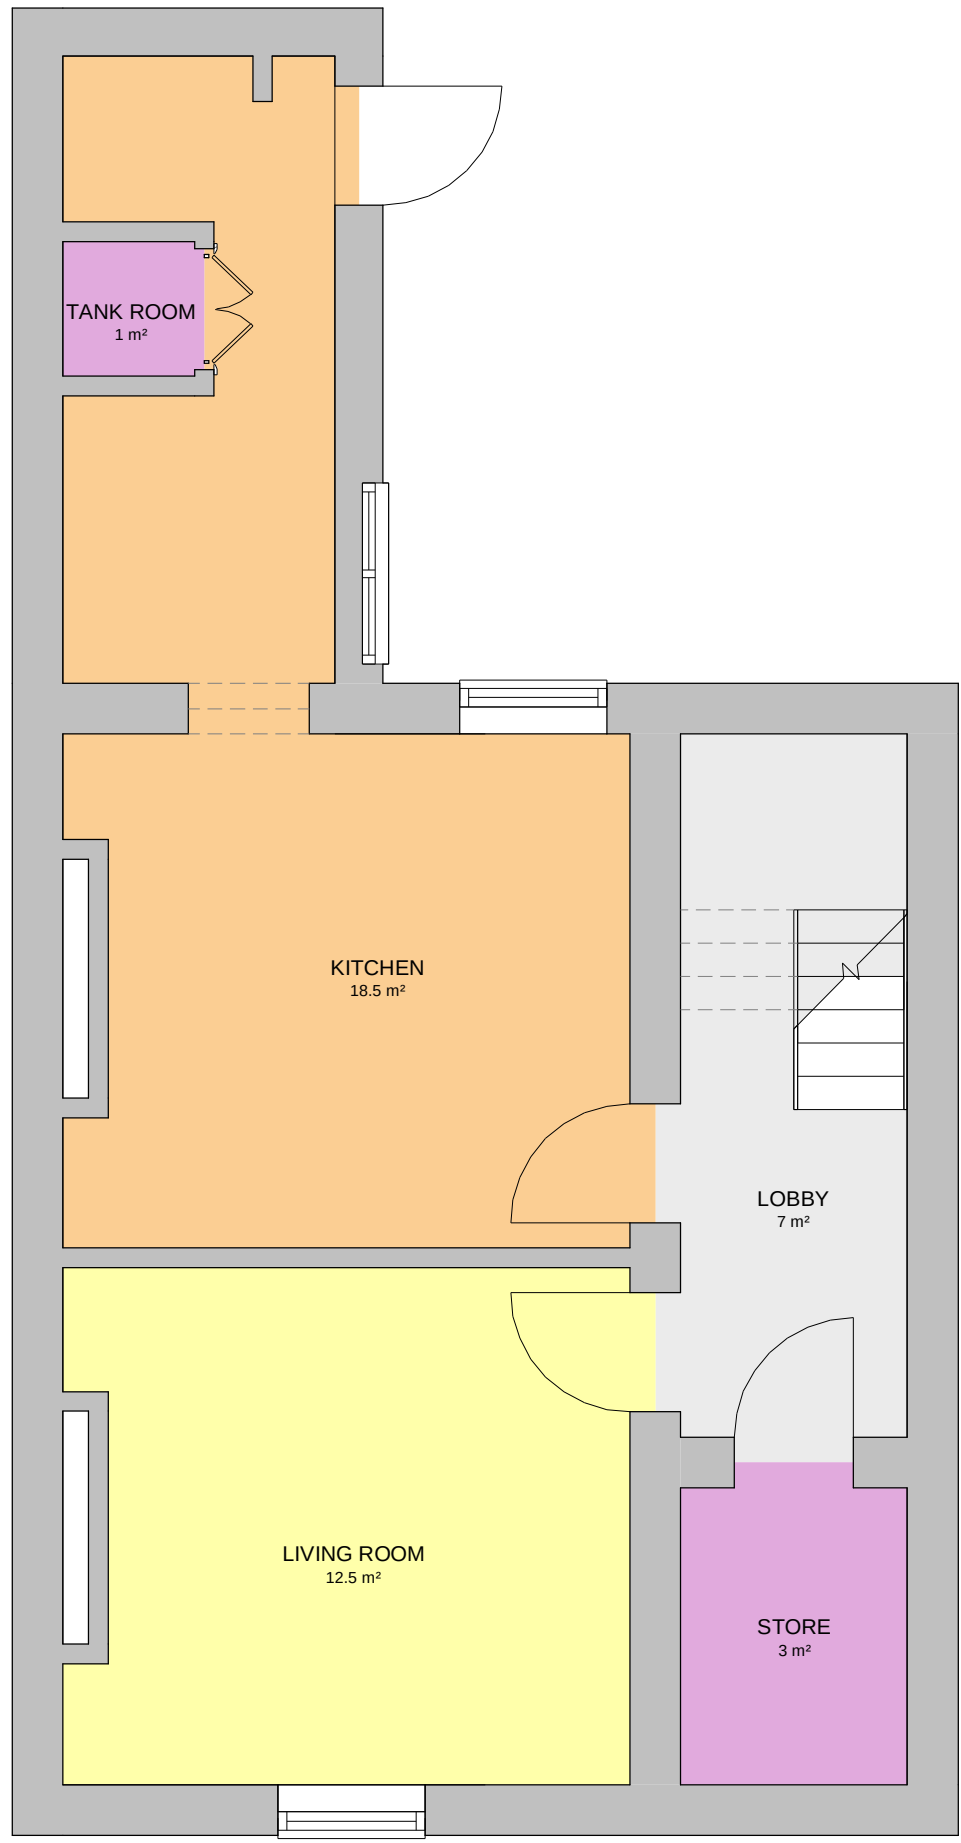


1 Existing Lower Ground Floor Plan 1 : 50

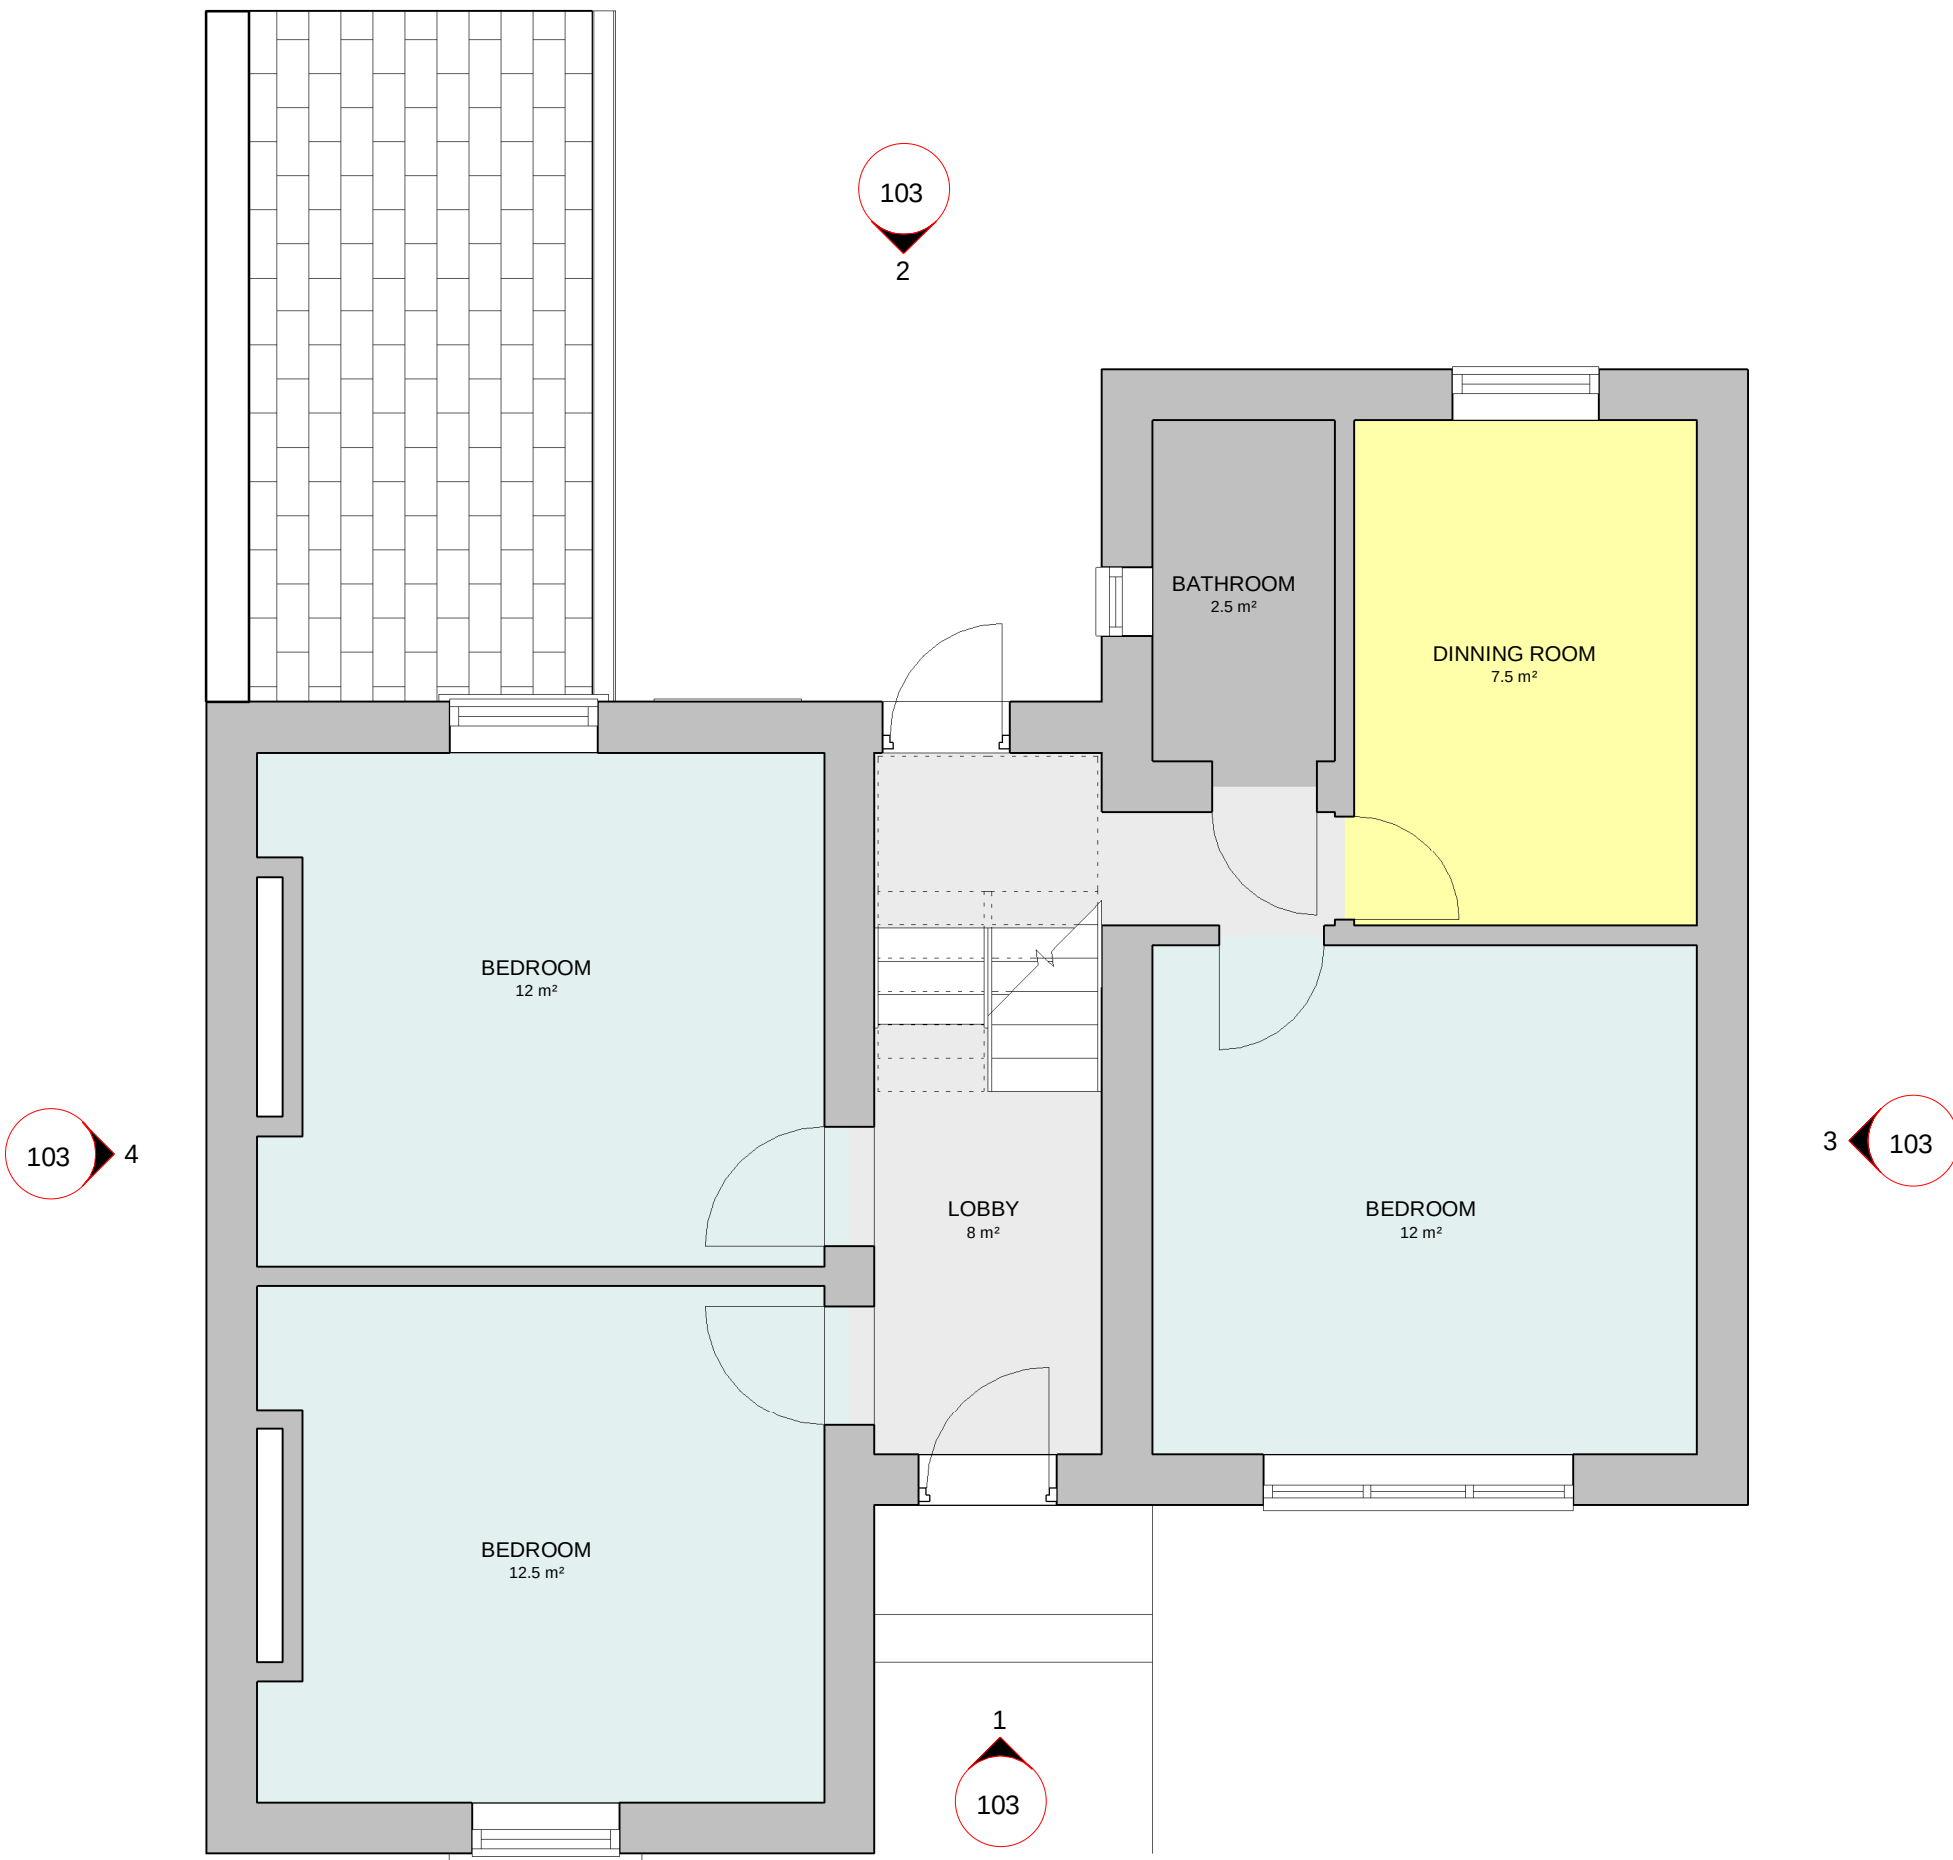


2 Existing Ground Floor Plan 1 : 50

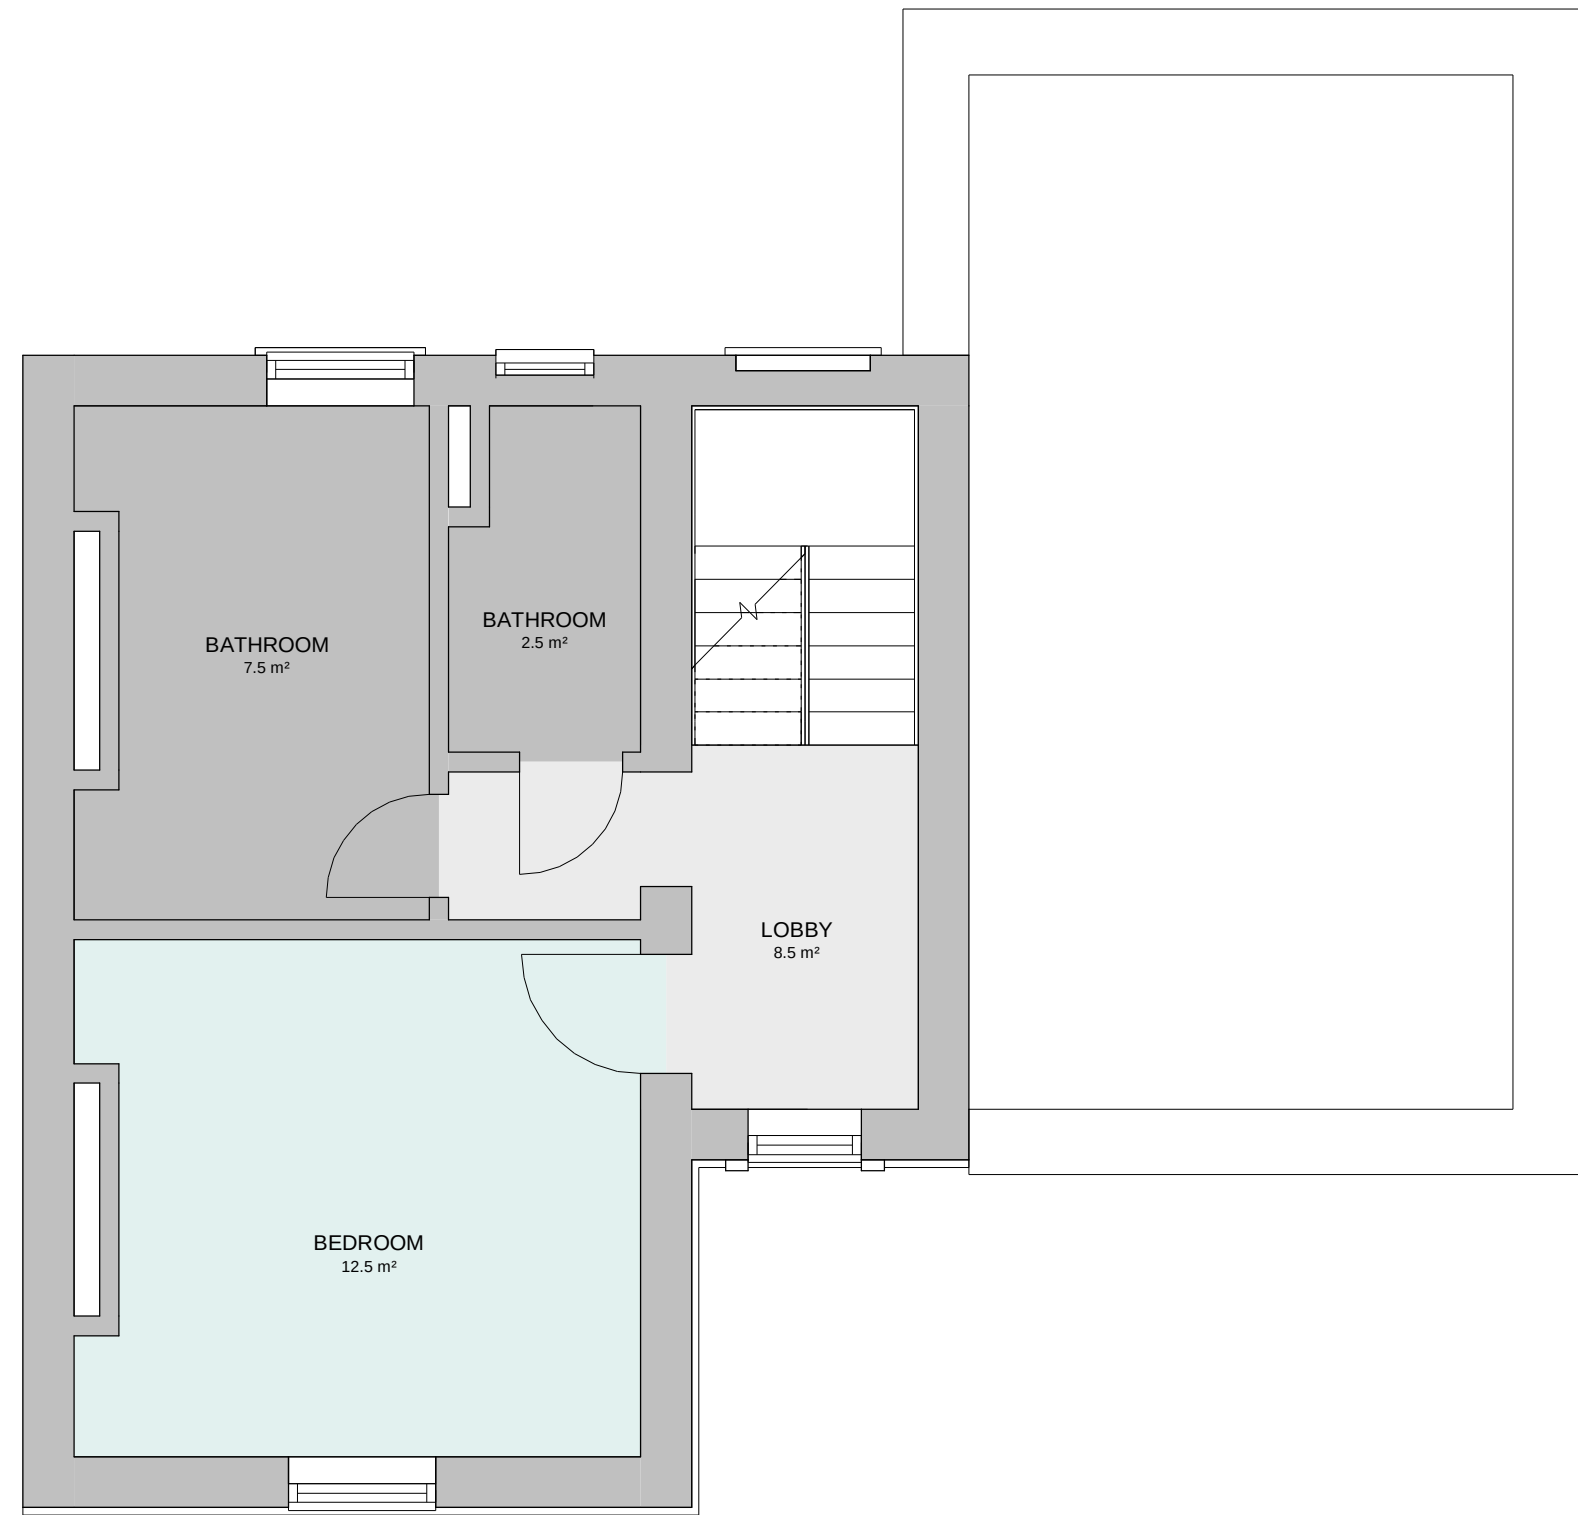

3 Existing First Floor Plan 1 : 50

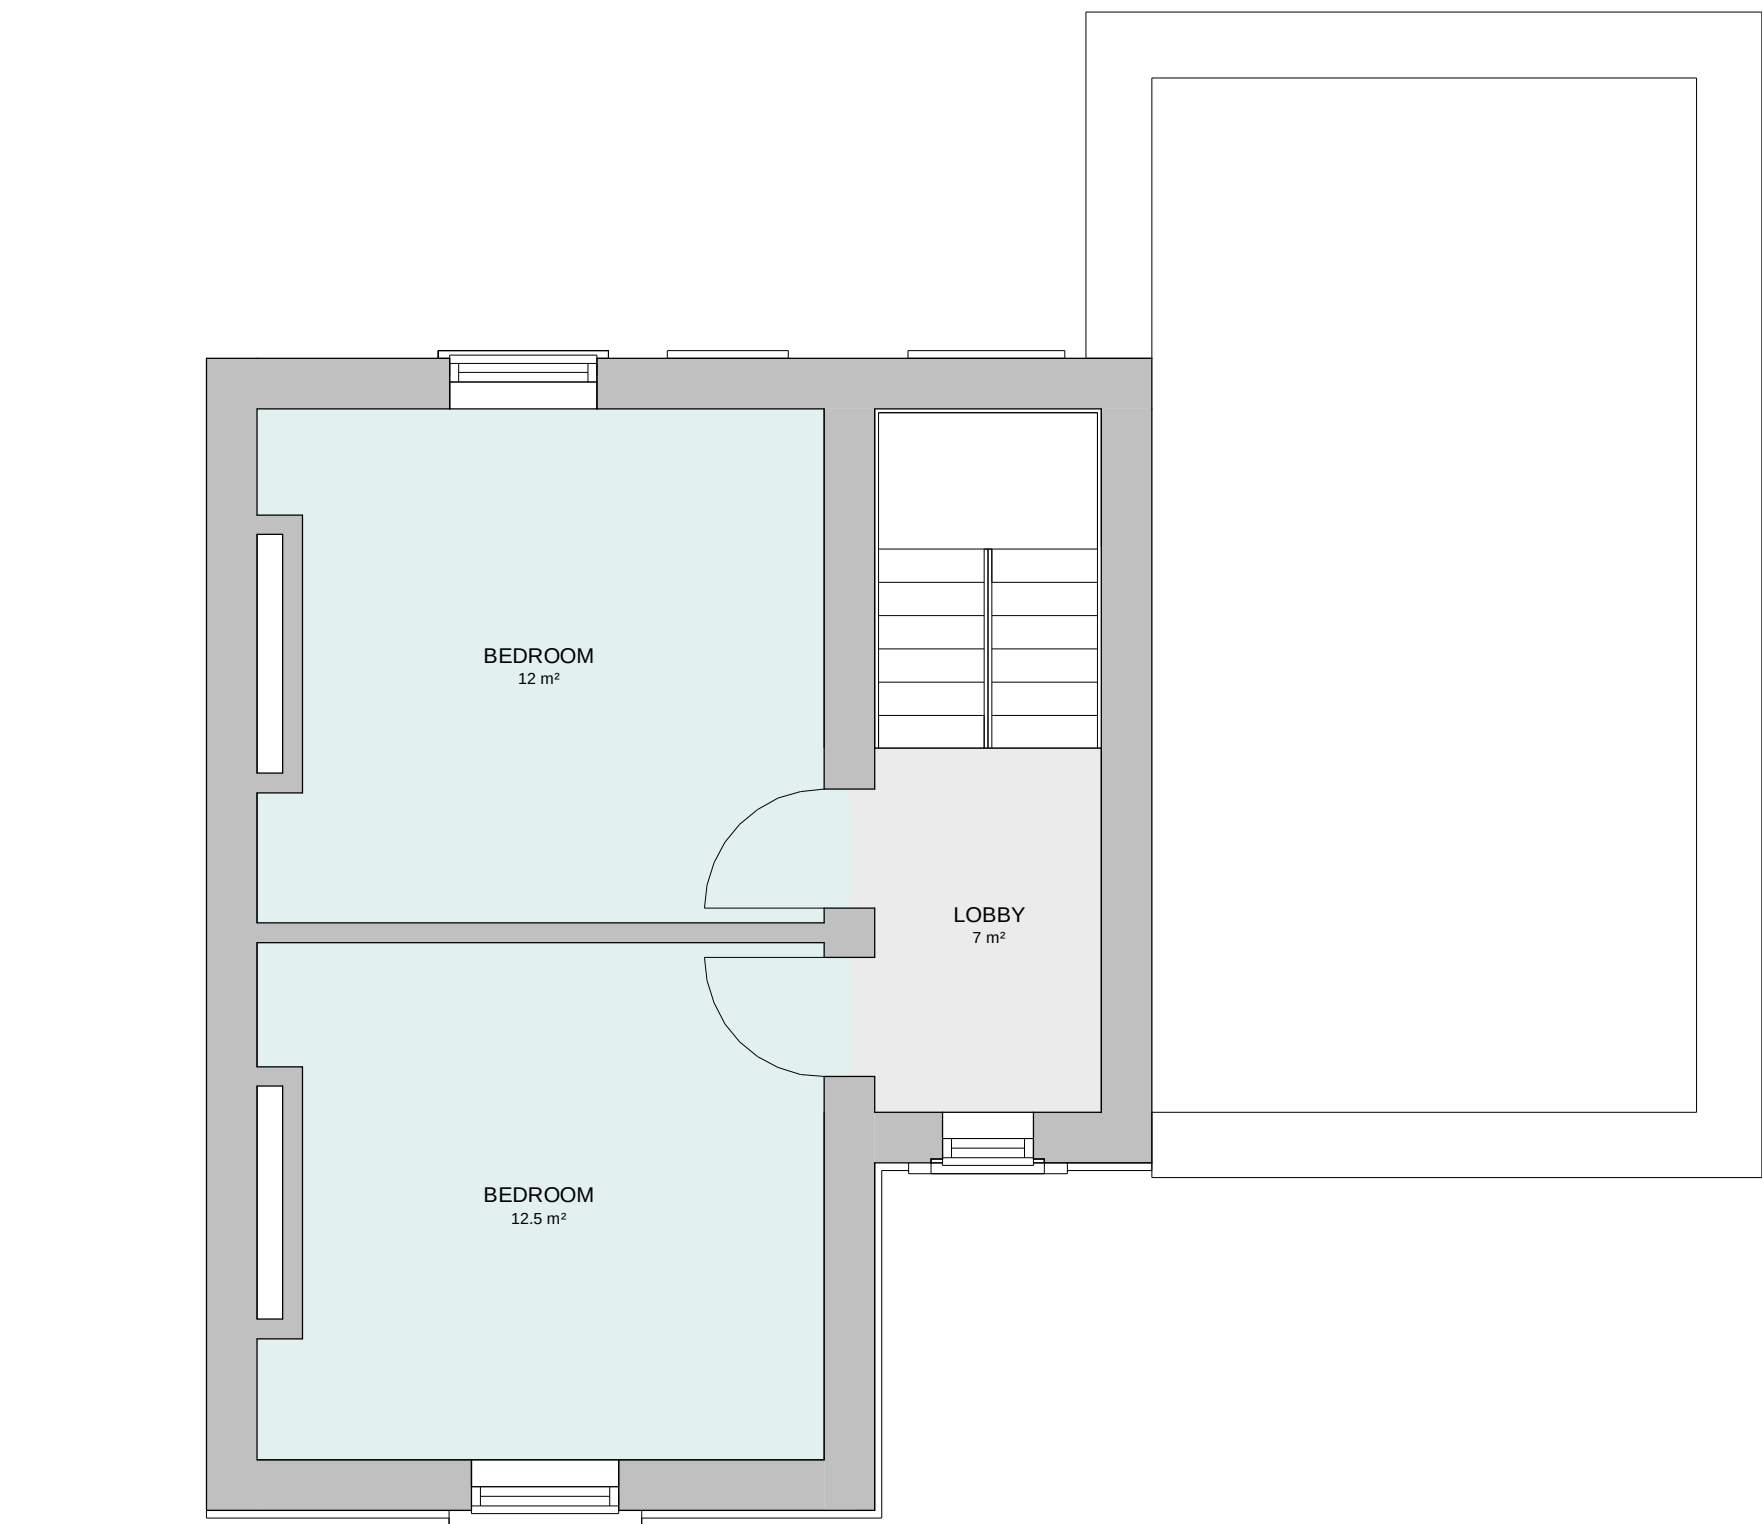


4 Existing Second Floor Plan 1 : 50

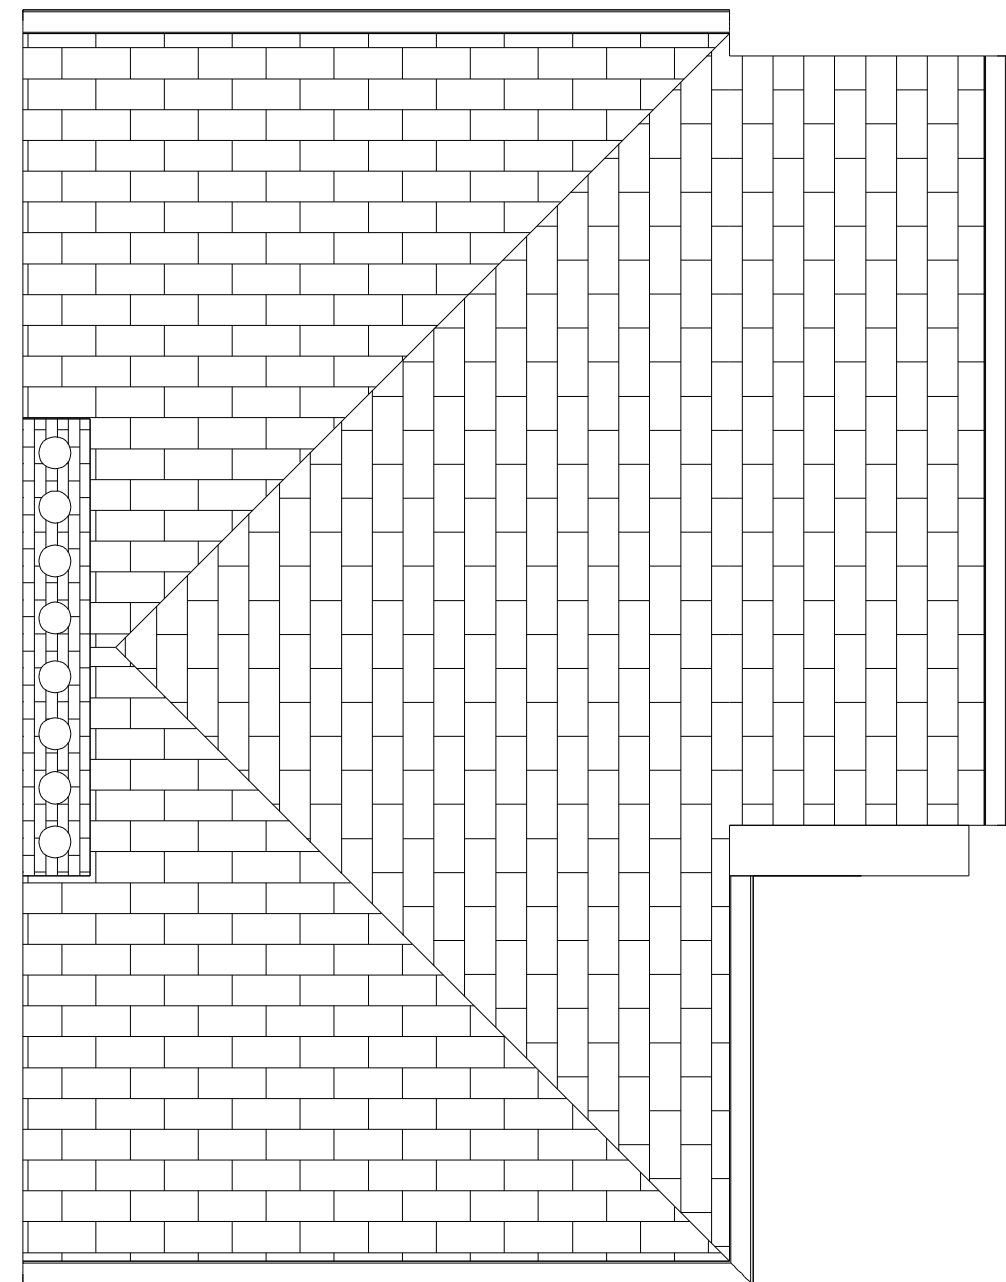

5 Existing Roof Plan 1 : 50

rev	revision details	date
A	For Planning	11/11/23

NOTES:
THIS DRAWING IS INDICATIVE ONLY AND MUST NOT BE REPRODUCED WITHOUT PERMISSION.
THIS DRAWING IS FOR DESIGN INTENT ONLY AND MUST NOT BE USED FOR ANY OTHER PURPOSES.
THE CONTRACTOR IS RESPONSIBLE FOR CHECKING DIMENSIONS ON SITE PRIOR TO BUILDING OR FABRICATION.

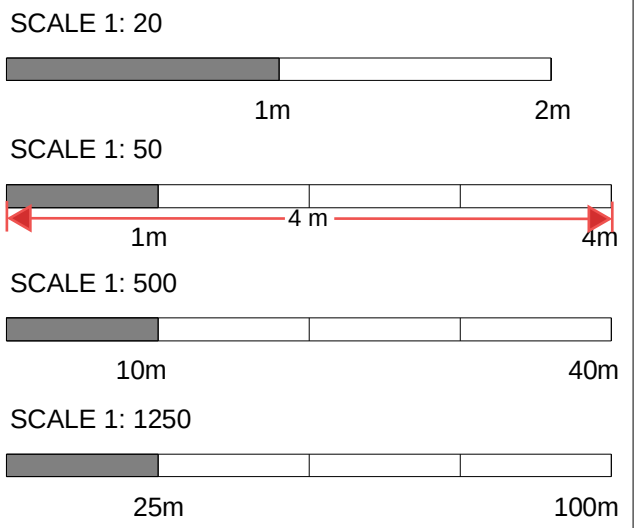

key	risk	
Job title 20 Albion Rd, Gravesend DA12 2SR		
drawing title Existing Floor Plan		
job no. 126	drawing no. 102	revision A
scale @A1	issued to EASL	drawn by ALC