



1

Proposed Front Elevation


1 : 50



2

Proposed Rear Elevation


1 : 50

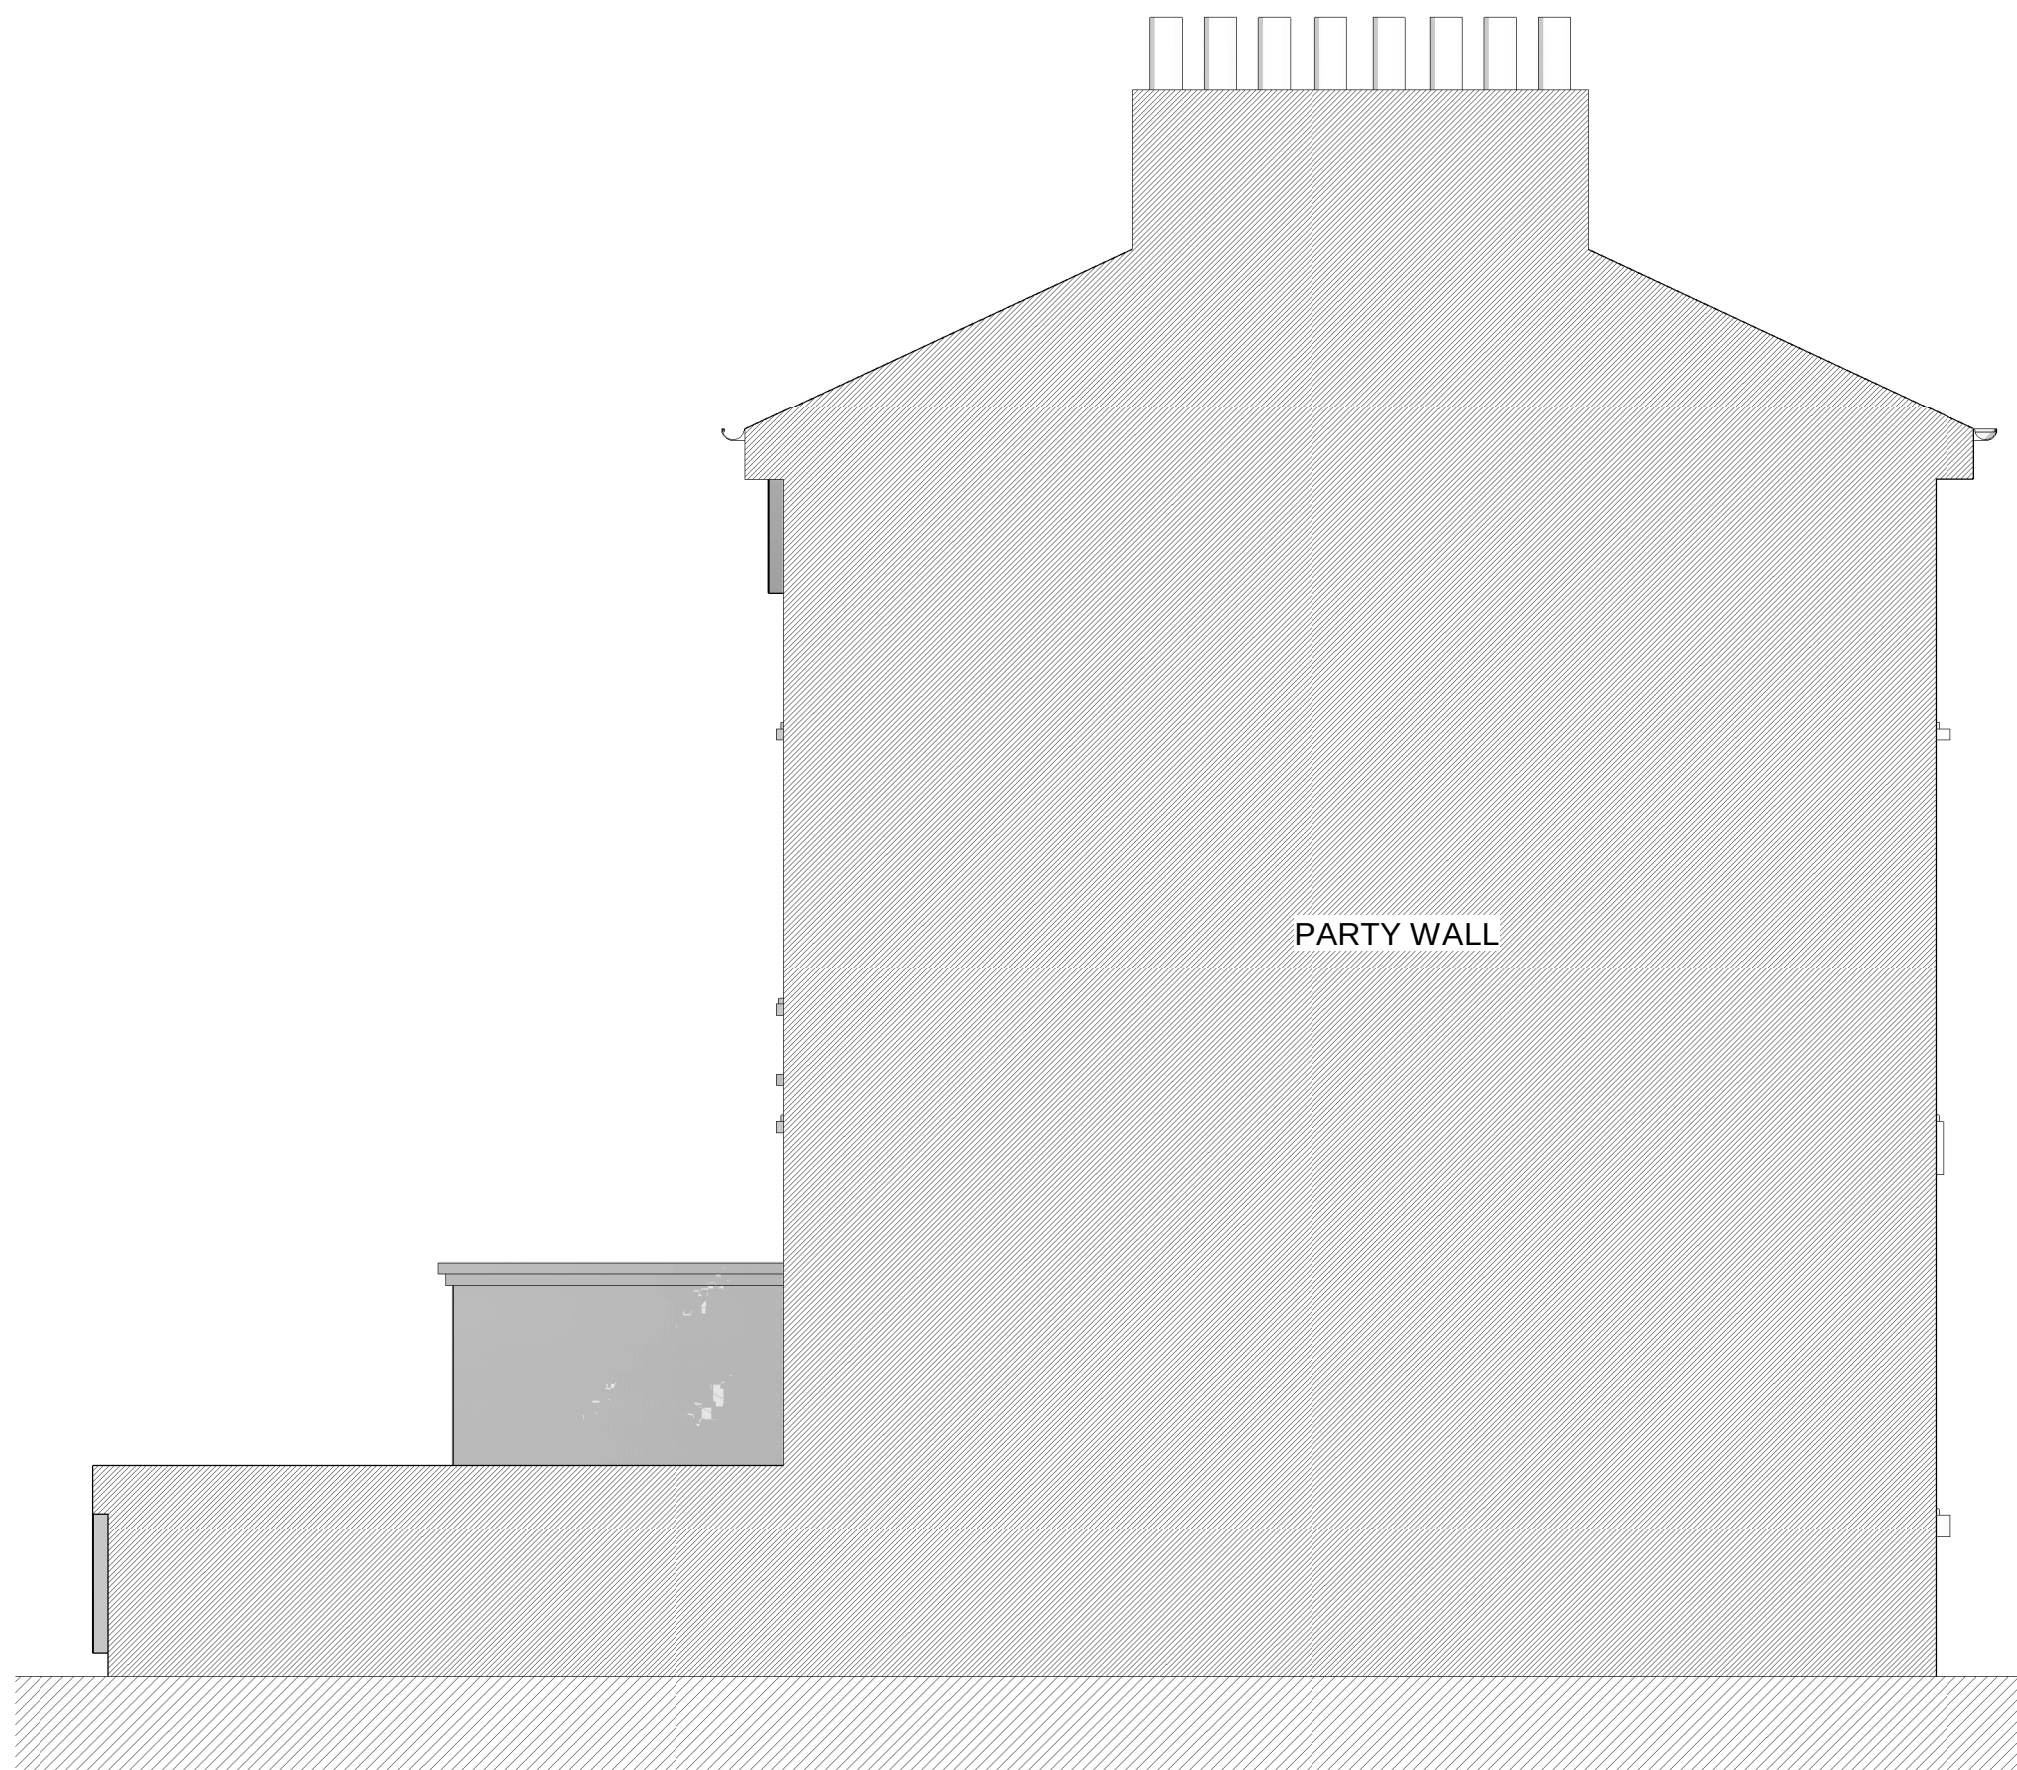

4

Proposed Side Elevation 2

1 : 50

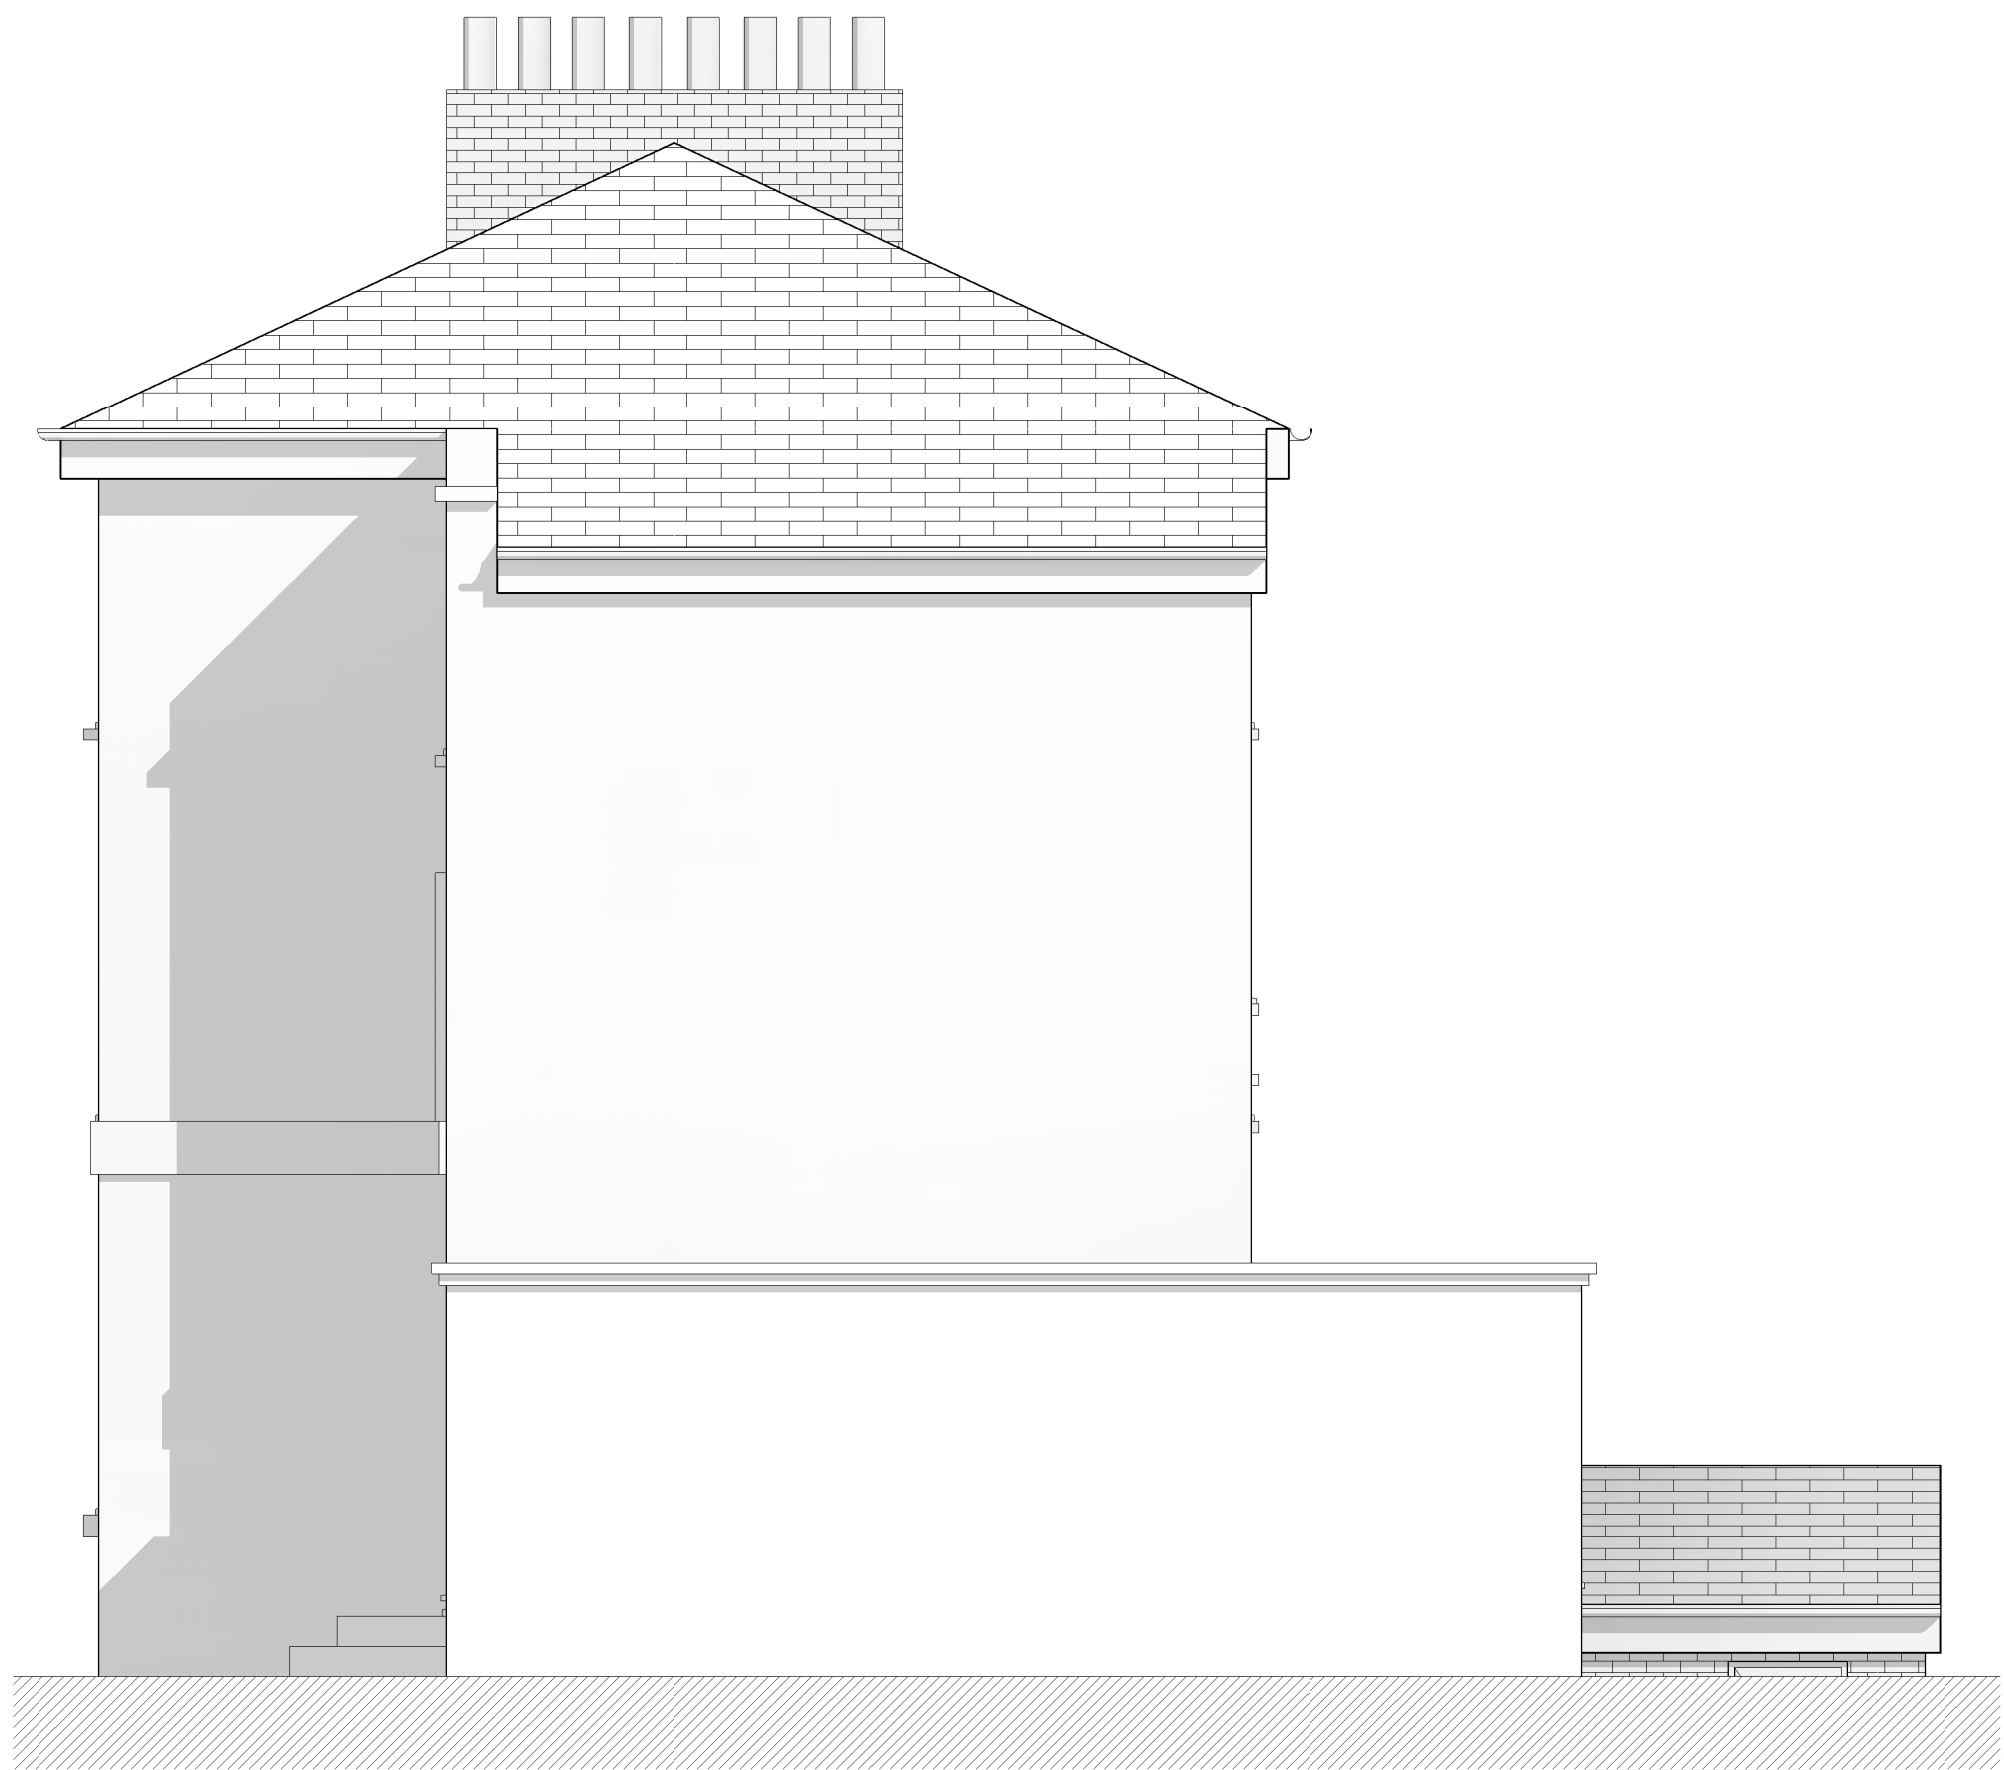


3

Proposed Side Elevation 1

1 : 50

rev	revision details	date
A	For Planning	11/11/23

NOTES:
THIS DRAWING IS INDICATIVE ONLY AND MUST NOT BE REPRODUCED WITHOUT PERMISSION.
THIS DRAWING IS FOR DESIGN INTENT ONLY AND MUST NOT BE USED FOR ANY OTHER PURPOSES.
THE CONTRACTOR IS RESPONSIBLE FOR CHECKING DIMENSIONS ON SITE PRIOR TO BUILDING OR FABRICATION.

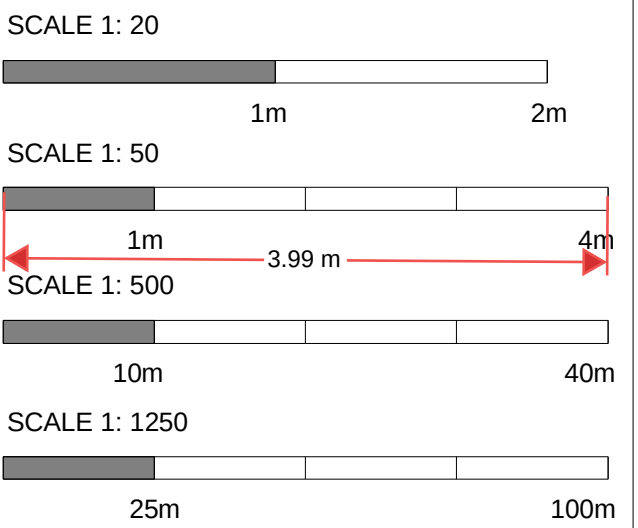

key	risk	
Job title		
20 Albion Rd, Gravesend DA12 2SR		
drawing title		
Proposed Elevations		
job no.	drawing no.	revision
126	105	A
scale	Issued to	Drawn by
@A1	EASL	ALC