


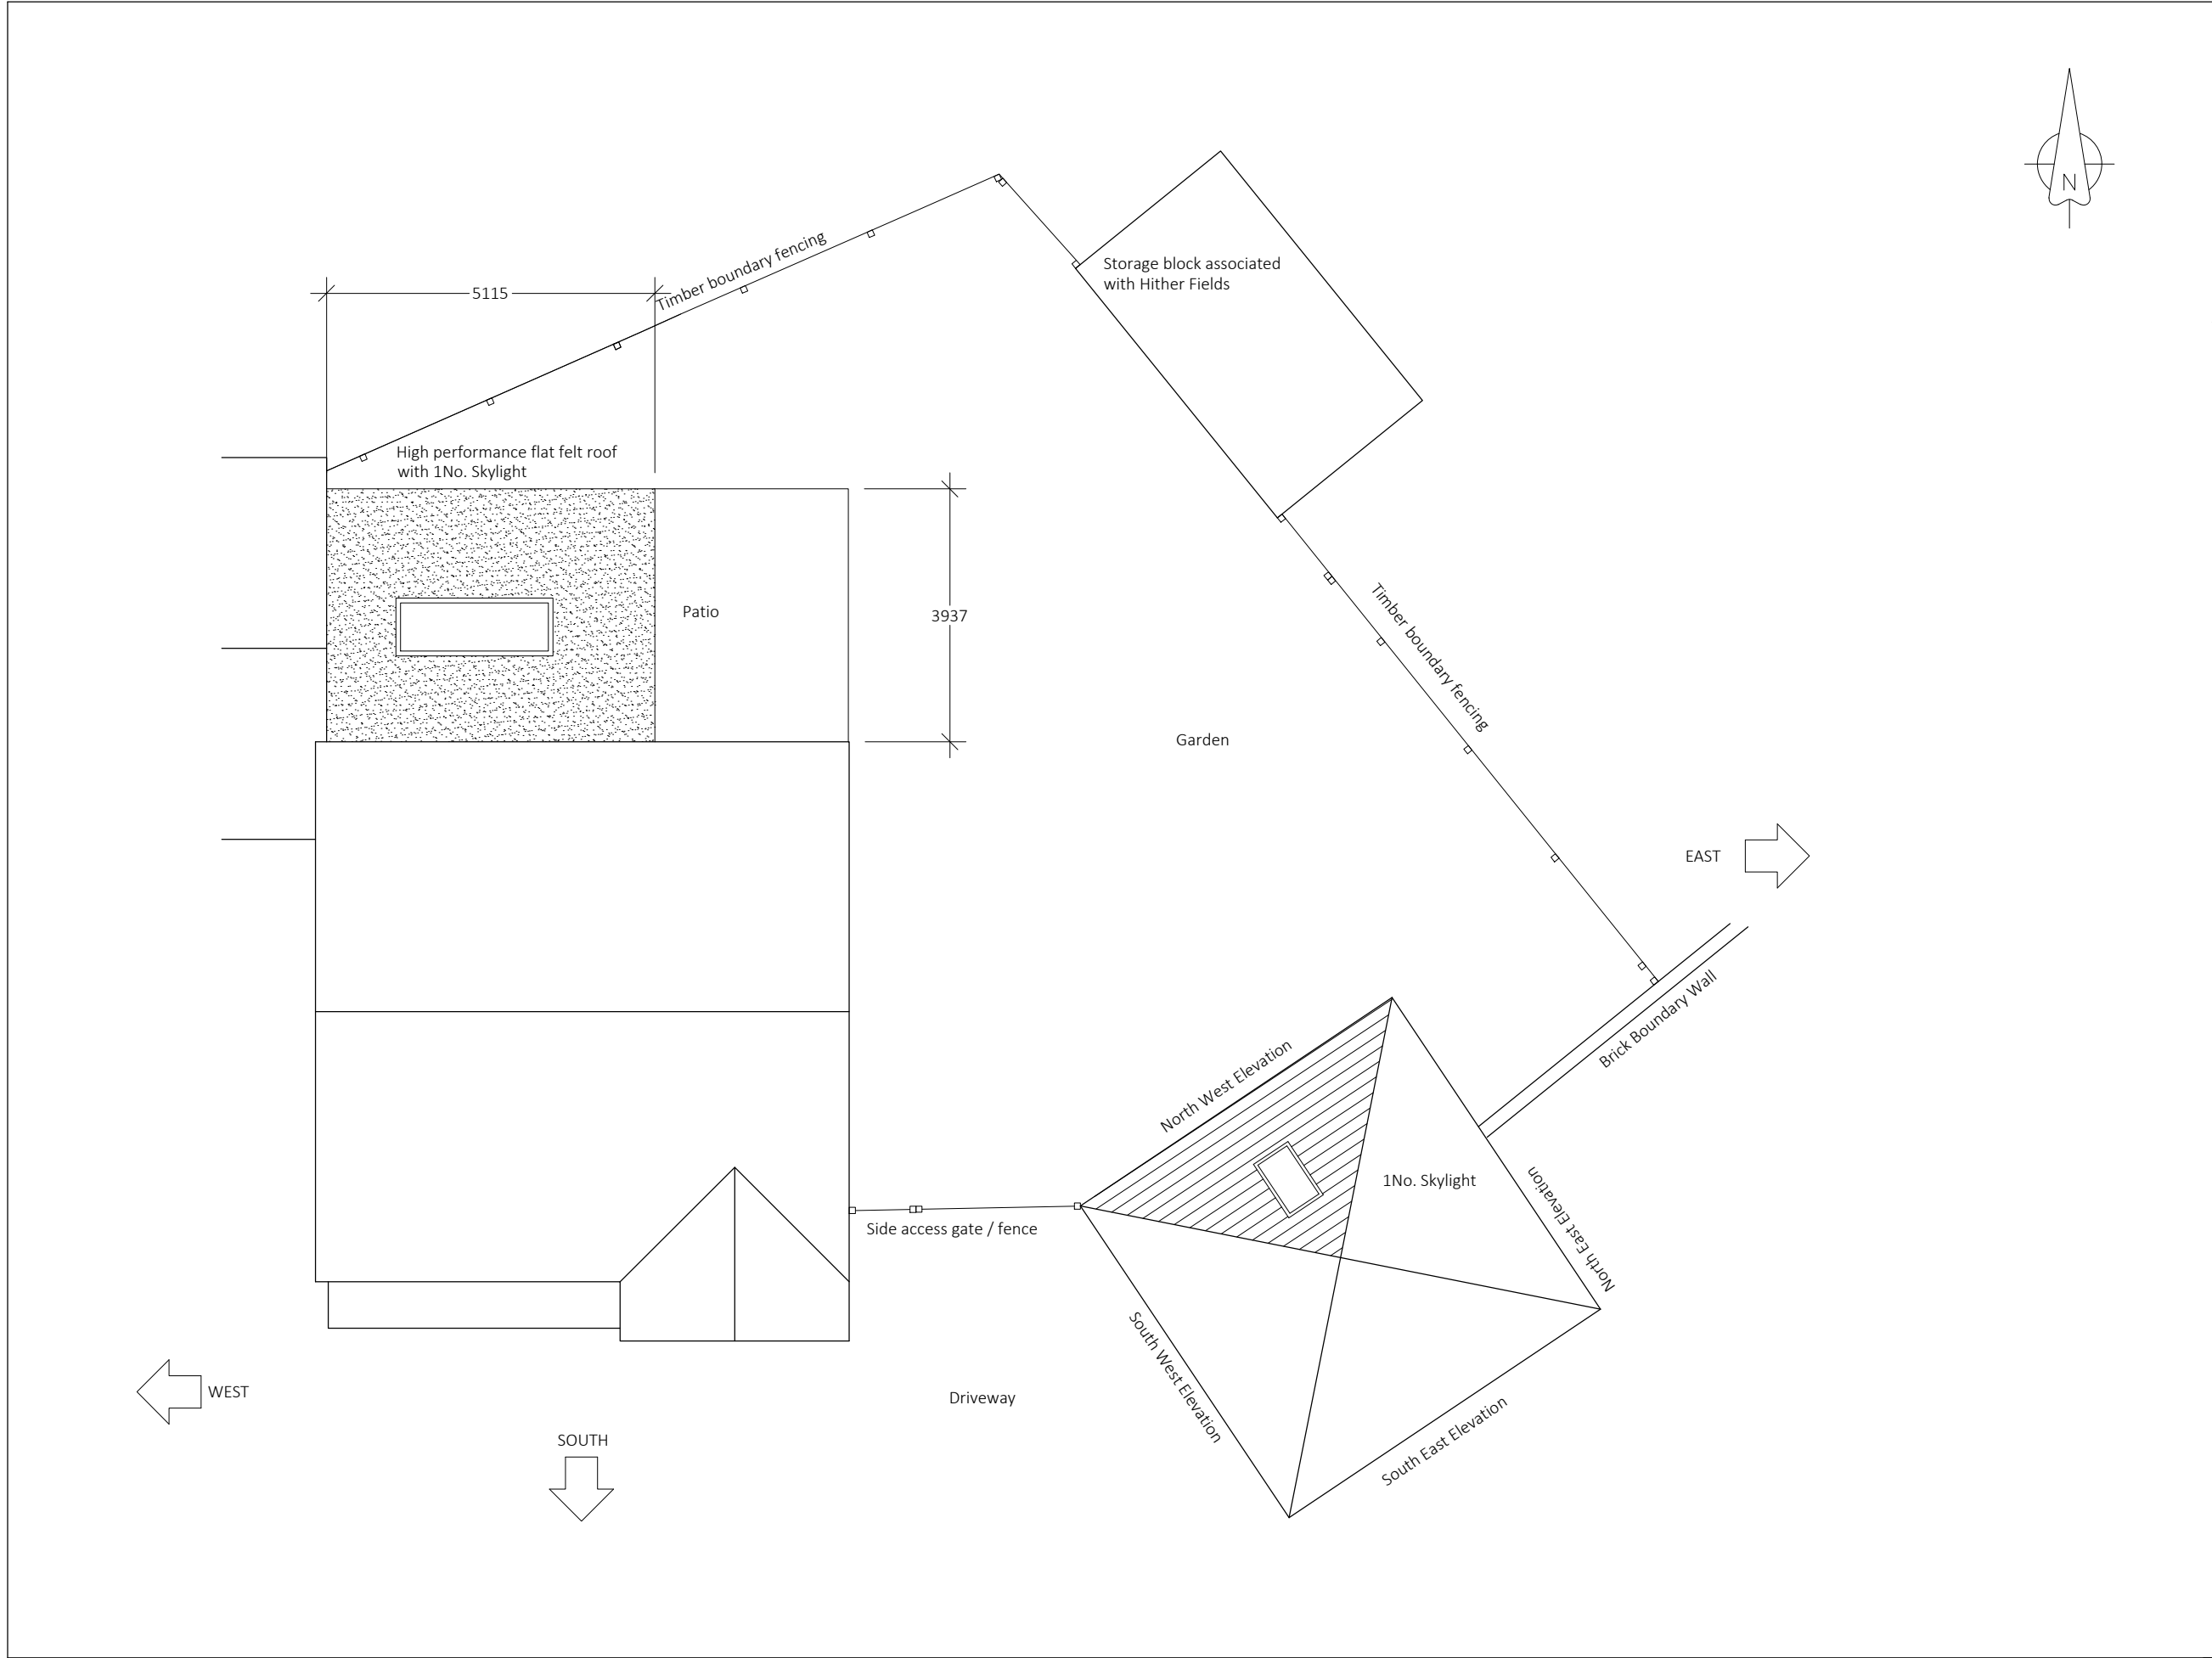

Do not scale this drawing			
All dimension must be checked on site before fabrication / construction			
Material & workmanship to be to the best of their respective kind and in accordance with current British and European Standards & Codes of Practice, Statutory Authority & Manufacturers recommendations / specification			
This Drg may have been reduced			
Scale 1:1 0 10 20 30 40 50mm			
Scale 1:100 0 1 2 3 4 5m			
Notes / Ledger			
J M D Property Services 28 Sirdar Strand Riverview Park Gravesend Kent. DA12 4LP t : 01474 740299 e: info@jmdd.co.uk			
Client / Location Ms C Gordon 15 Westwood Gravesend Kent DA11 7AA			
Job Title Single storey rear extension & garage conversion			
Drawing Title Proposed Roof Plan (Non-material Amendments Application)			
Scale 1:100 @ A3		Date November - 2022	
Designed by MB	Drawn by MB	Checked by Client (CL)	Approved by Client
Drawing No. JMD-1186-B-170			Revision P2
Status Planning Issue			
File Ref: JMD-1186-E-01Drawings-02			