


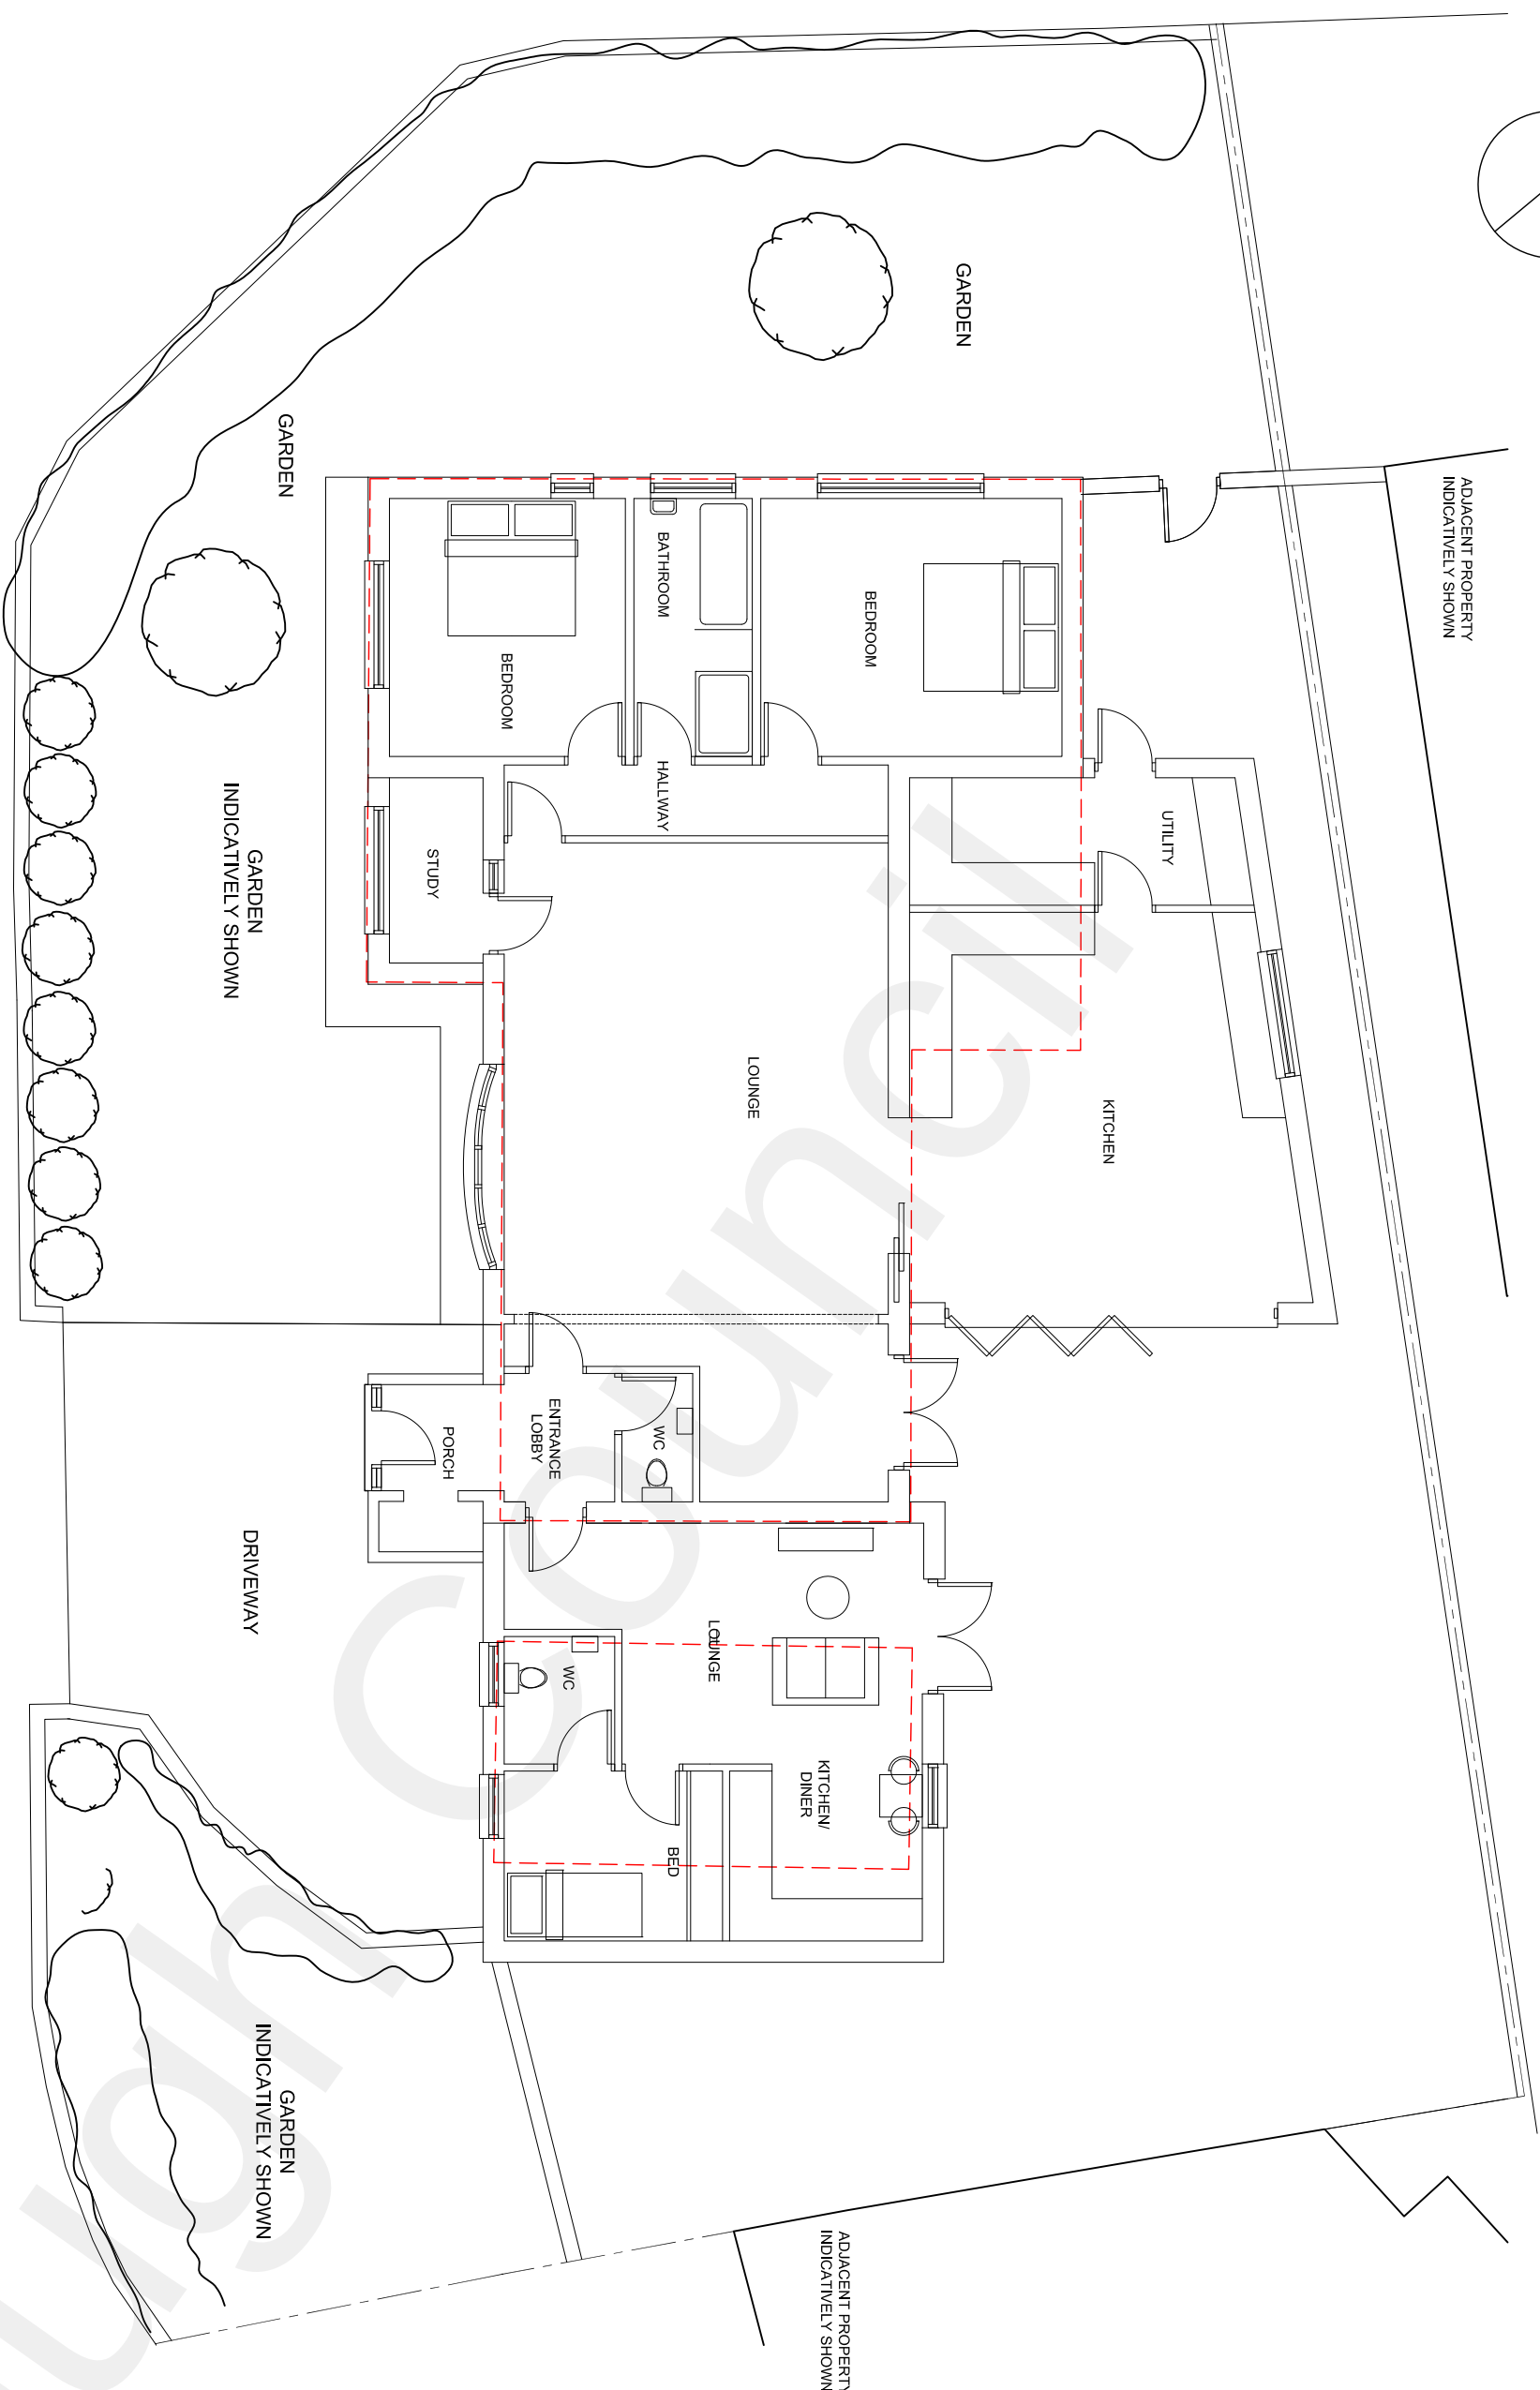


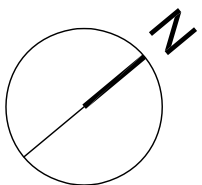


01 PROPOSED GROUND FLOOR PLAN
1:100 @ A1

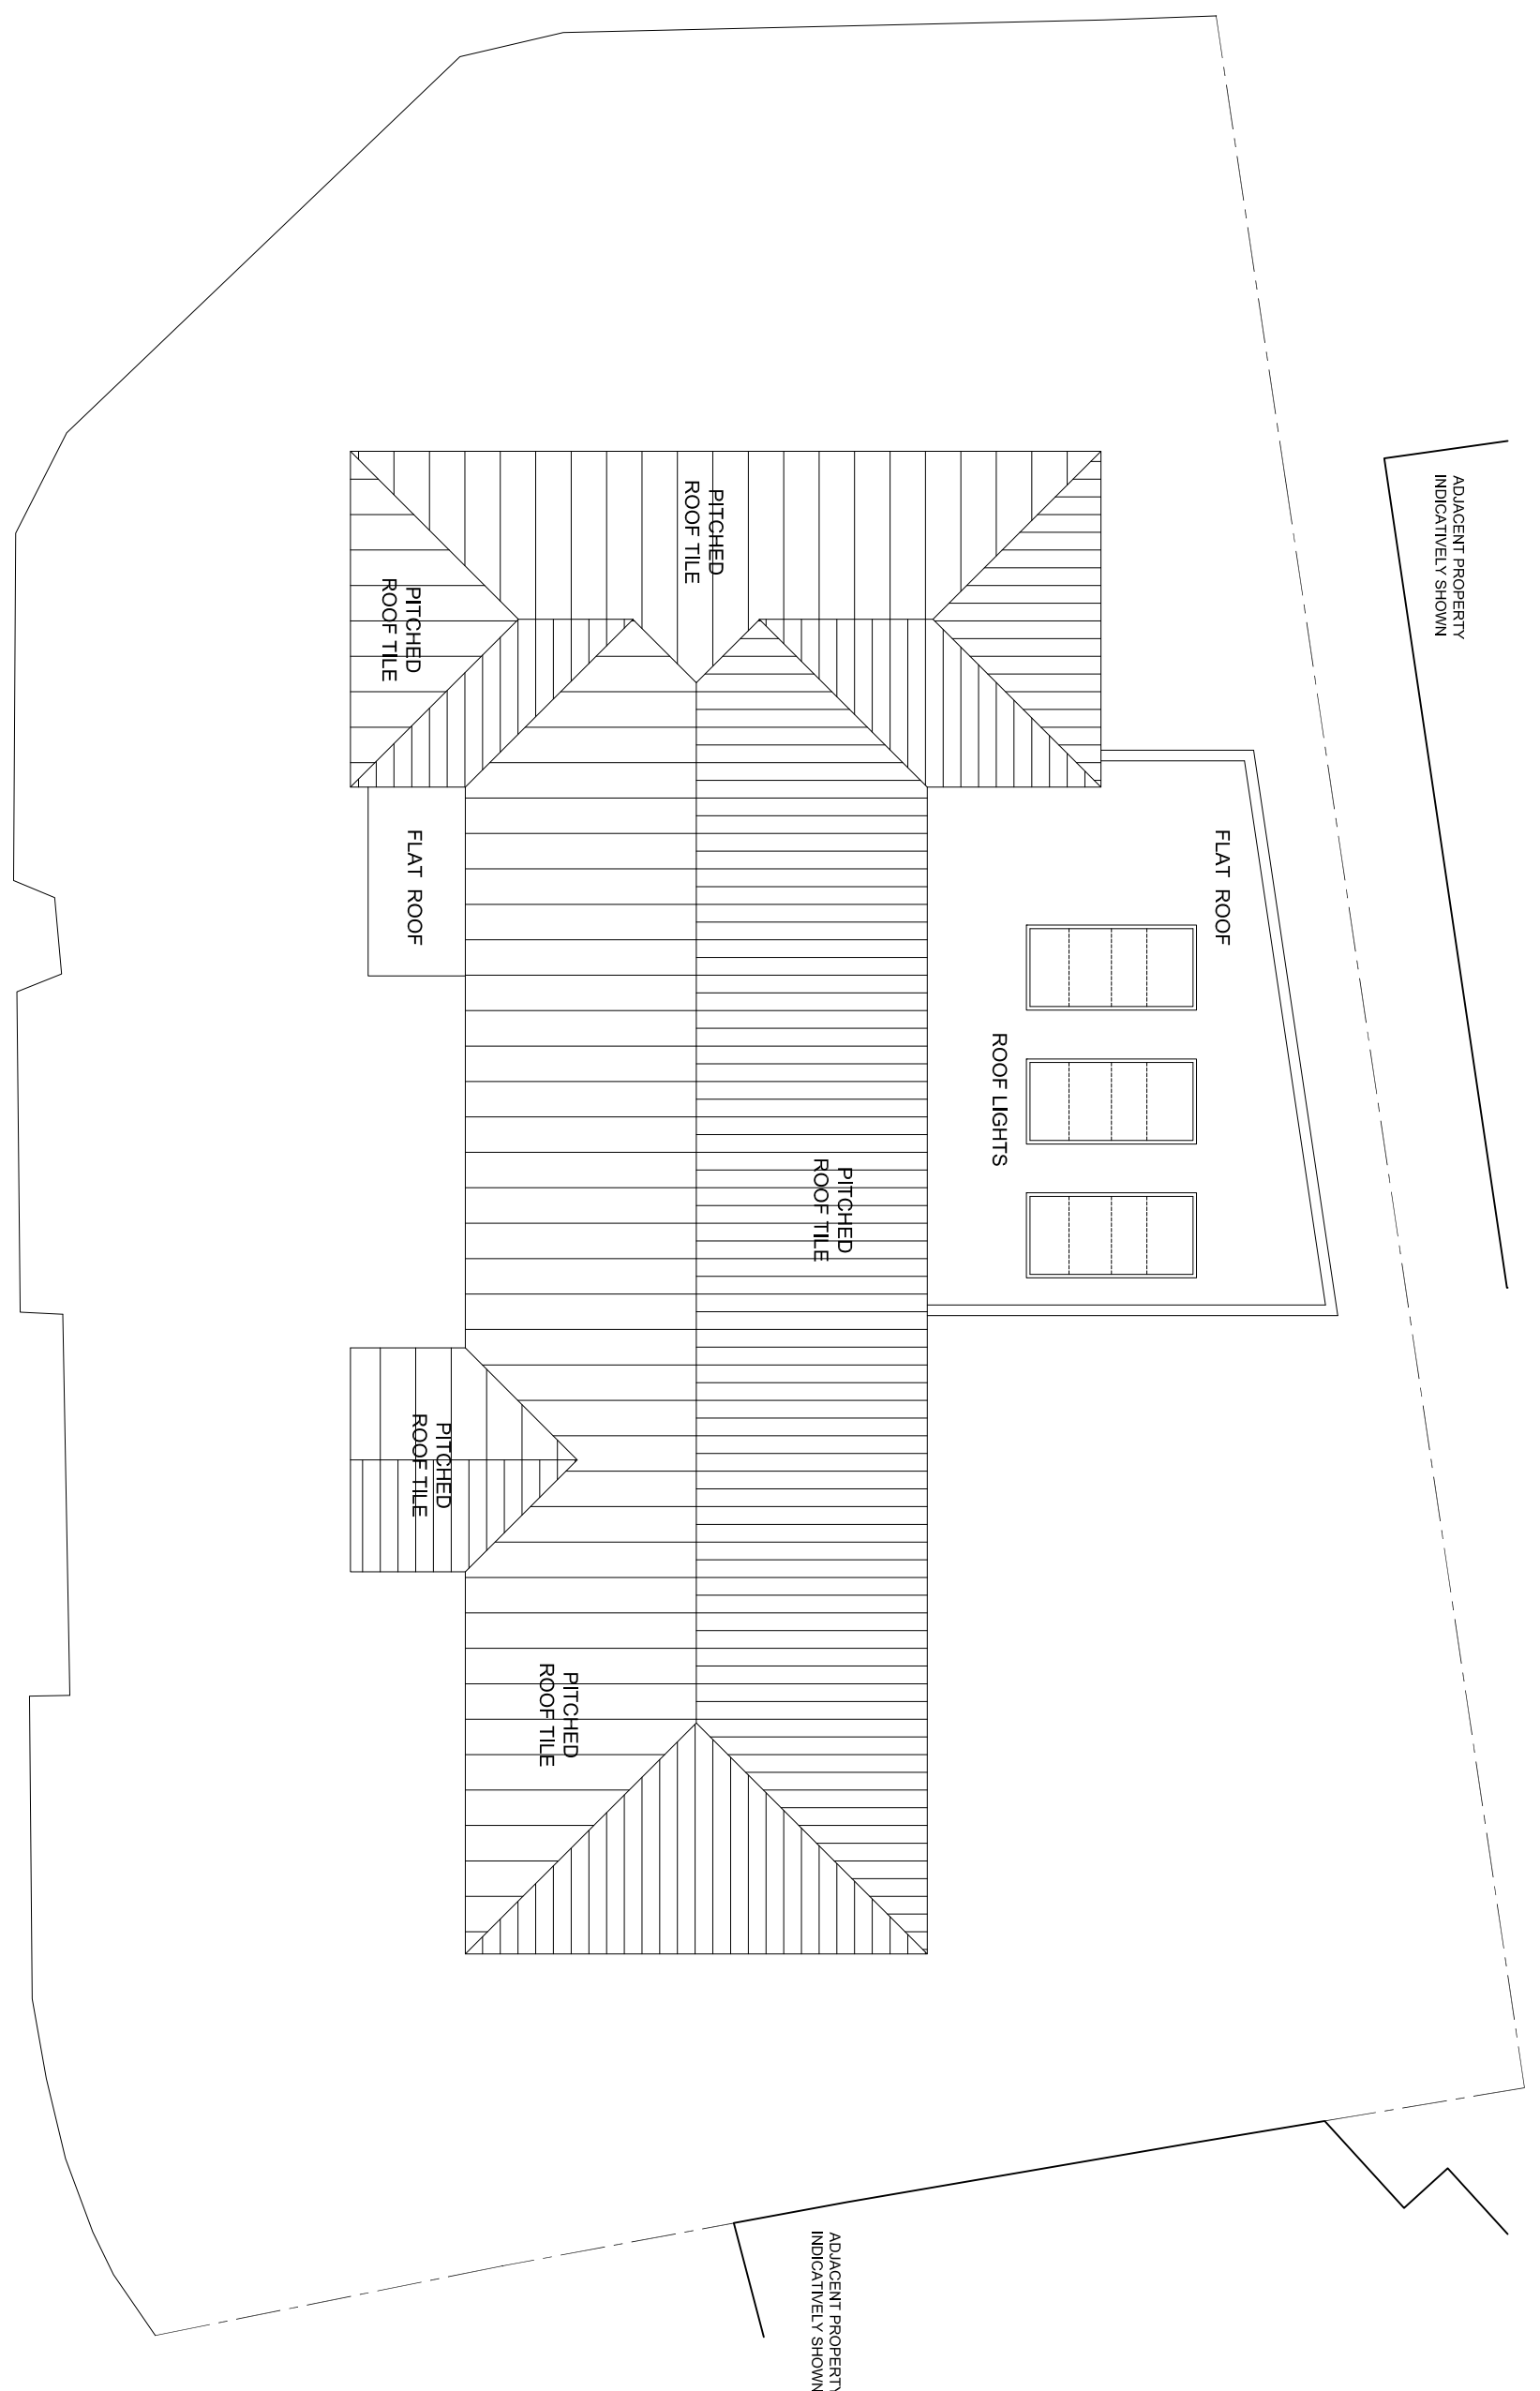


02 PROPOSED ROOF PLAN
1:100 @ A1

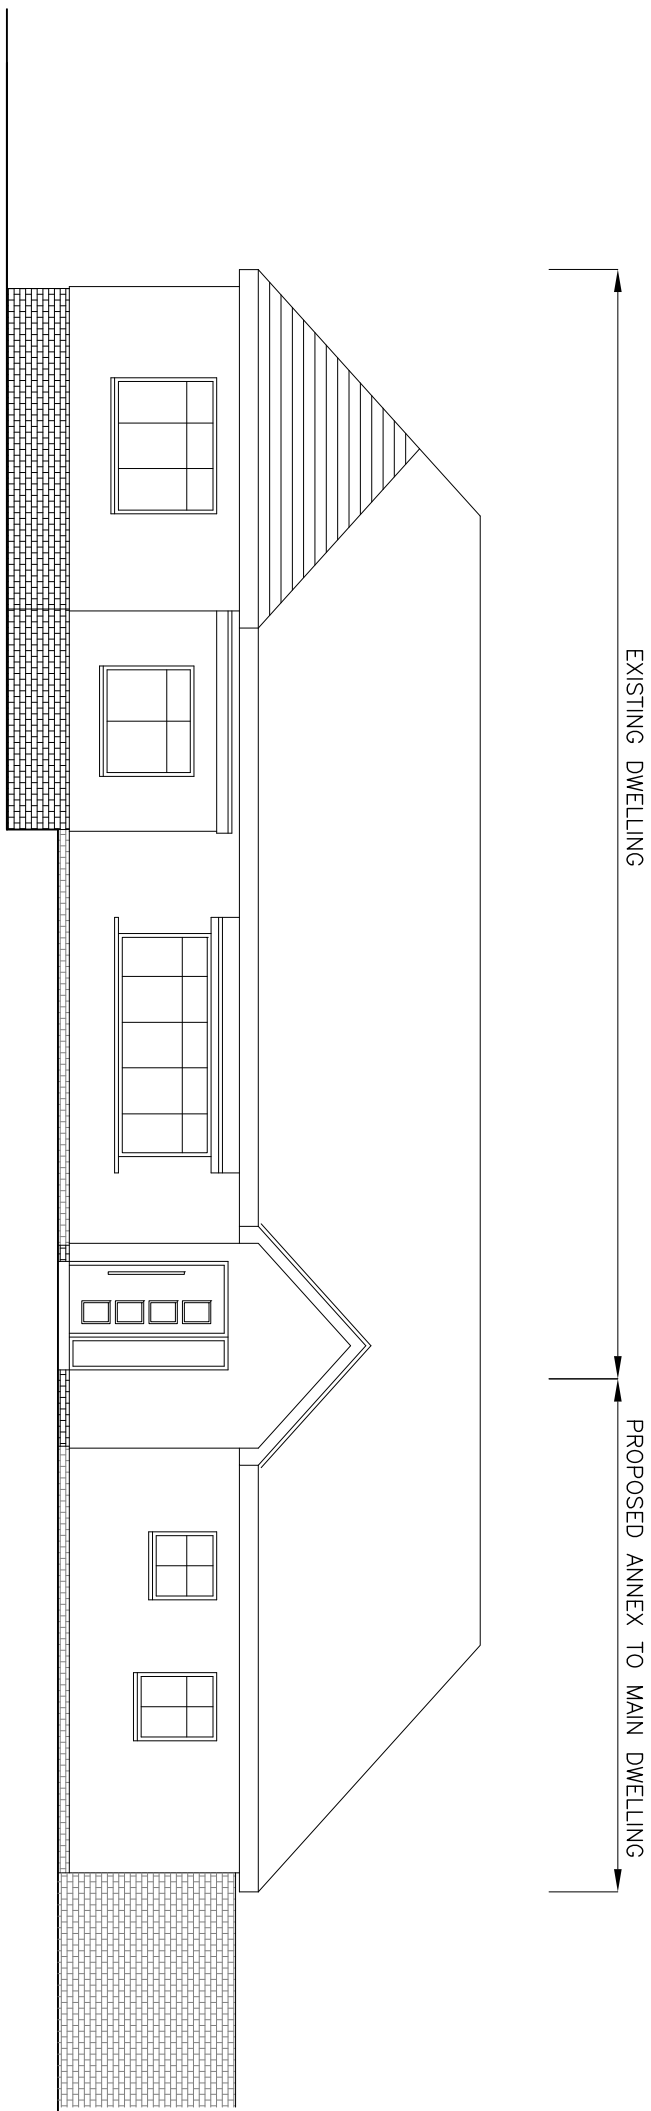


03 PROPOSED FRONT ELEVATION (THE RISE)
1:100 @ A1

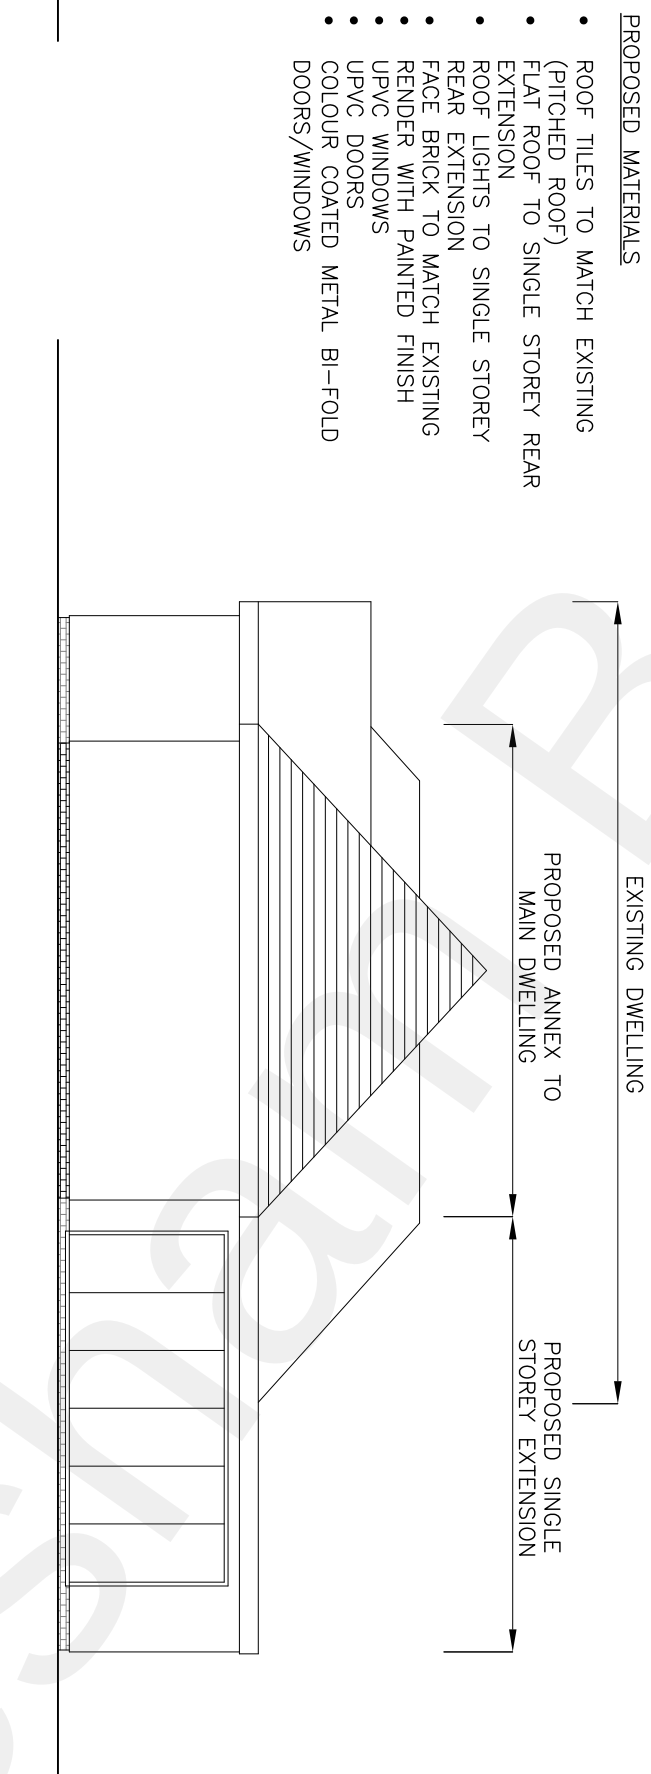

04 PROPOSED SIDE ELEVATION
1:100 @ A1

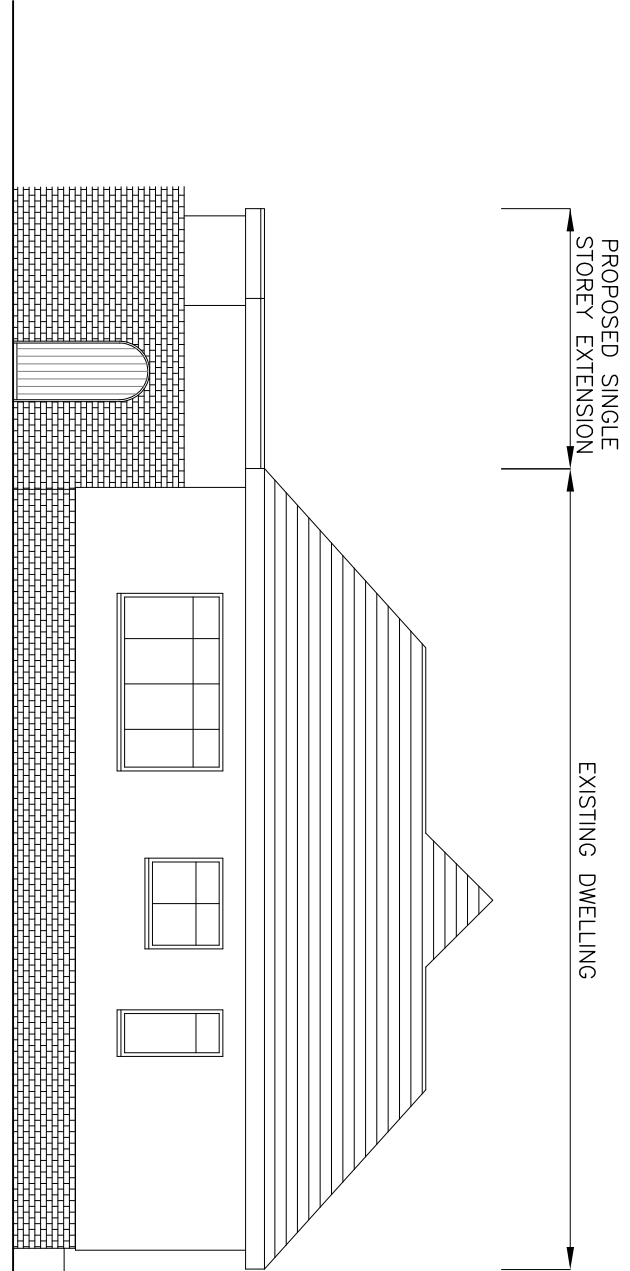

05 PROPOSED SIDE ELEVATION (THE DRIVE)
1:100 @ A1

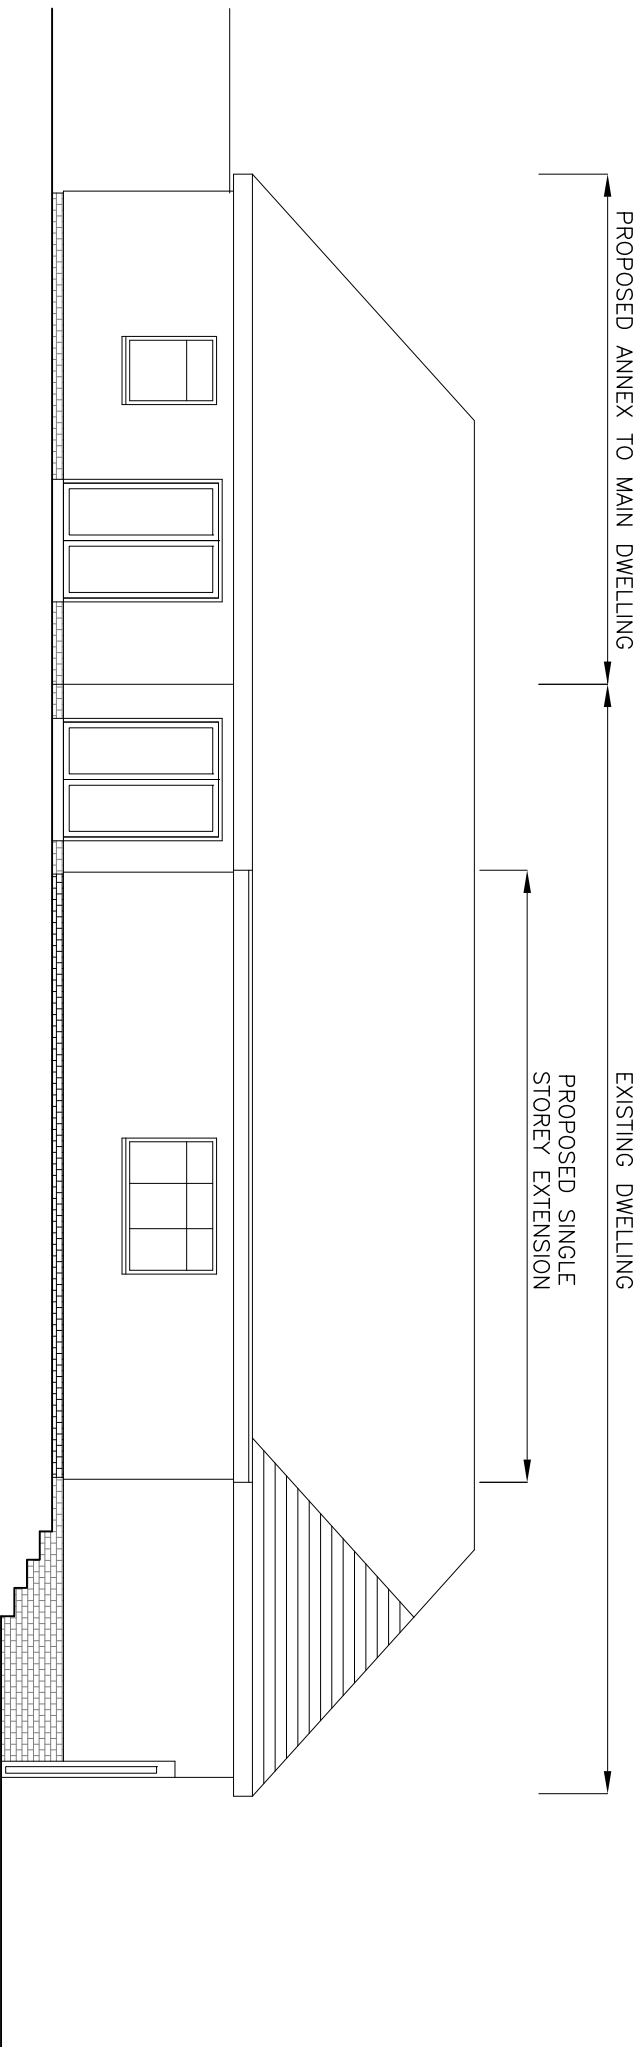

06 PROPOSED REAR ELEVATION
1:100 @ A1

- PROPOSED MATERIALS
- ROOF TILES TO MATCH EXISTING
 - PITCHED ROOF TO SINGLE STOREY REAR EXTENSION
 - PITCHED ROOF TO SINGLE STOREY REAR EXTENSION
 - ROOF LIGHTS TO SINGLE STOREY
 - FACE BRICK TO MATCH EXISTING
 - RENDER WITH PAINTED FINISH
 - UPVC WINDOWS
 - UPVC DOORS
 - COLOUR COATED METAL BI-FOLD DOORS/WINDOWS

Revisions

No.	Date	Description
1		Drawing Status
2		FULL PLANNING APPLICATION
3	15 OCTOBER 2021	15 OCTOBER 2021
4		Client/Project
5		Mr & Mrs Ellis
6		38 The Rise
7		Gravesend
8		Kent DA12 4BX

PROPOSED PLANS & ELEVATIONS

Drawing No.

A103/P

Scale	1:100@A1
Revision	-
Project No.	21017
Date	15/10/2021