



First Floor

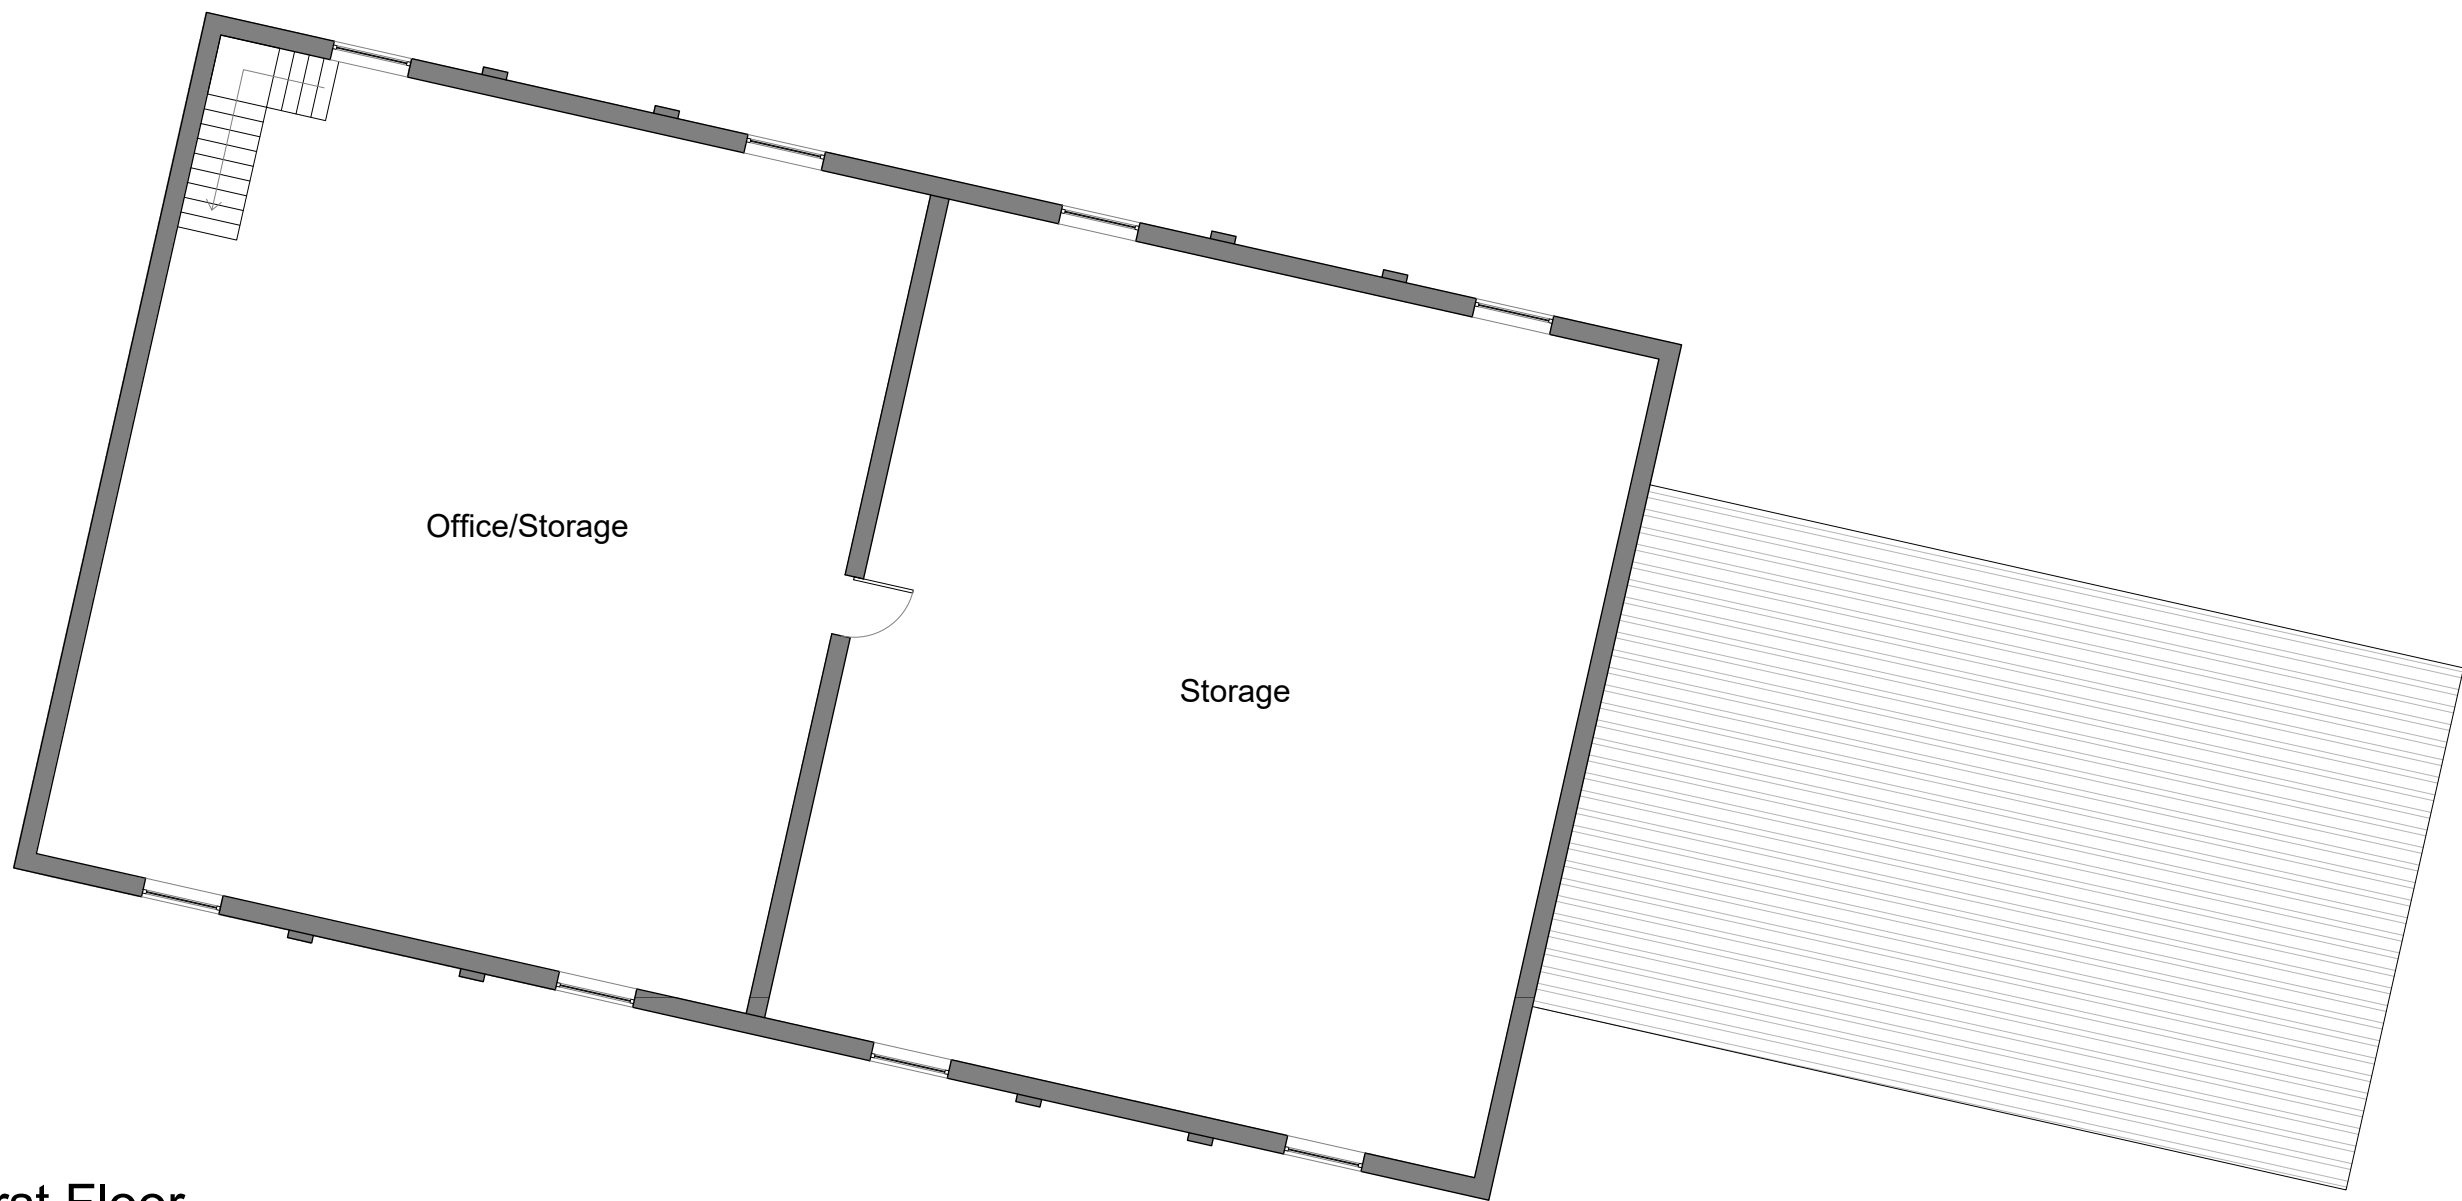

Ground Floor

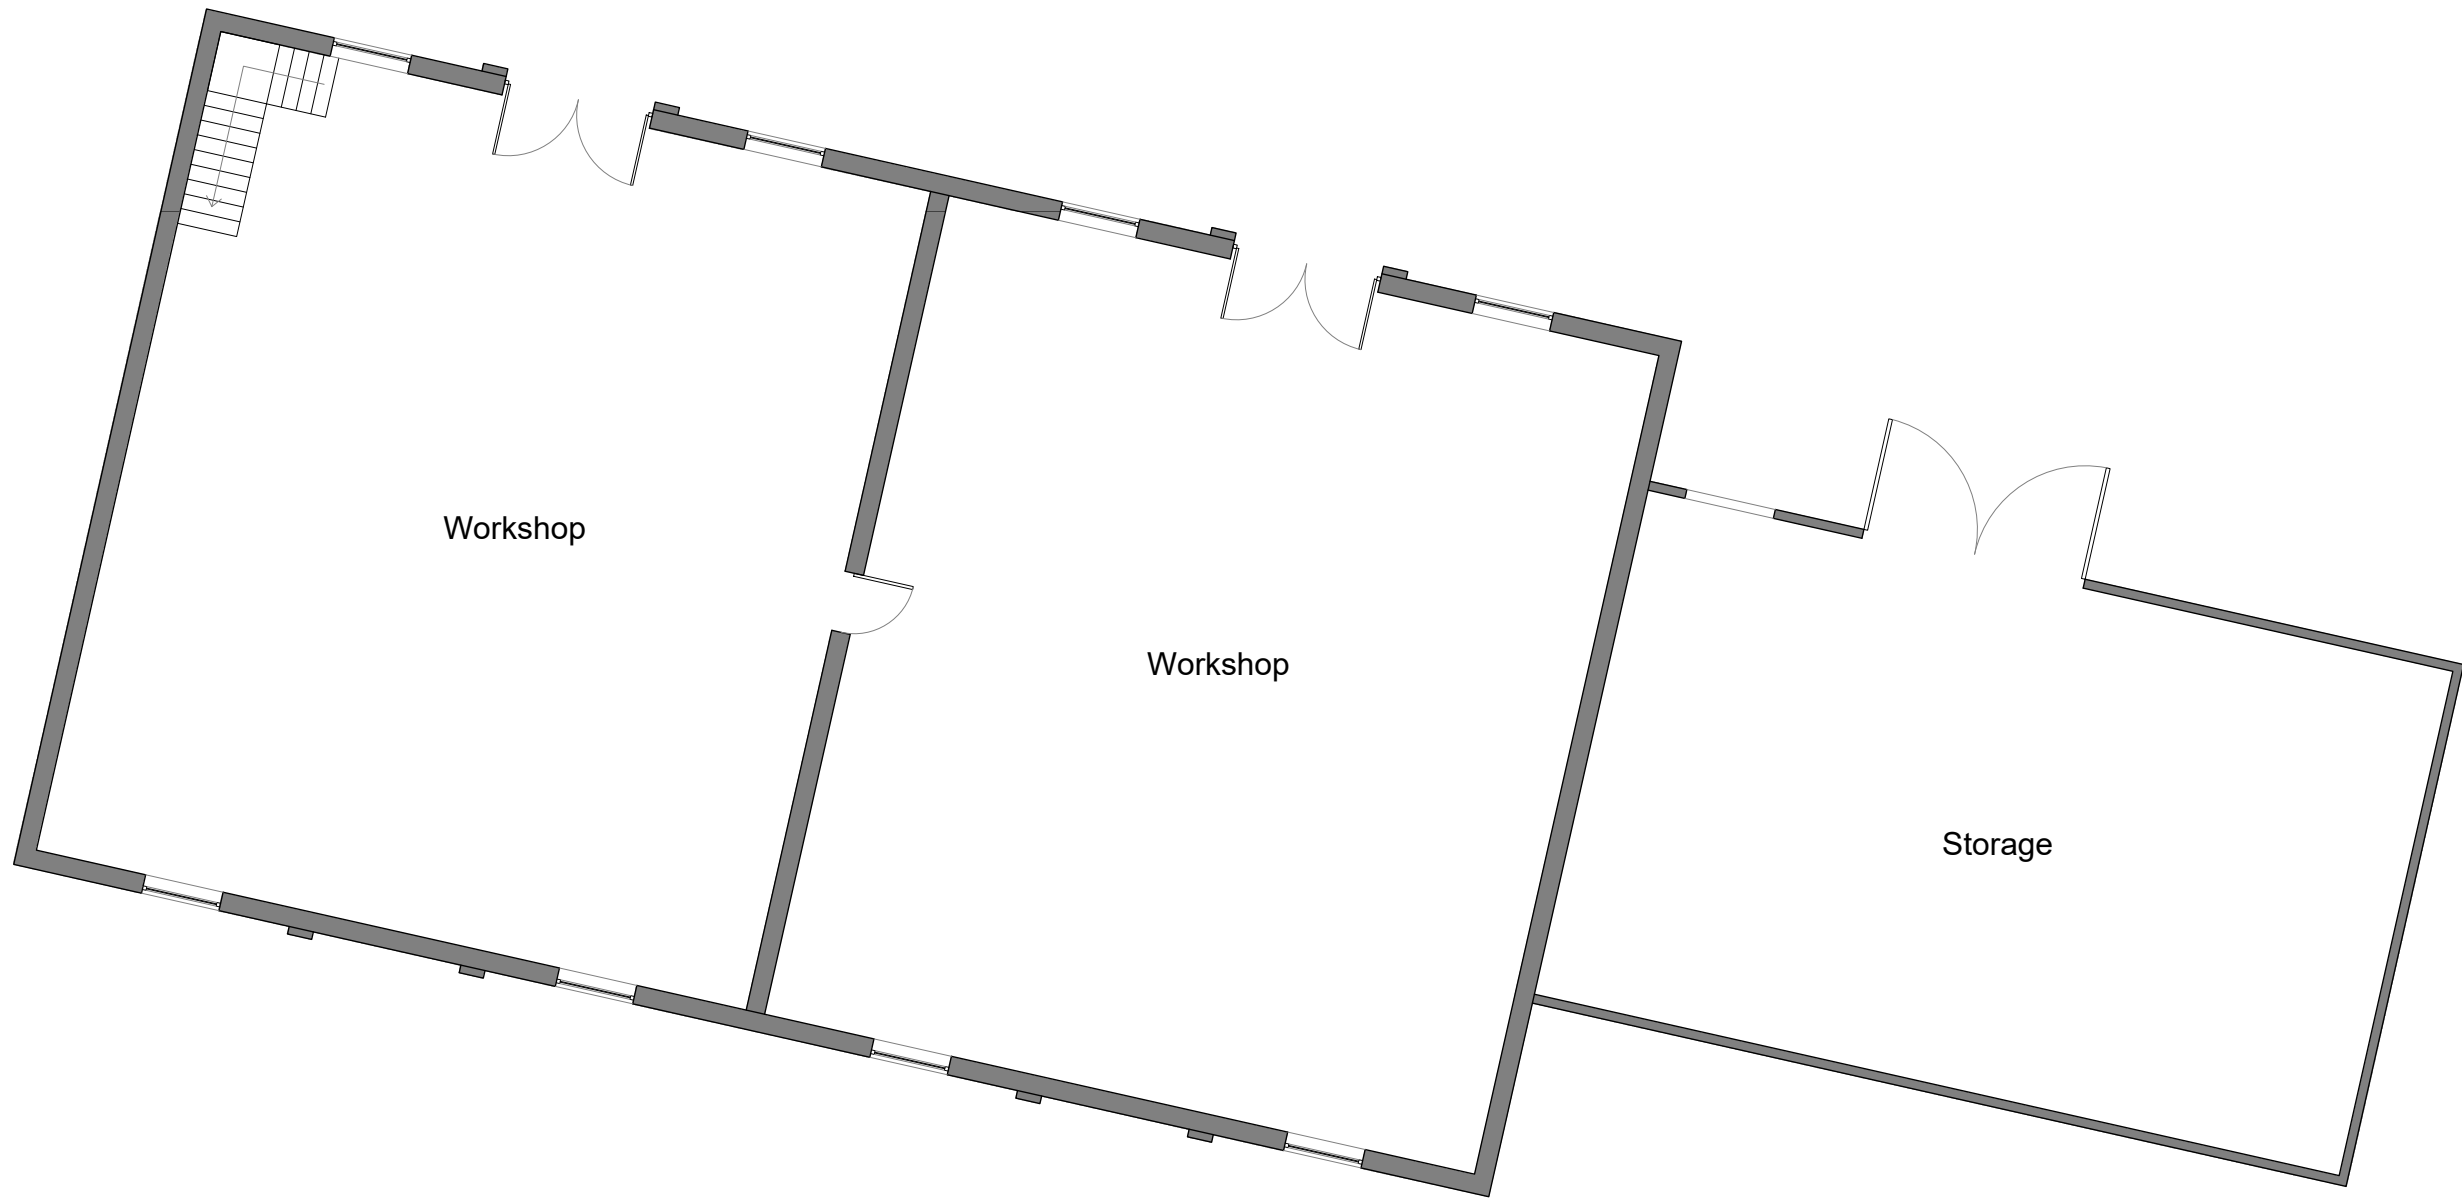

3207.dwg  
OS LICENCE NO: 100102432  
Contractor must verify all dimensions on site prior to commencement of works. DO NOT scale from this drawing. FOR PLANNING PURPOSES ONLY. Drawing to be read in accordance with other submitted documentation. It is the responsibility of the client/employer to ensure a suitably qualified specialist to confirm with the requirements of the current CDM 2015 Regulations. Client/employer to appoint a principal designer/contractor as required under the HSE legal requirements. Refer to www.hse.gov.uk for further guidance. © Drawings and designs are copyright of Bloomfields and must not be copied without prior consent.

Notes:

Issued for Review and Comment

| Revision:     | Rev By: | Checked By: |
|---------------|---------|-------------|
| A. 20.03.2024 | RB      | SCS         |

  
bloomfields  
01892 831 600  
www.bloomfieldsltd.co.uk  
drawing@bloomfieldsltd.co.uk

**Client:**  
J Worley

**Project:**  
Change Of Use

**Site Address:**  
Oakleigh Farm,  
Buckland Road, Higham  
Rochester, ME3 7HY

**Scale:** 1:100 @ A1  
**Drawn By:** RB

**Date:** 20.03.2024  
**Checked By:** GM

**Drawing Title:**  
Existing Floor Plans

St: | Job No: | Drawing No: | Rev:

/ .3207.040.A

