




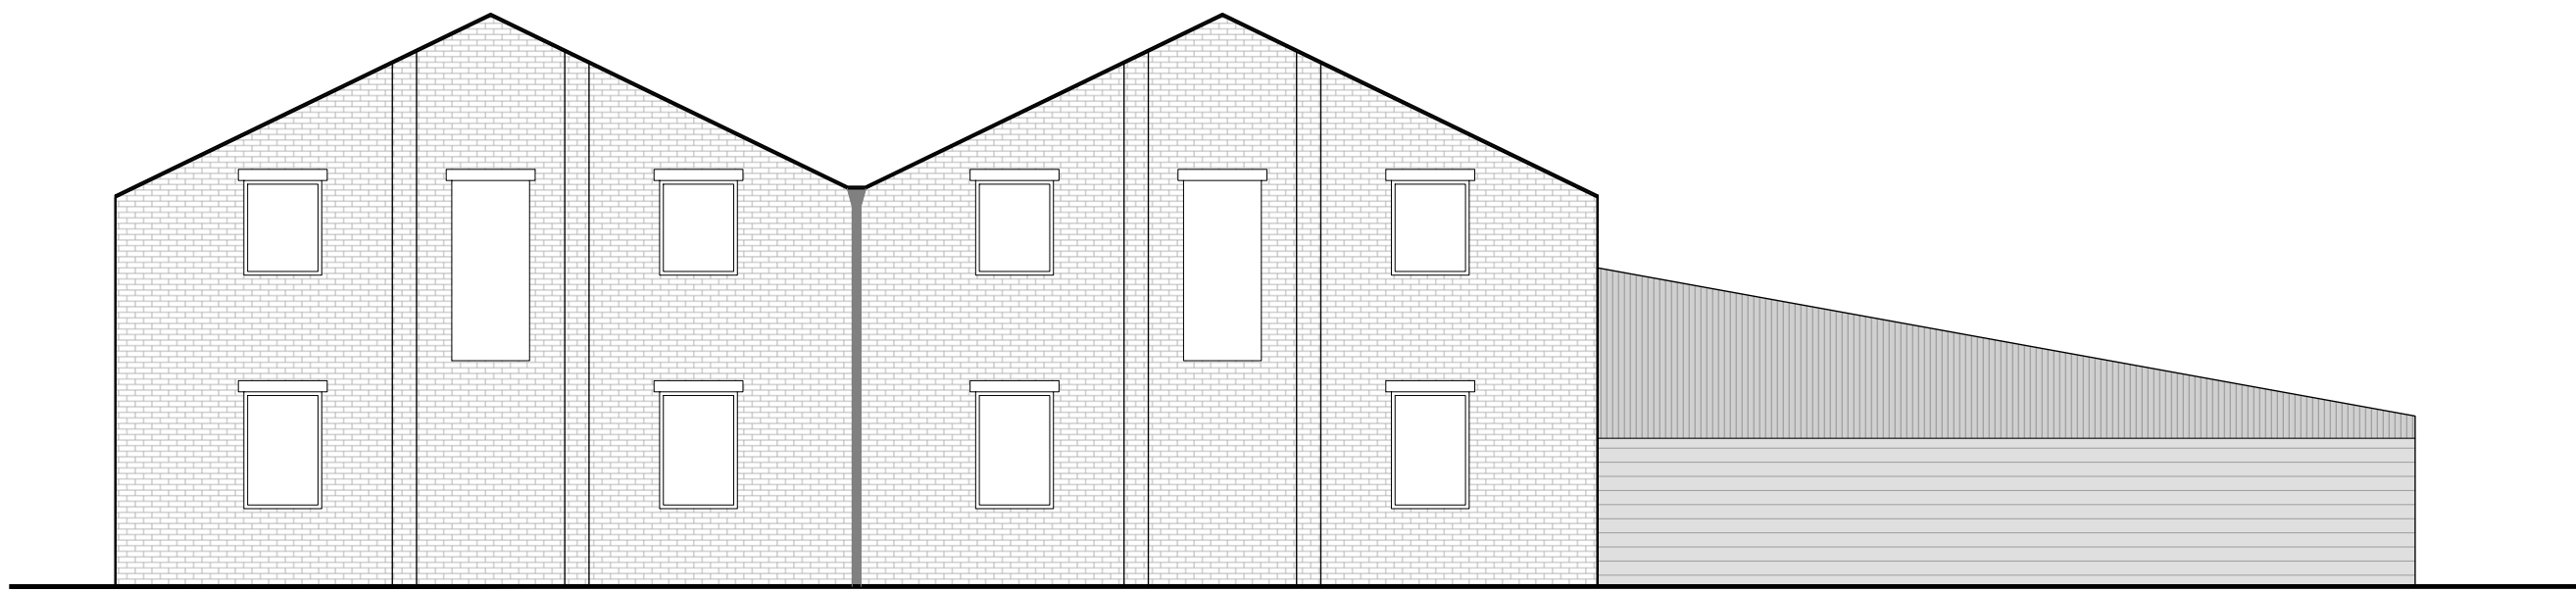


South Elevation

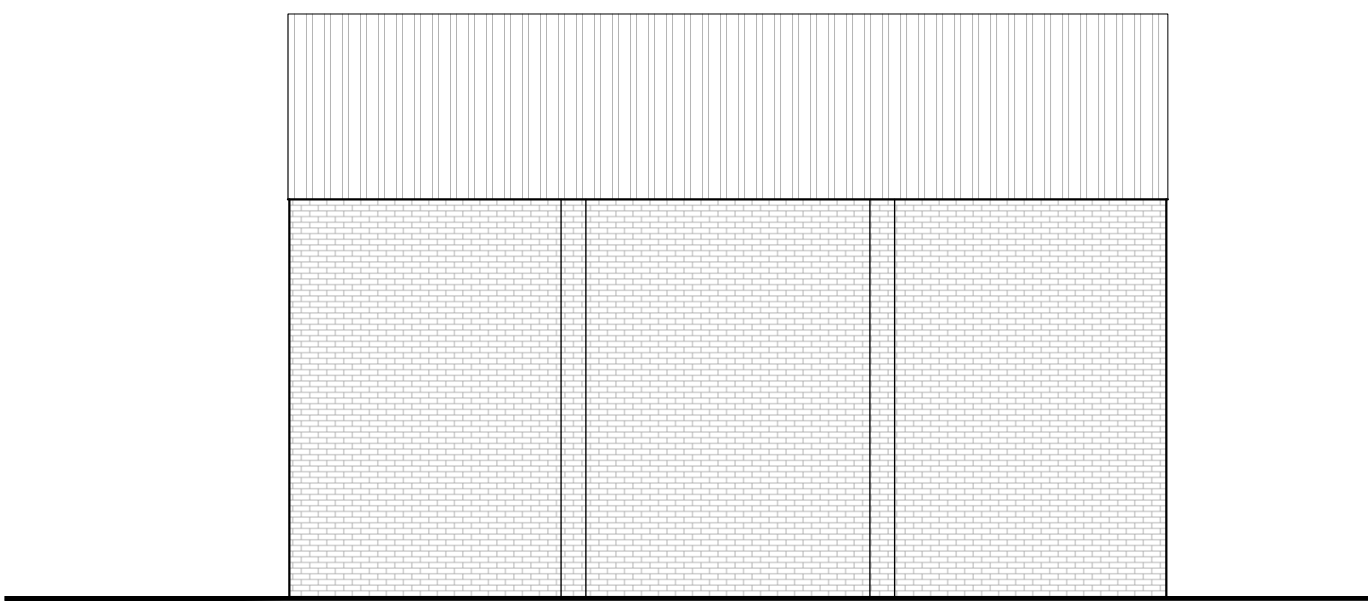


West Elevation

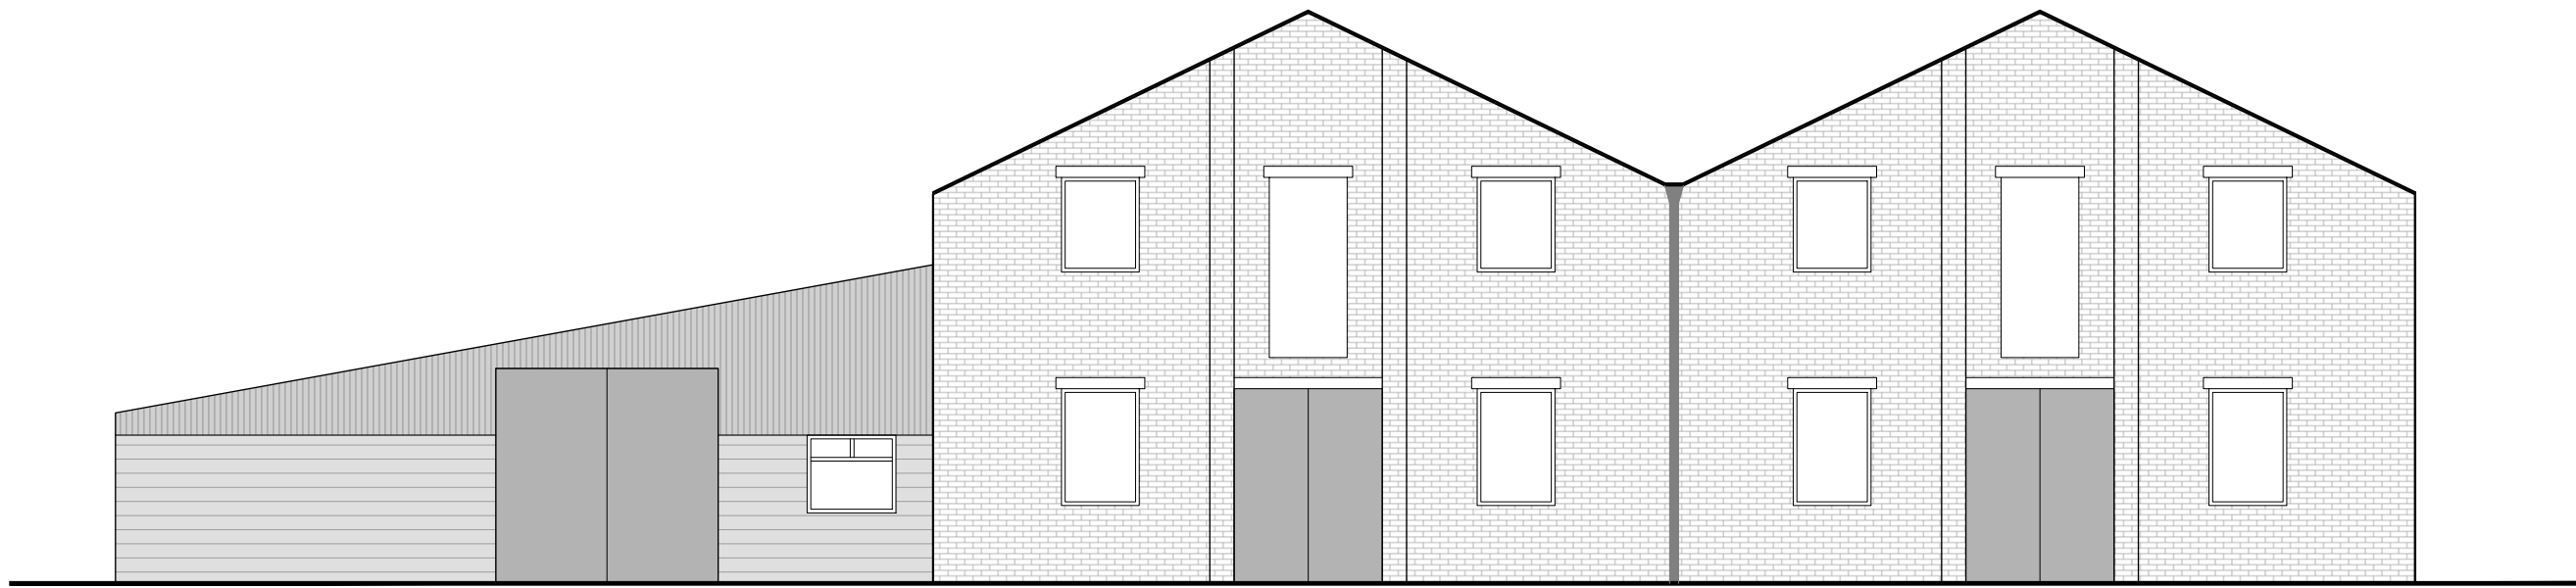

North Elevation

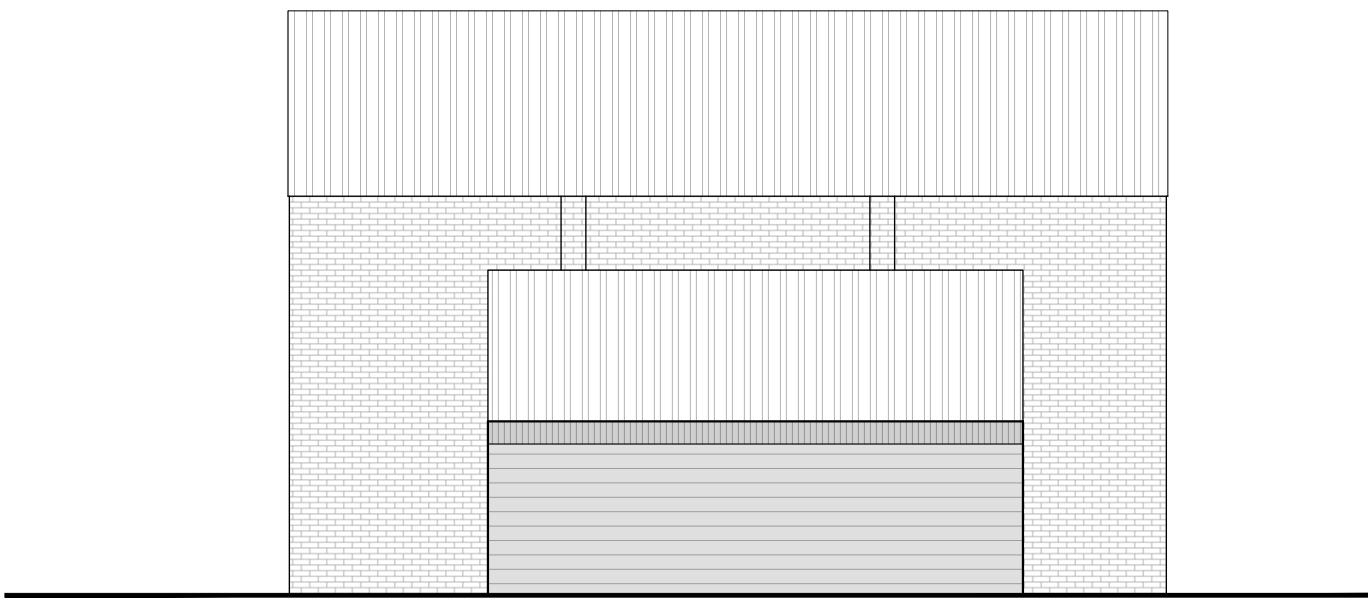

East Elevation

 

3207.dwg

OS LICENCE NO: 100102432

Contractors must verify all dimensions on site prior to commencement of works. DO NOT scale from this drawing. **FOR PLANNING PURPOSES ONLY.** Drawing to be read in accordance with other relevant documentation. It is the responsibility of the client/employer to ensure a suitably qualified specialist to confirm with the requirements of the current CDM 2015 Regulations. Client/employer to appoint a principal designer/contractor as required under the HSE legal requirements. Refer to www.hse.gov.uk for further guidance. © Drawings and designs are copyright of Bloomfields and must not be copied without prior consent.

Notes:

Issued for Review and Comment

Revision:	Rev By:	Checked By:
A. 20.03.2024	RB	SCS



01892 831 600
www.bloomfieldsltd.co.uk
drawing@bloomfieldsltd.co.uk

Client:
J Worley

Project:
Change Of Use

Site Address:
Oakleigh Farm,
Buckland Road, Higham
Rochester, ME3 7HY

Scale:
1:100 @ A1

Drawn By:
RB

Date:
20.03.2024

Checked By:
GM

Drawing Title:
Existing Elevations

St: | **Job No:** | **Drawing No:** | **Rev:**

/ .3207.050.A