


Revision	Date	Description

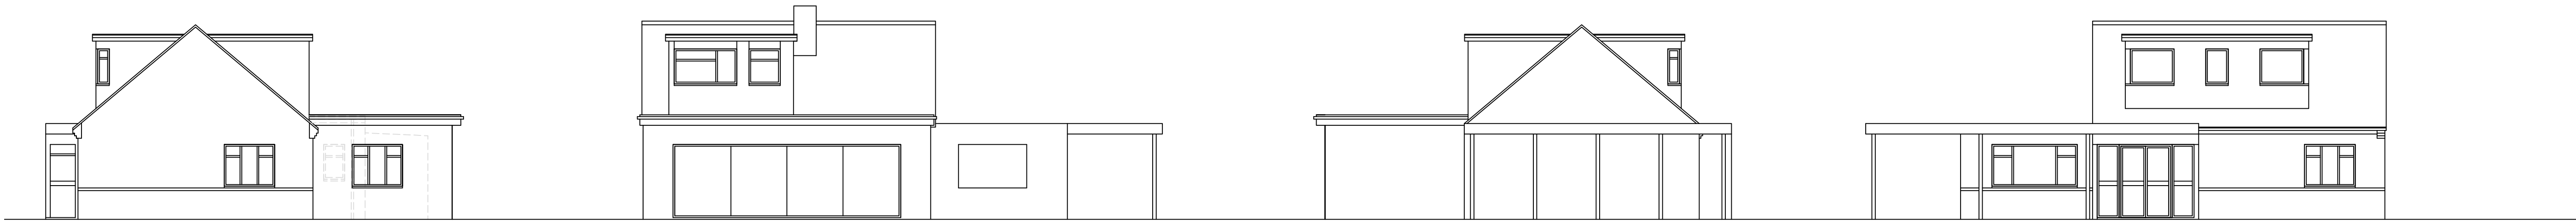


Proposed side elevation

Proposed rear elevation

Proposed side elevation


Proposed front elevation

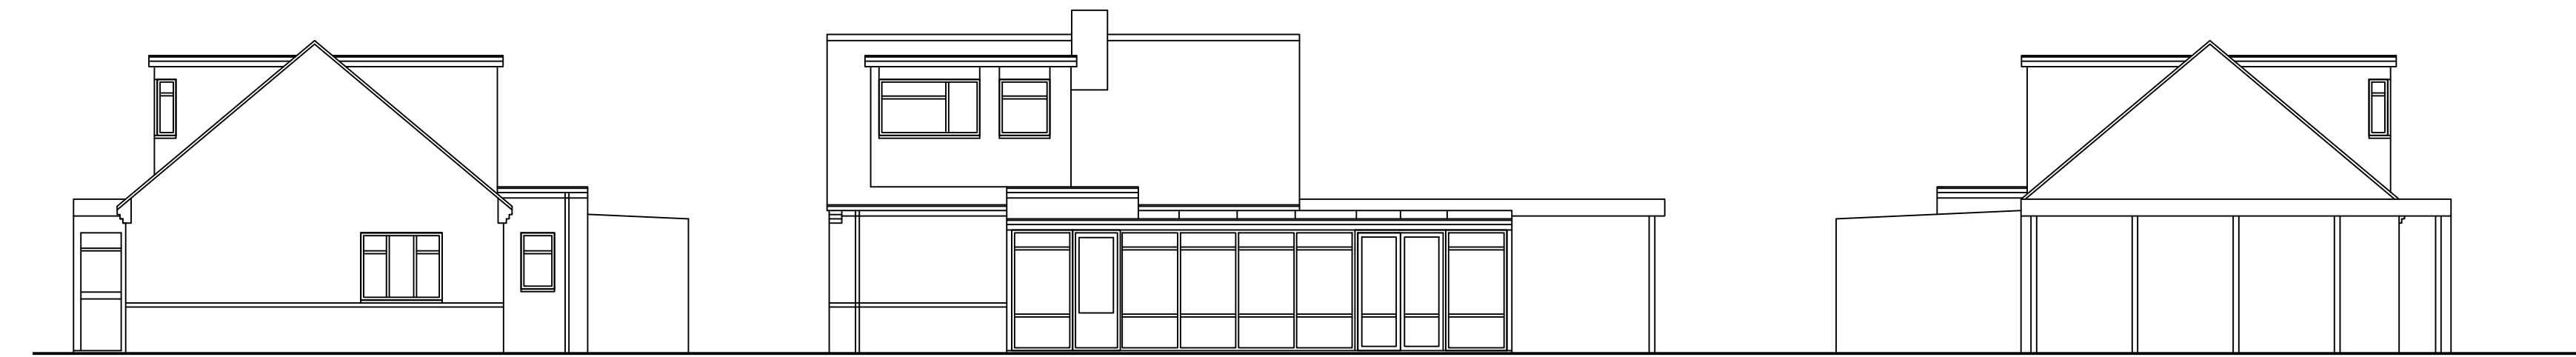


Existing side elevation

Existing rear elevation


Existing side elevation

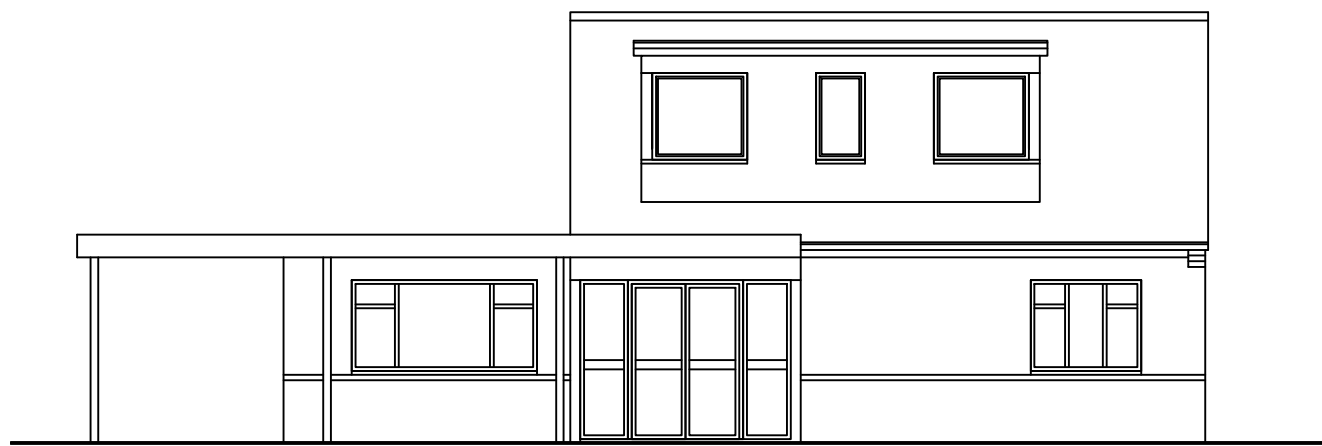


Existing front elevation

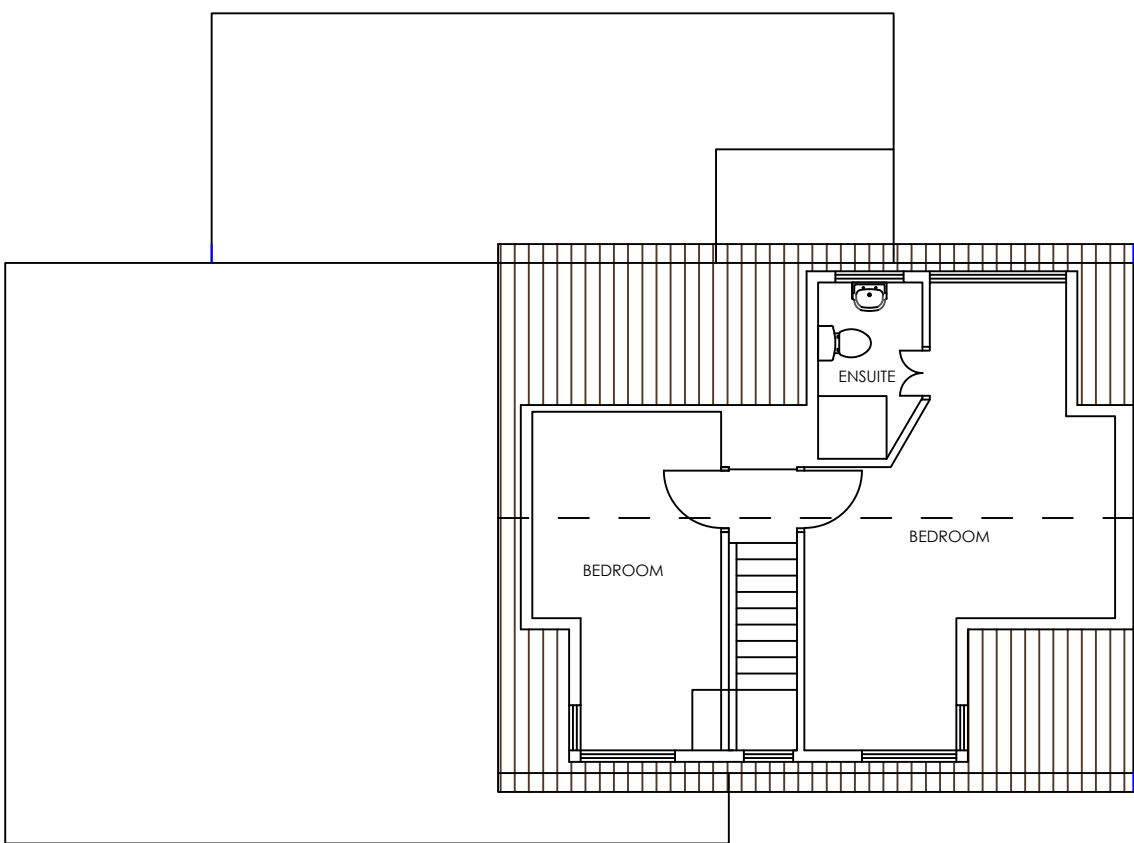


Existing First Floor Plan 35m2

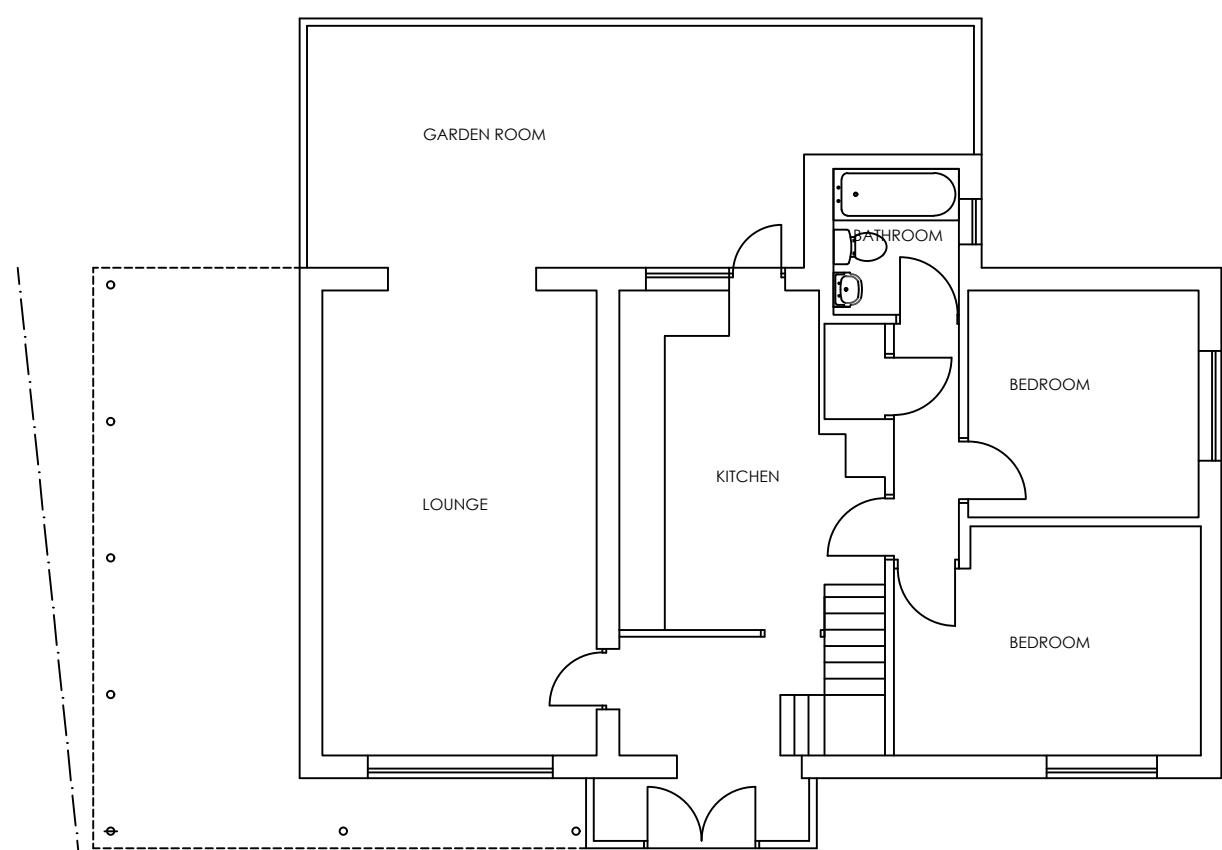


Existing Ground Floor Plan 102m2
TOTAL AREA 137m2

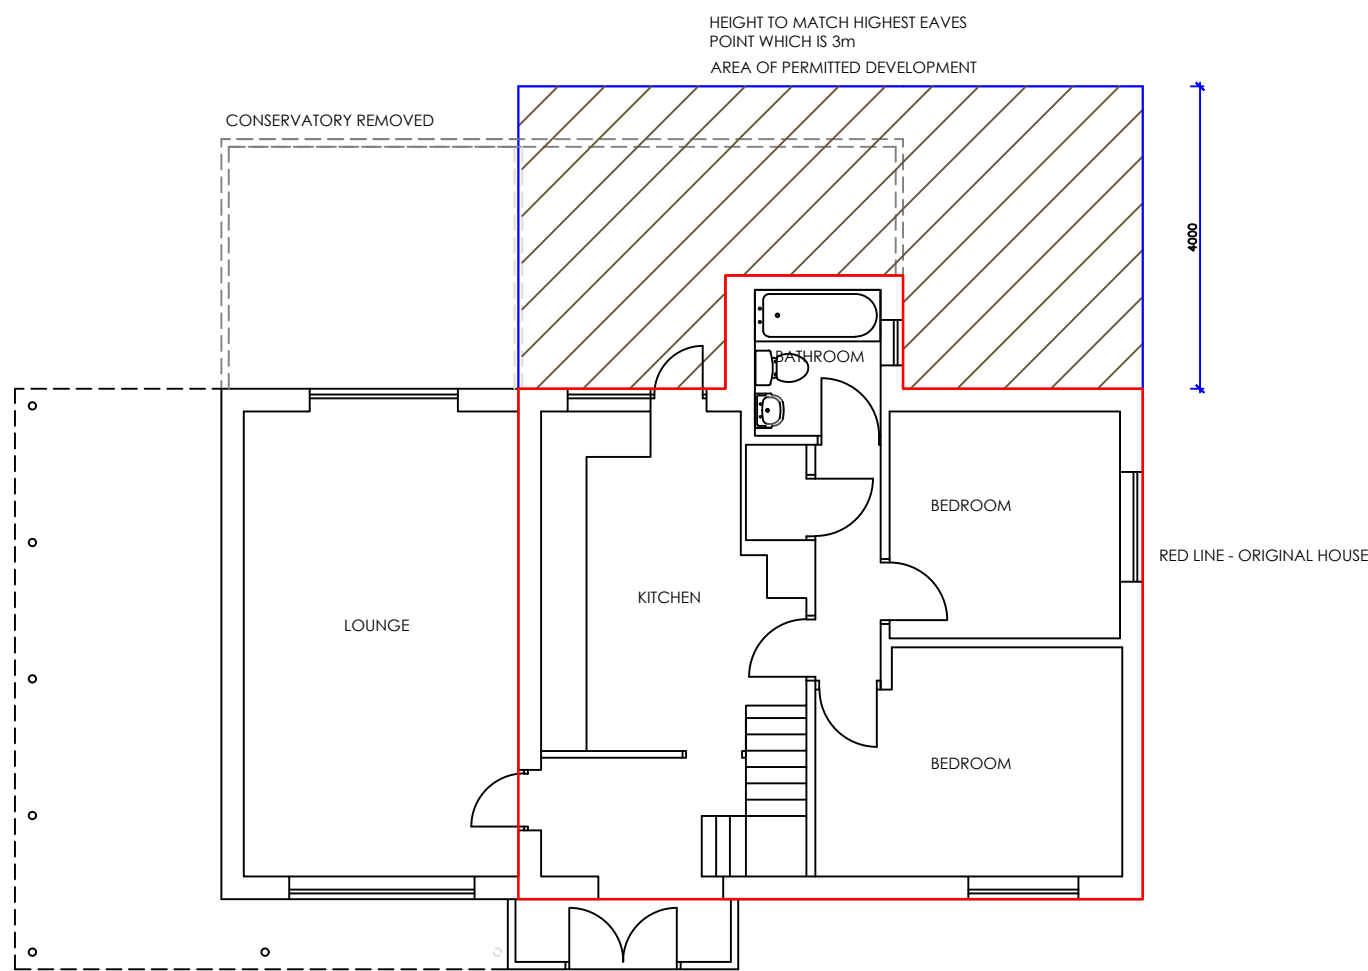

Ground Floor Plan

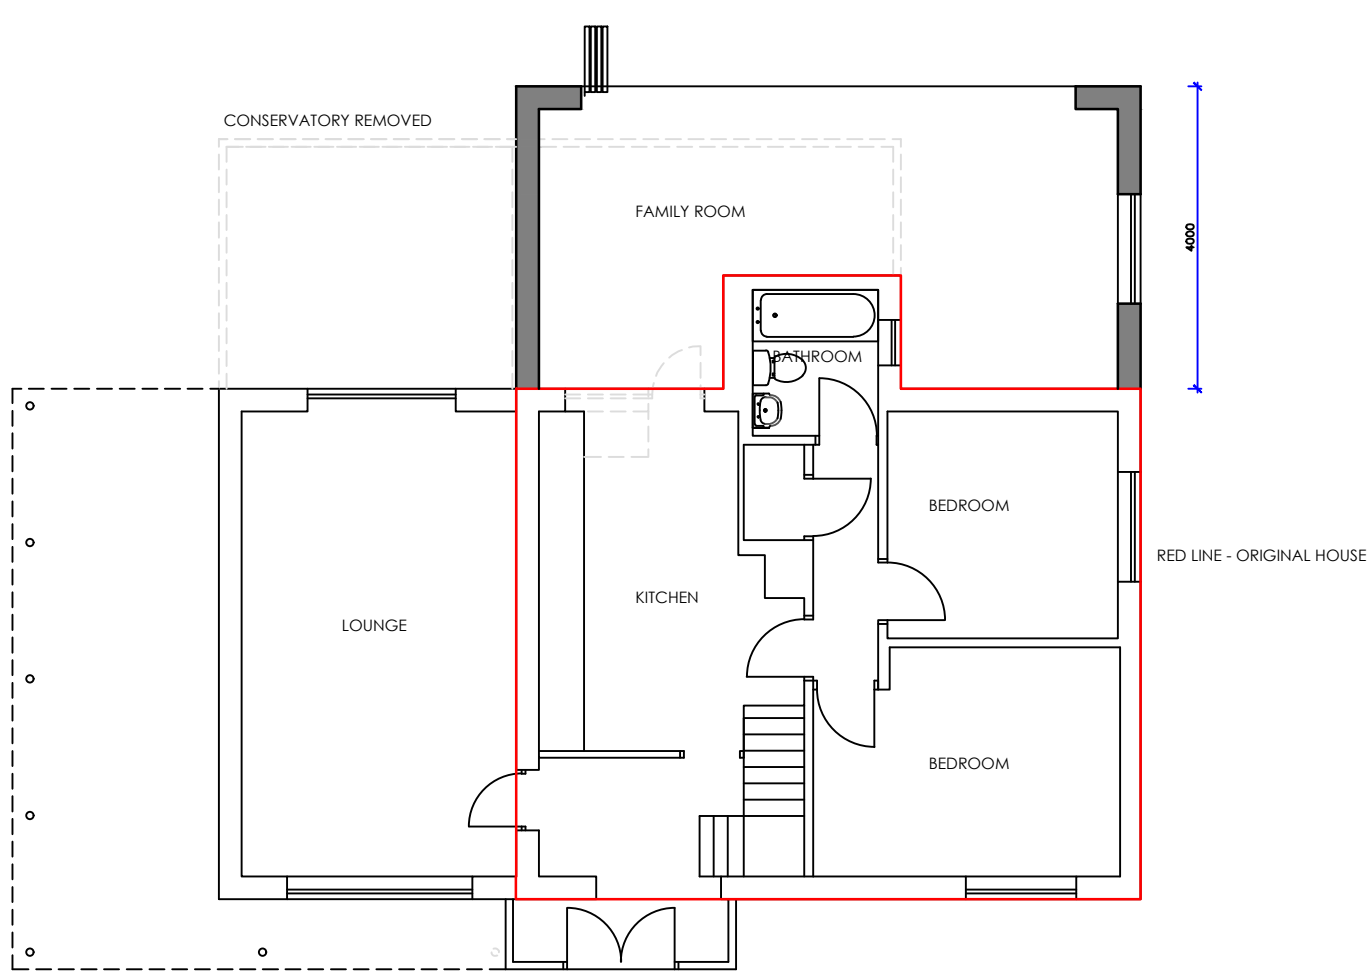


Proposed Ground Floor Plan

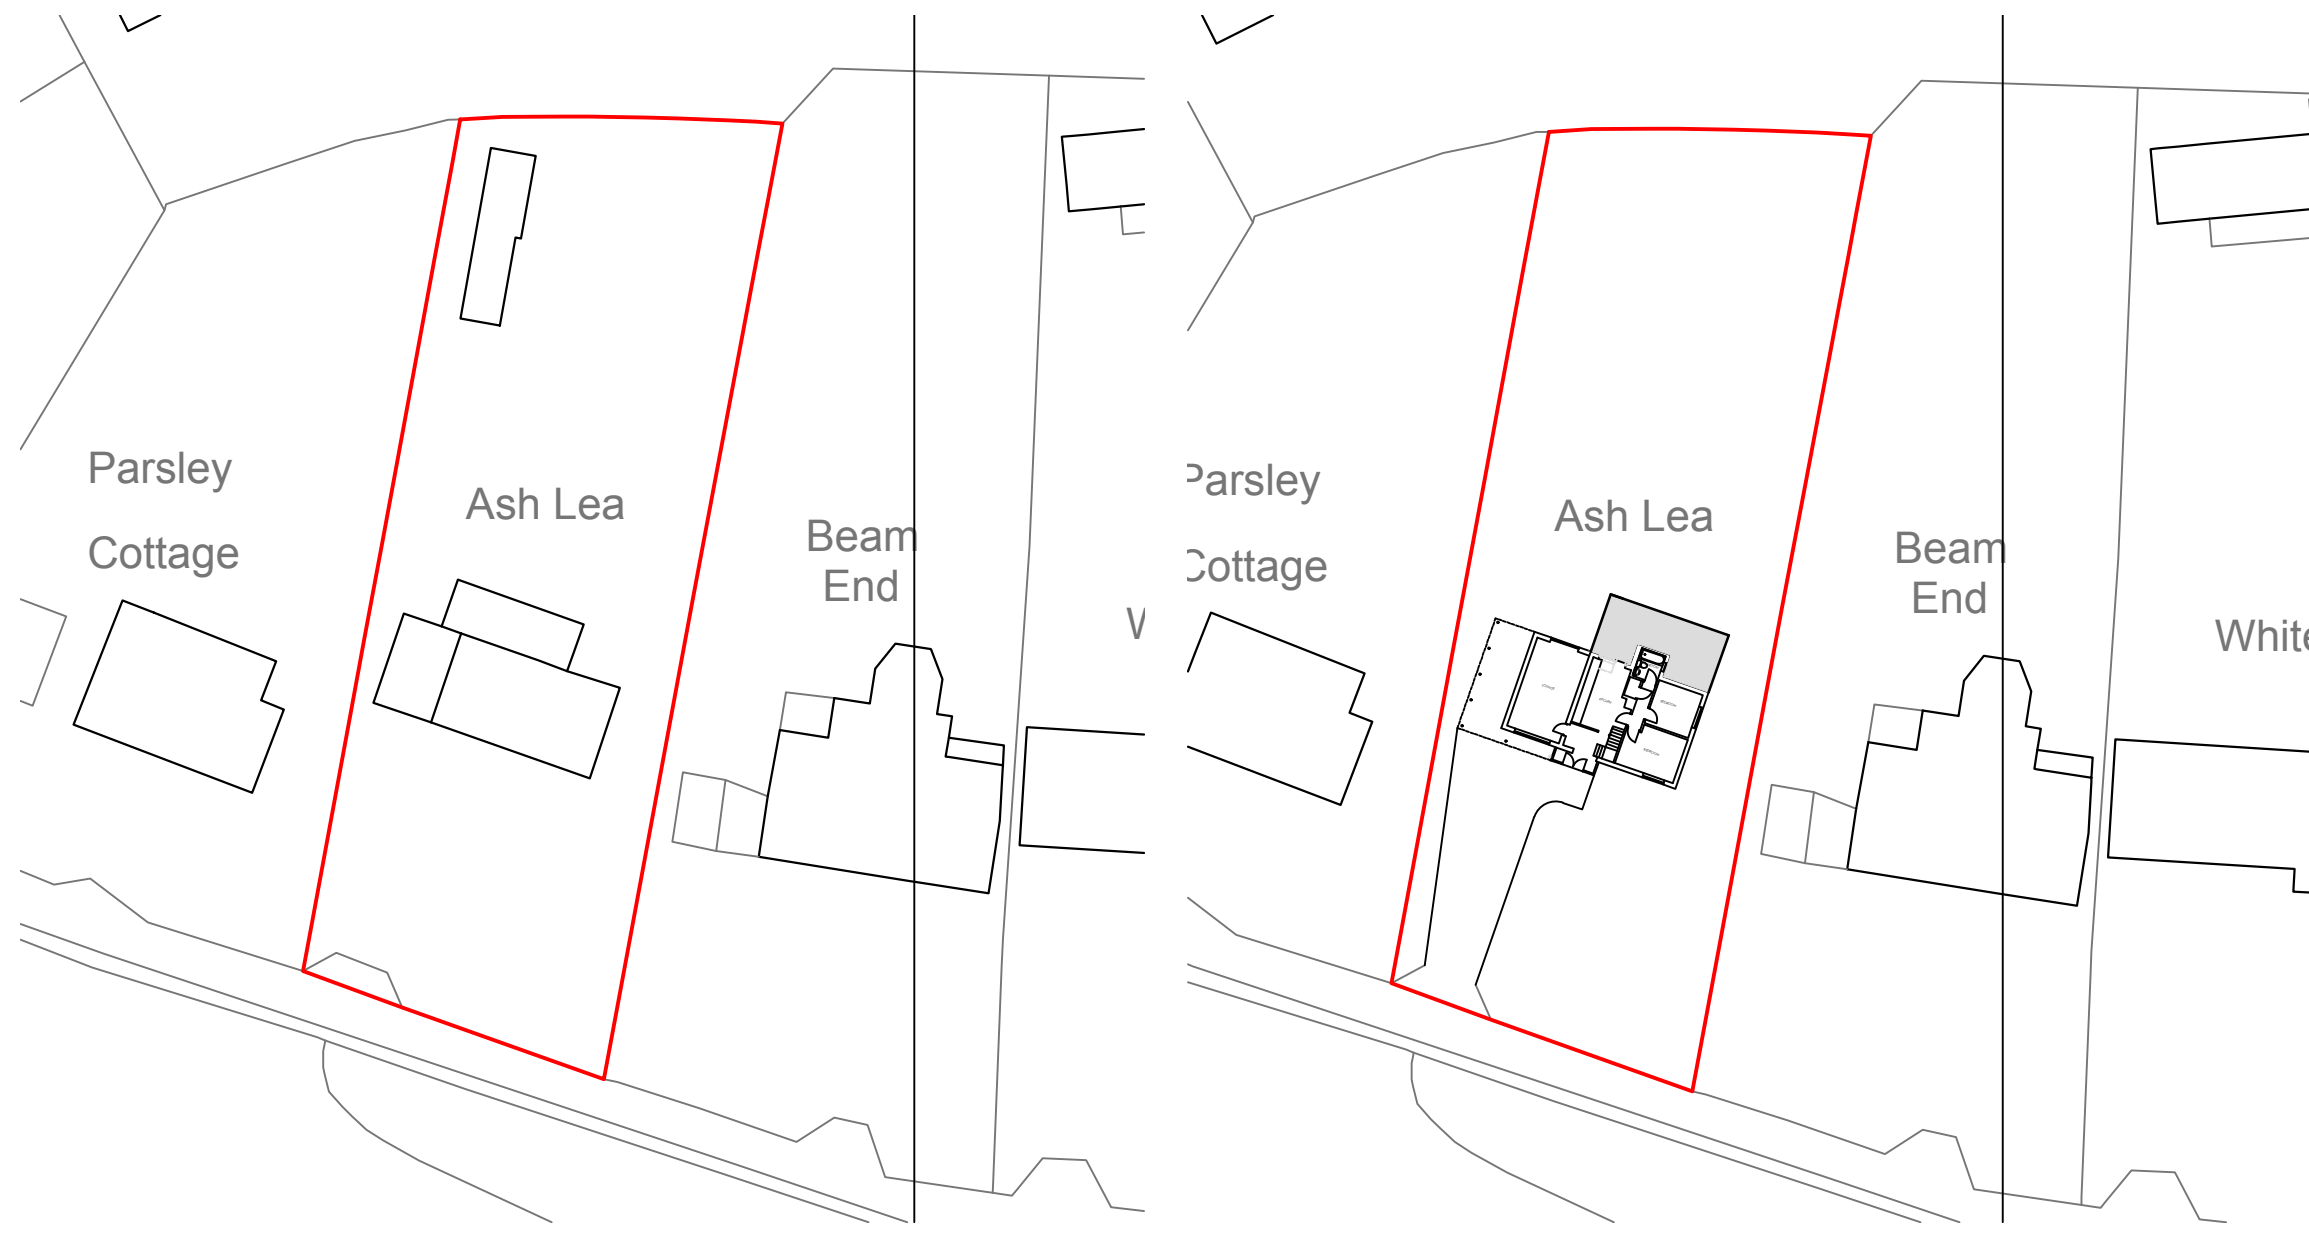

EXISTING BLOCK PLAN 1-500
Scale Bar at 1:500

PROPOSED BLOCK PLAN 1-500
Scale Bar at 1:500

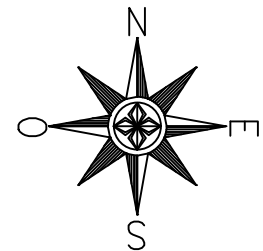

SCALE
0 10
Scale Bar at 1:100

Revision	Date	Description

Status	PERMITTED
--------	-----------

Mark Carter ASSOCIATES	Architectural Design
-----------------------------	-------------------------


design studio priestfield stadium gillingham kent ME7 4DD tel 01634 304700 mob 07855424957 e mail: markcarter.associates@gmail.com

Client MR AND MRS MATTU

Drawing Title PERMITTED DEVELOPMENT EXISTING AND PROPOSED FLOOR PLANS AND ELEVATIONS

Project Title ALTERATIONS AT ASHLEA

Scale 1:100	Date MARCH 24	Drawn MC
Drawing No 3445 - 015	Rev A	

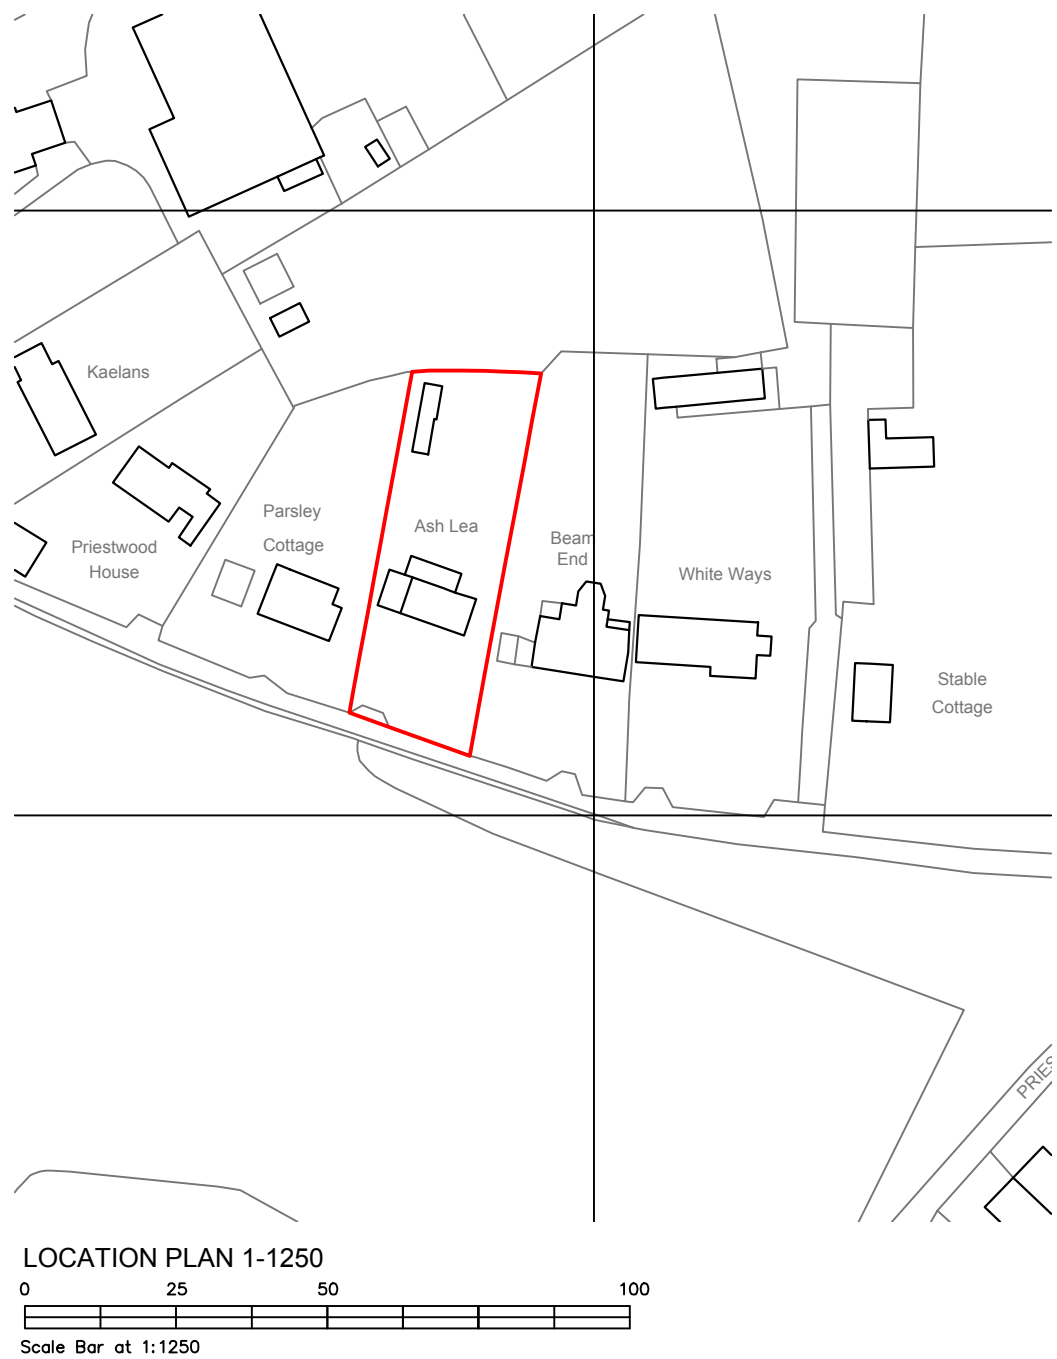

LOCATION PLAN 1-1250
Scale Bar at 1:1250