


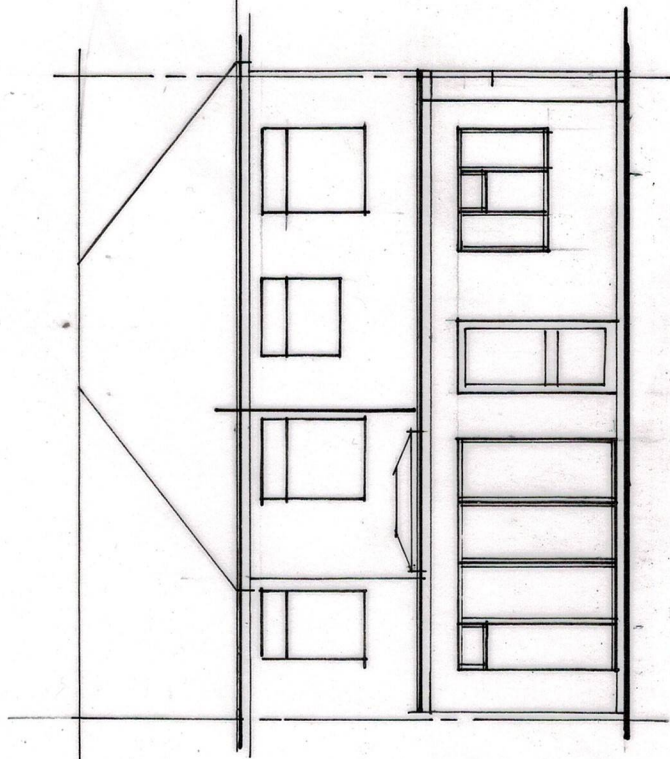


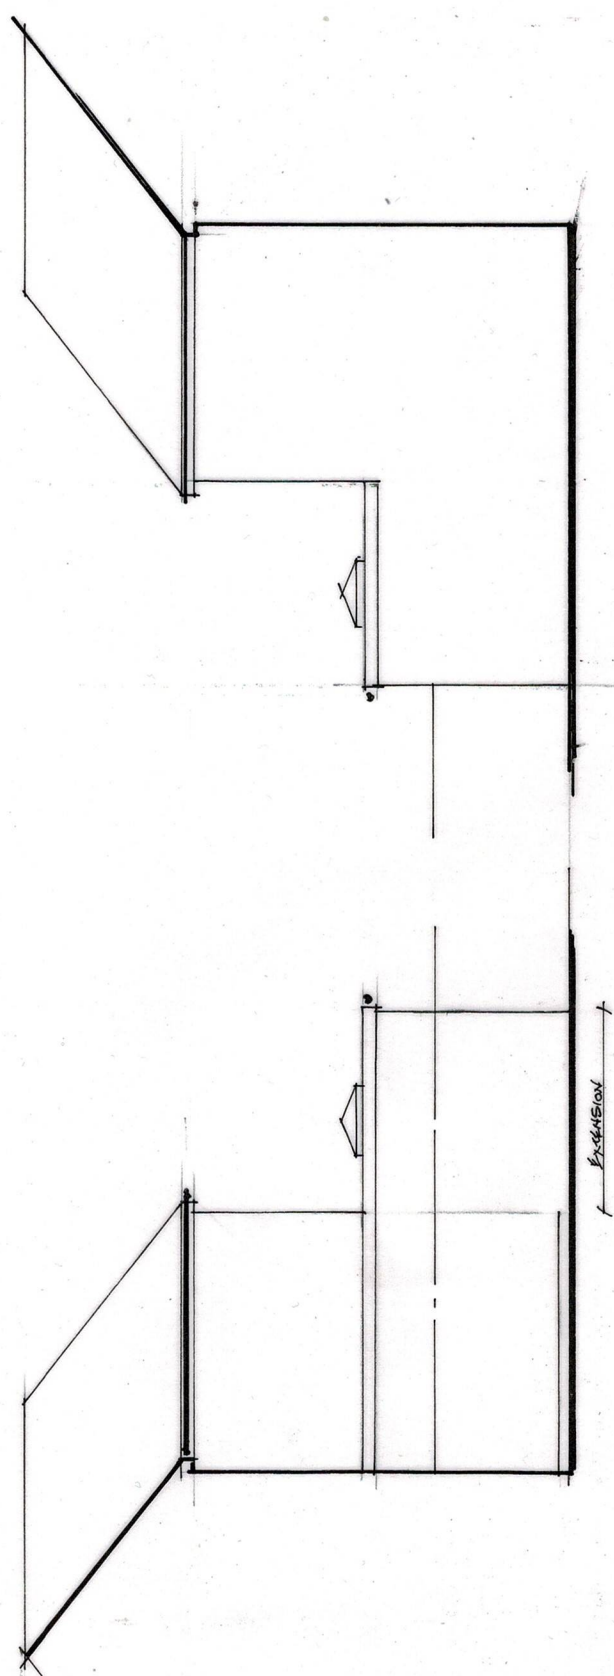

REAR ELEVATION 1:100

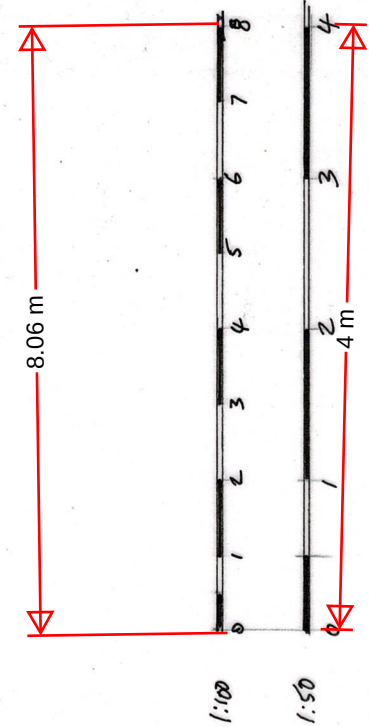

PROPOSED SIDE ELEVATIONS 1:100

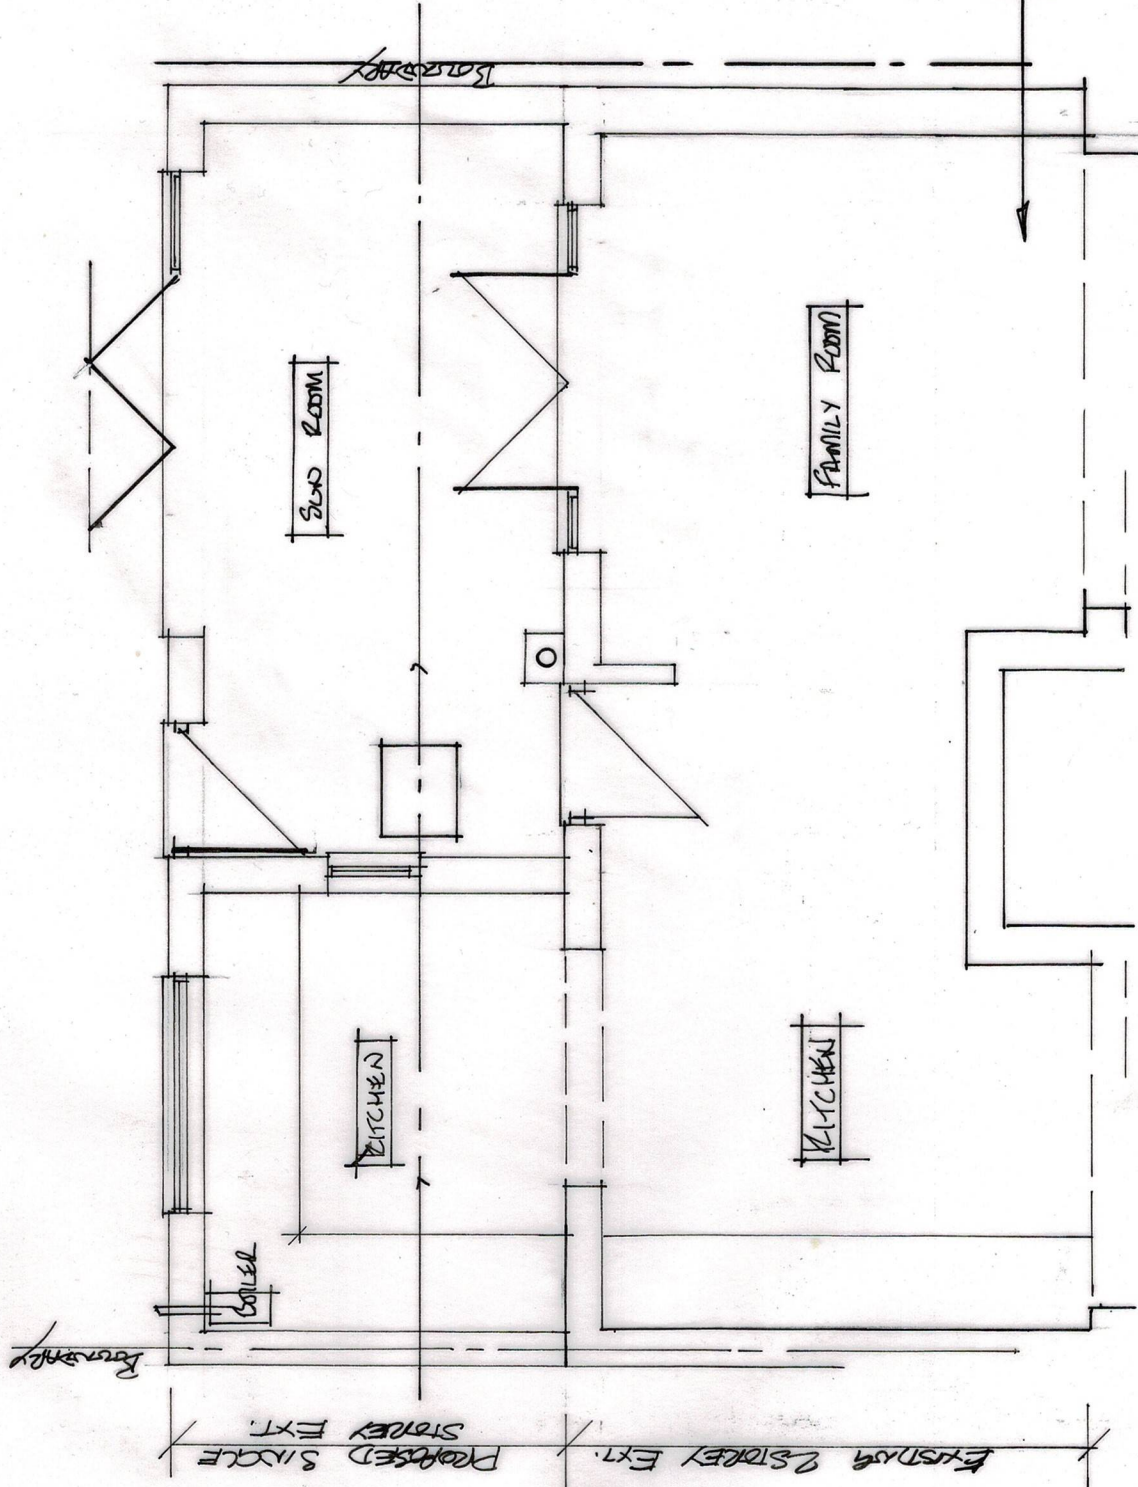

SINGLE STORY REAR EXTENSION		DR. M. P. SODU 5 LAND BROKER CLARENDON KENT DAIR IND	
DATE	19/3/24	SCALE	YSD 7.10
		DRAWN BY	24/03/01
			01