


UTILITY ROOM TO
2nd FLOOR FLAT

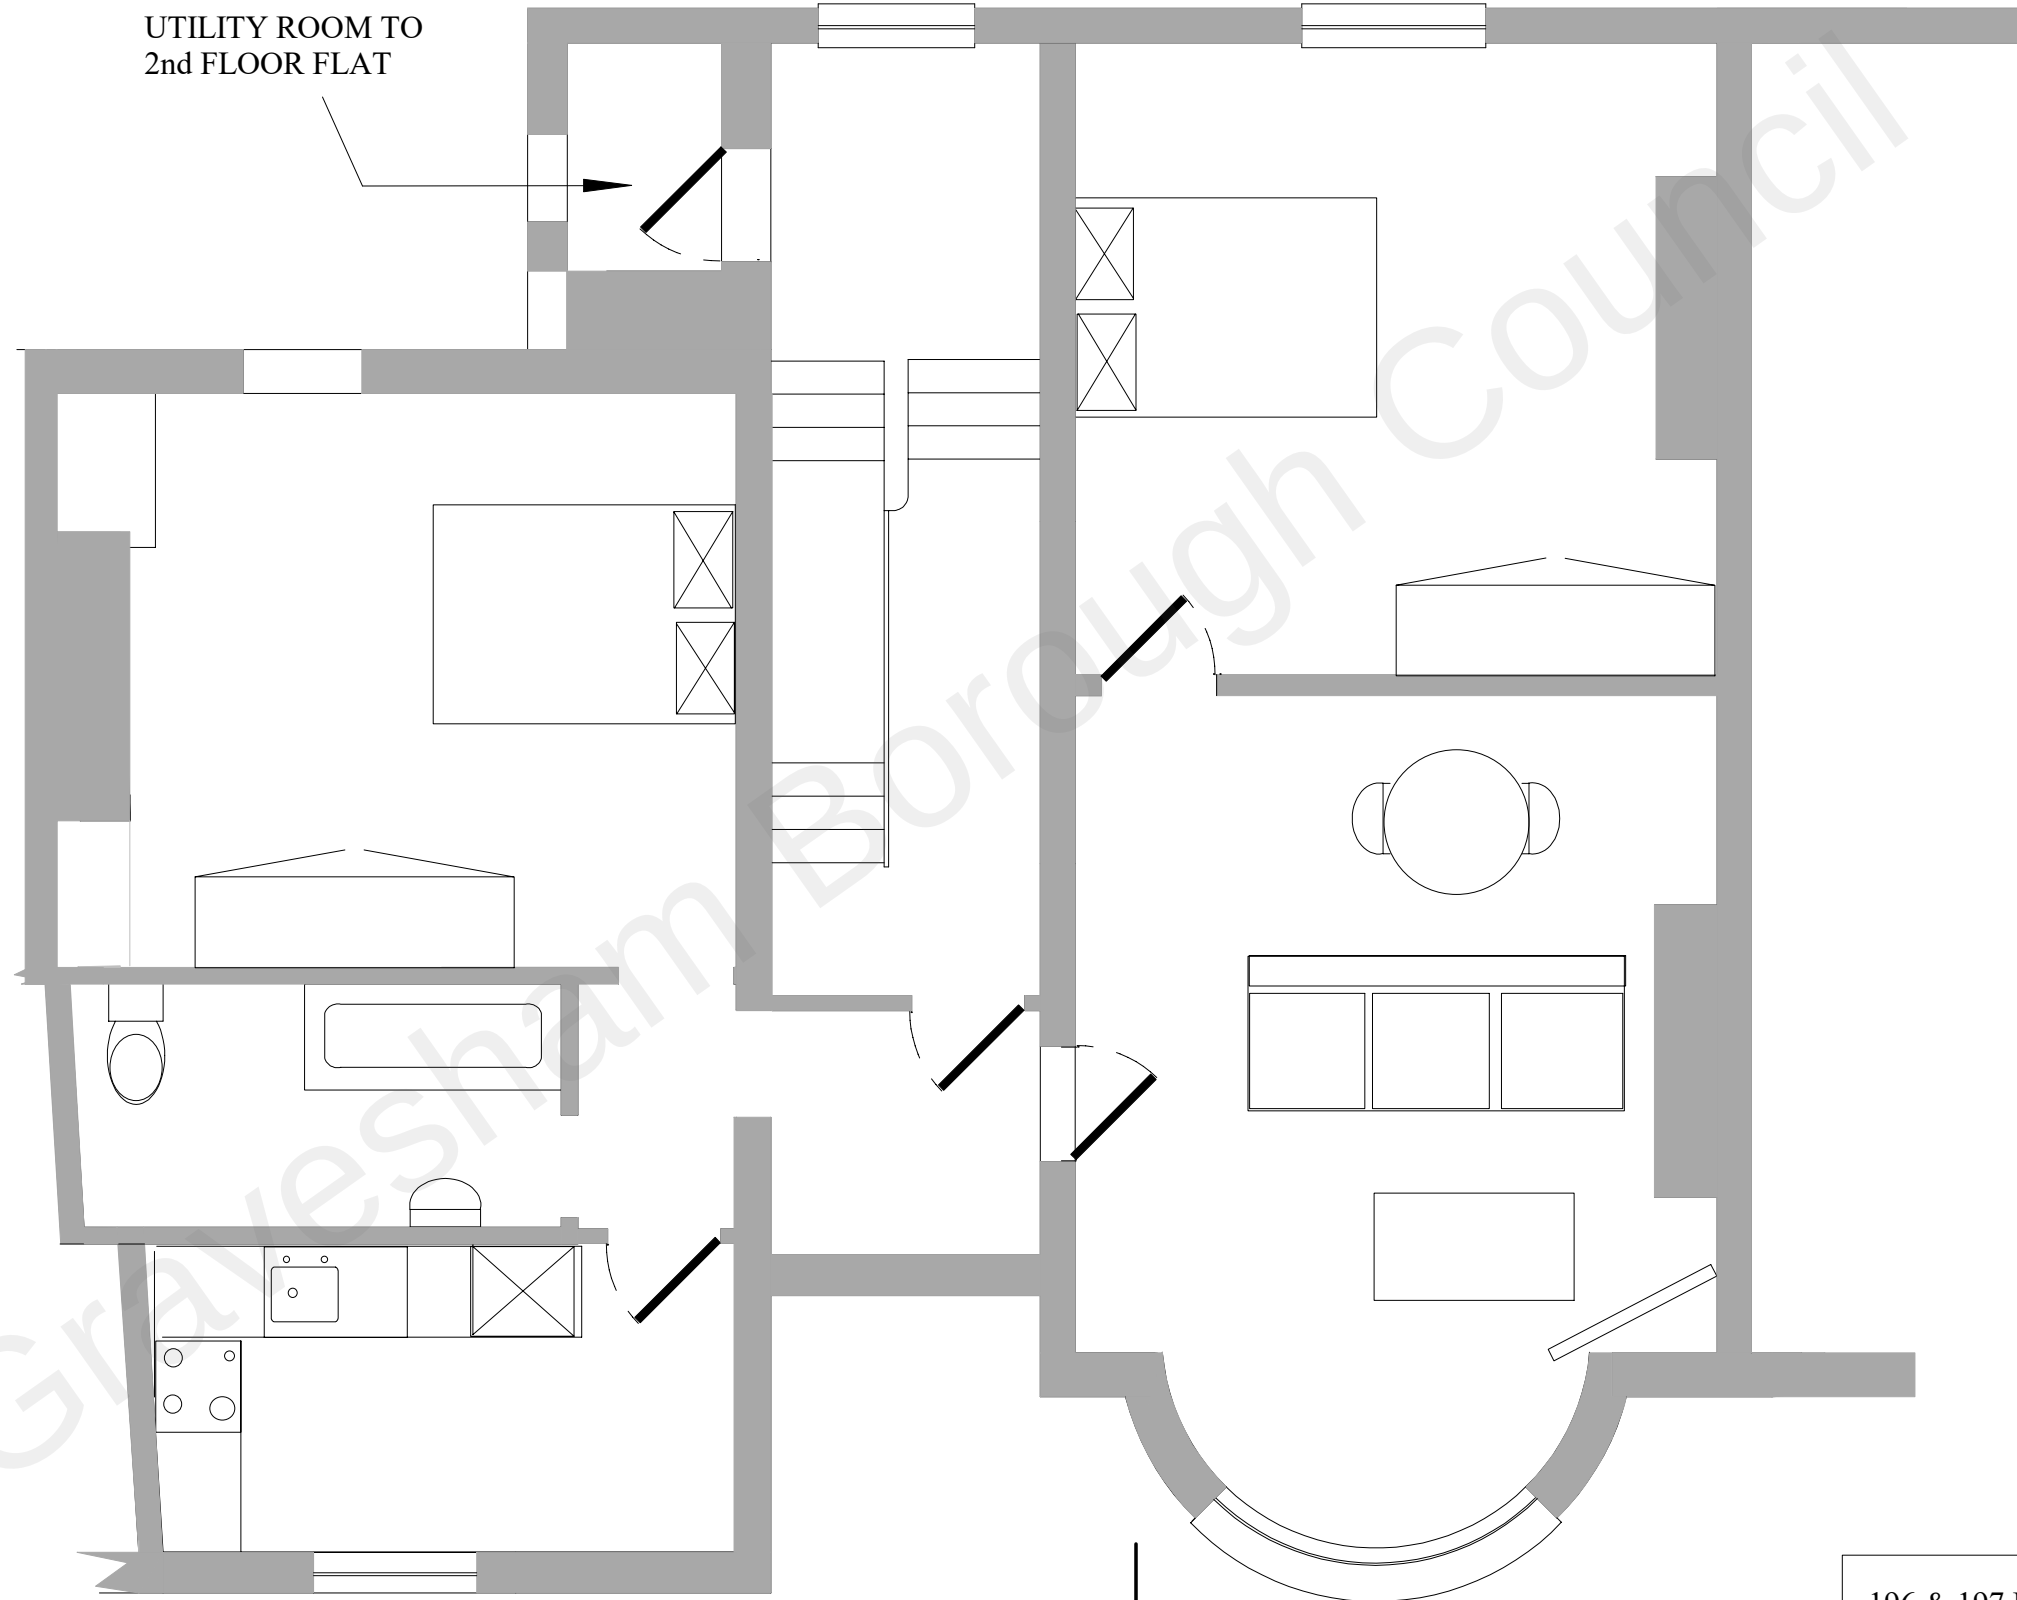

3m

196 & 197 PARROCK STREET
FIRST FLOOR PLAN
PROPOSED

Scale 1:50@A3

Drawing Number	Revision	Date
PS 014	0	01/06/2022