


130 PROPOSED LOWER GROUND FLOOR PLAN
1:100

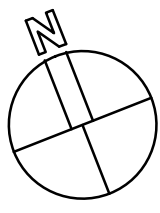


0 1 2 3 4 5m

NOTES

Existing

BUILDING ELEMENT KEY

- B1 - Black EPDM single ply roofing membrane
B2 - Standing seam zinc roofing and cladding
B3T B3T Insulated render terracotta
B3W B3W - Insulated render white
B4 B4 - Double glazed aluminum/timber composite windows and doors
B5 - Brise Soleil
B6 - Photovoltaic panels
B7 - Rooflights
B8 B8 - Double glazed timber windows and doors

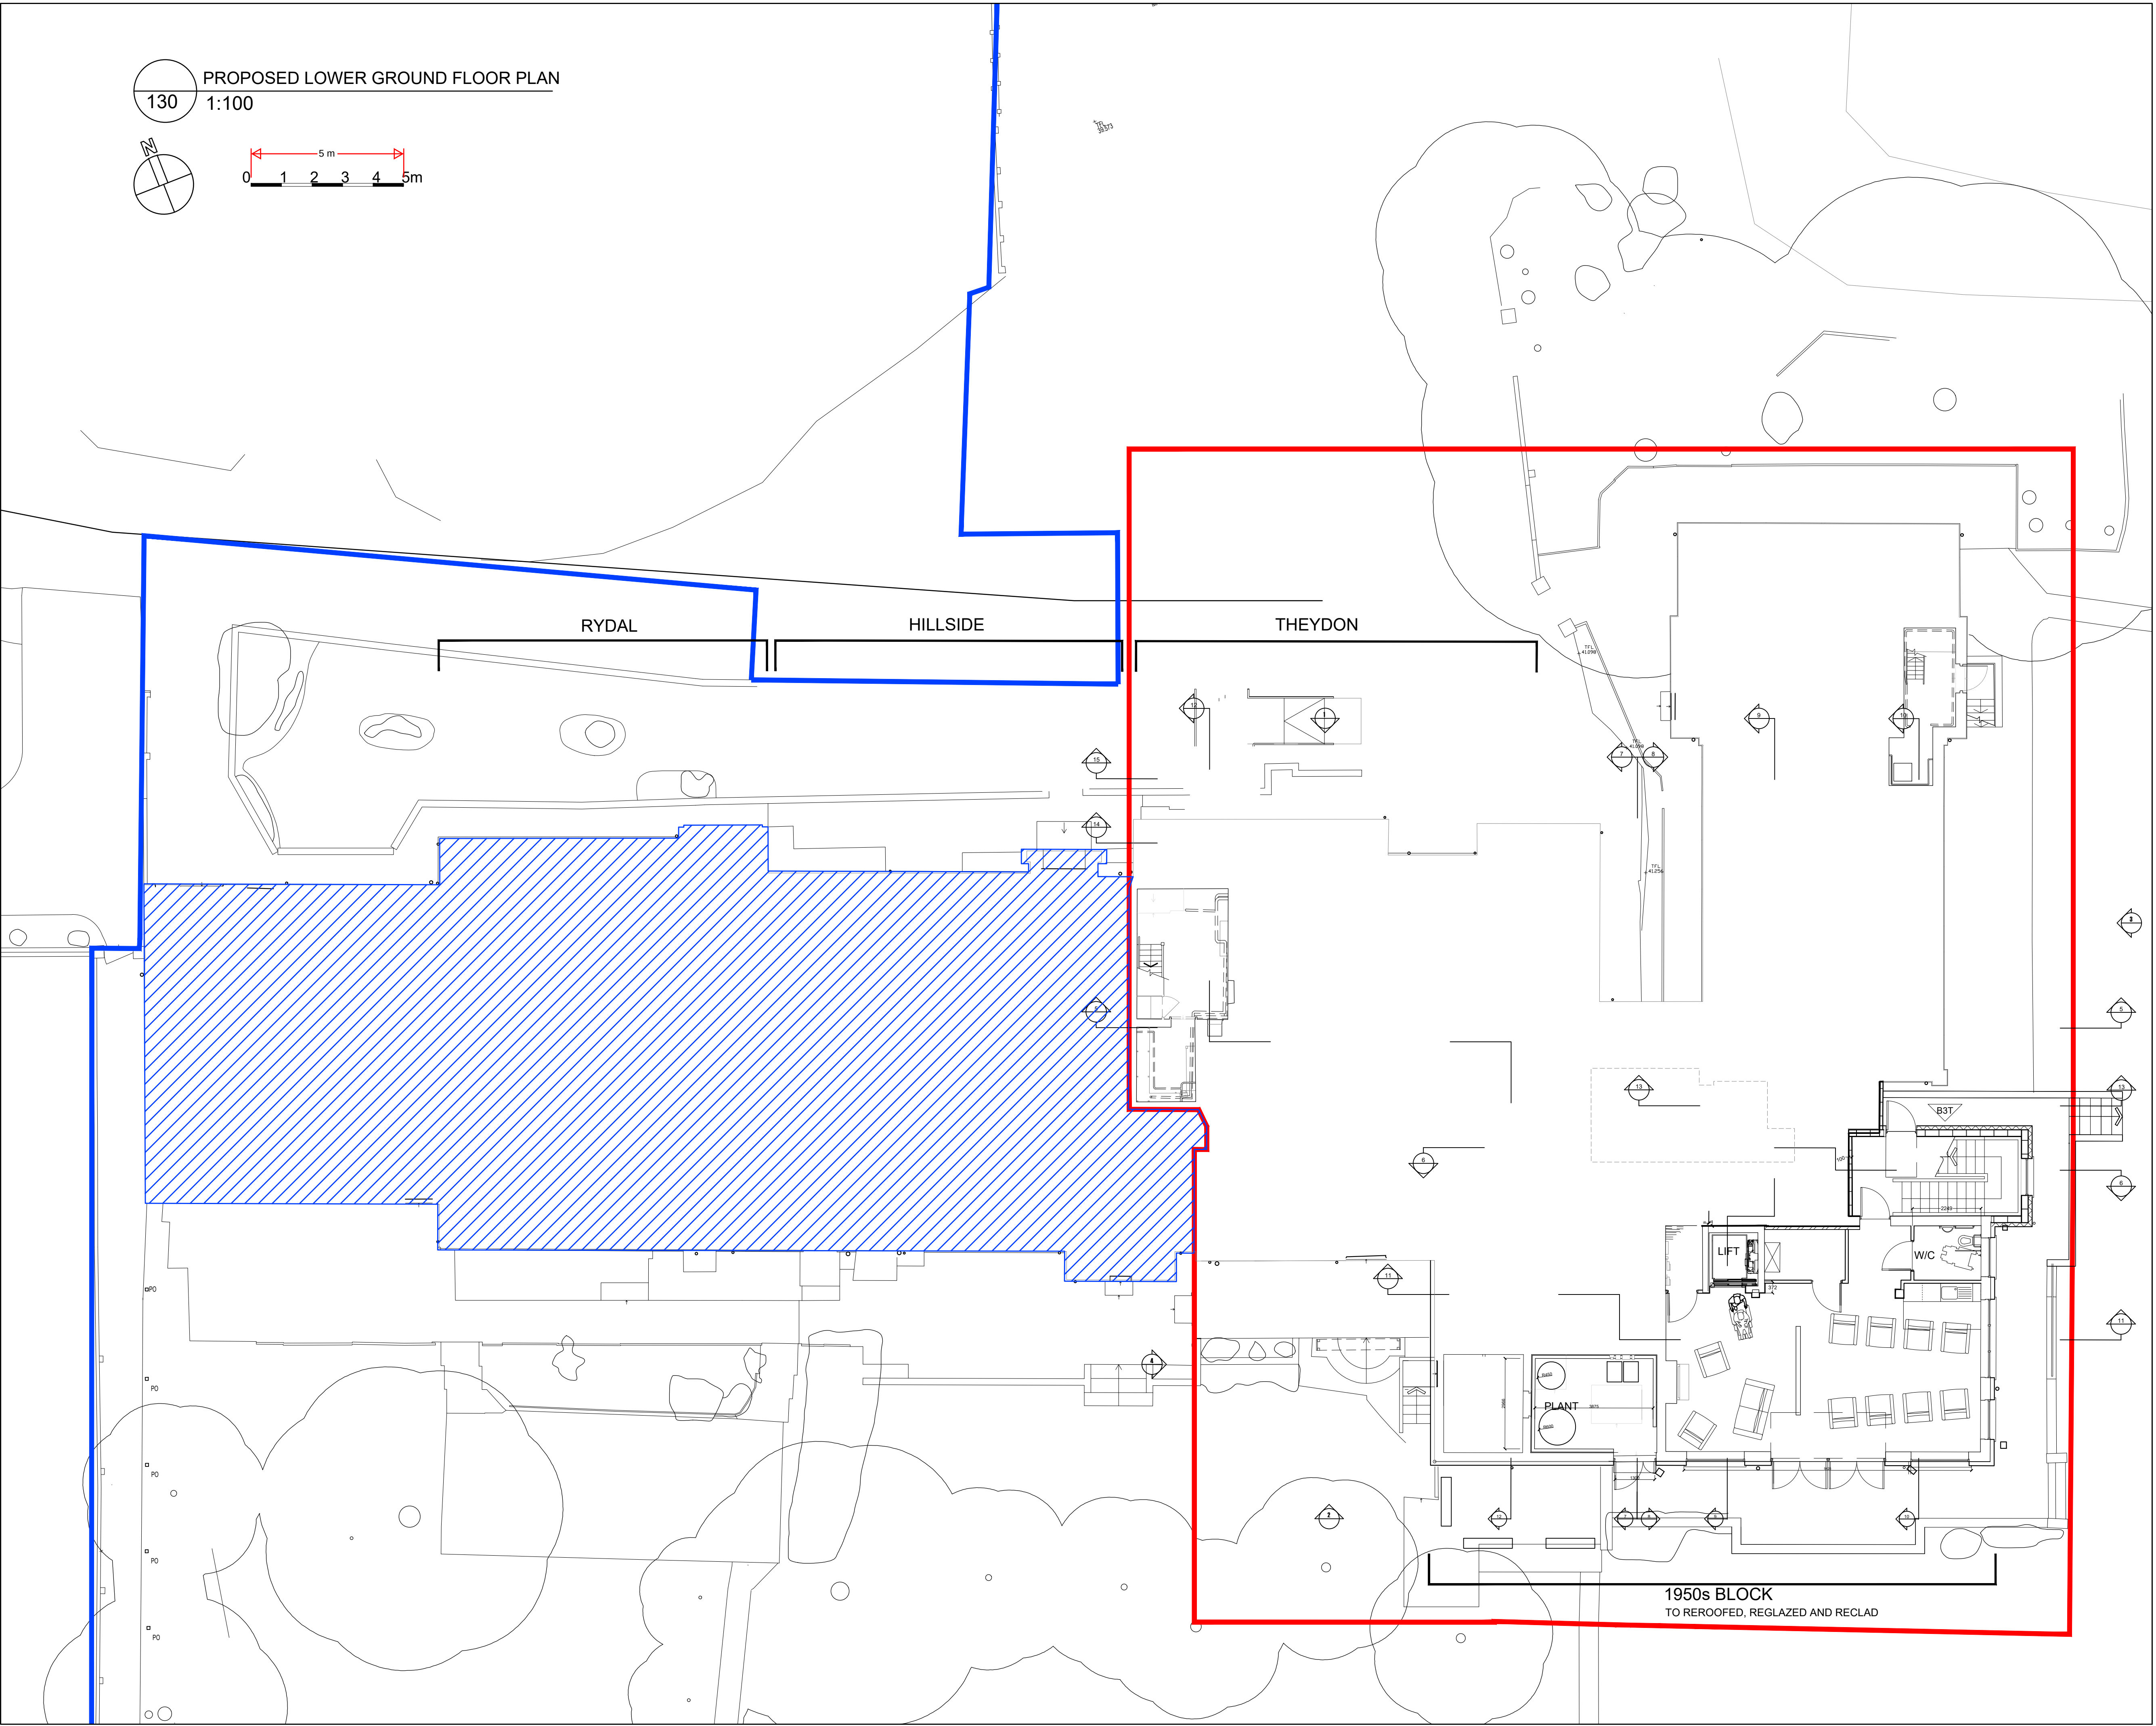

clayarchitecture

FOR PLANNING

ISSUE DATE: 31/07/24

B	24.06.12	HC	Design Development
A	23.12.14	CP	Design Development
Rev.	Date	By	Notes

Copyright Clay Architecture Ltd
All dimensions are to be verified by the contractor before commencing works

Project
CONVENT OF MERCY, GRAVESEND
PROPOSAL FOR DOWNSIZING
Client
SISTERS OF MERCY

clayarchitecture

Great Lines Studios, Marlborough Road, Gillingham, Kent ME7 5HB
T: 01834 573 017
www.clayarchitecture.com
E: design@clayarchitects.com

Title	Scale	1:100
PLANNING	@ A1 size	
Proposed Lower Ground Floor Plan	date	05/06/2023
Drawing No.	Revision	Drawn GEN
5285/PL/130	C	Authorised