
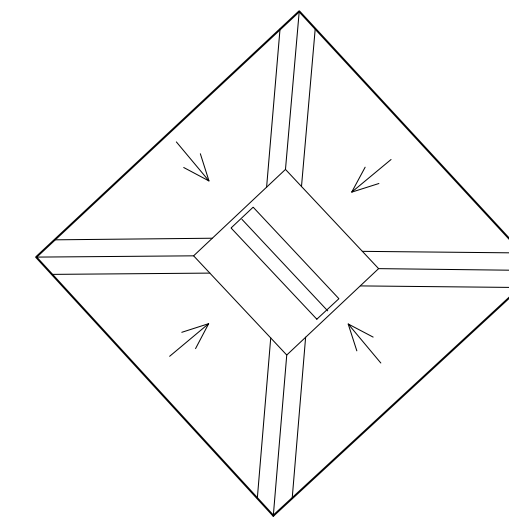
 


134 PROPOSED ROOF PLAN

1:100

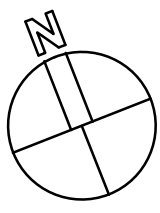


NOTES

Existing

BUILDING ELEMENT KEY

- B1 - Black EPDM single ply roofing membrane
- B2 - Standing seam zinc roofing and cladding
- B3T - B3T Insulated render terracotta
- B3W - B3W - Insulated render white
- B4 - B4 - Double glazed aluminum/timber composite window and doors
- B5 - B5 - Brise Soleil
- B6 - B6 - Photovoltaic panels
- B7 - B7 - Rooflights
- B8 - B8 - Double glazed timber windows and doors
- B9 - B9 - New brick walls

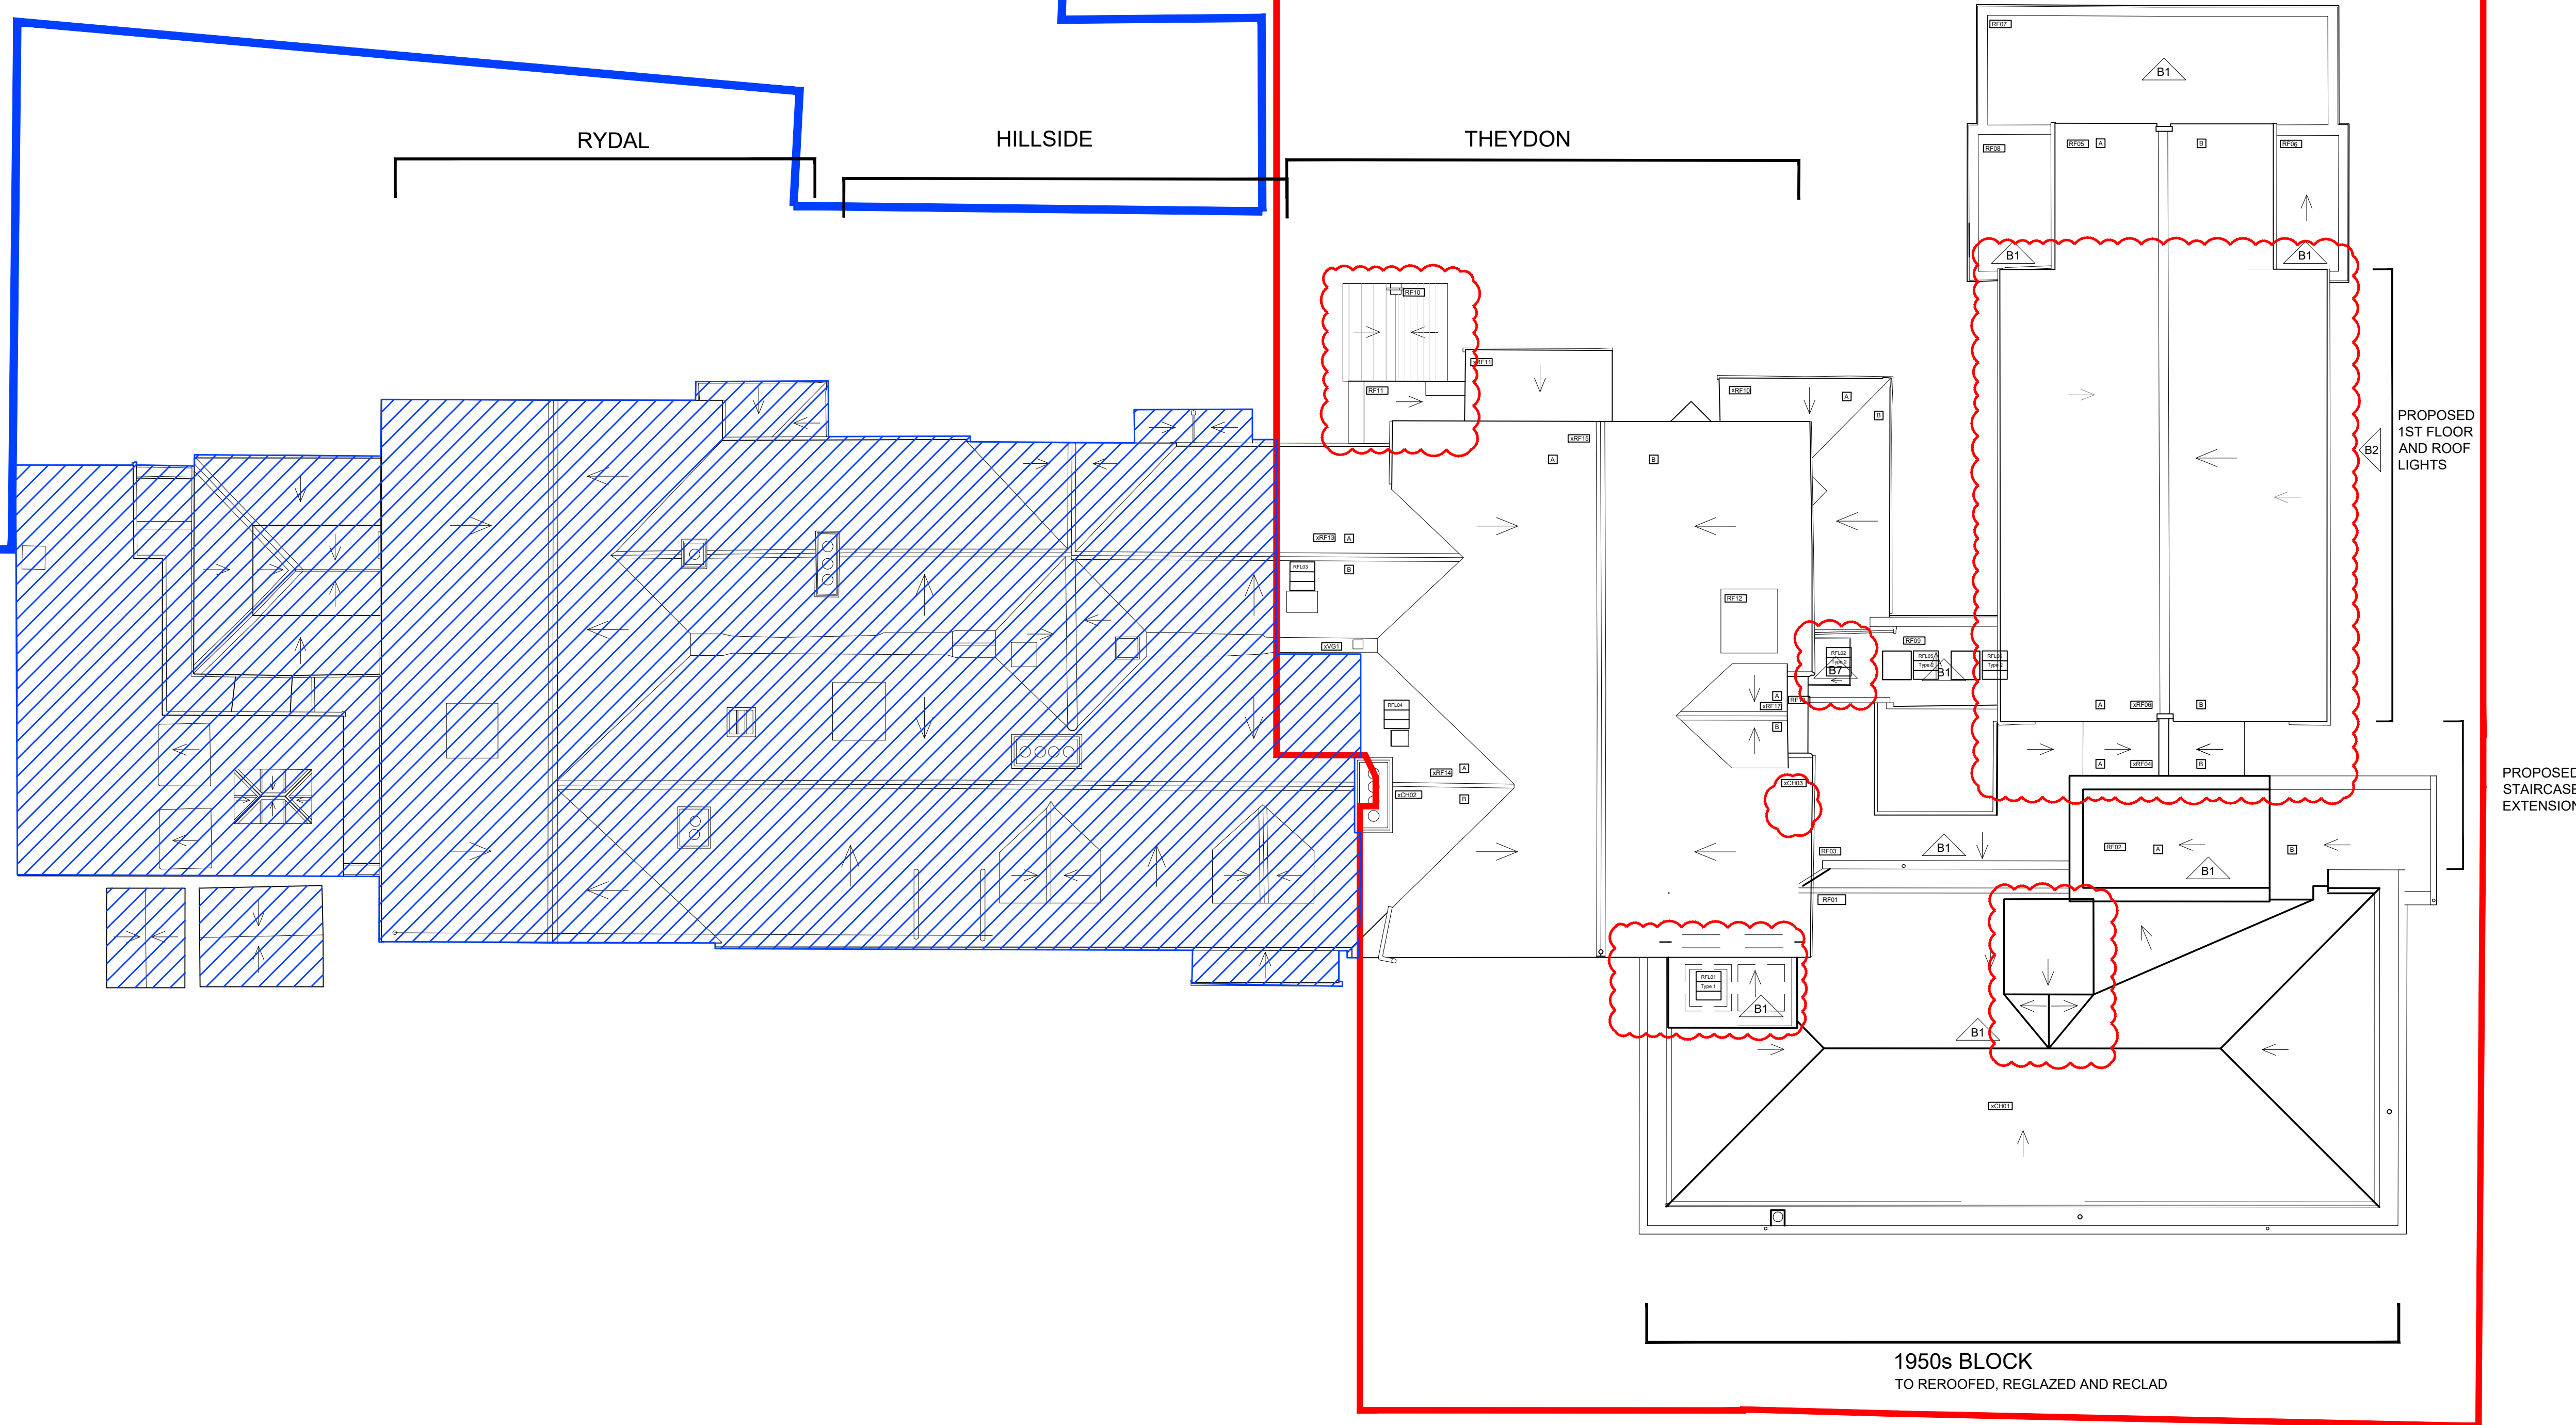

clayarchitecture
FOR PLANNING
ISSUE DATE: 31/07/24

Rev. Date By Notes
B 23.06.12 HC Design Development
A 15.12.23 GEN Design development
Copyright Clay Architecture Ltd
All dimensions are to be verified by the contractor before commencing works
Project:
CONVENT OF MERCY, GRAVESEND
PROPOSAL FOR DOWNSIZING
Client:
SISTERS OF MERCY

clayarchitecture
Great Lines Studios, Marlborough Road, Gillingham, Kent ME7 5HB
T: 01634 573 017
www.clayarchitecture.com
E: design@clayarchitects.com

Title: PLANNING
Drawing No.: 5285/PL/134
Scale: 1:100
@ A1 size
Date: 05/06/2023
Revision: C
Authorised: Authorised