


STATUTORY CONSENTS REQUIRED	
TENURE	MIXED
LISTED BUILDING CONSENT	GRADE II - YES
ADVERTISEMENT CONSENT	YES
PLANNING CONSENT	YES
BUILDING CONTROL	NO

KEY

REMOVALS

DOWNTAKINGS / REMOVALS

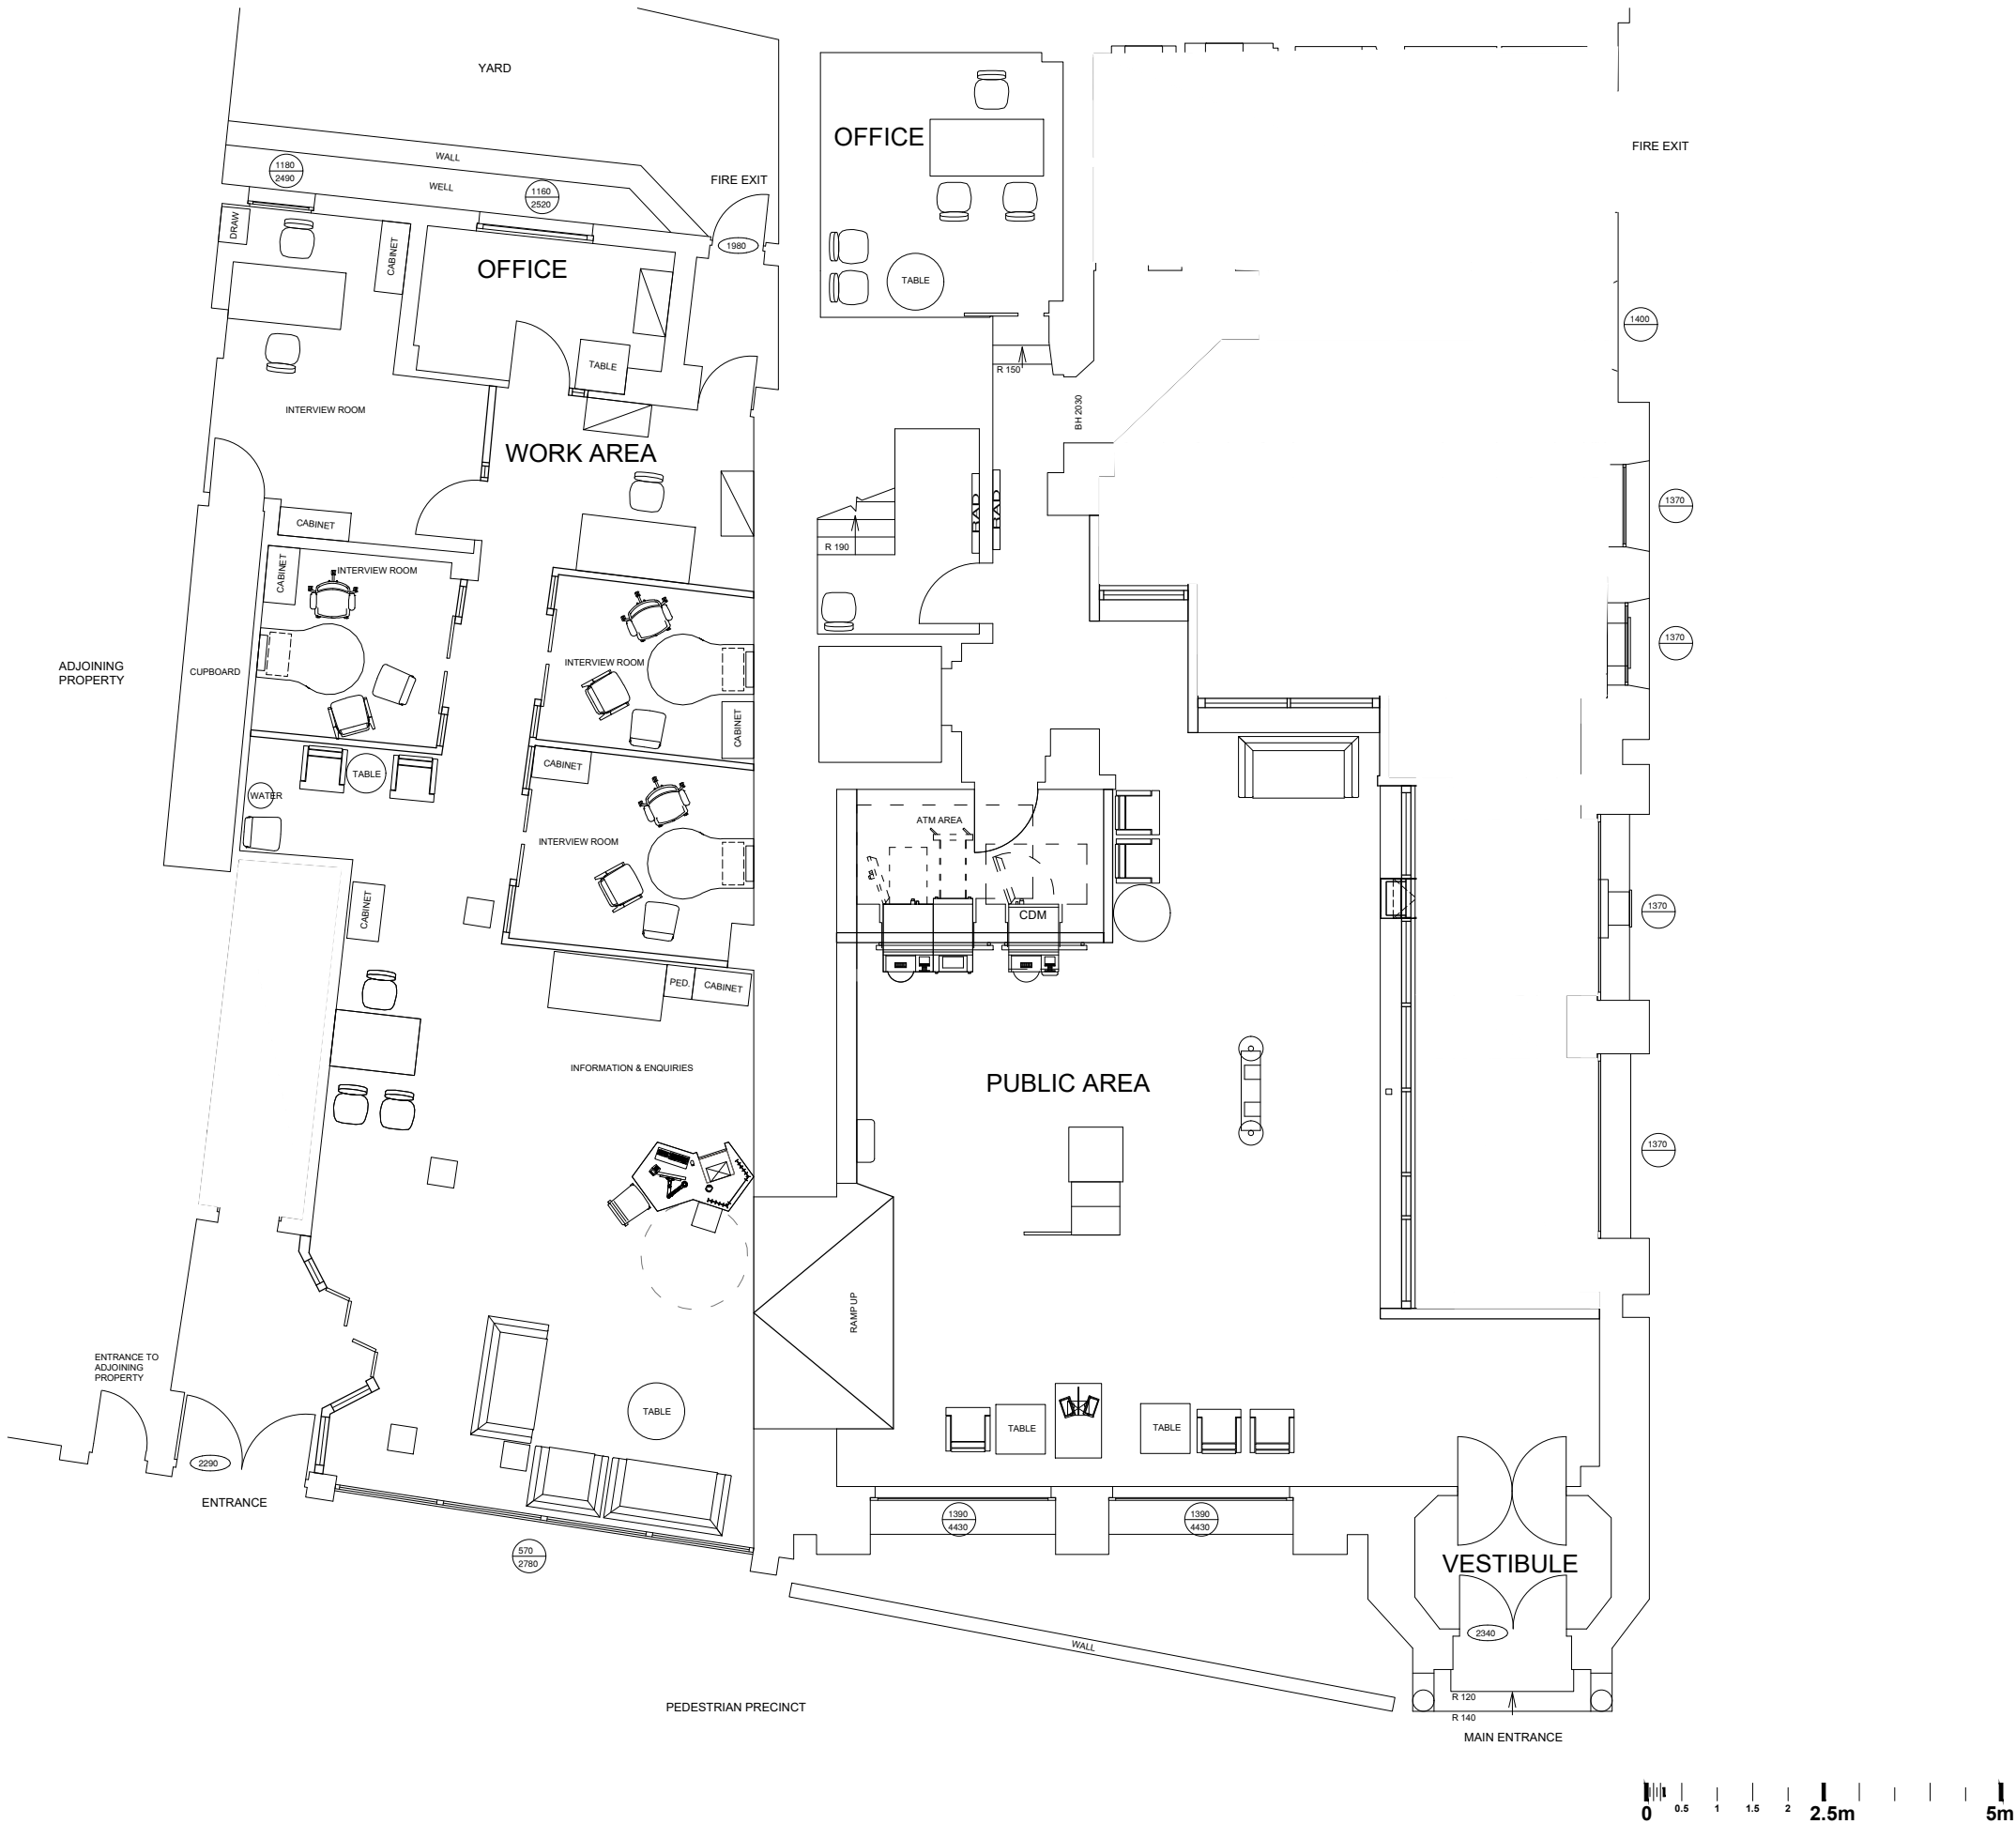

NatWest Group

address

NATWEST GRAVESEND
GRAVESEND
30 KING STREET
DA12 2XX

ref no.

-

sortcode

-

description

GROUND FLOOR PLAN
AS EXISTING
REFRESH - STANDARD

status

FEASIBILITY

IPMS1

-

sqm

-

IPMS2

-

sqm

-

IPMS3

-

sqm

-

scale

1:100

paper size

A3

brand

dm

AC

date

07/03/23

chk

--

date

--/--

nw drawing number

E7441-EX-GD

rev.
