



NOTES:
All dimensions must be checked on site and not
assumed for construction.

BLOCK PLAN 1:500

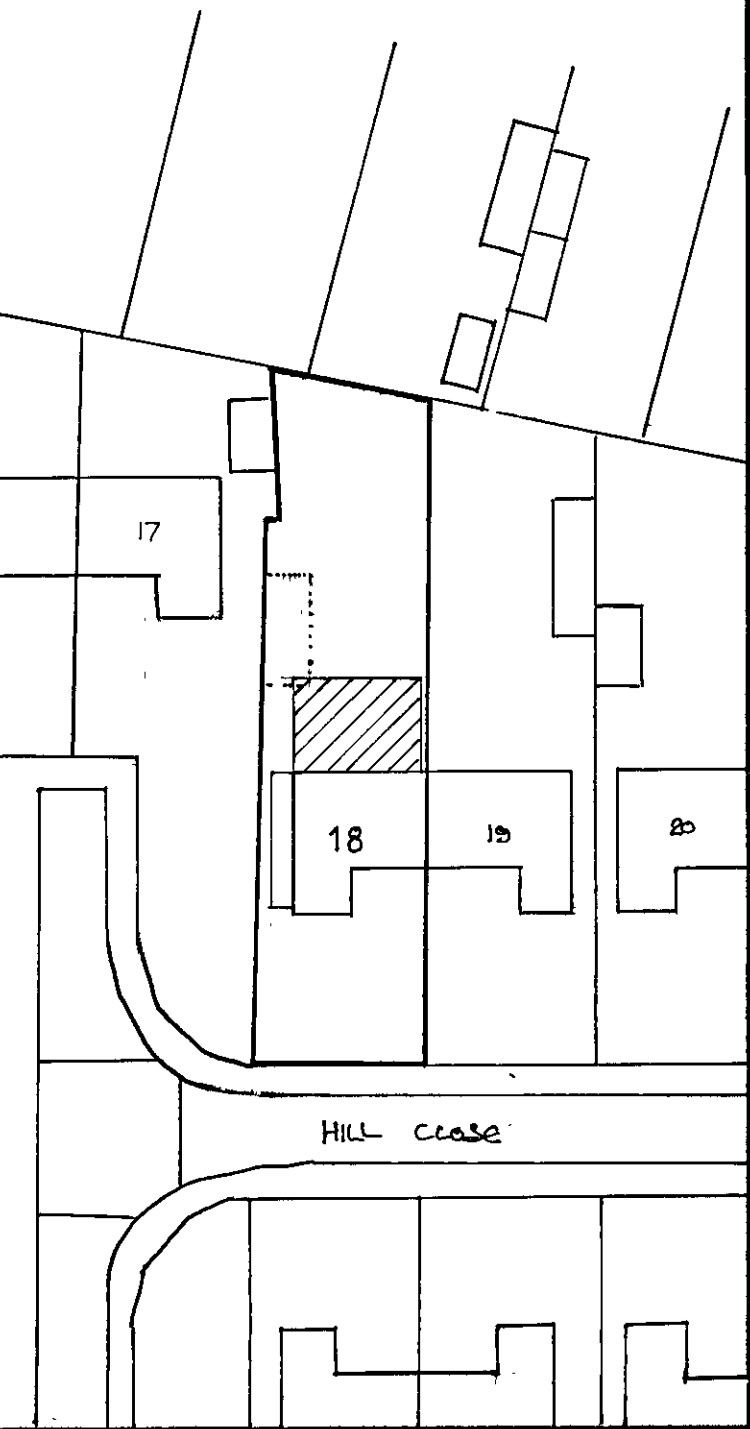

A	DATE	REVISIONS

©copyright

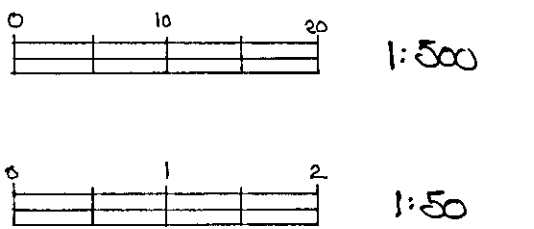

CLIENT:
MR. & MRS. CHAHIL


JOB TITLE:
PROPOSED GROUND FLOOR
REAR & SIDE
EXTENSIONS

DRAWING TITLE:
18 HILL CLOSE
1ST & 2ND
GENESAND
DA13 9ND


SCALE: 1:50 1:500

DATE: JAN 23 DRAWN: CH

DWG. NO: CH/18.	Rev.
--------------------	------

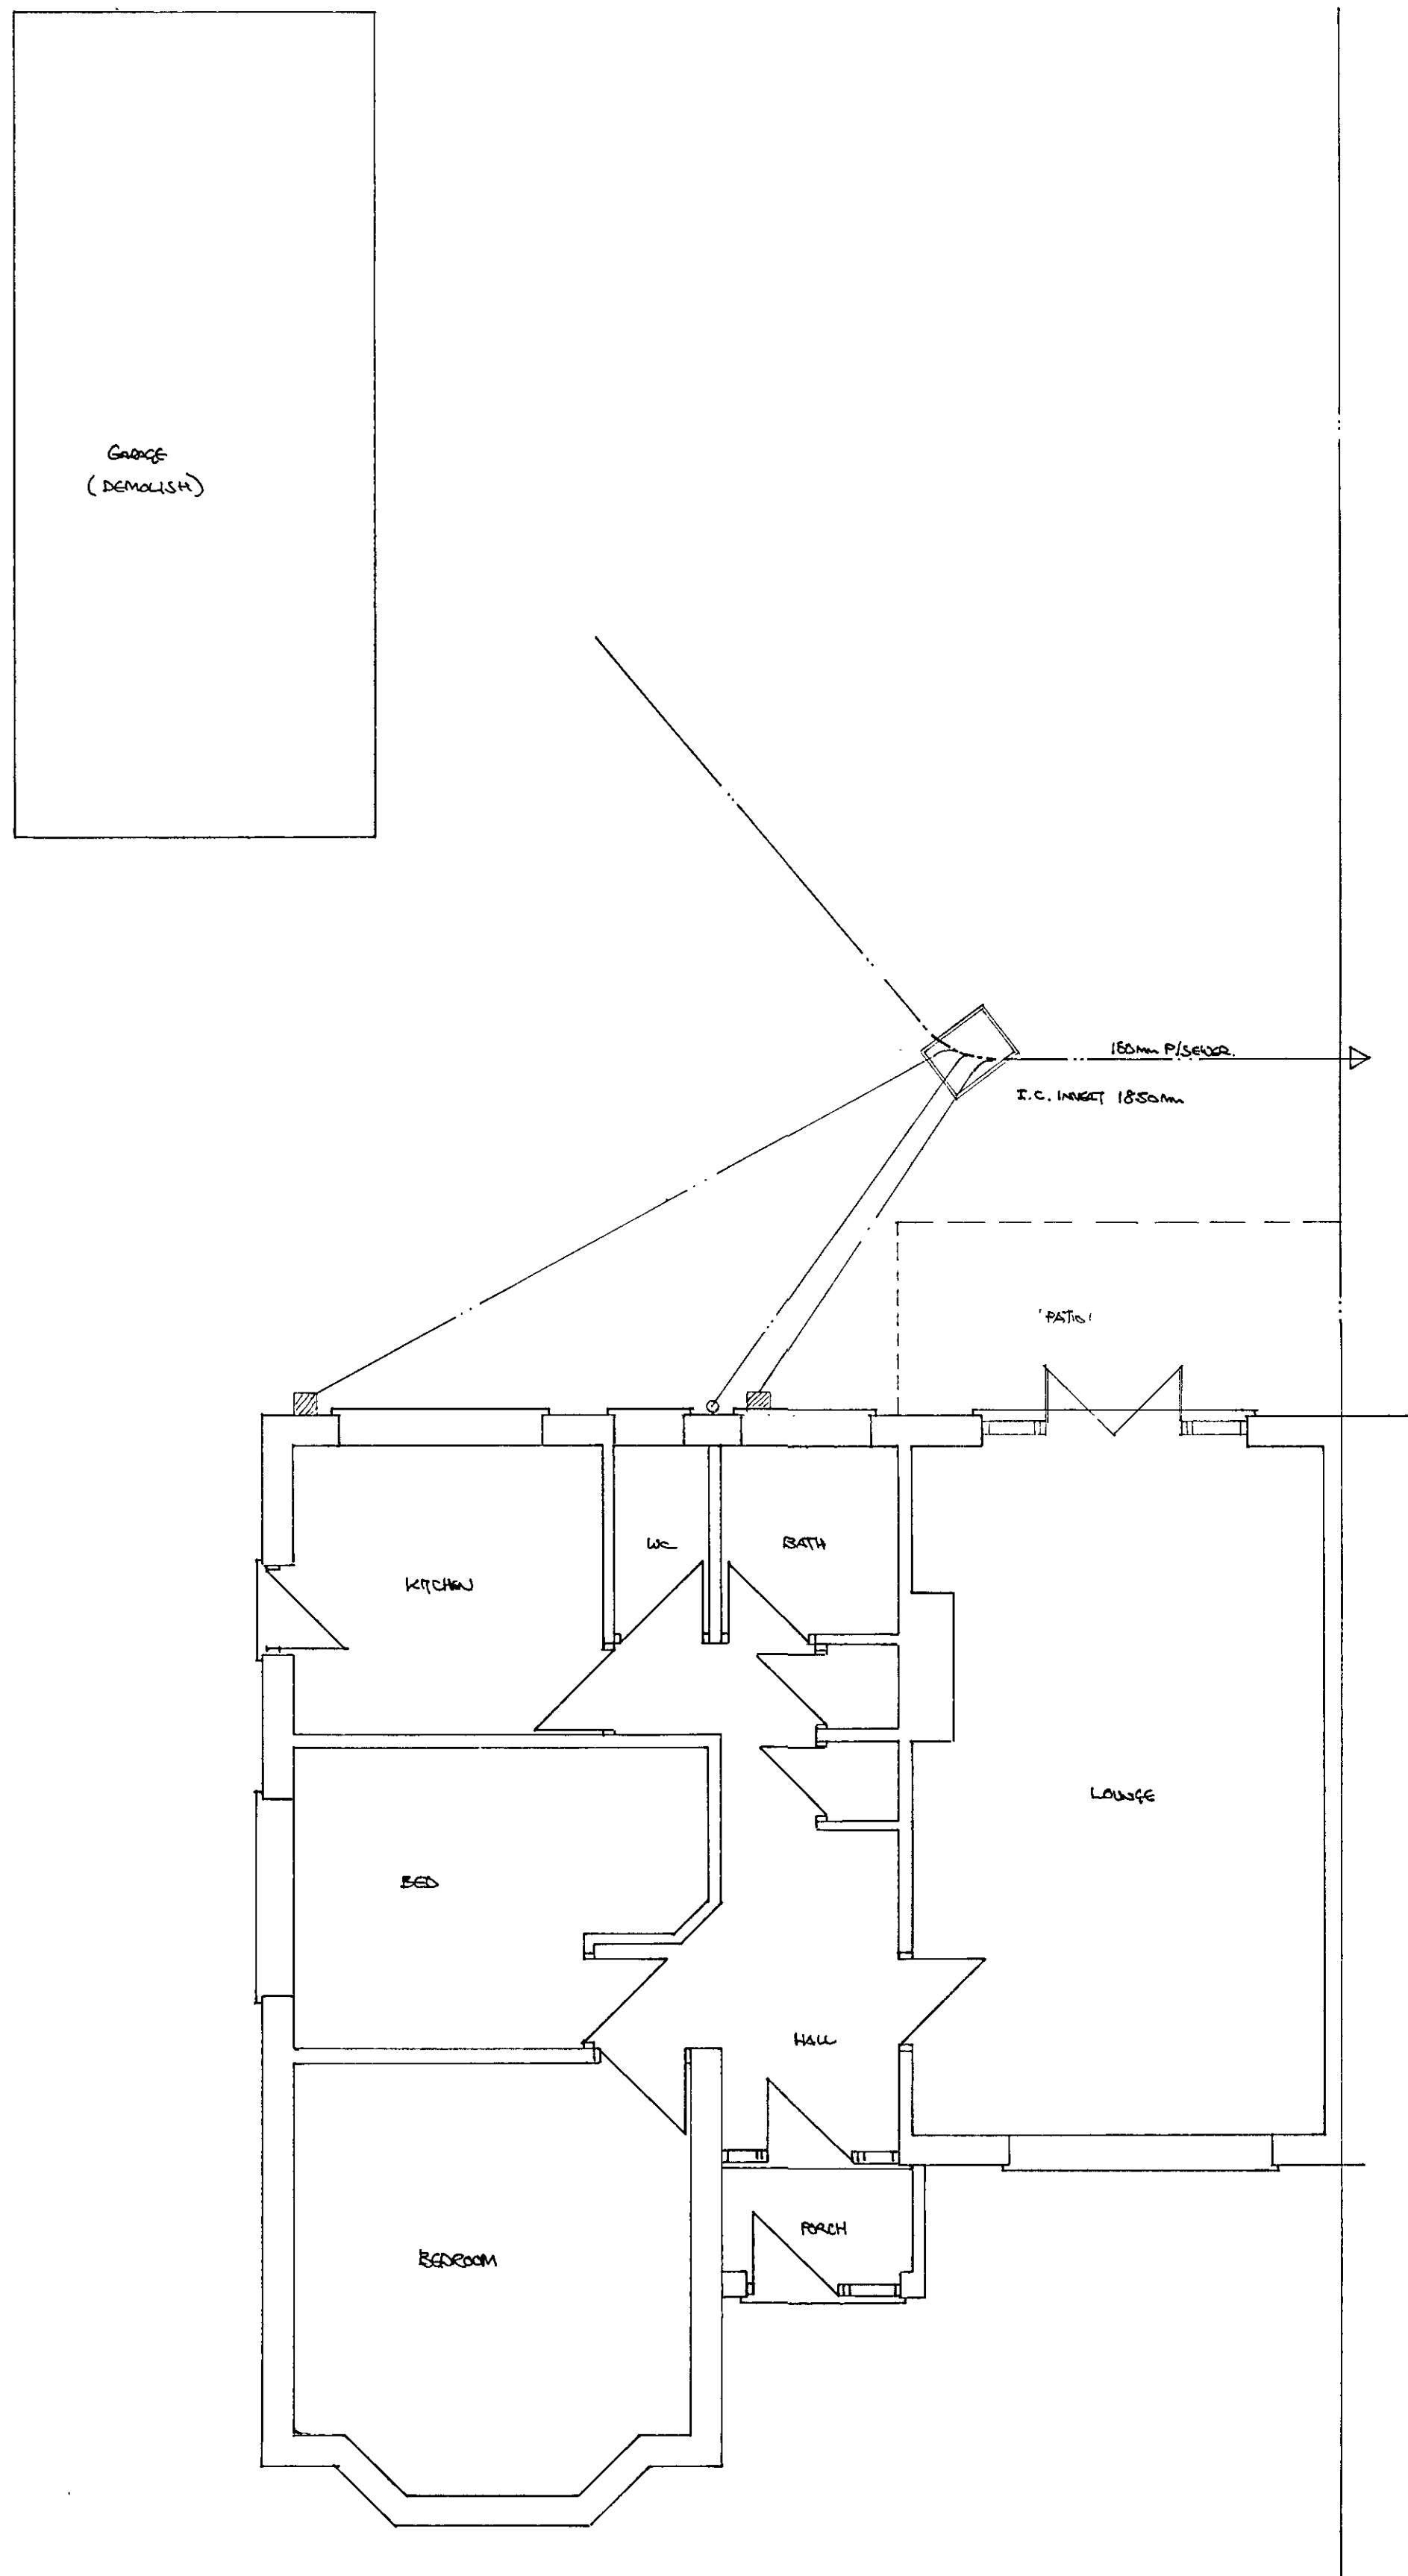

EXISTING GROUND FLOOR PLAN

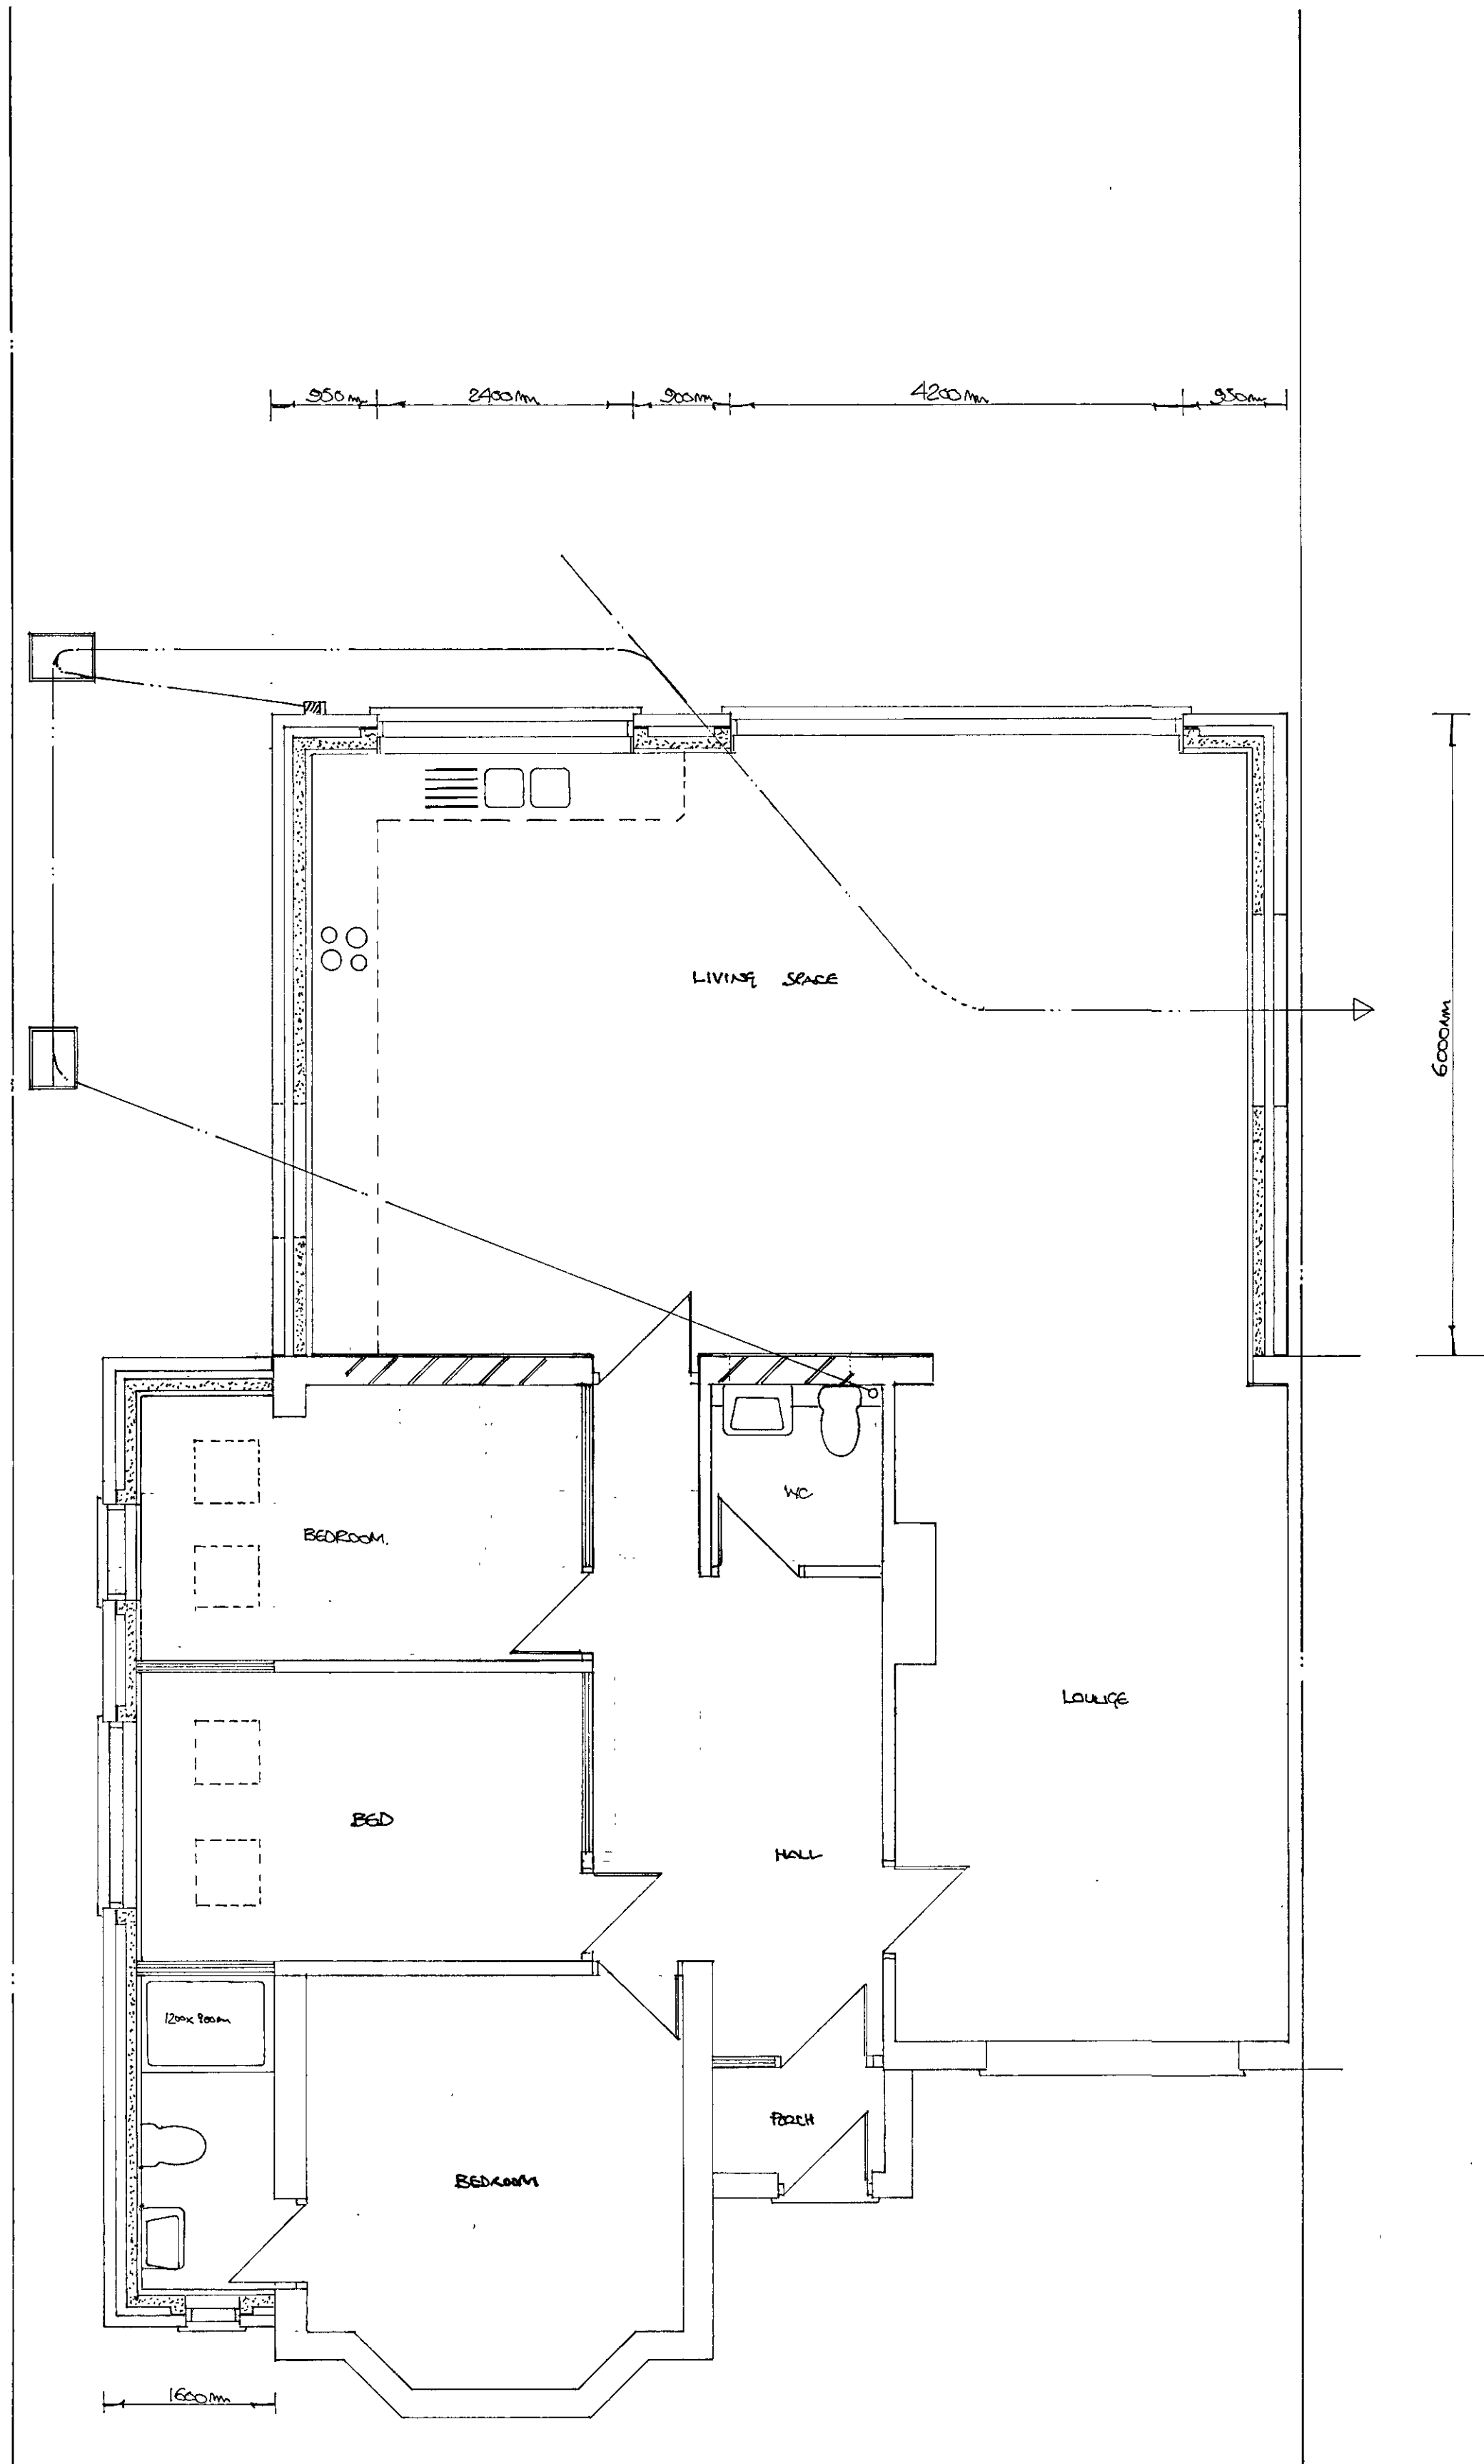

PROPOSED GROUND FLOOR PLAN