





PROPOSED FRONT ELEVATION

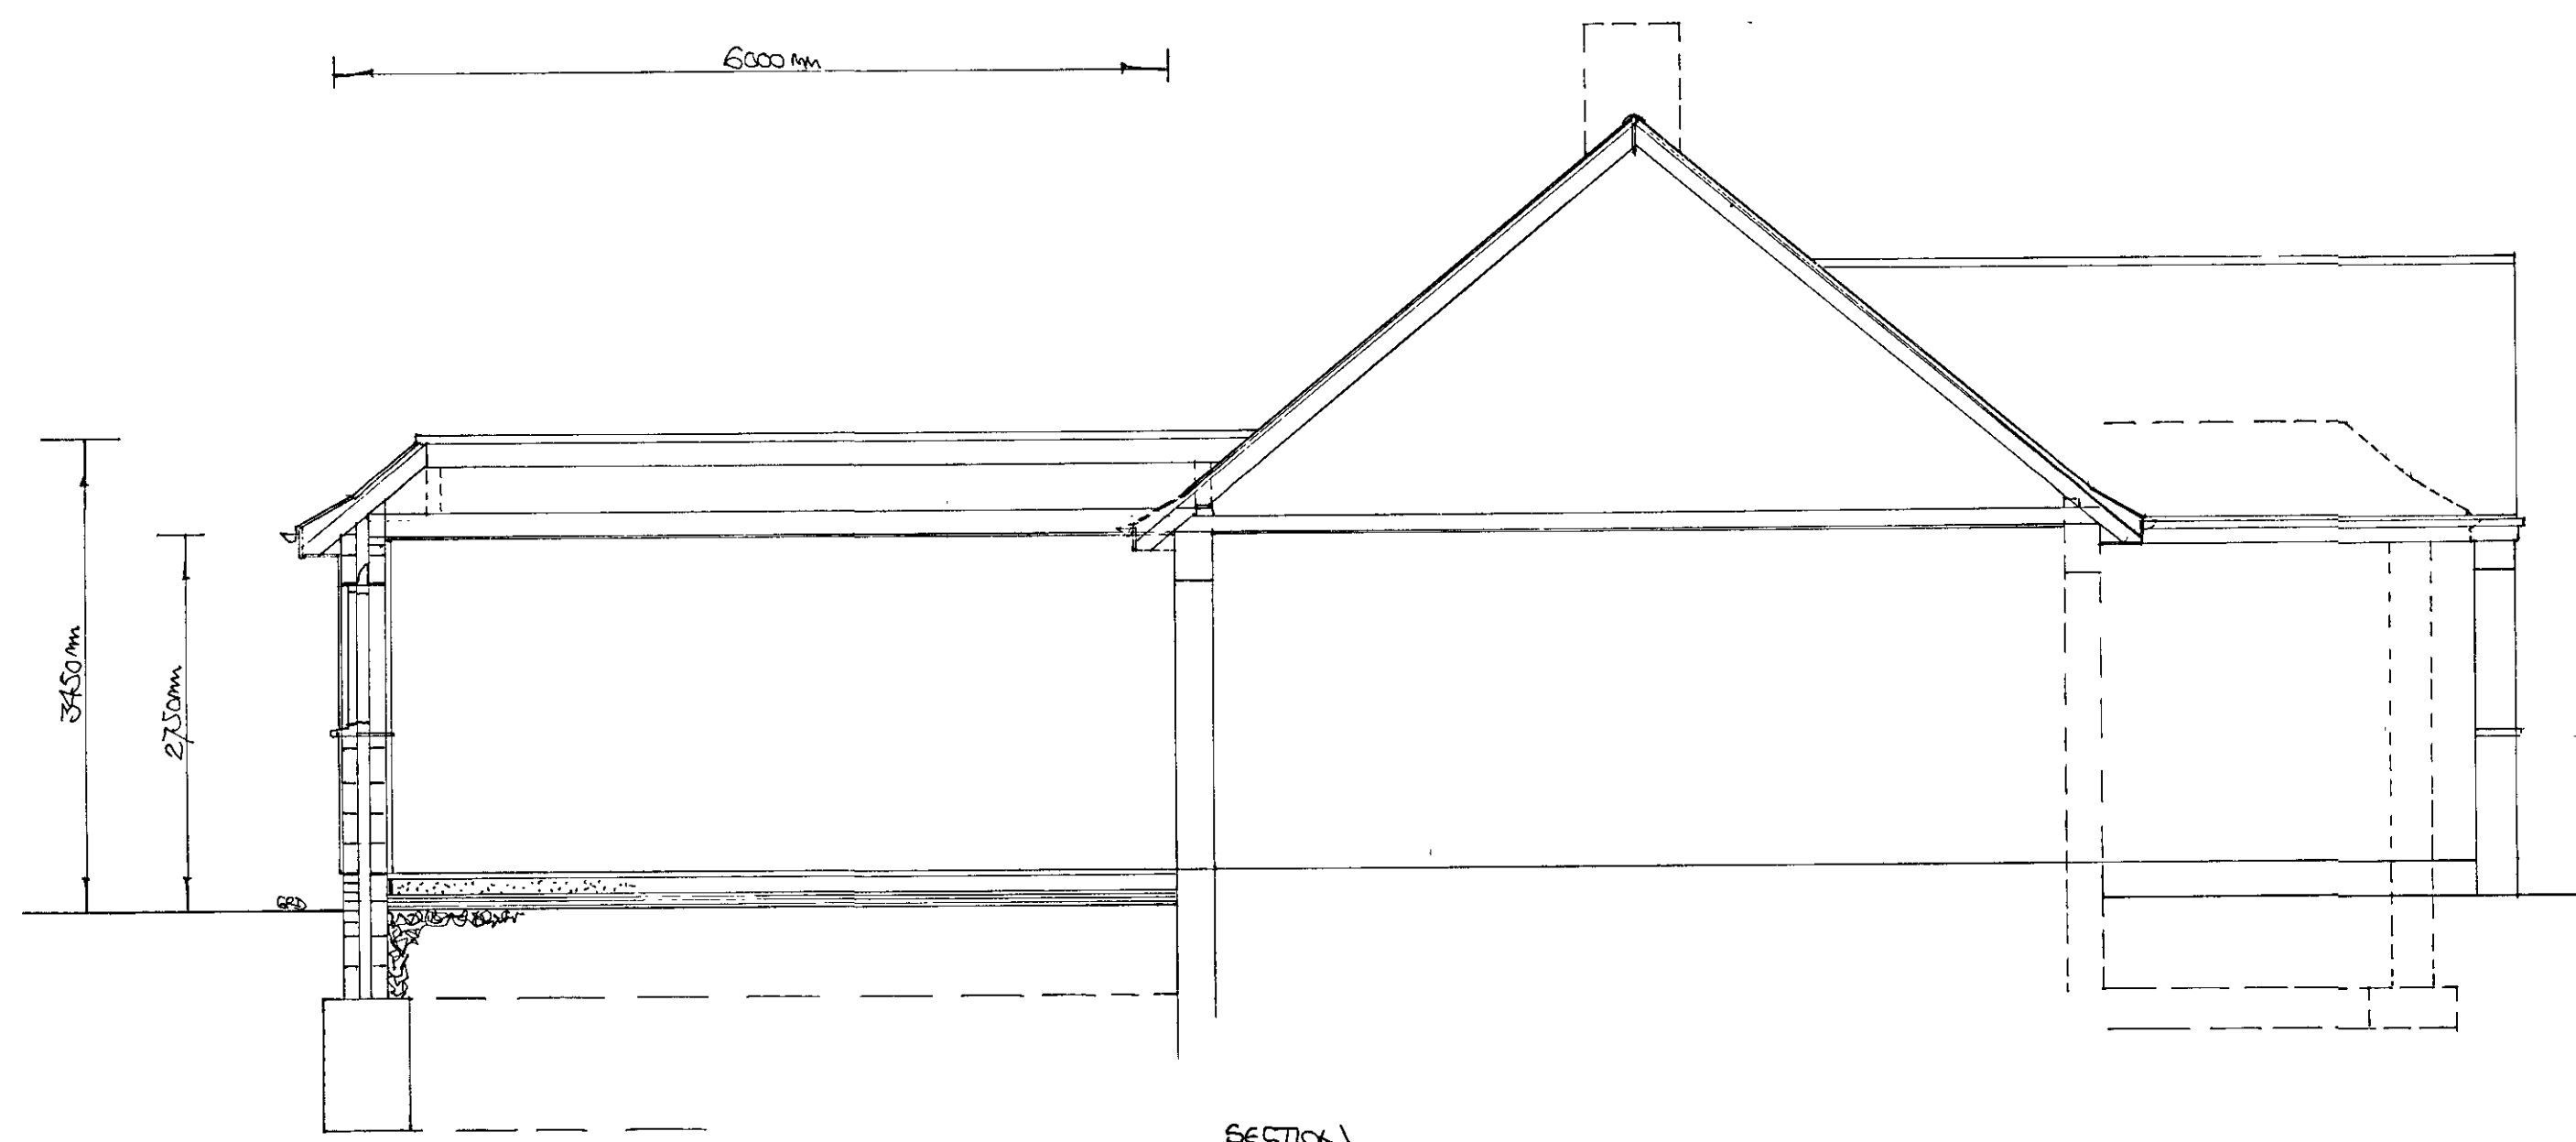

SECTION



PROPOSED REAR ELEVATION

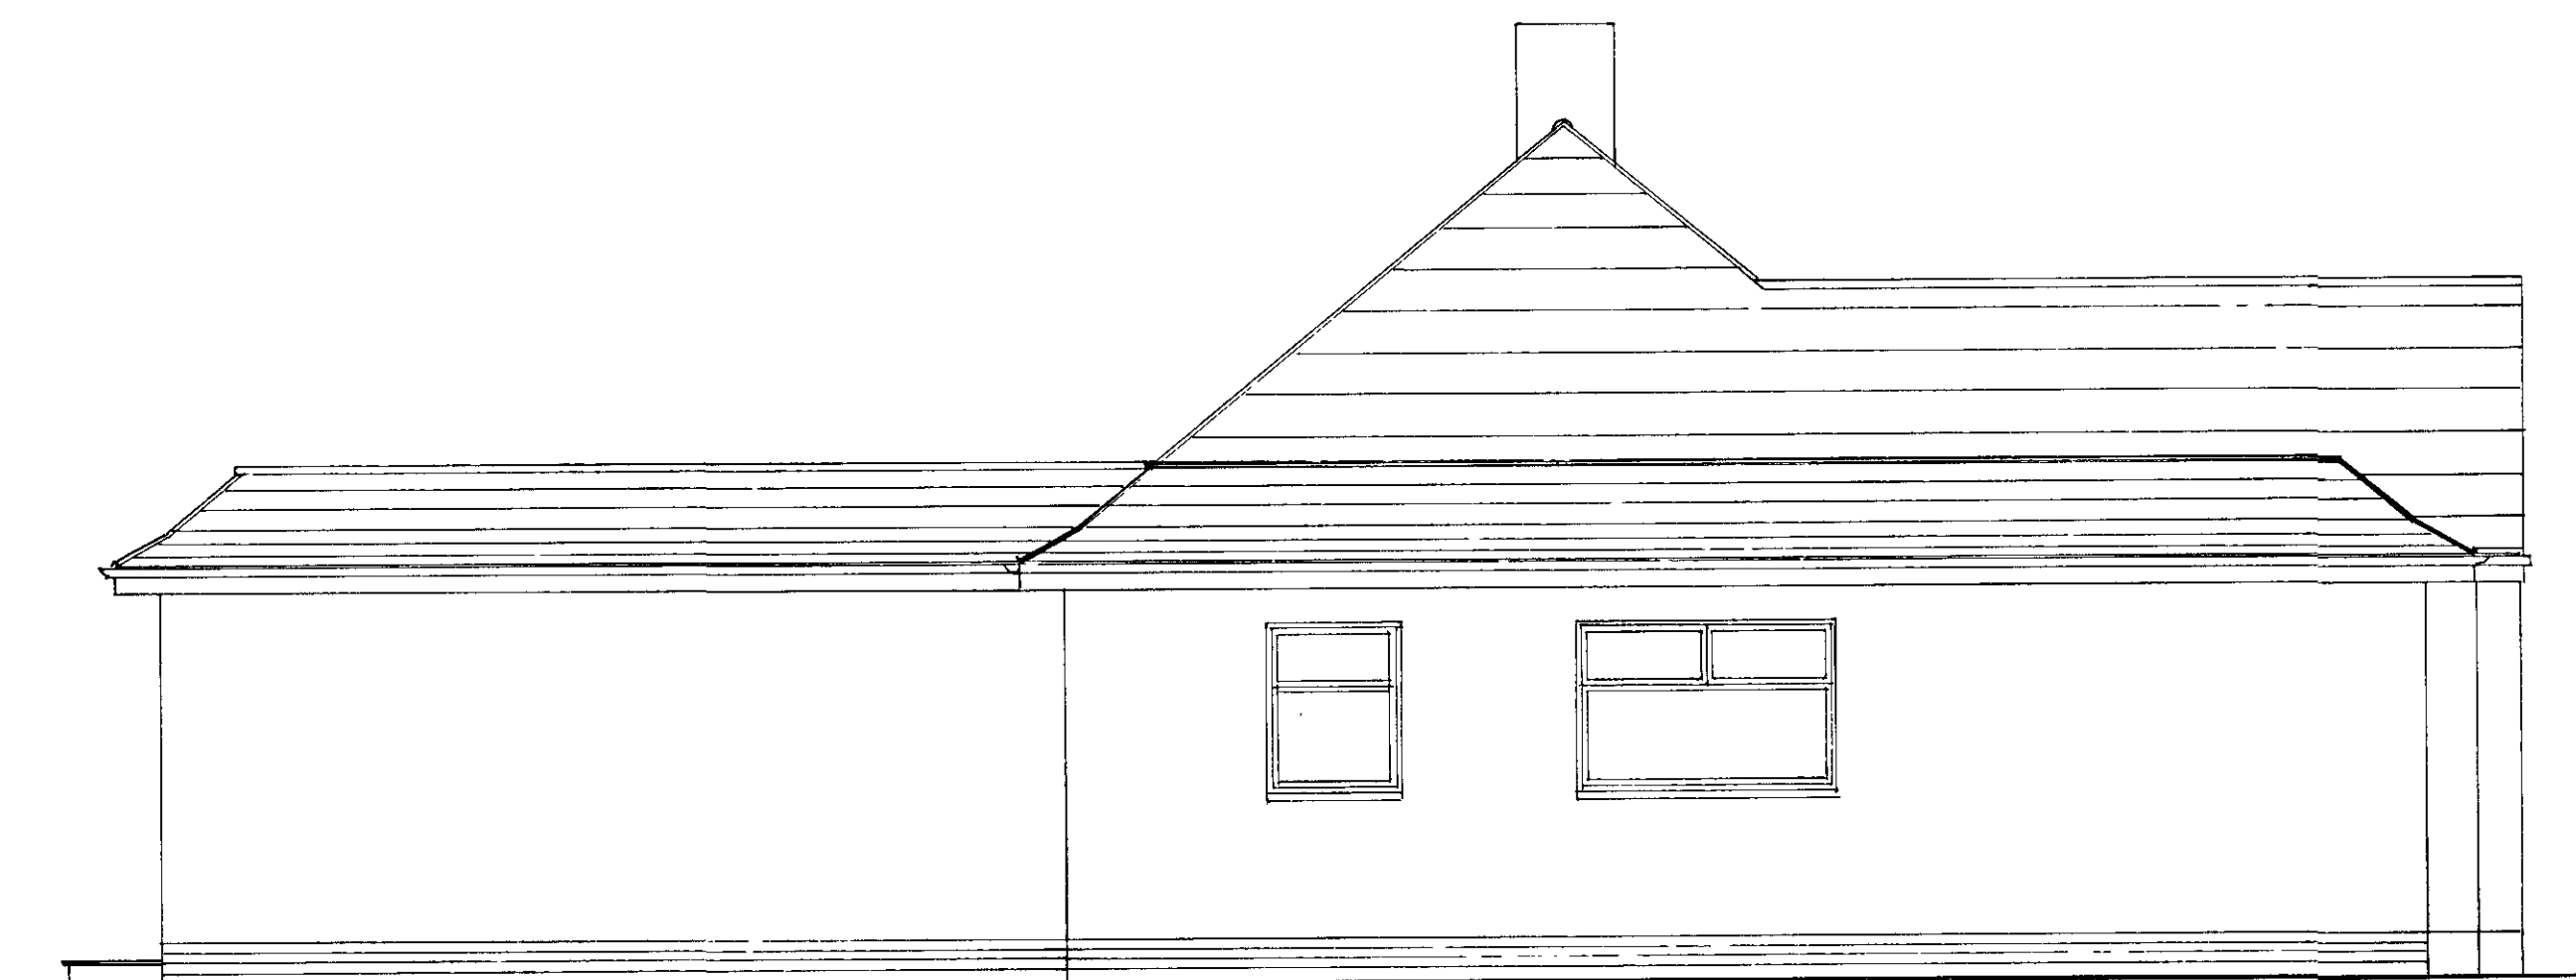

PROPOSED SIDE ELEVATION

NOTES:
All dimensions must be checked on site ~~and not~~
~~asked from this drawing.~~

A	DATE	REVISIONS

©copyright



CLIENT:
MR. & MRS. CHAHILL

JOB TITLE:
PROPOSED SECTION &
ELEVATIONS.

DRAWING TITLE:
18 HILL CLOSE
ISTEAD RISE
GRAVGESD
DA13 9DD

SCALE: 1:50

DATE: FEB/23

DRAWN:

DWG. NO:
CH/18-A.

Rev.