




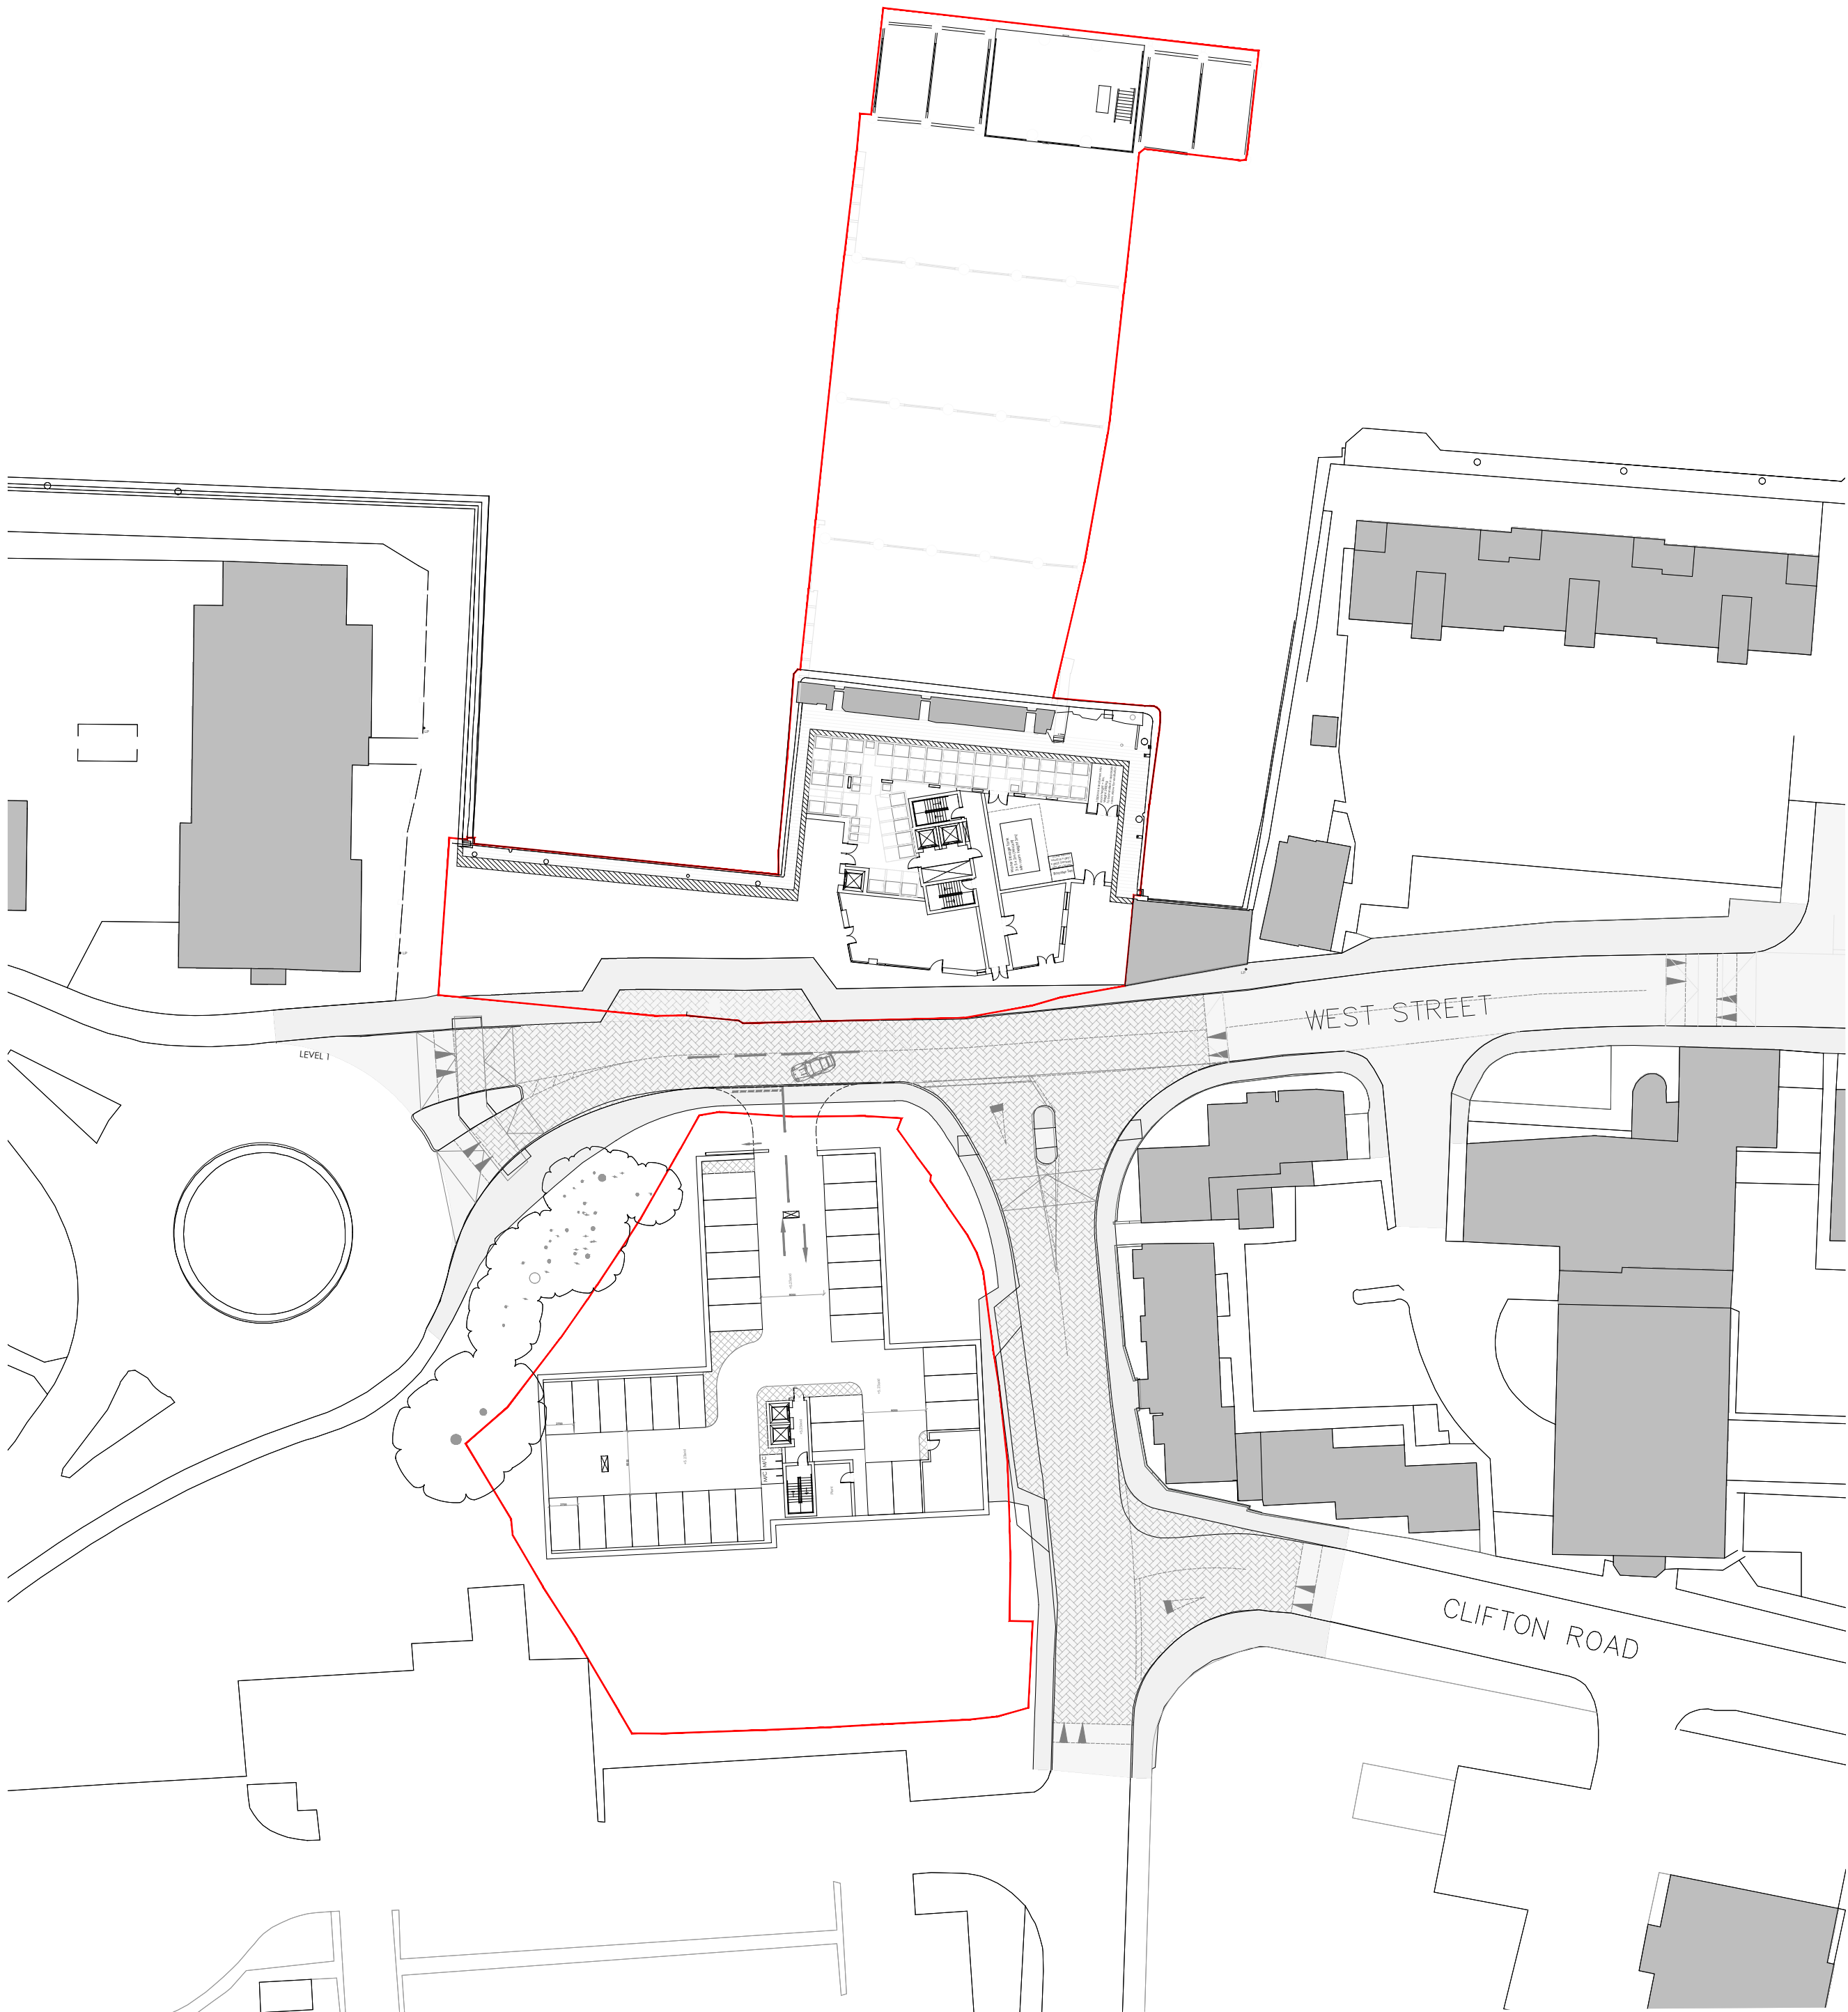

SITE PLAN LEVEL -1

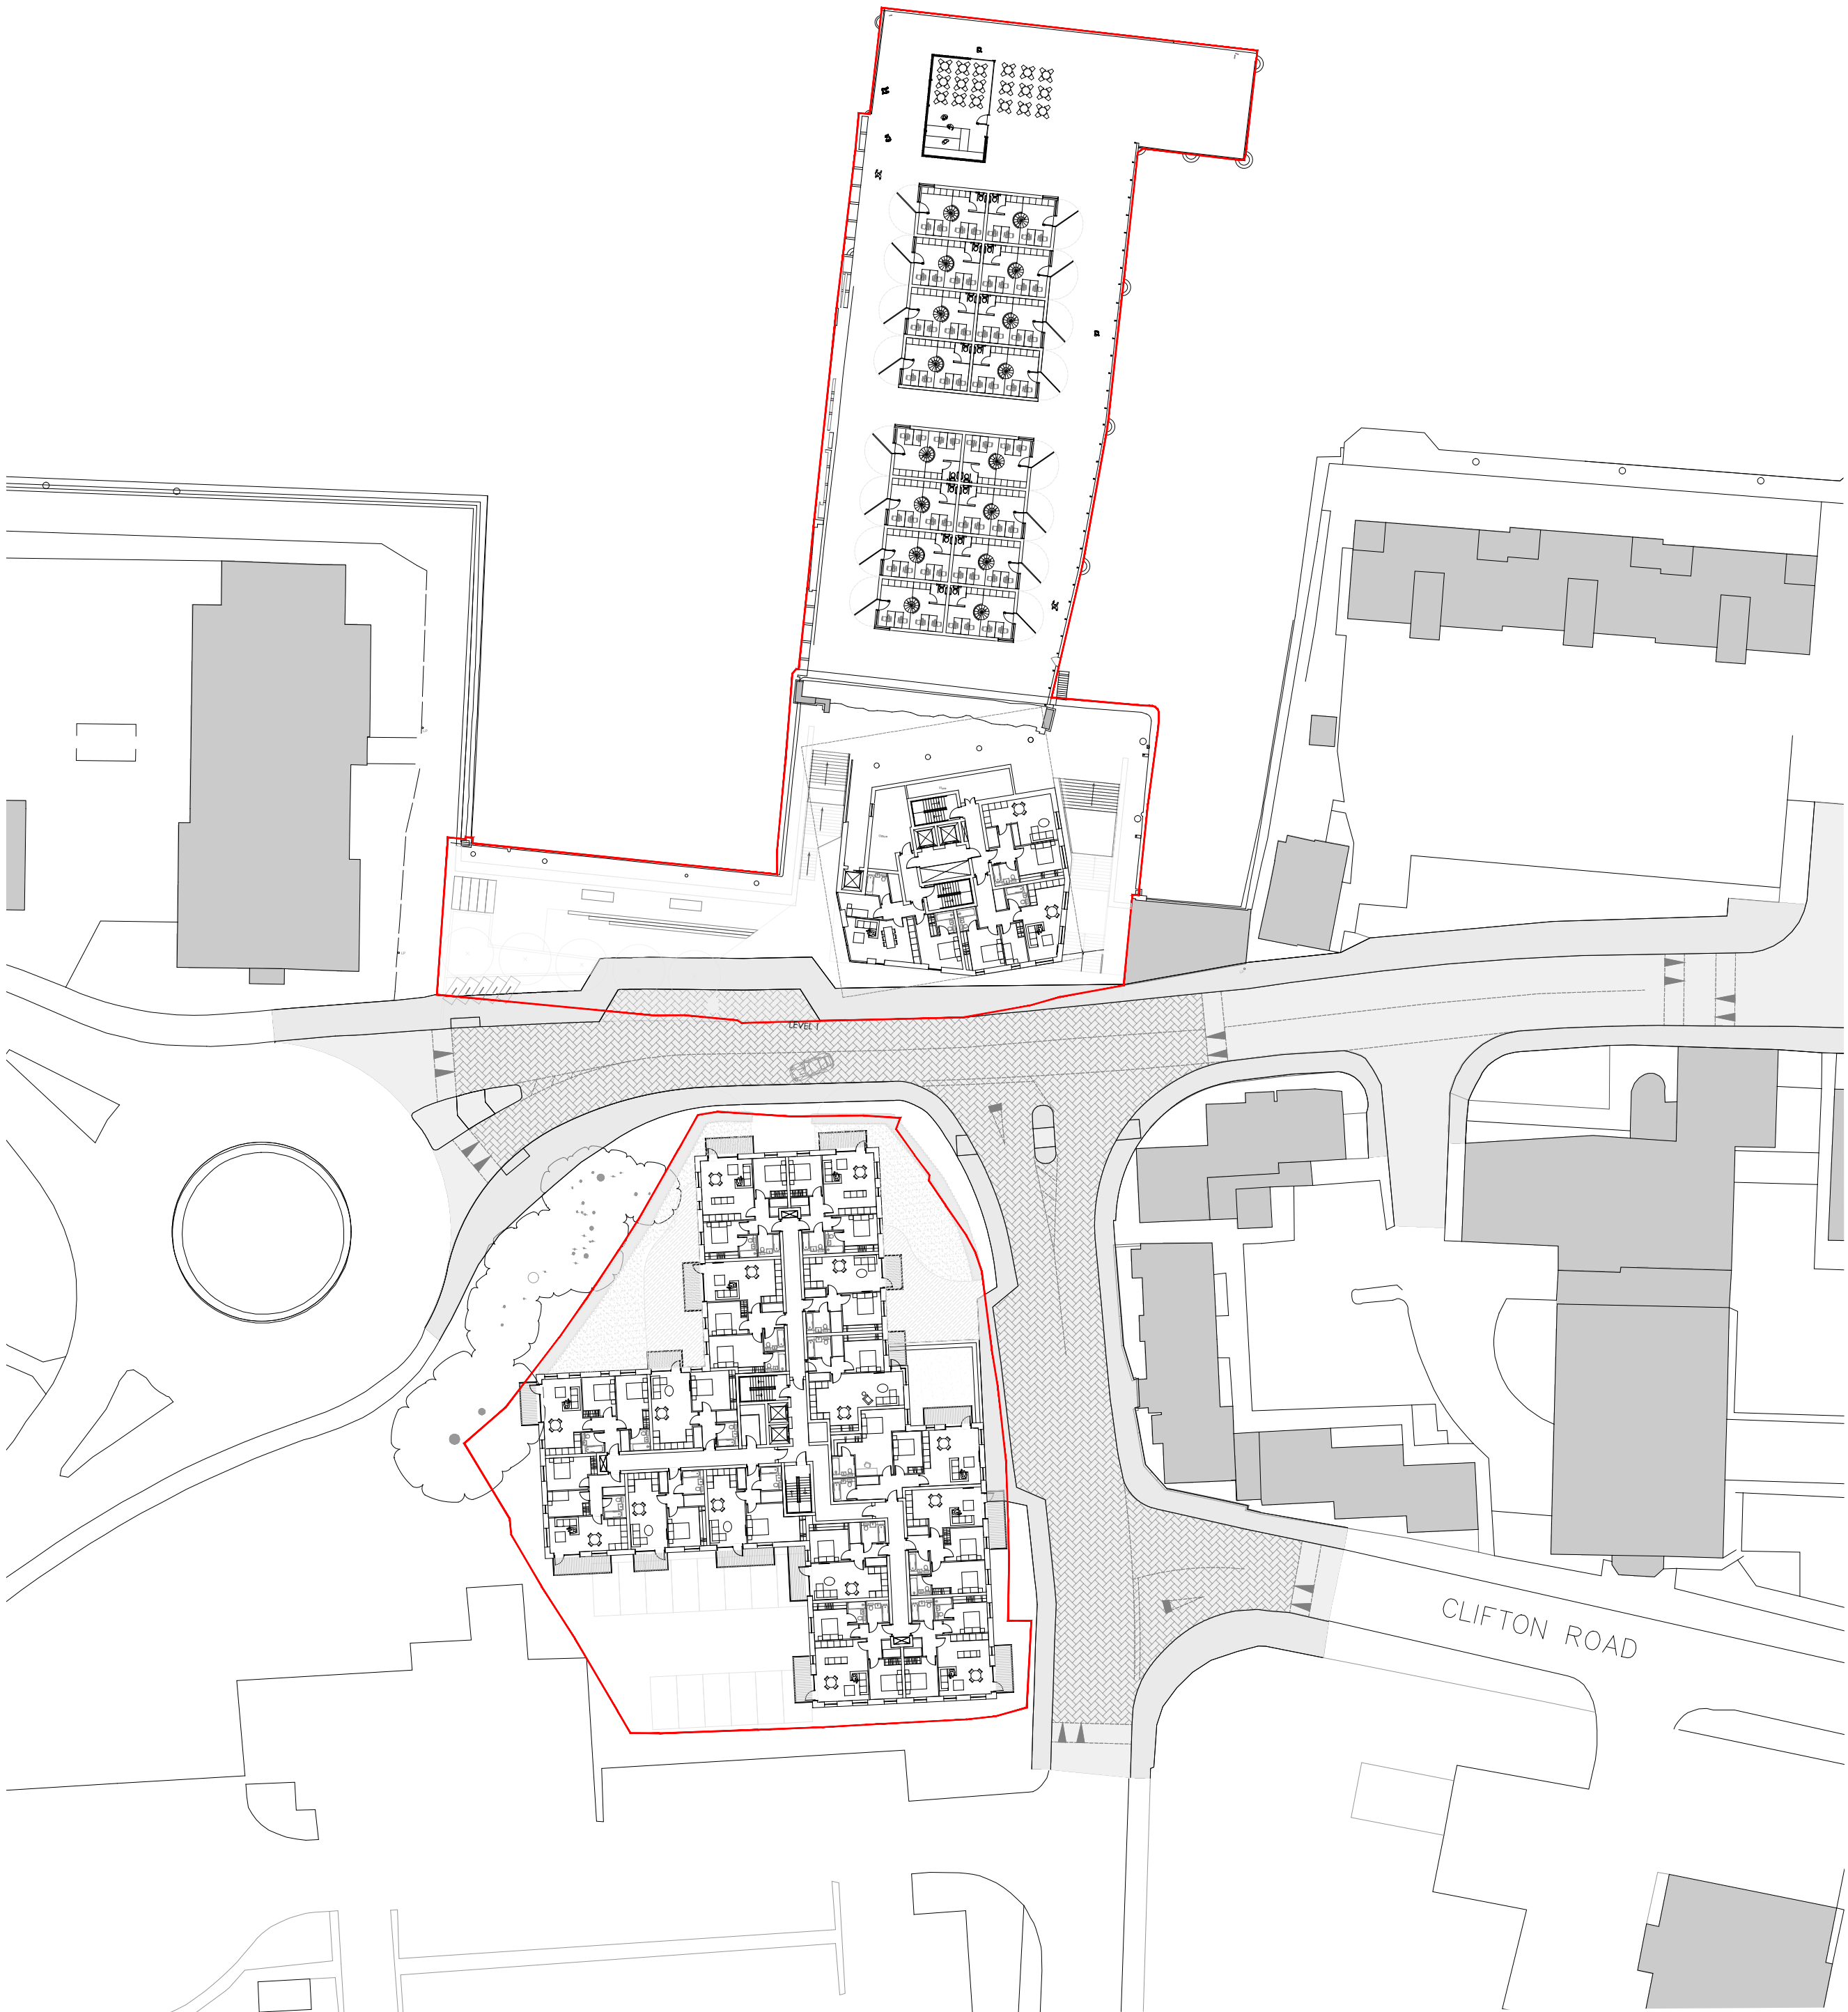

SITE PLAN LEVEL 1

 

APPLICATION BOUNDARY

CLIFTON SLIPWAYS, GRAVESEND
SITE PLAN

©This drawing is the copyright of **guy holloway** architects and should not be copied reproduced without written consent. All Rights Reserved.
All dimensions are to be checked on site prior to fabrication and the Architect should be notified of any discrepancy
Do not scale from this drawing



Revisions	
P2	Section 73 application

31.03.2023

Project | Clifton Slipways
Gravesend, Kent

Client | Quinn Estates

Title | Site Plan

Status | PLANNING

Scale@A1 | 1:500 Date | Aug 2019 Drawn | LC

Chk'd | AR

guy holloway
architects

London | Fourth Floor | 251 Pentonville Road | London | N1 9HG
T +44 (0) 20 7014 4900 | F +44 (0) 1303 260 214 | E london@guyholloway.co.uk | W www.guyholloway.co.uk

Kent | The Tramway Stables | Ramport Road | Hythe | Kent | CT21 5RG
T +44 (0) 1303 260 515 | F +44 (0) 1303 260 214 | E kent@guyholloway.co.uk | W www.guyholloway.co.uk

Project Number
18.137.100.03
Bin Number

Revision
P2