




Proposed Front Elevation  
Scale 1:100





Proposed Side Elevation  
Scale 1:100




Proposed Rear Elevation  
Scale 1:100

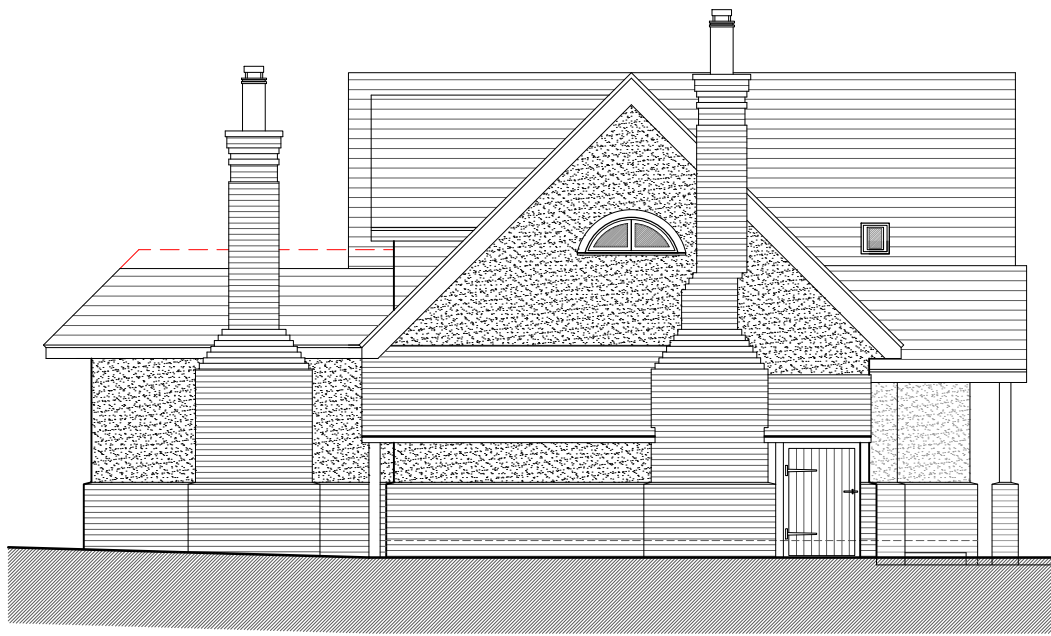

Proposed Side Elevation  
Scale 1:100

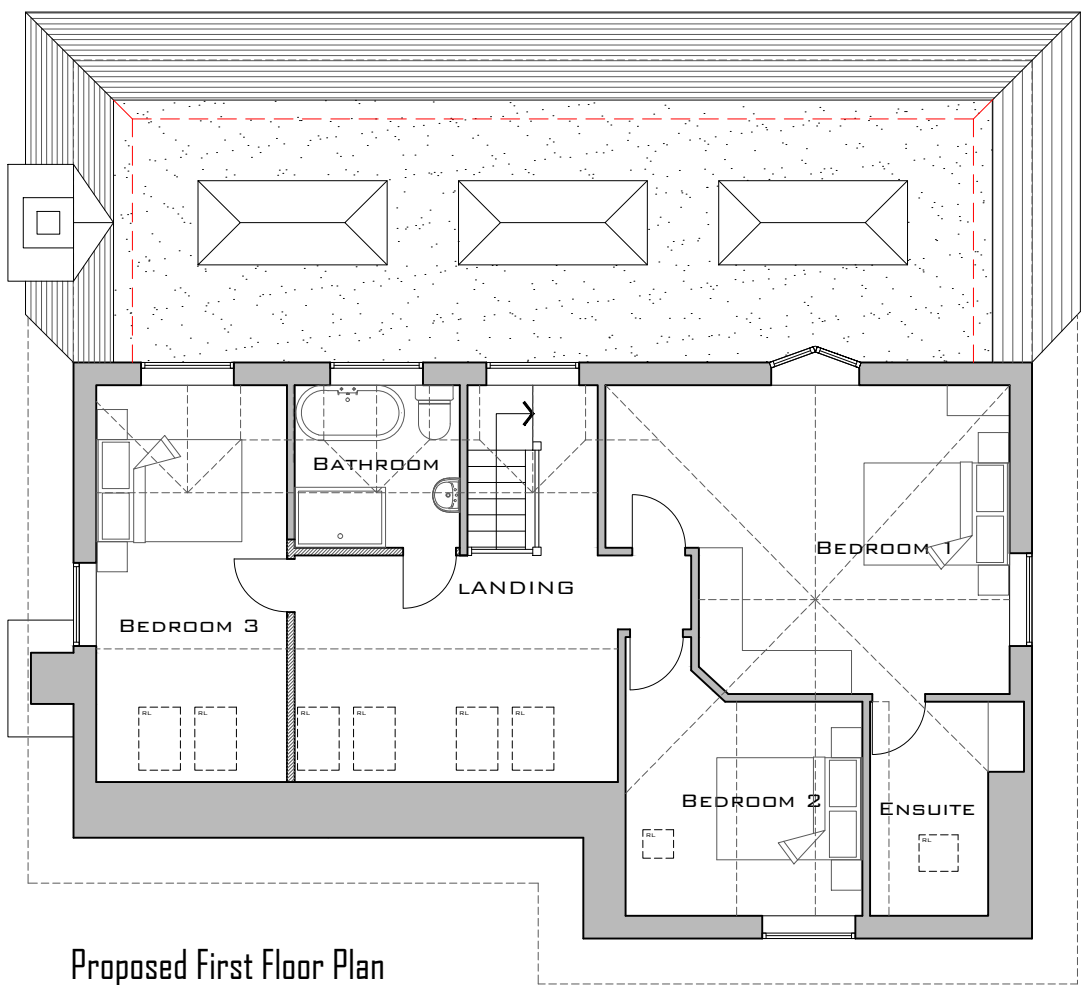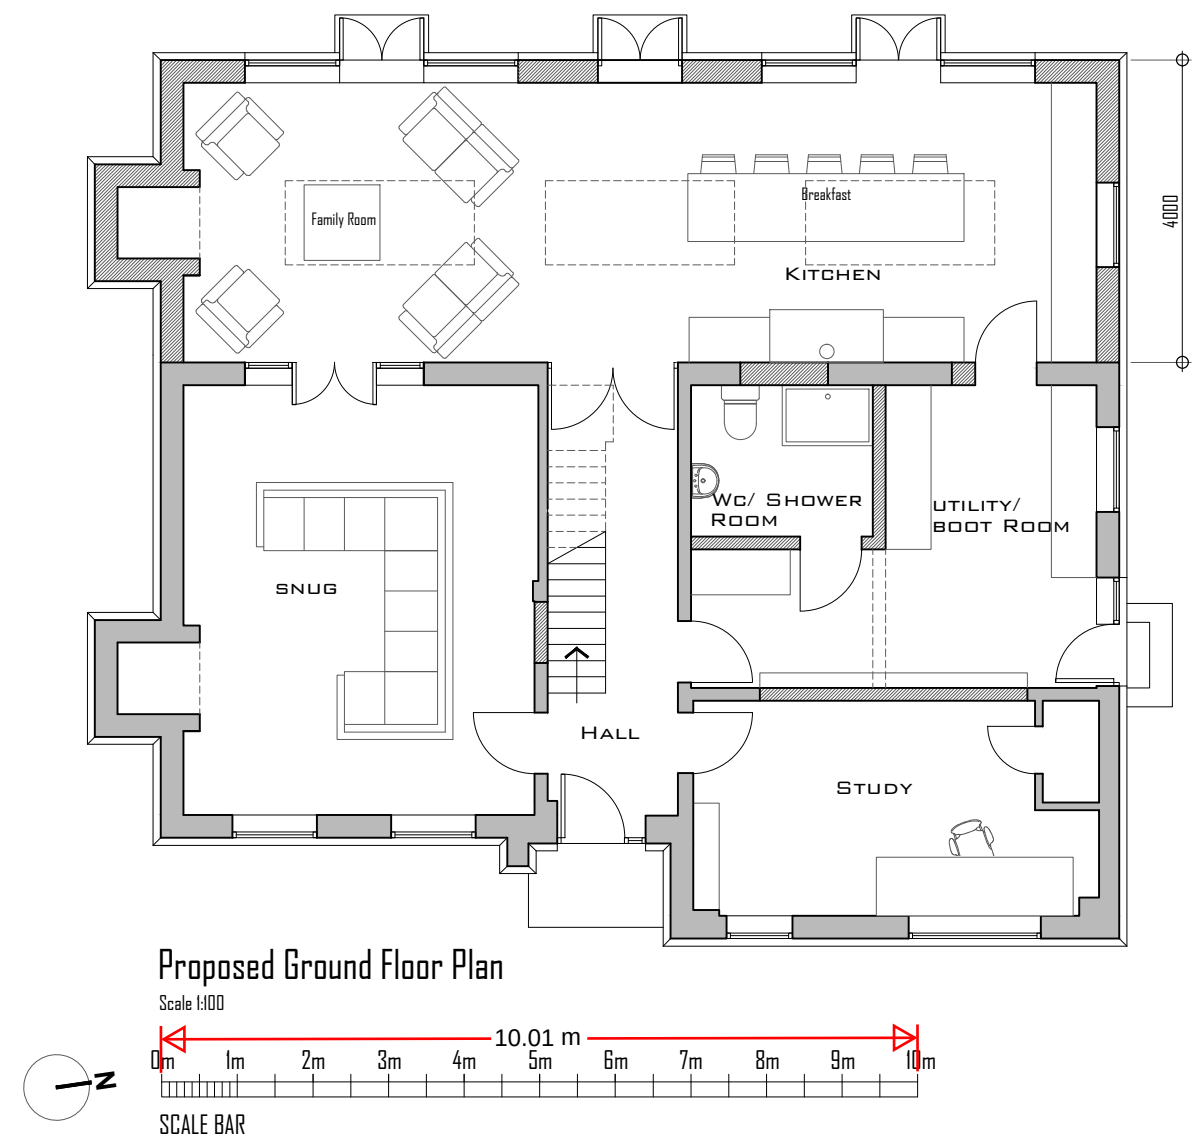


Proposed First Floor Plan  
Scale 1:100

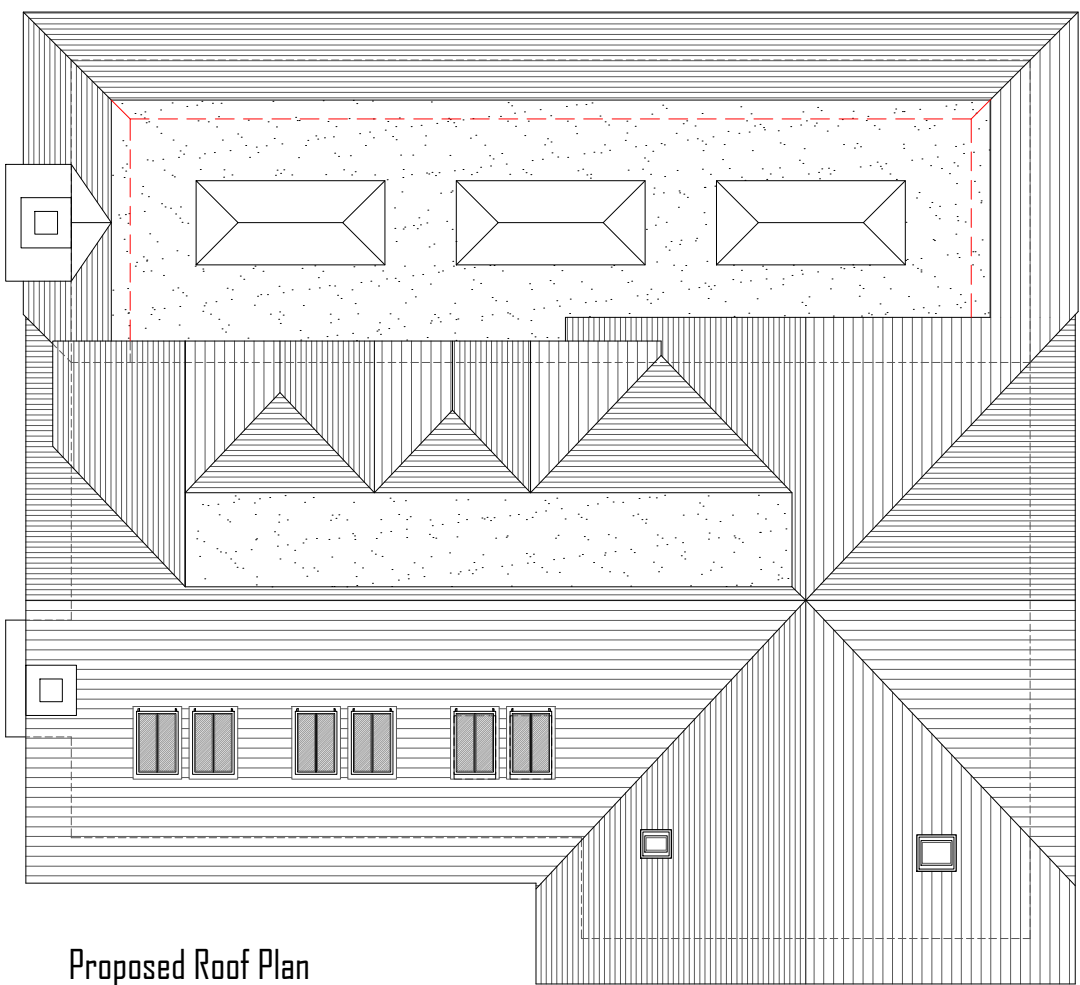

Proposed Roof Plan  
Scale 1:100



PROPOSED BLOCK PLAN  
Scale 1:500

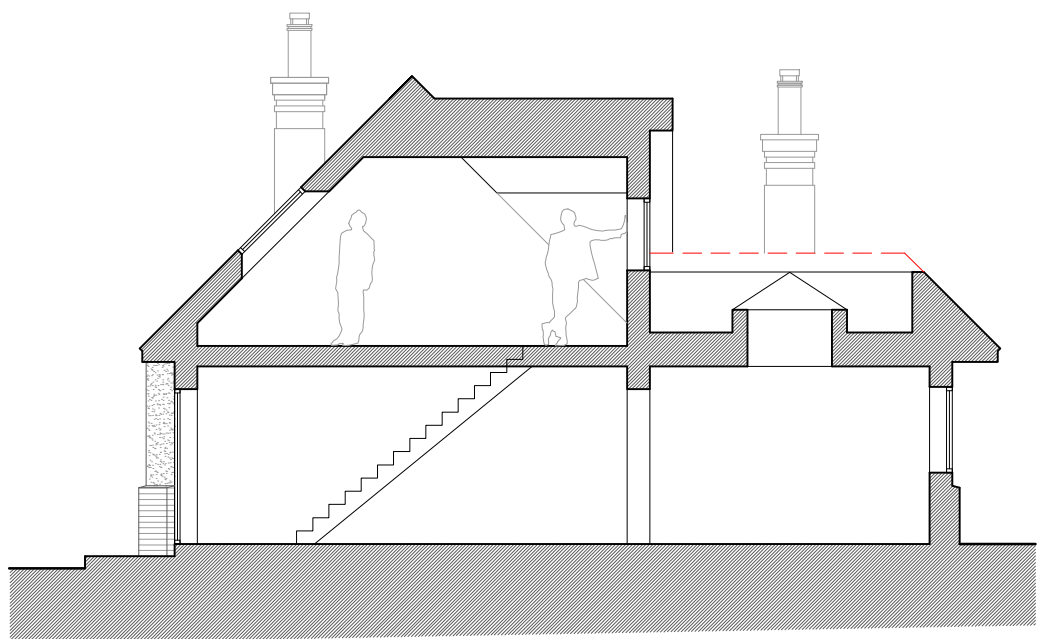

Proposed Indicative Section  
Scale 1:100

- B 19.07.24 Notation added to demolished outbuildings, new outbuilding repositioned, notation added to greenhouse, swing & tree house
- A 16.07.24 Mono-pitch roof reduced in height by 250mm & outbuildings demolished and relocated not to form an adjunct.

| Revision | Date | Description |
|----------|------|-------------|
|----------|------|-------------|

## PLANNING

Project  
Two Trees - 93 Rhododendron Avenue  
Meopham  
DA13 0TU

Title  
Proposed  
Plans, Elevations, Section & Block Plan

Project No. Date

PL - 133

January 2024

Drawing No. Revision

PL-133-10

B

Scale  
1:100 @ A1 / 1:200 @ A3



Architecture | Construction | Building | Design