

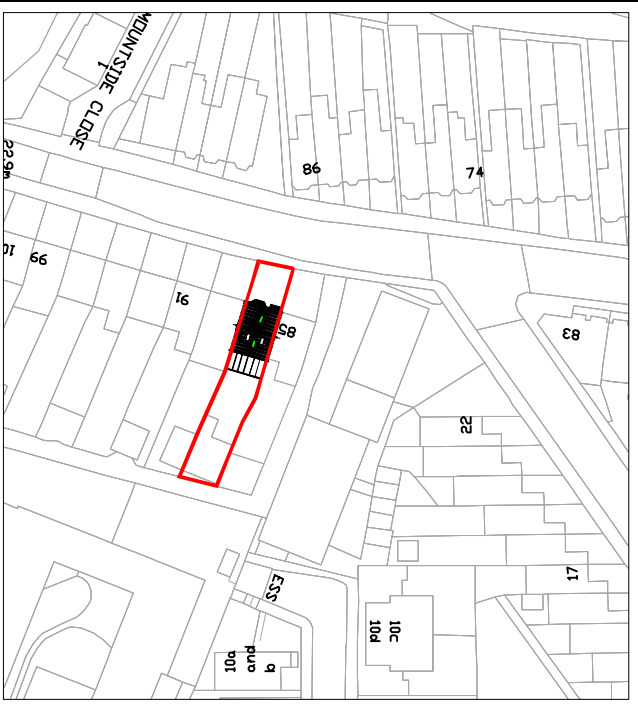


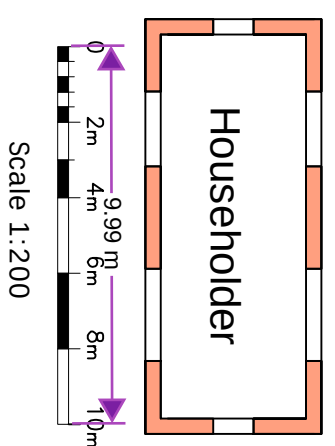

OS Plan Scale 1:1250

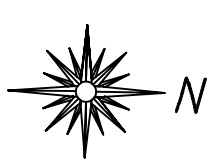

Scale 1:200

PI	ISSUED TO PLANNING	06.01.23	
Rev		Date	



18 Saunders Close
Gravesend DA11 8SJ

Existing Block and Site plan

Scale	1:200 @ A1	DWG	
Job No.	51-1000-989	Dwg No.	S01
		Rev	P1