





Photo of existing Rear Elevation

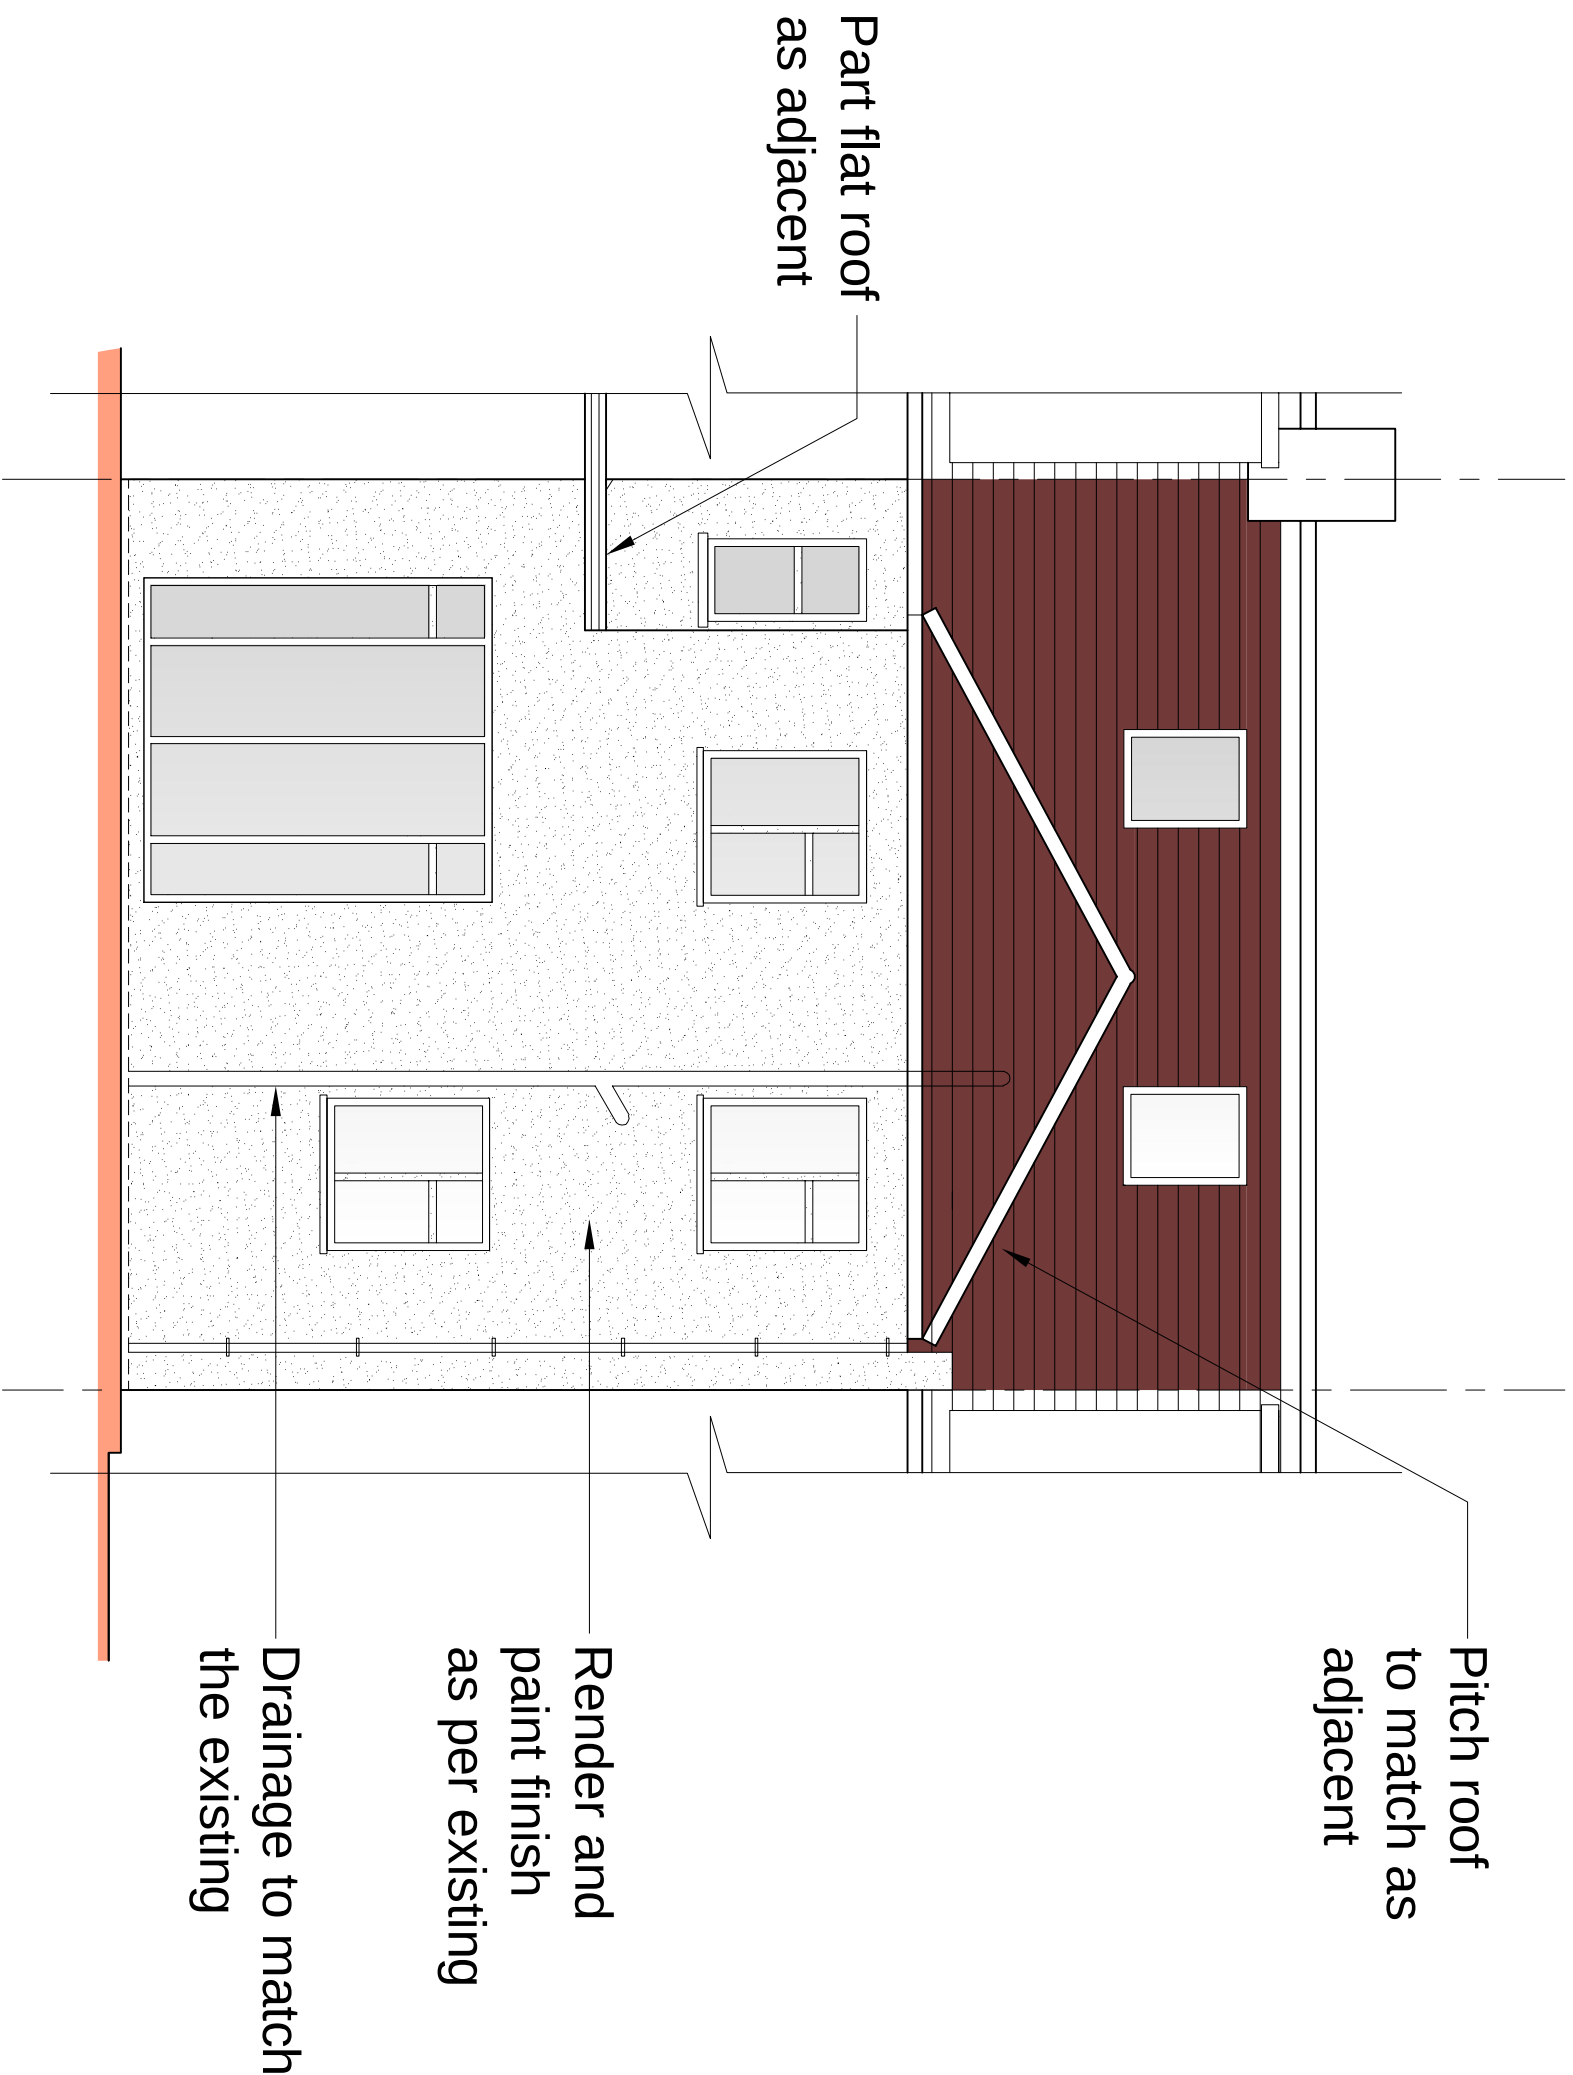


Proposed Rear Elevation

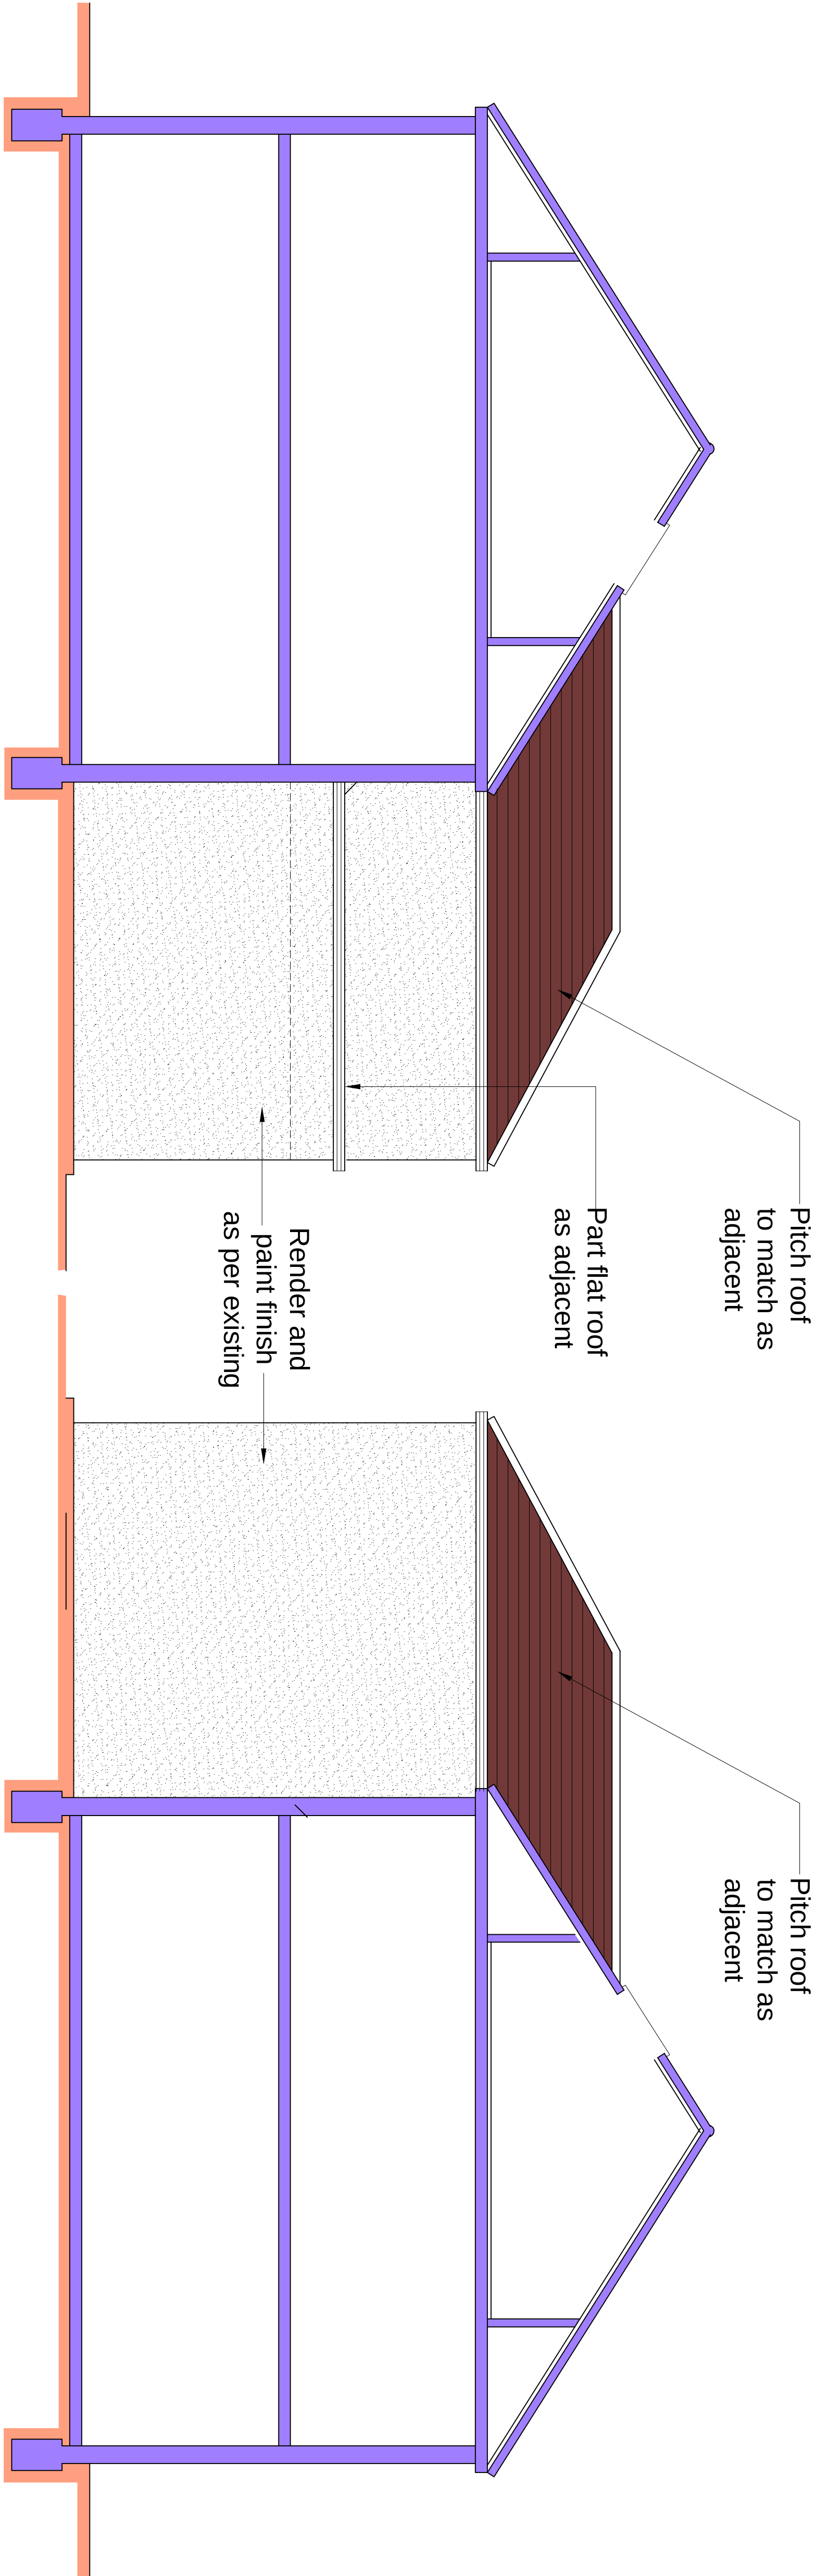

Proposed Sectional Elevation A-A

PI	ISSUED TO PLANNING	06.01.23		
Rev		Date		

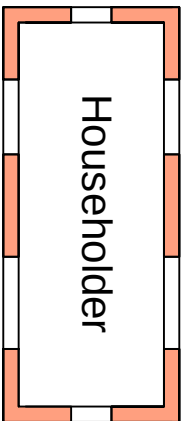

Job Title
87 Springhead Road
Northfleet Kent DA11 9QZ

Drawing Title
Proposed Elevations

Scale	1:50 @ A1	Date	July 24	Draw No.		Rev	
Job No.	51-1000-989	S03					P1

