




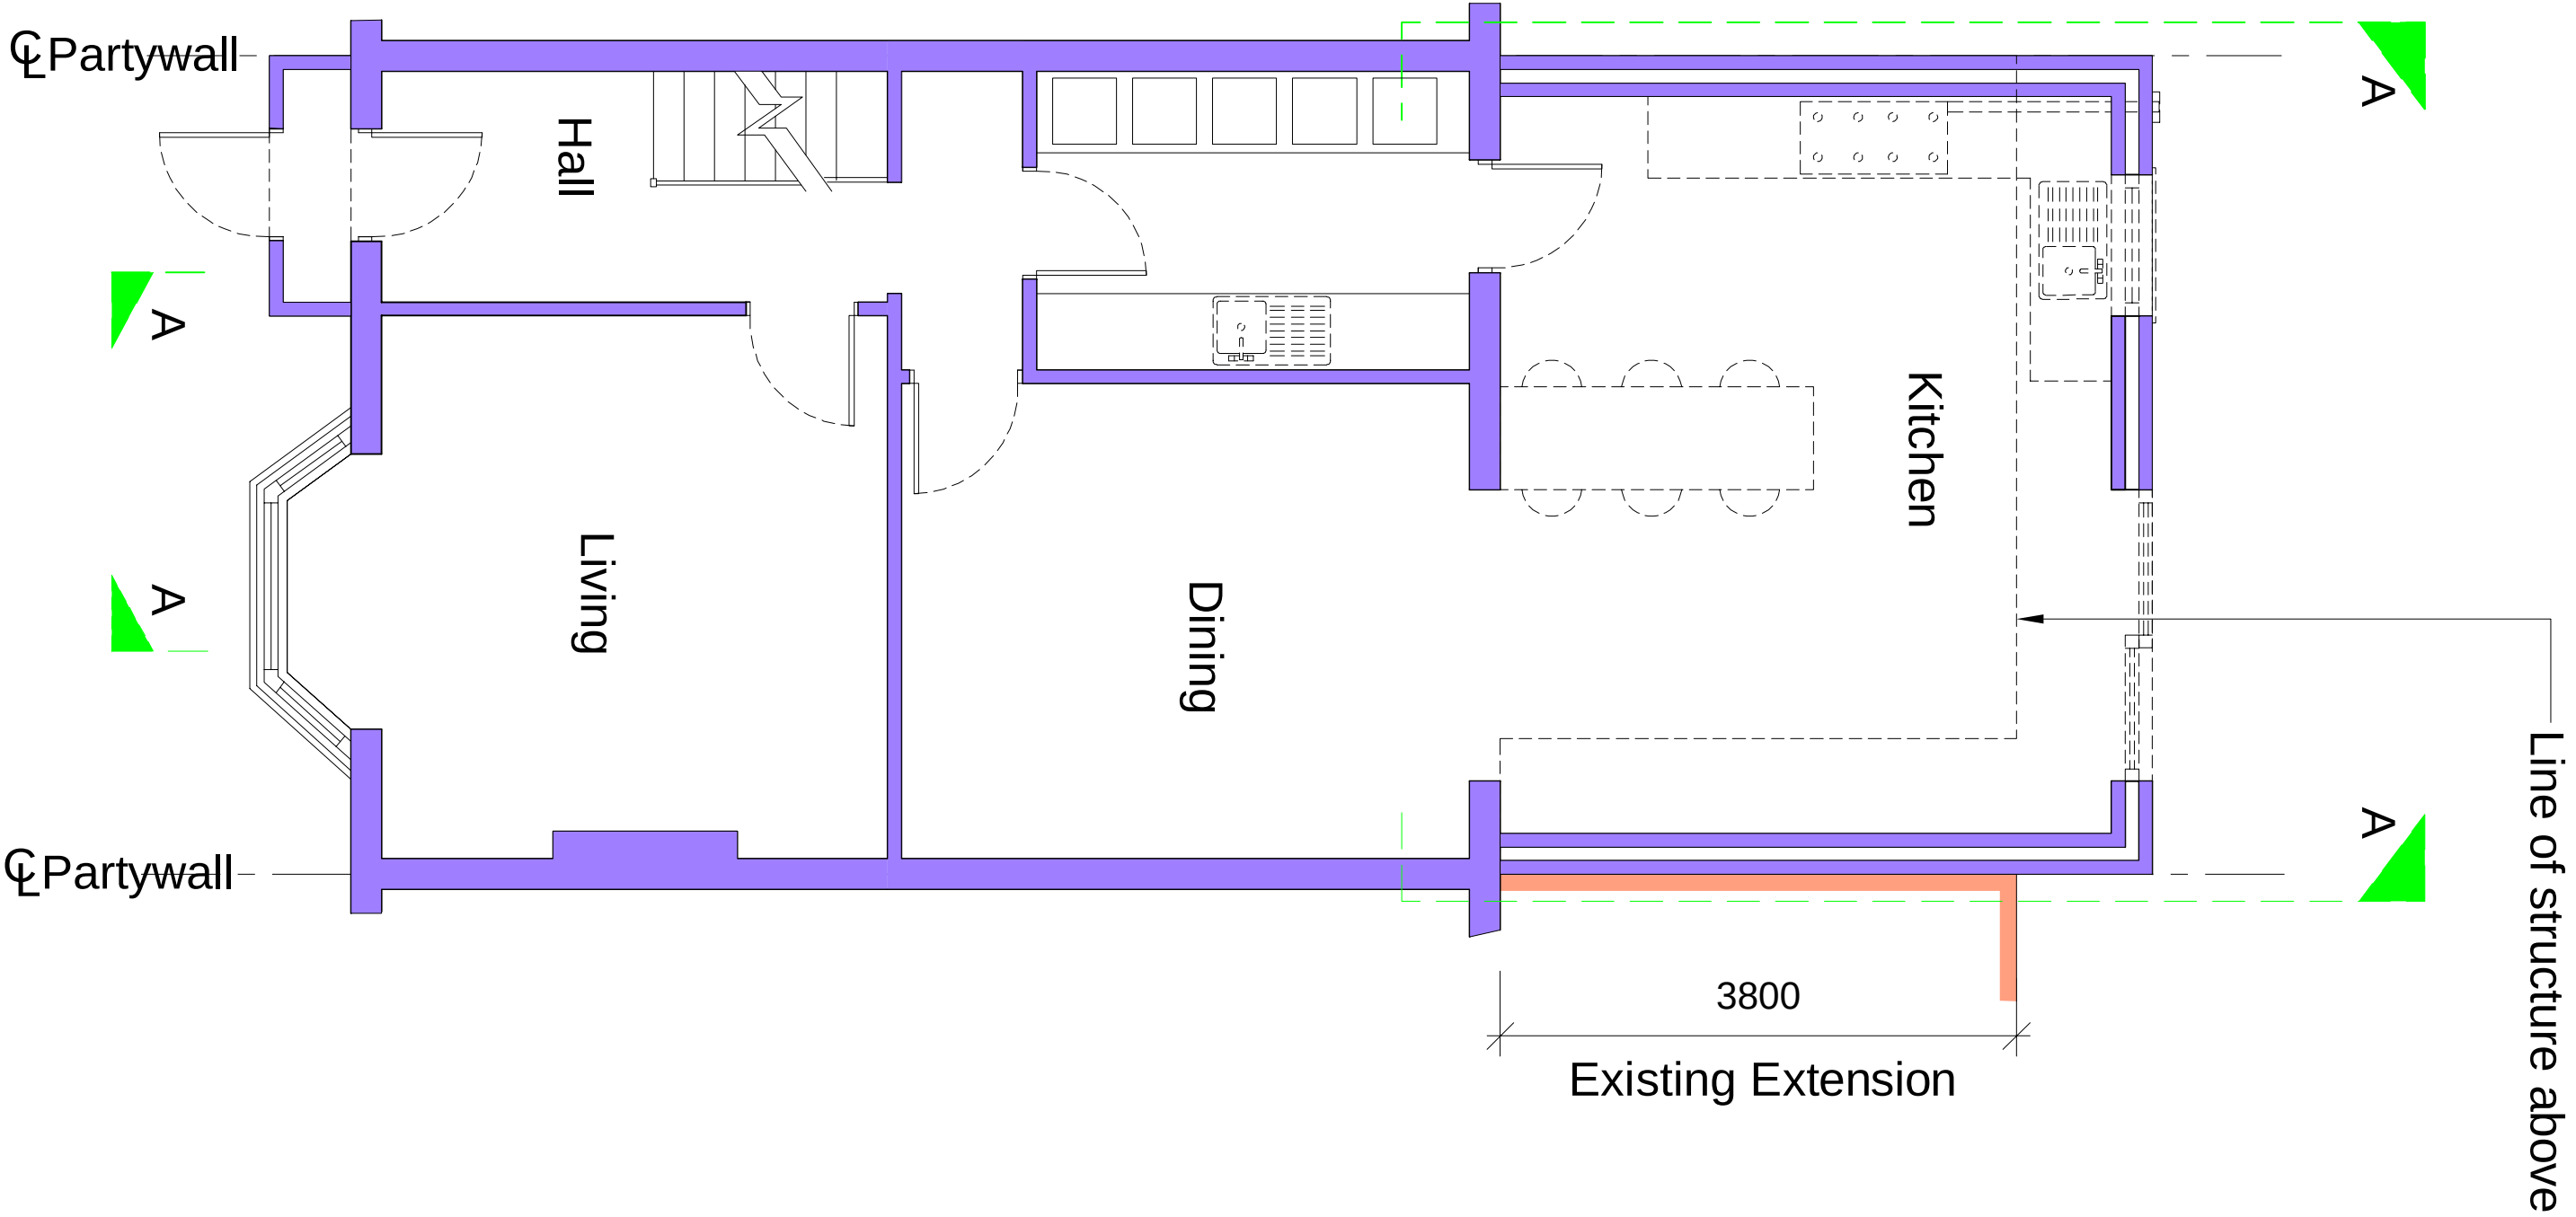


Proposed Ground Floor Plan

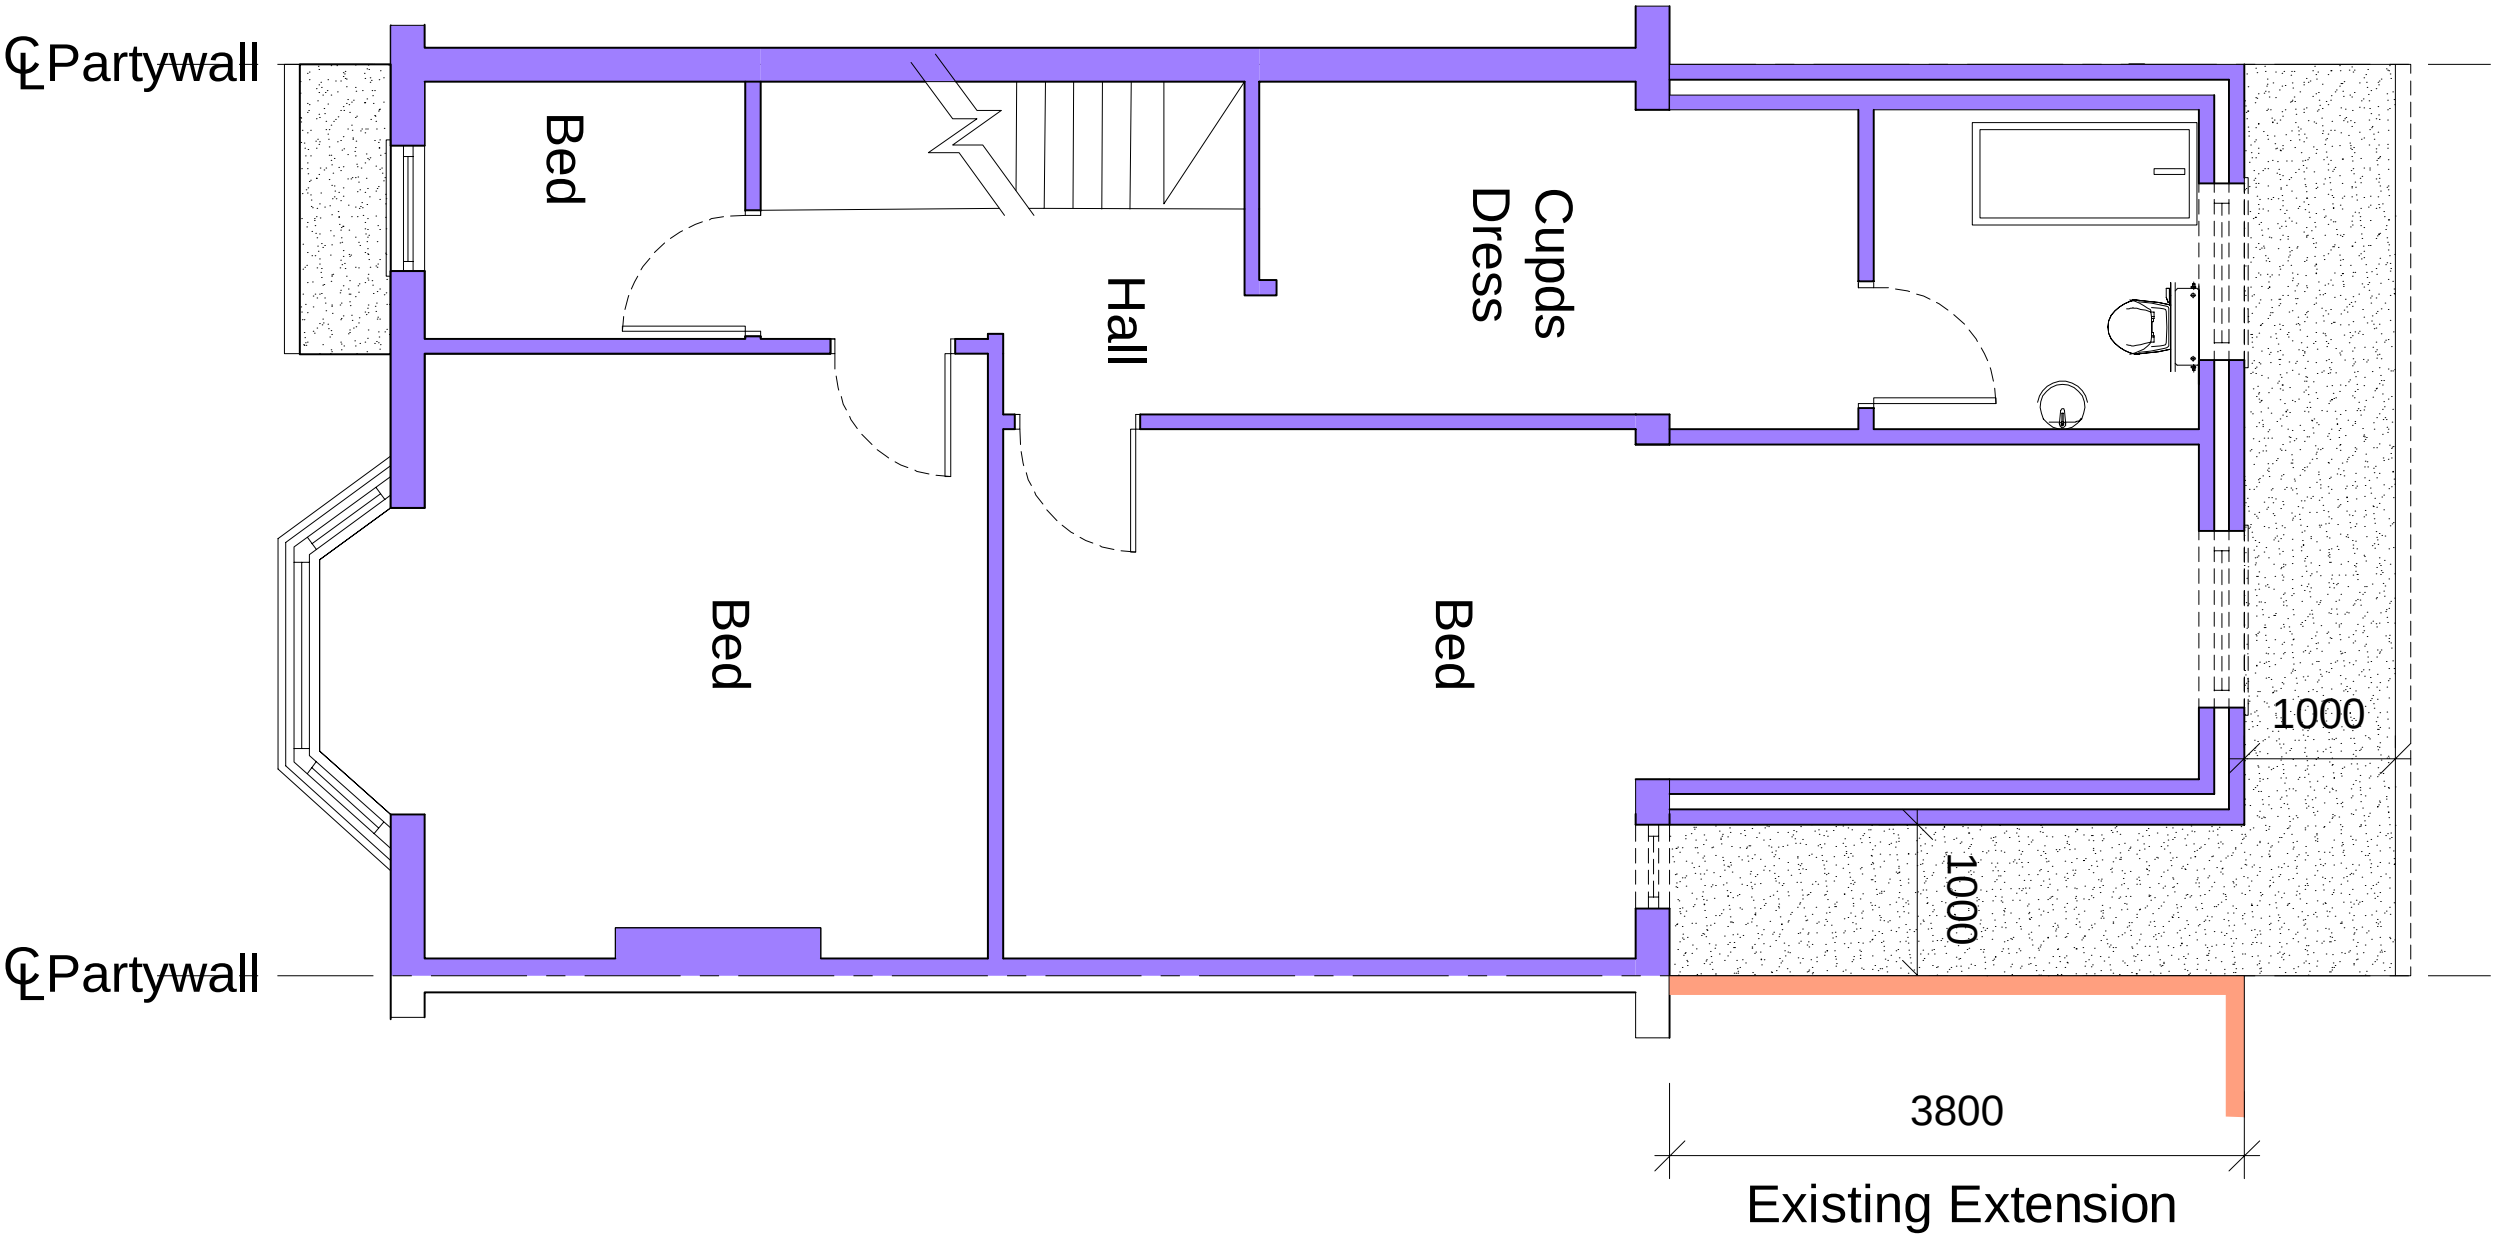

Proposed First Floor Plan

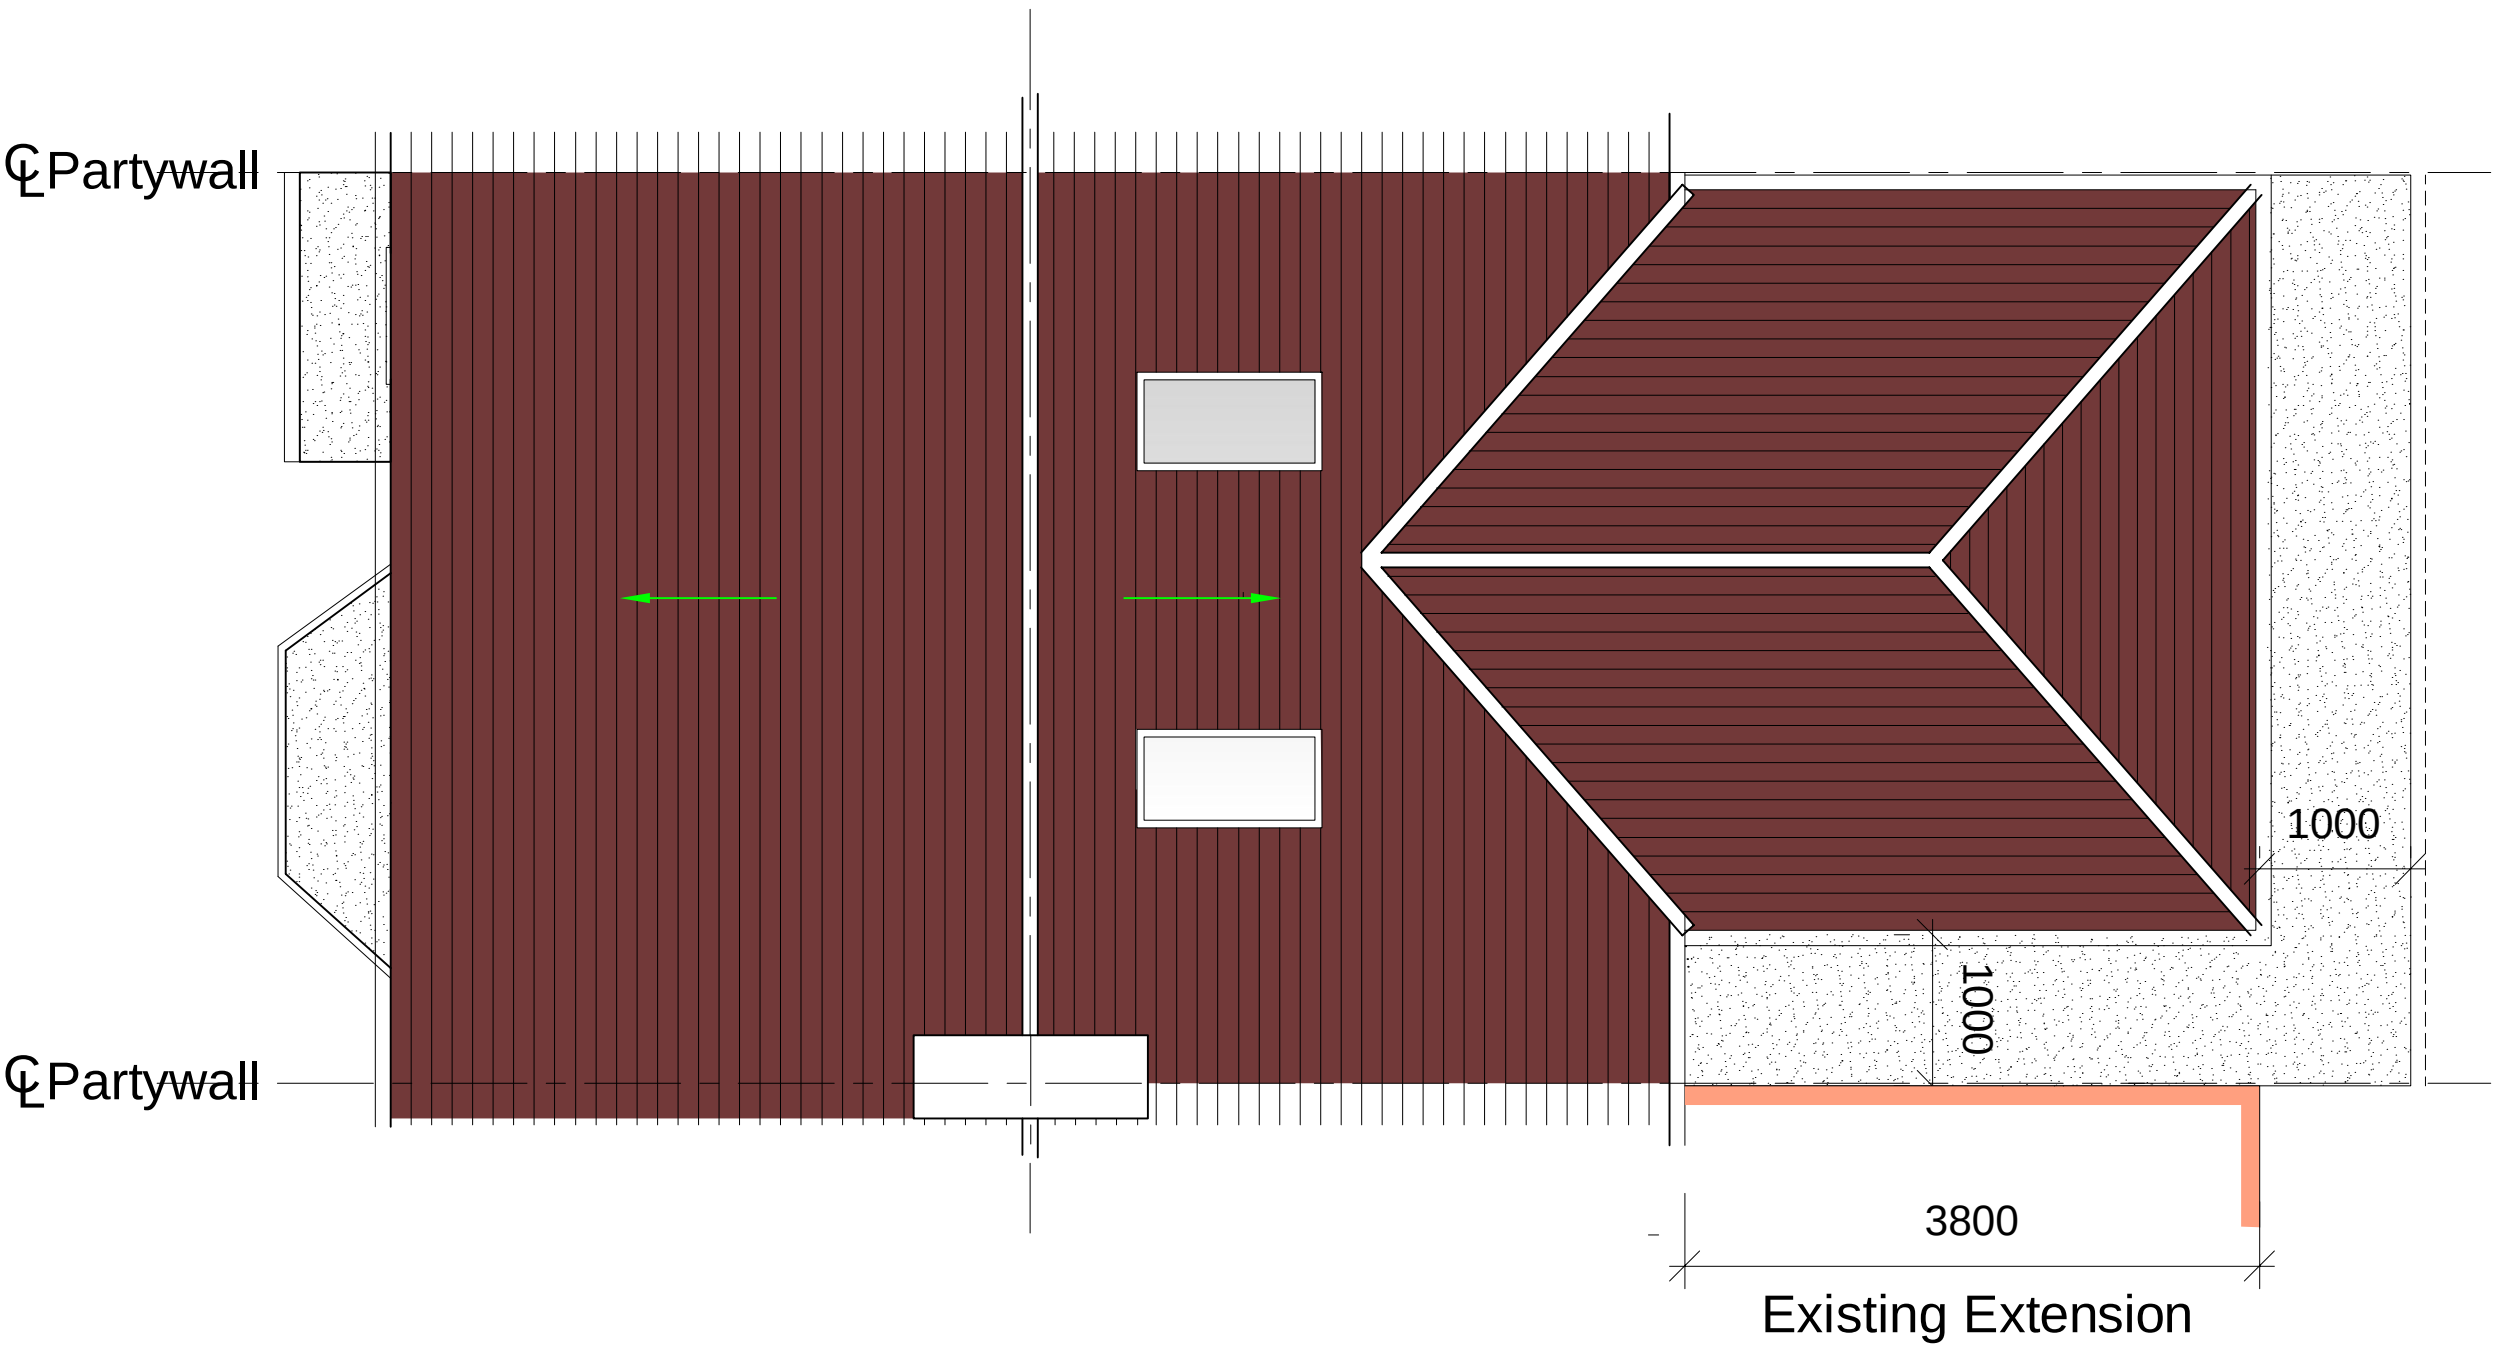

Proposed Roof Plan

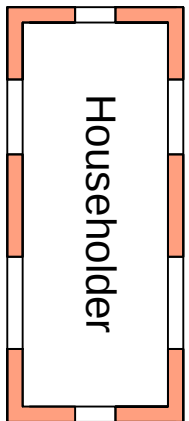

Pl	ISSUED TO PLANNING	06.01.23		
Rev		Date		



Job Title
87 Springhead Road
Northfleet Kent DA11 9QZ

Drawing Title
Proposed Plans

Scale 1:50 @ A1	Date July 24	Page No.	Rev
51-1000-989	S03		P1

