




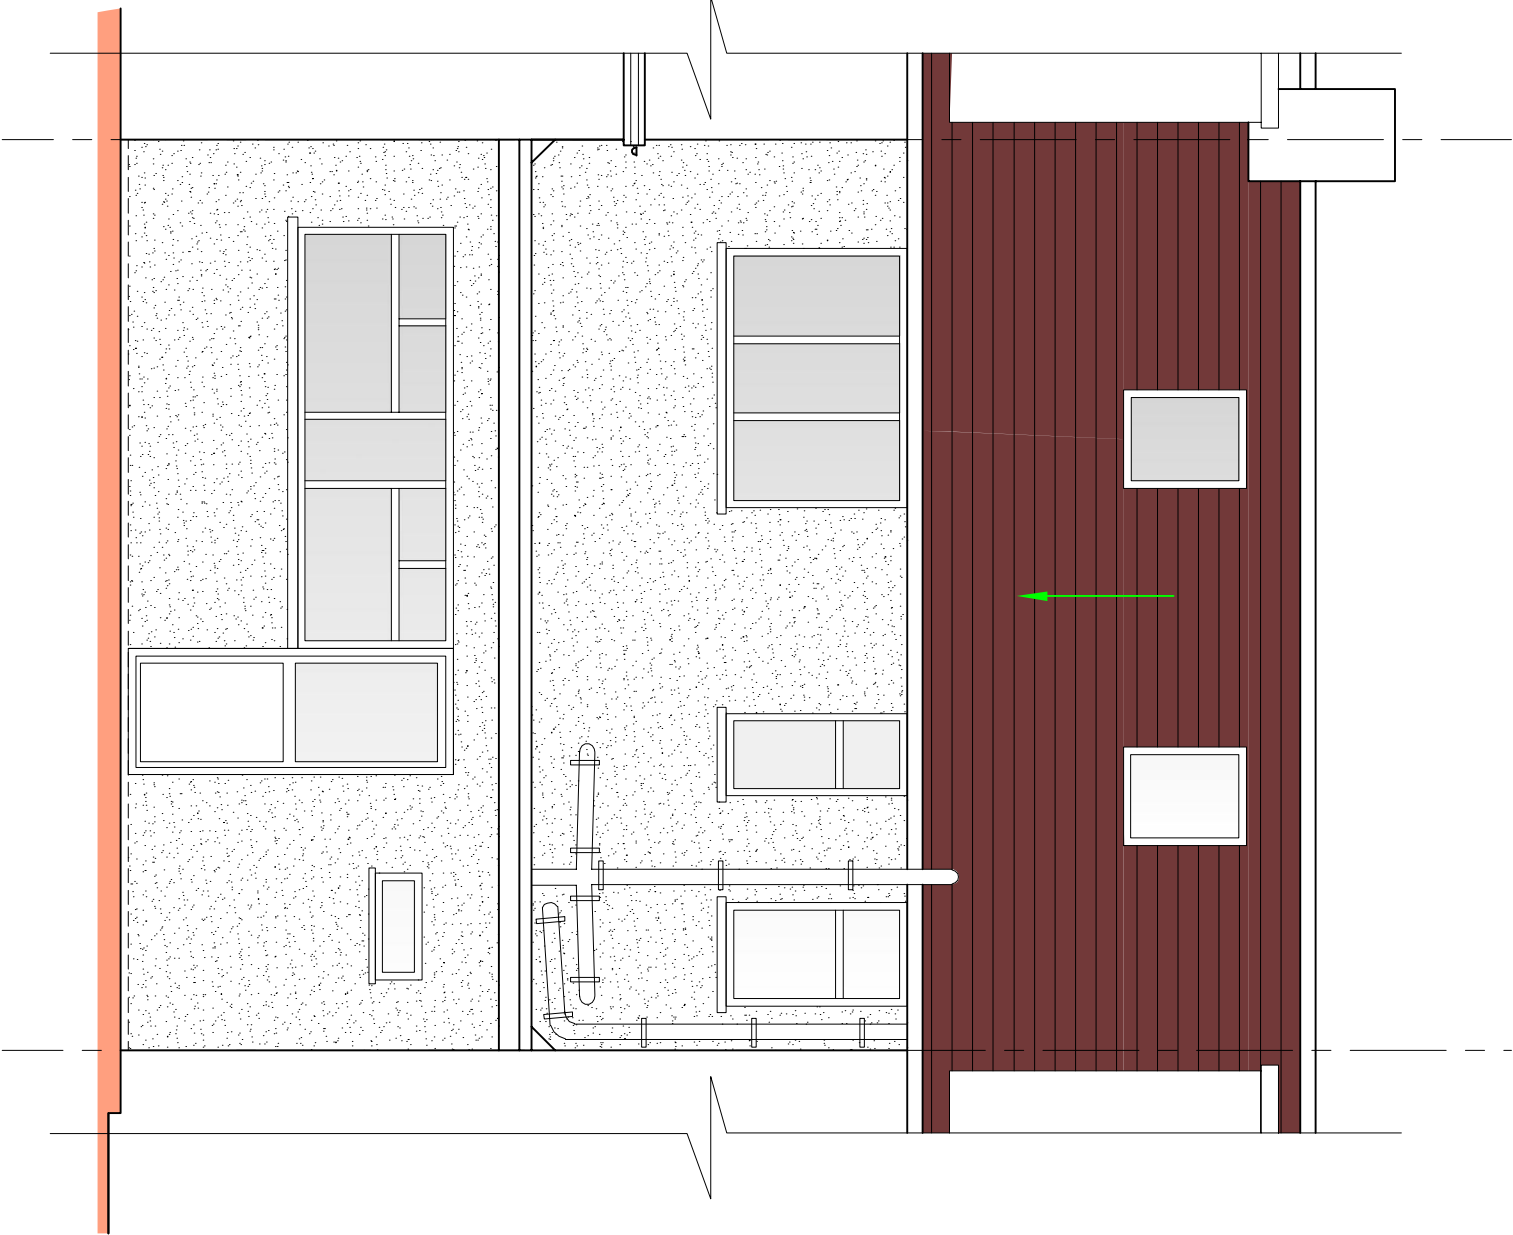


Existing Rear Elevation

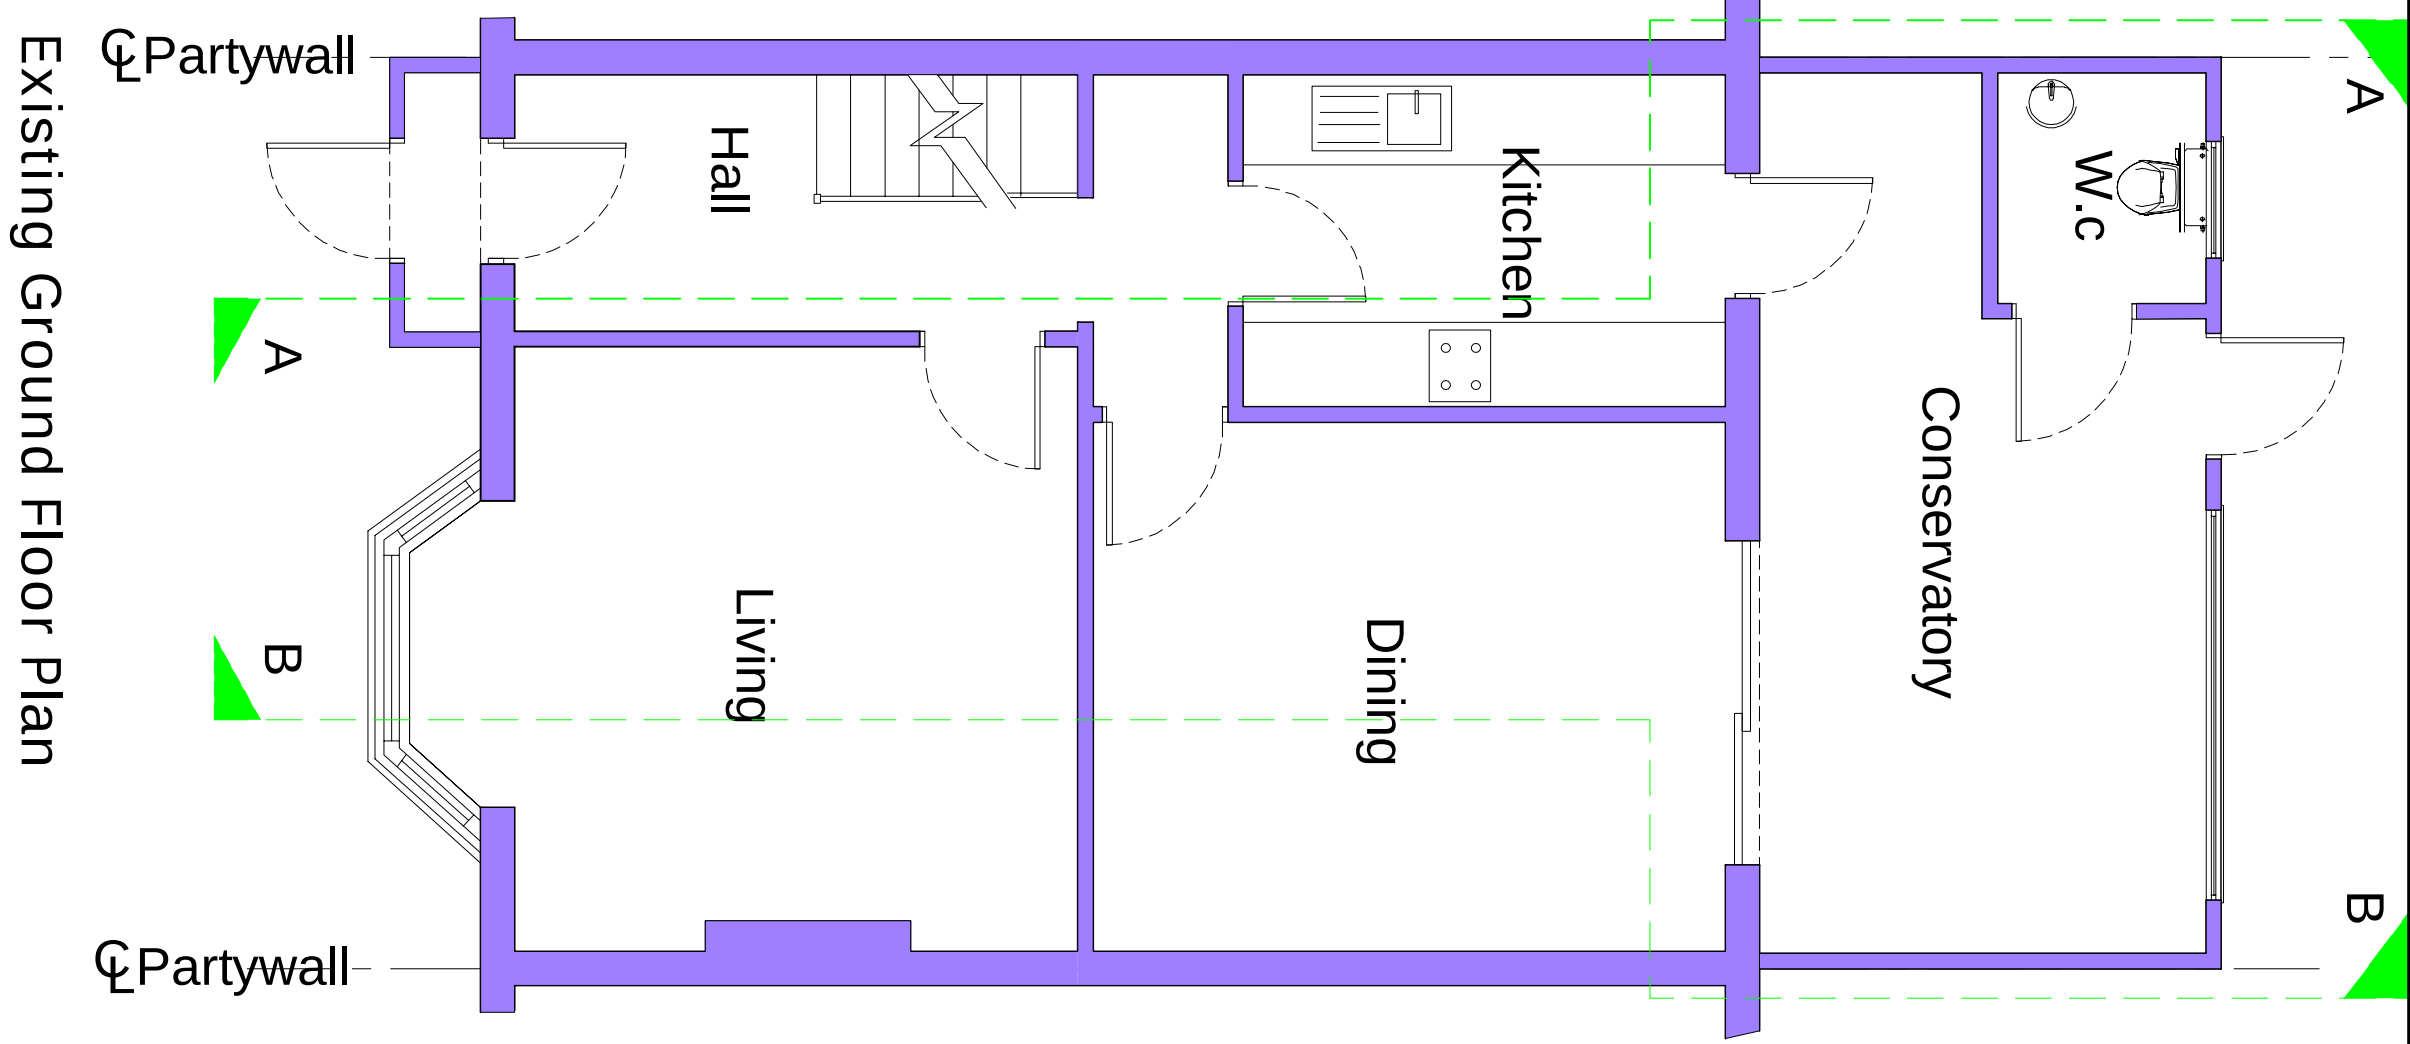


Existing Ground Floor Plan

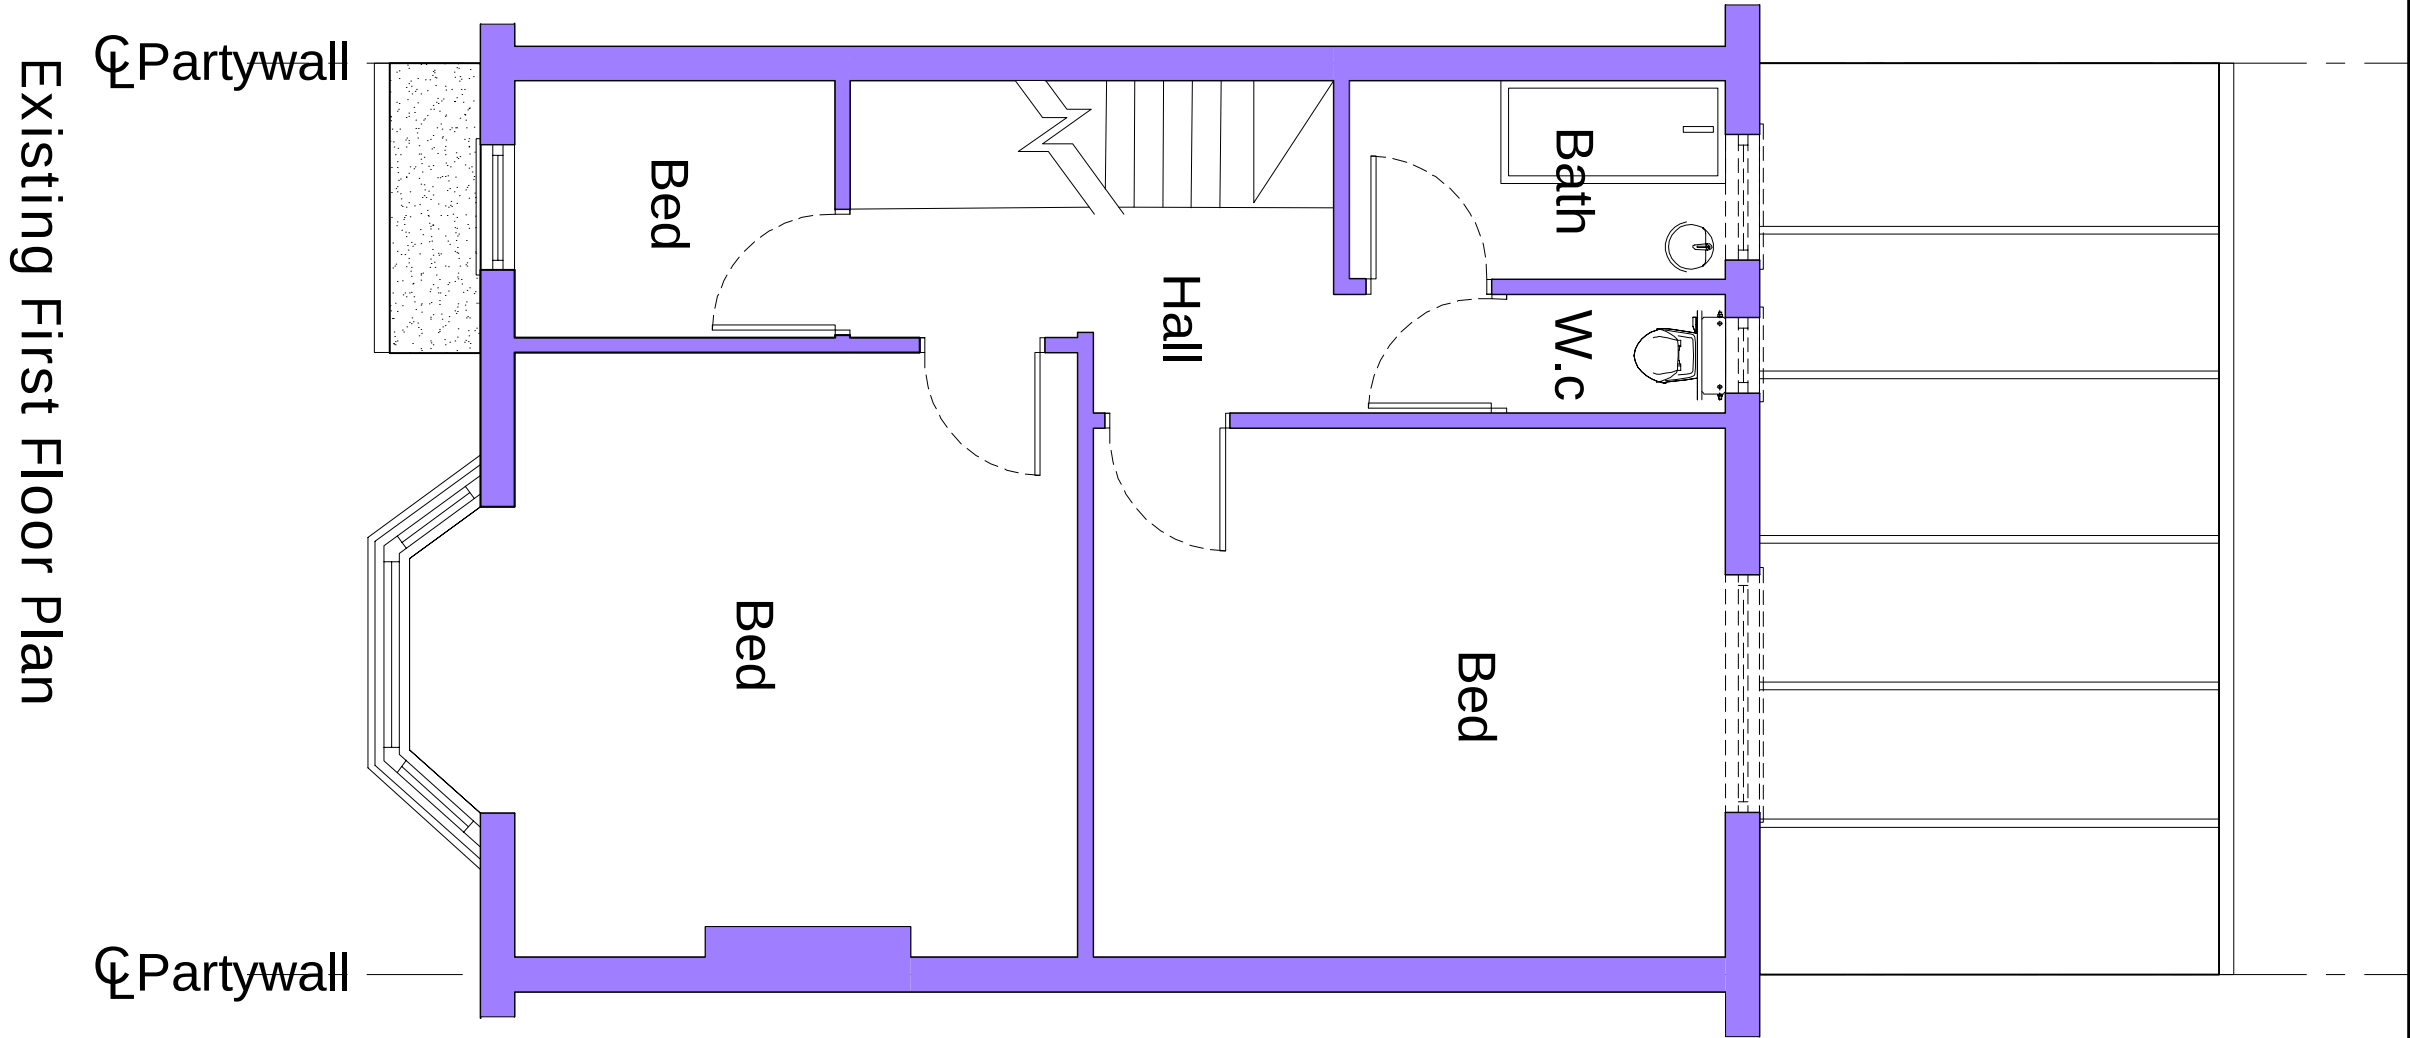


Existing First Floor Plan

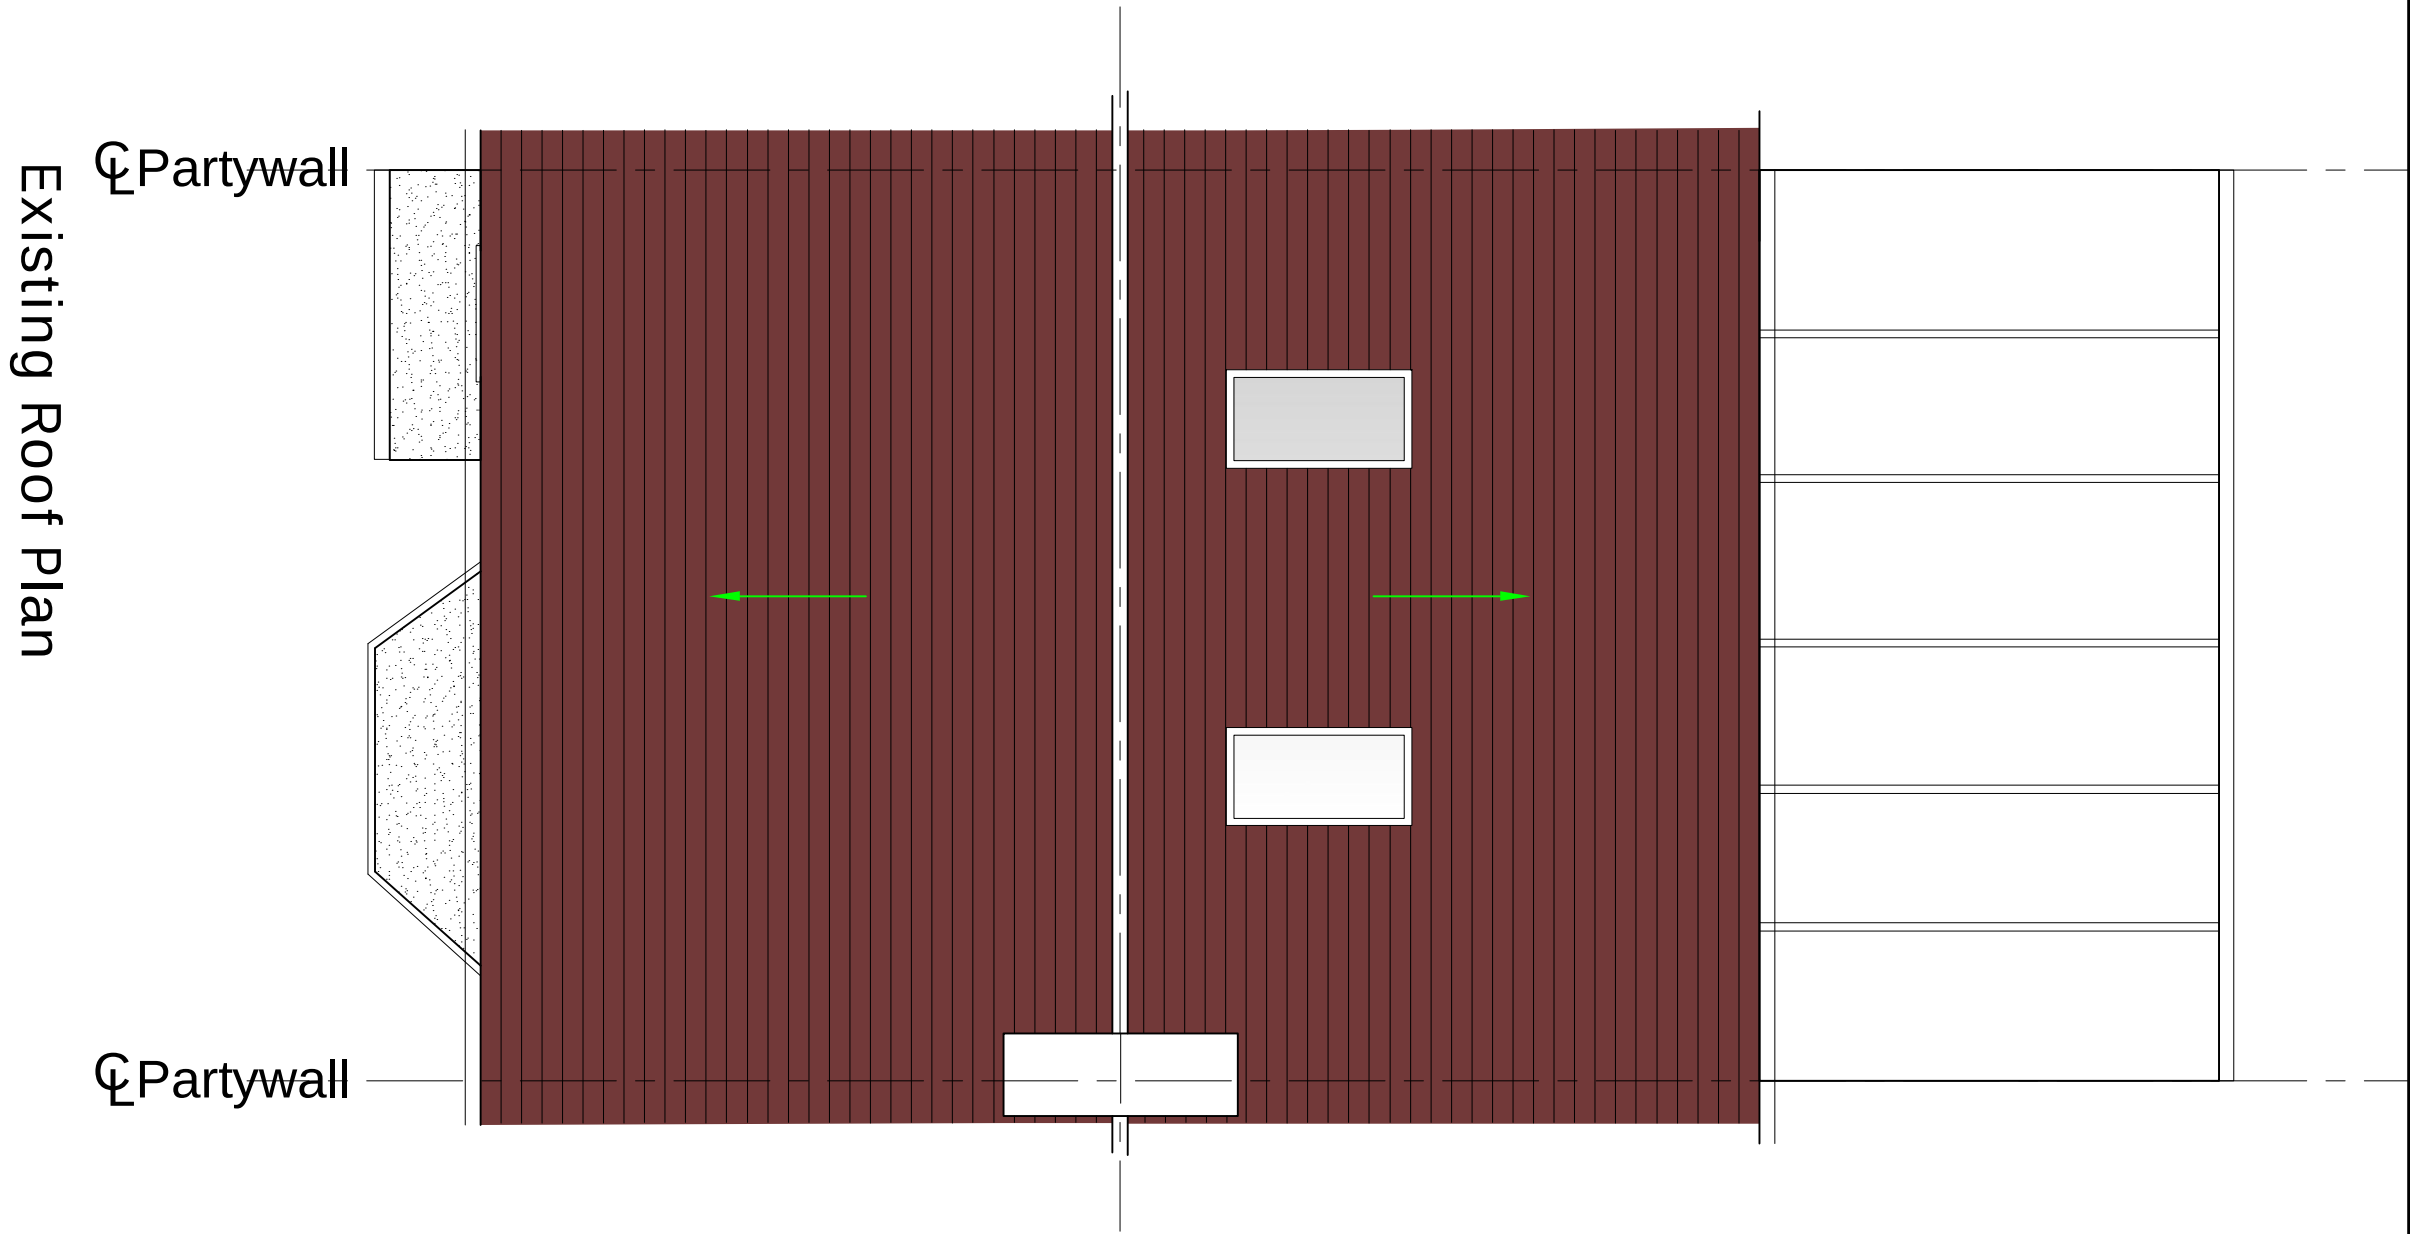


Existing Roof Plan

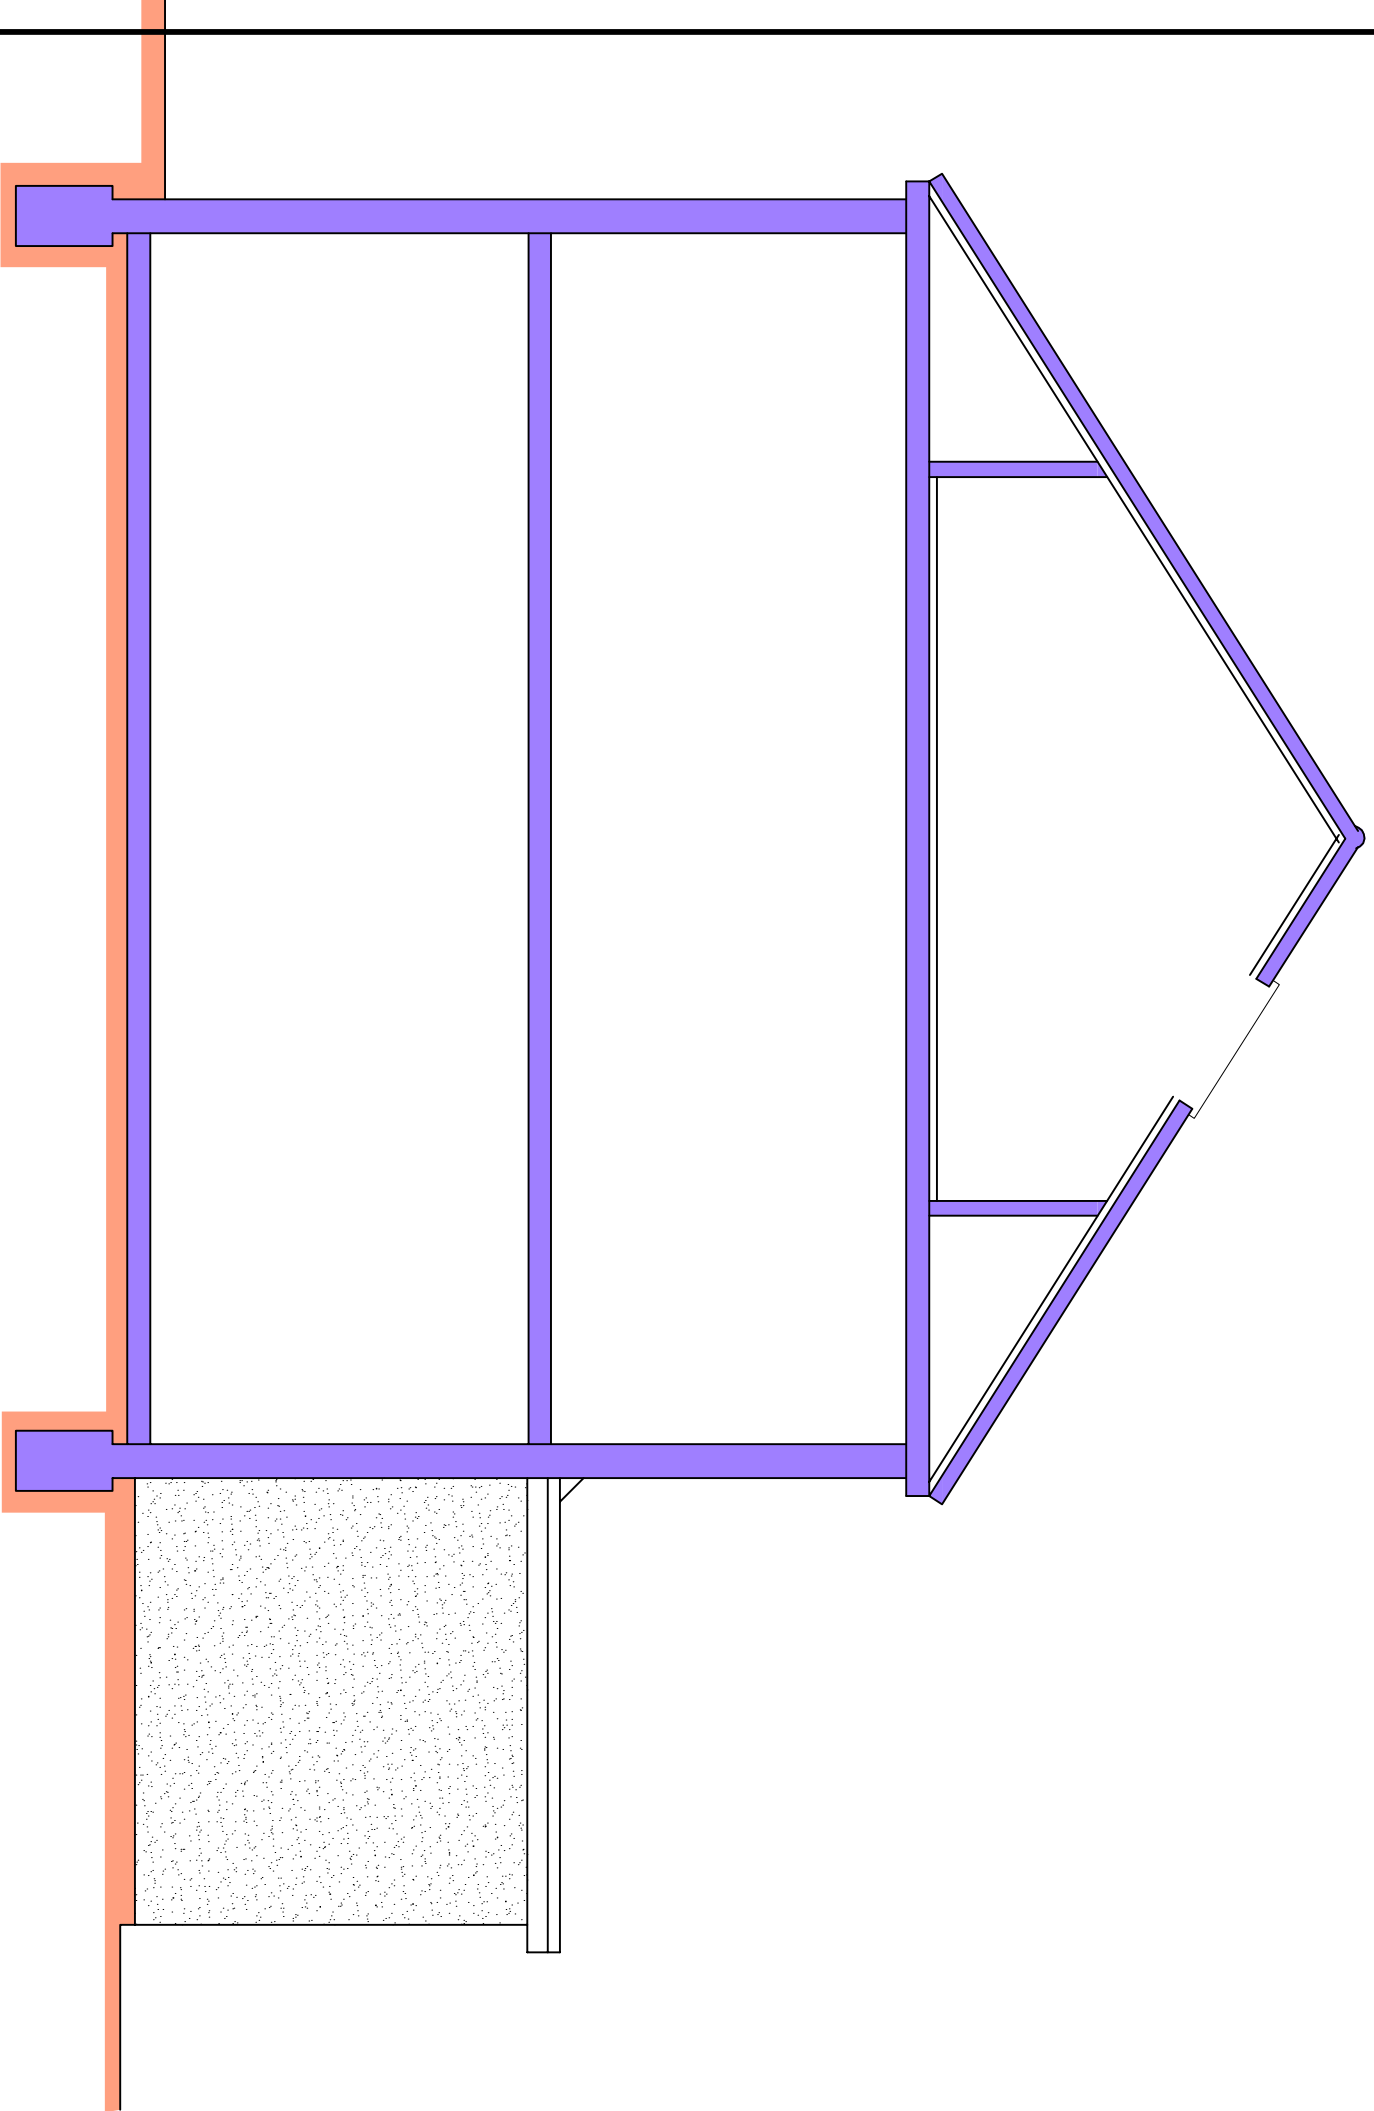

Existing Sectional Elevation A-A

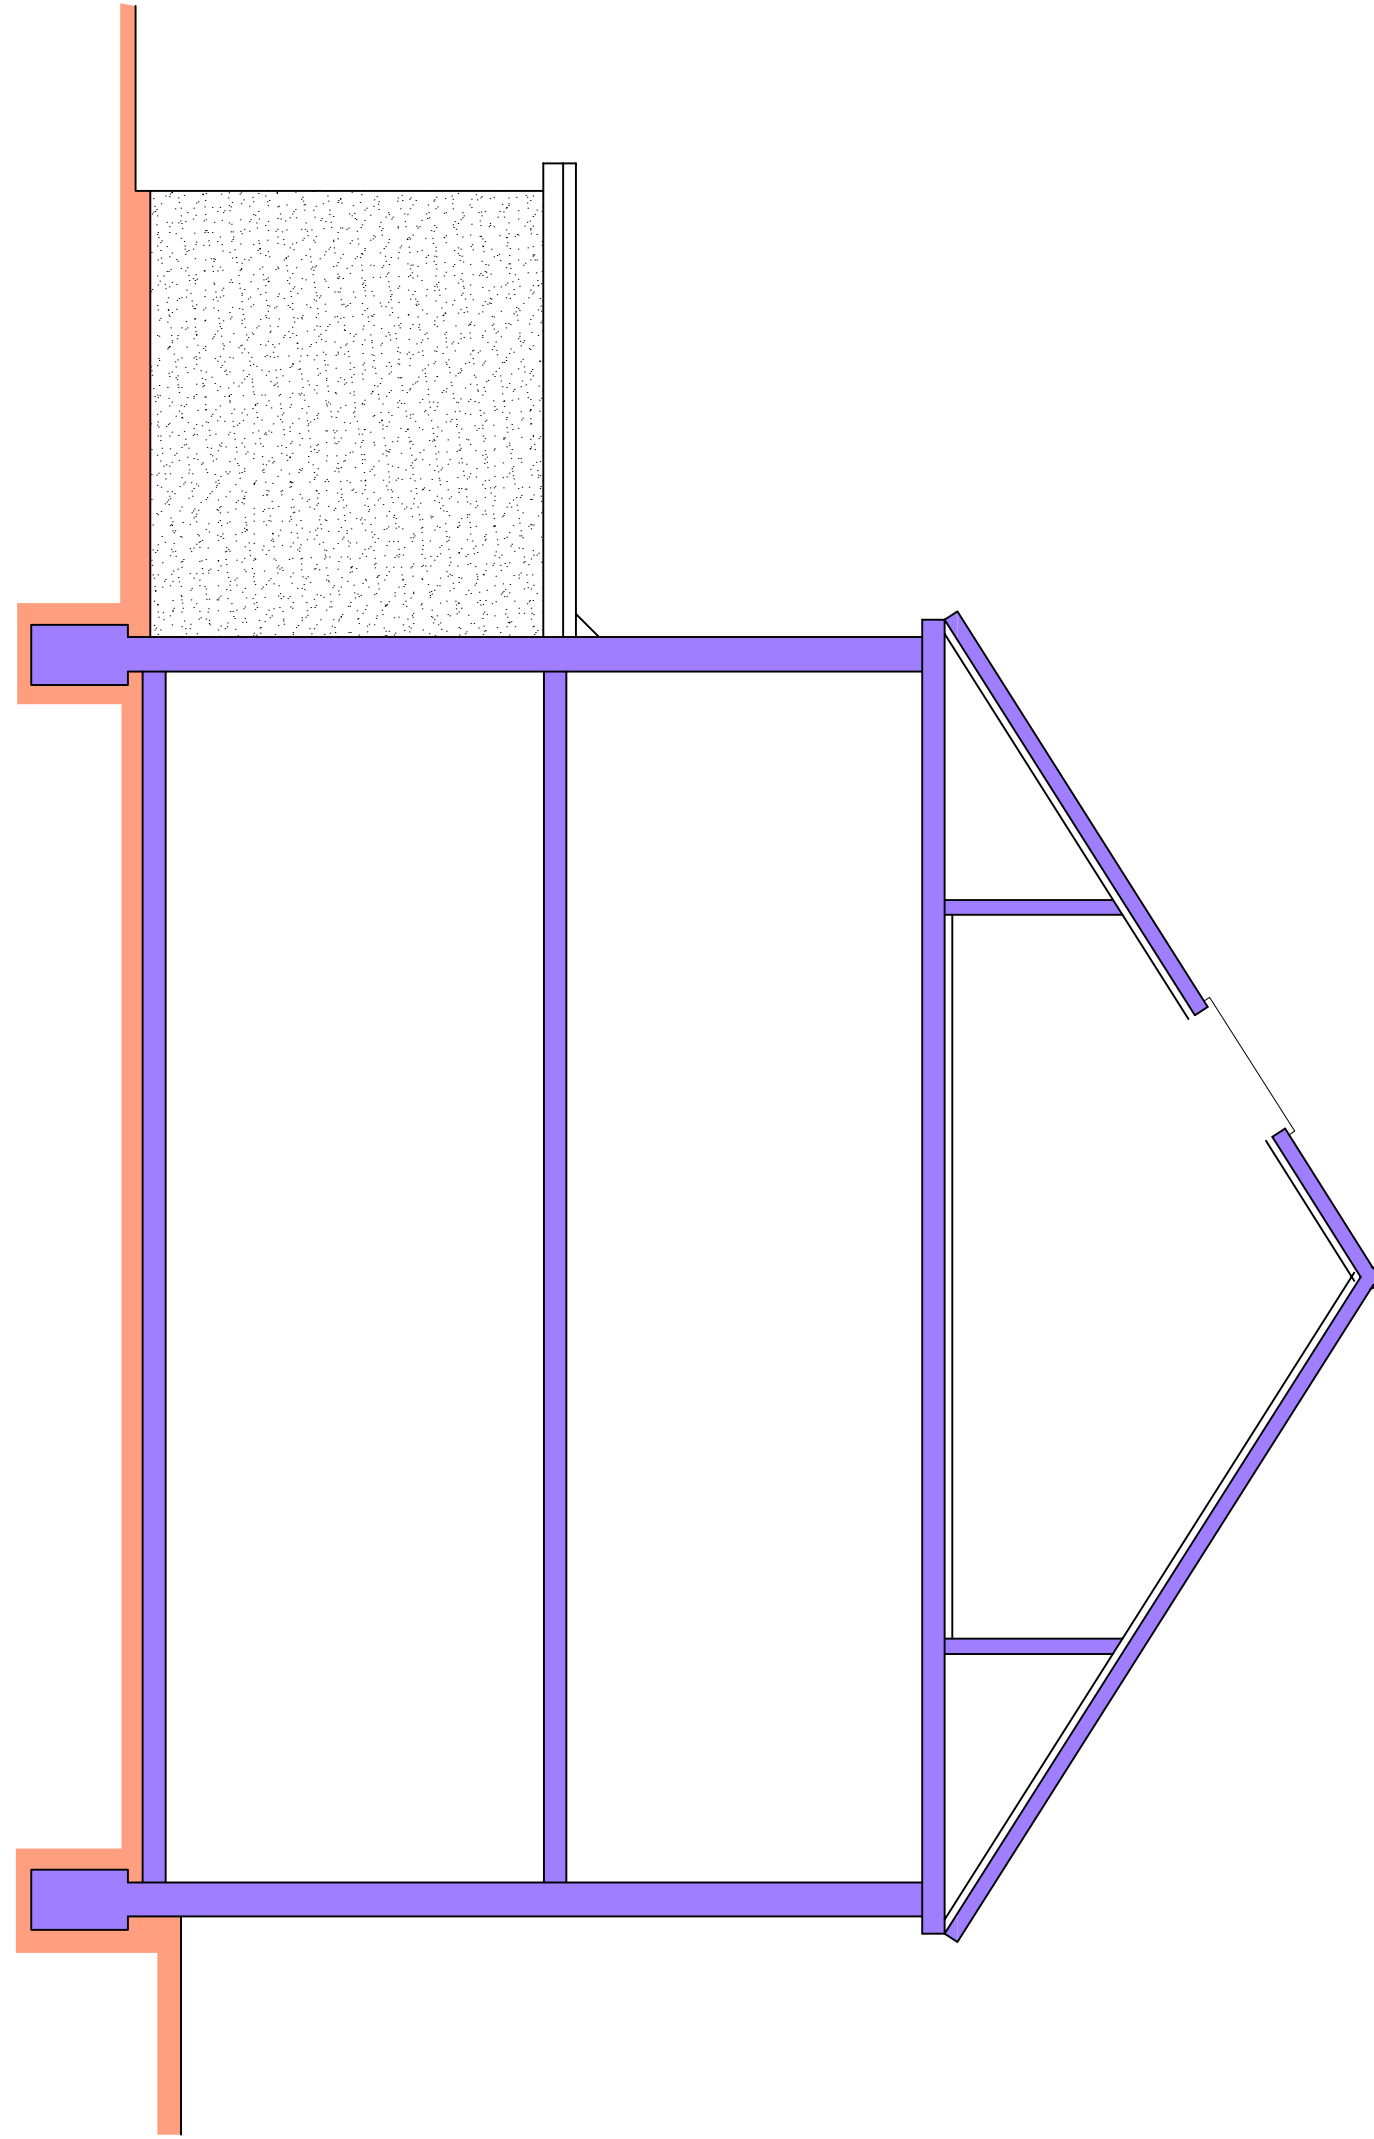

Existing Other Sectional Elevation B-B

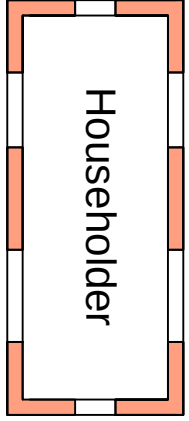

Householder

PL	ISSUED TO PLANNING	06.01.23		
Rev		Date		



OFFICE 48, 55 WILTON ROAD LONDON SW1V 1BZ

87 Springhead Road
Northfleet Kent DA11 9QZ

Drawing Title

Existing Plans

Scale	1:50 @ A1	Date	30/01/24	Page No.	S03	Rev	P1
Job No.	51-1000-989						

