



EXISTING SITE PLAN,
LOCATION PLAN & SITE
SECTION A-A

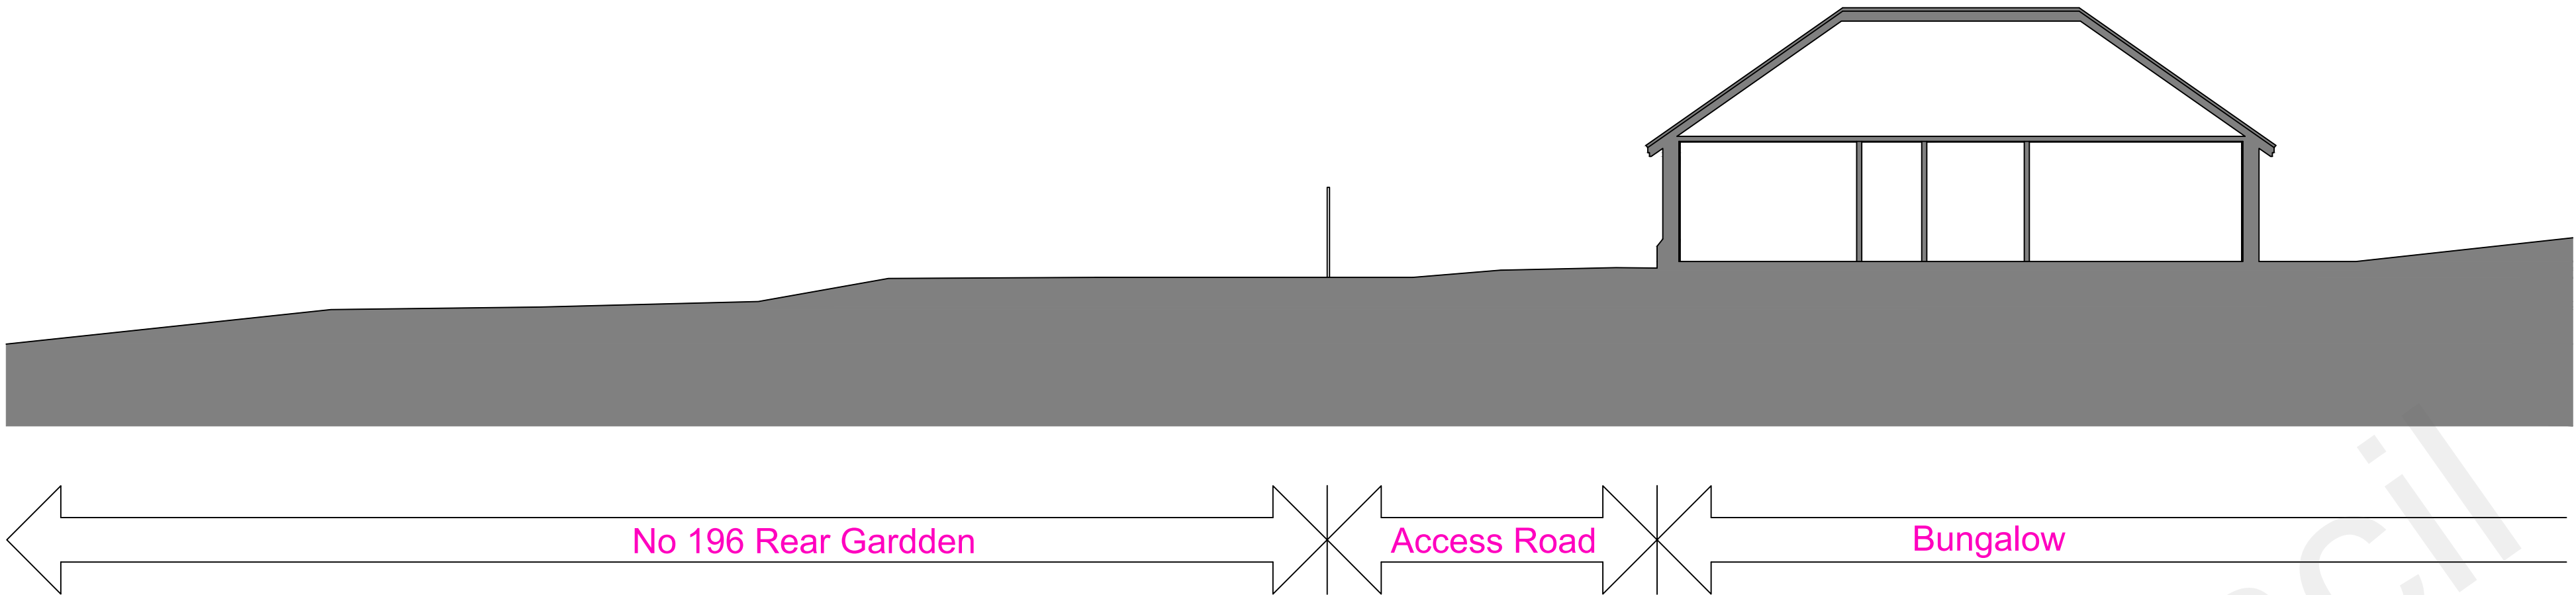


EXISTING SECTION A-A
1:100

1:100
0 2m 4m 6m 8m 10m

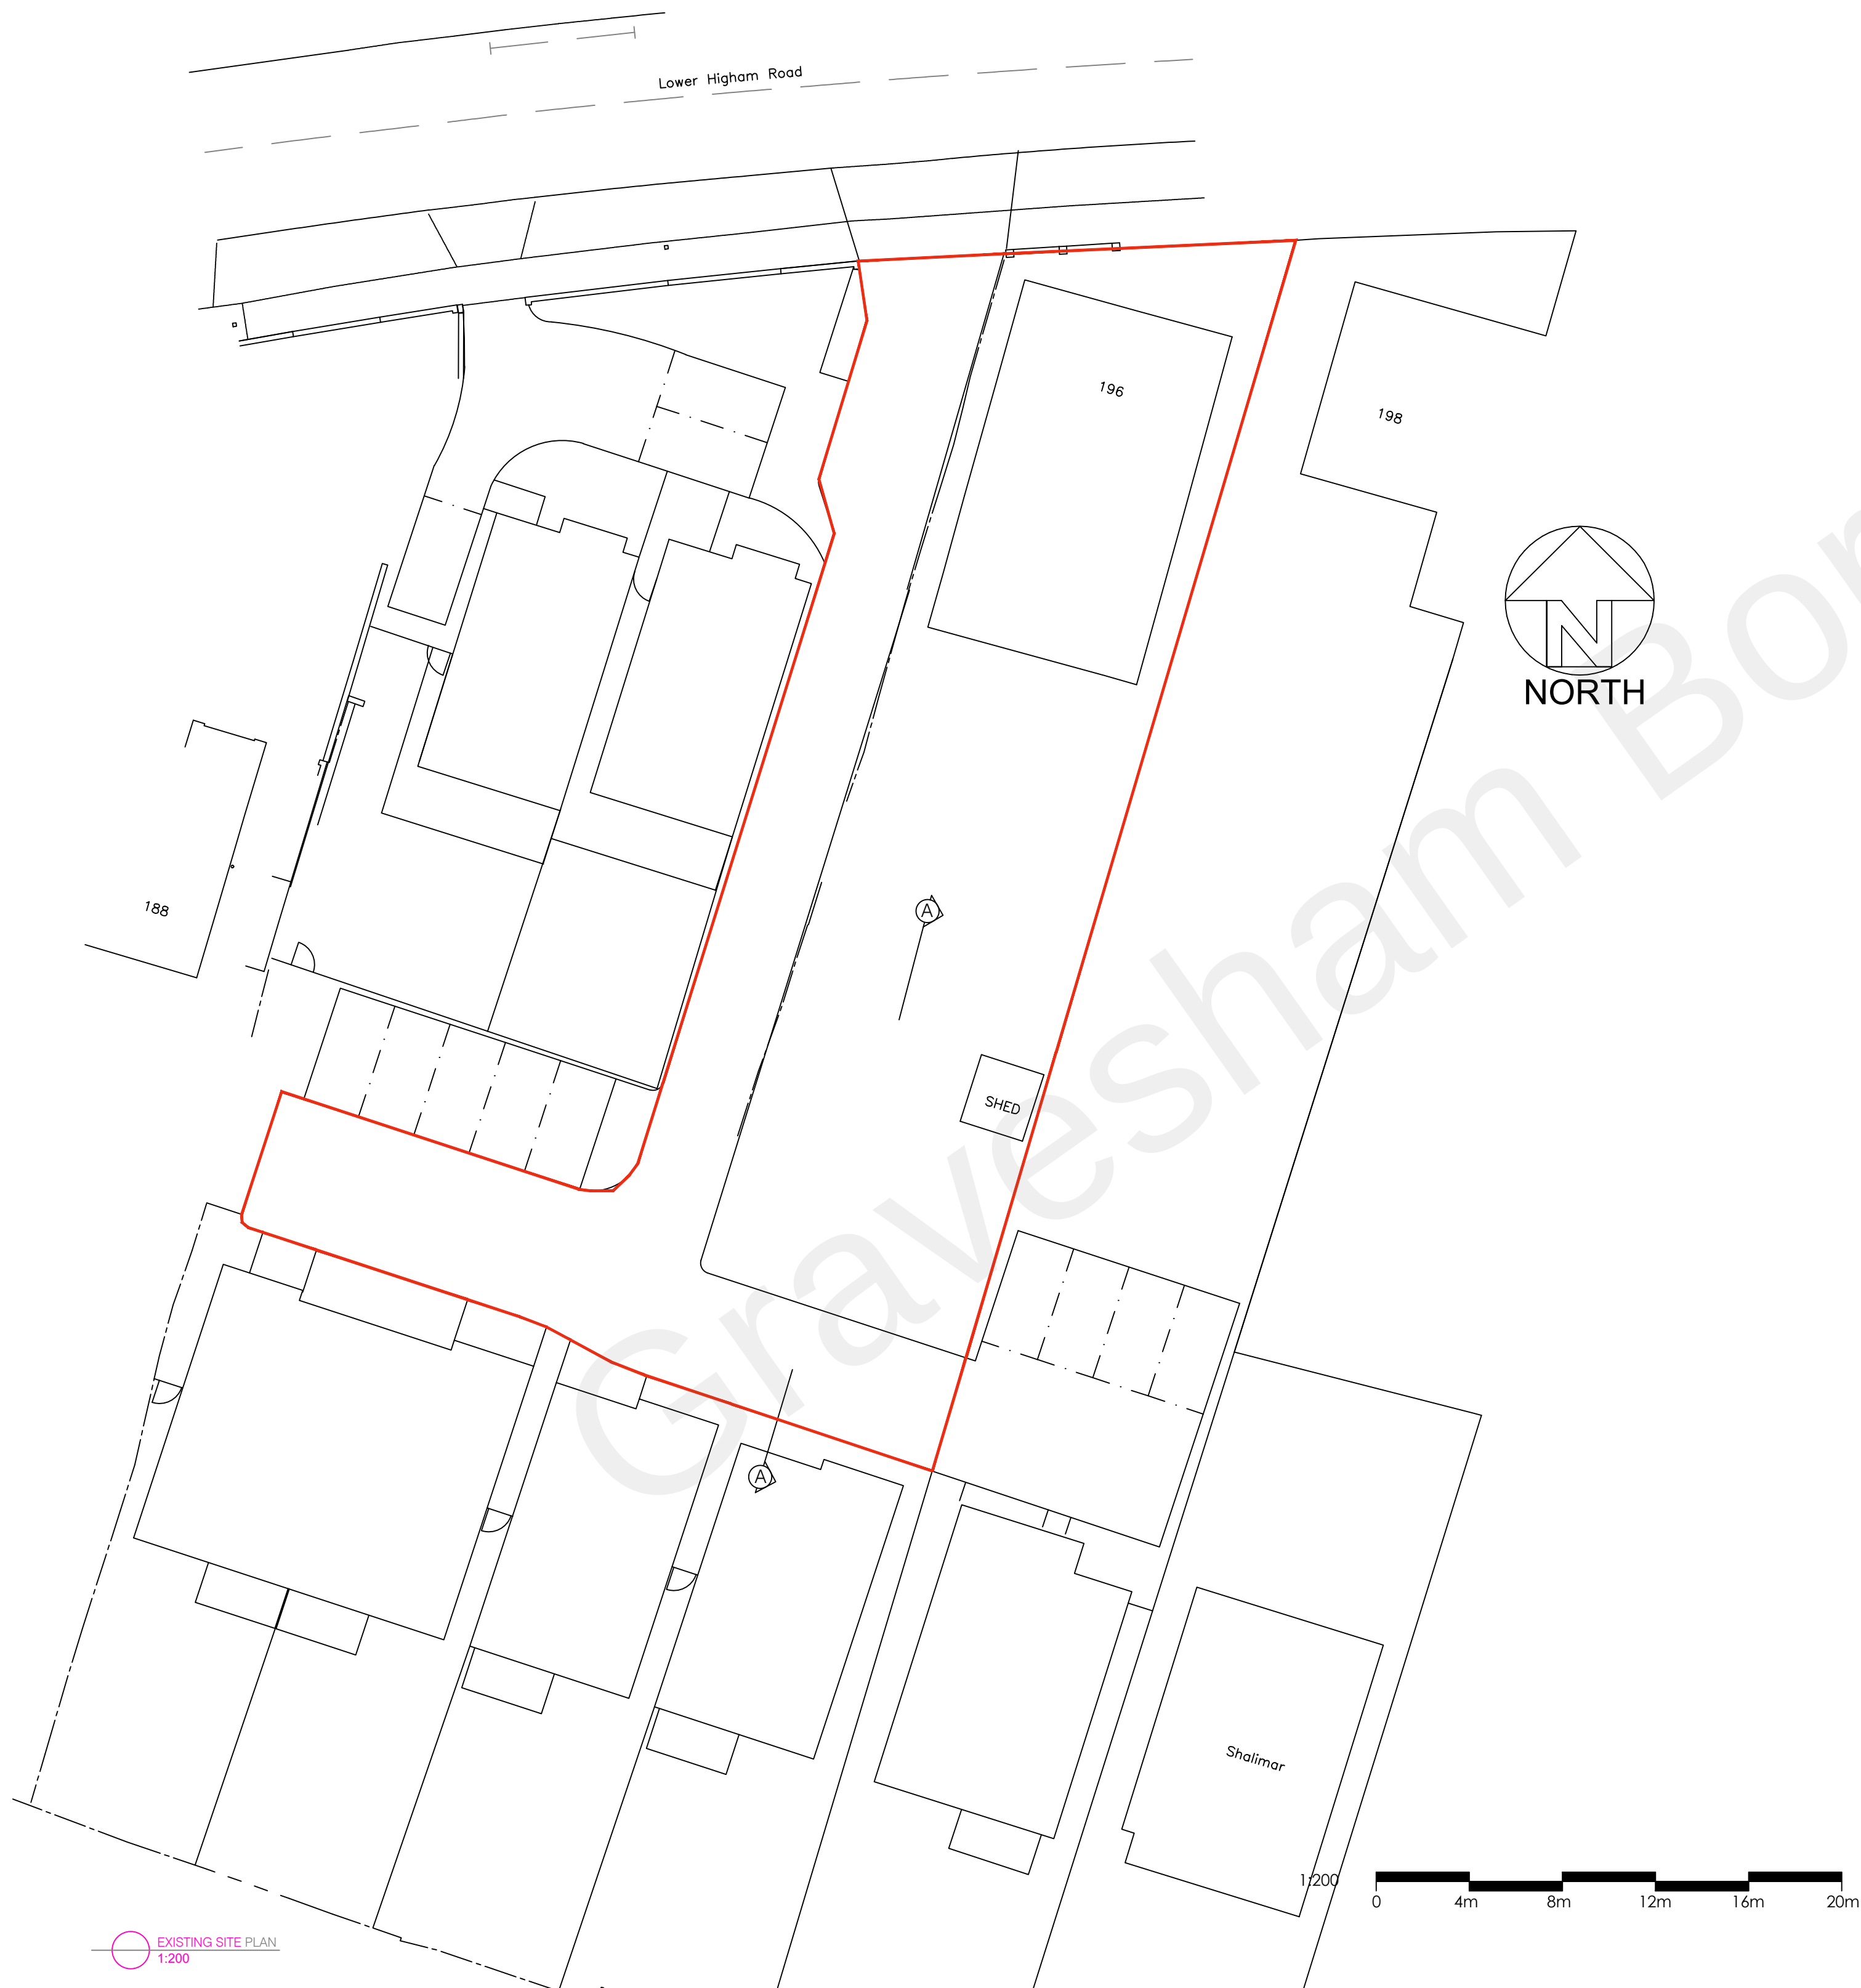

EXISTING SITE PLAN
1:200

1:200
0 4m 8m 12m 16m 20m

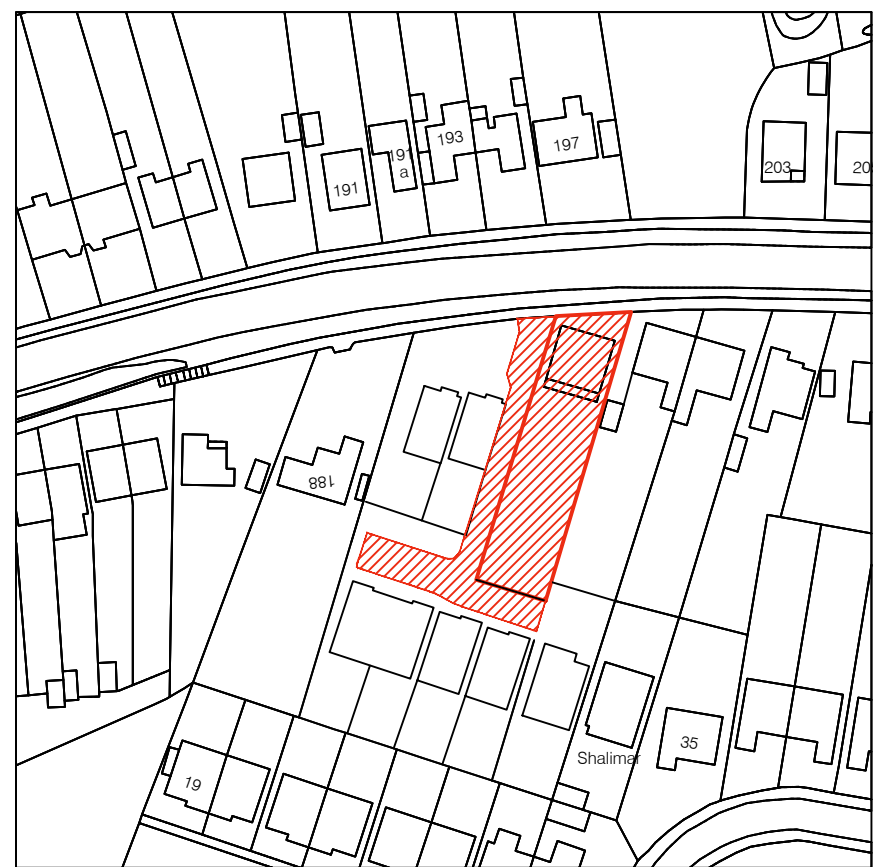

LOCATION PLAN
1:1250

1:1250
0 20m 40m 60m 80m 100m 120m



JOB TITLE		DRAWING TITLE	
196 LOWER HIGHAM ROAD GRAVESEND DA12 2NN		EXISTING SITE PLAN & SECTION A-A & LOCATION PLAN	
SCALE 1:200@A1	DRAWING NUMBER	REVISION	
DATE DEC 20	BDS-LHR-P001	A	



Building Design Studio, 26 Kingshill Avenue, Kingshill, West Malling, Kent, ME19 4AE.
T: 01732 424647 E: mail@bdsstudio.co.uk Web: www.bdsstudio.co.uk

DO NOT SCALE FROM THIS DRAWING