


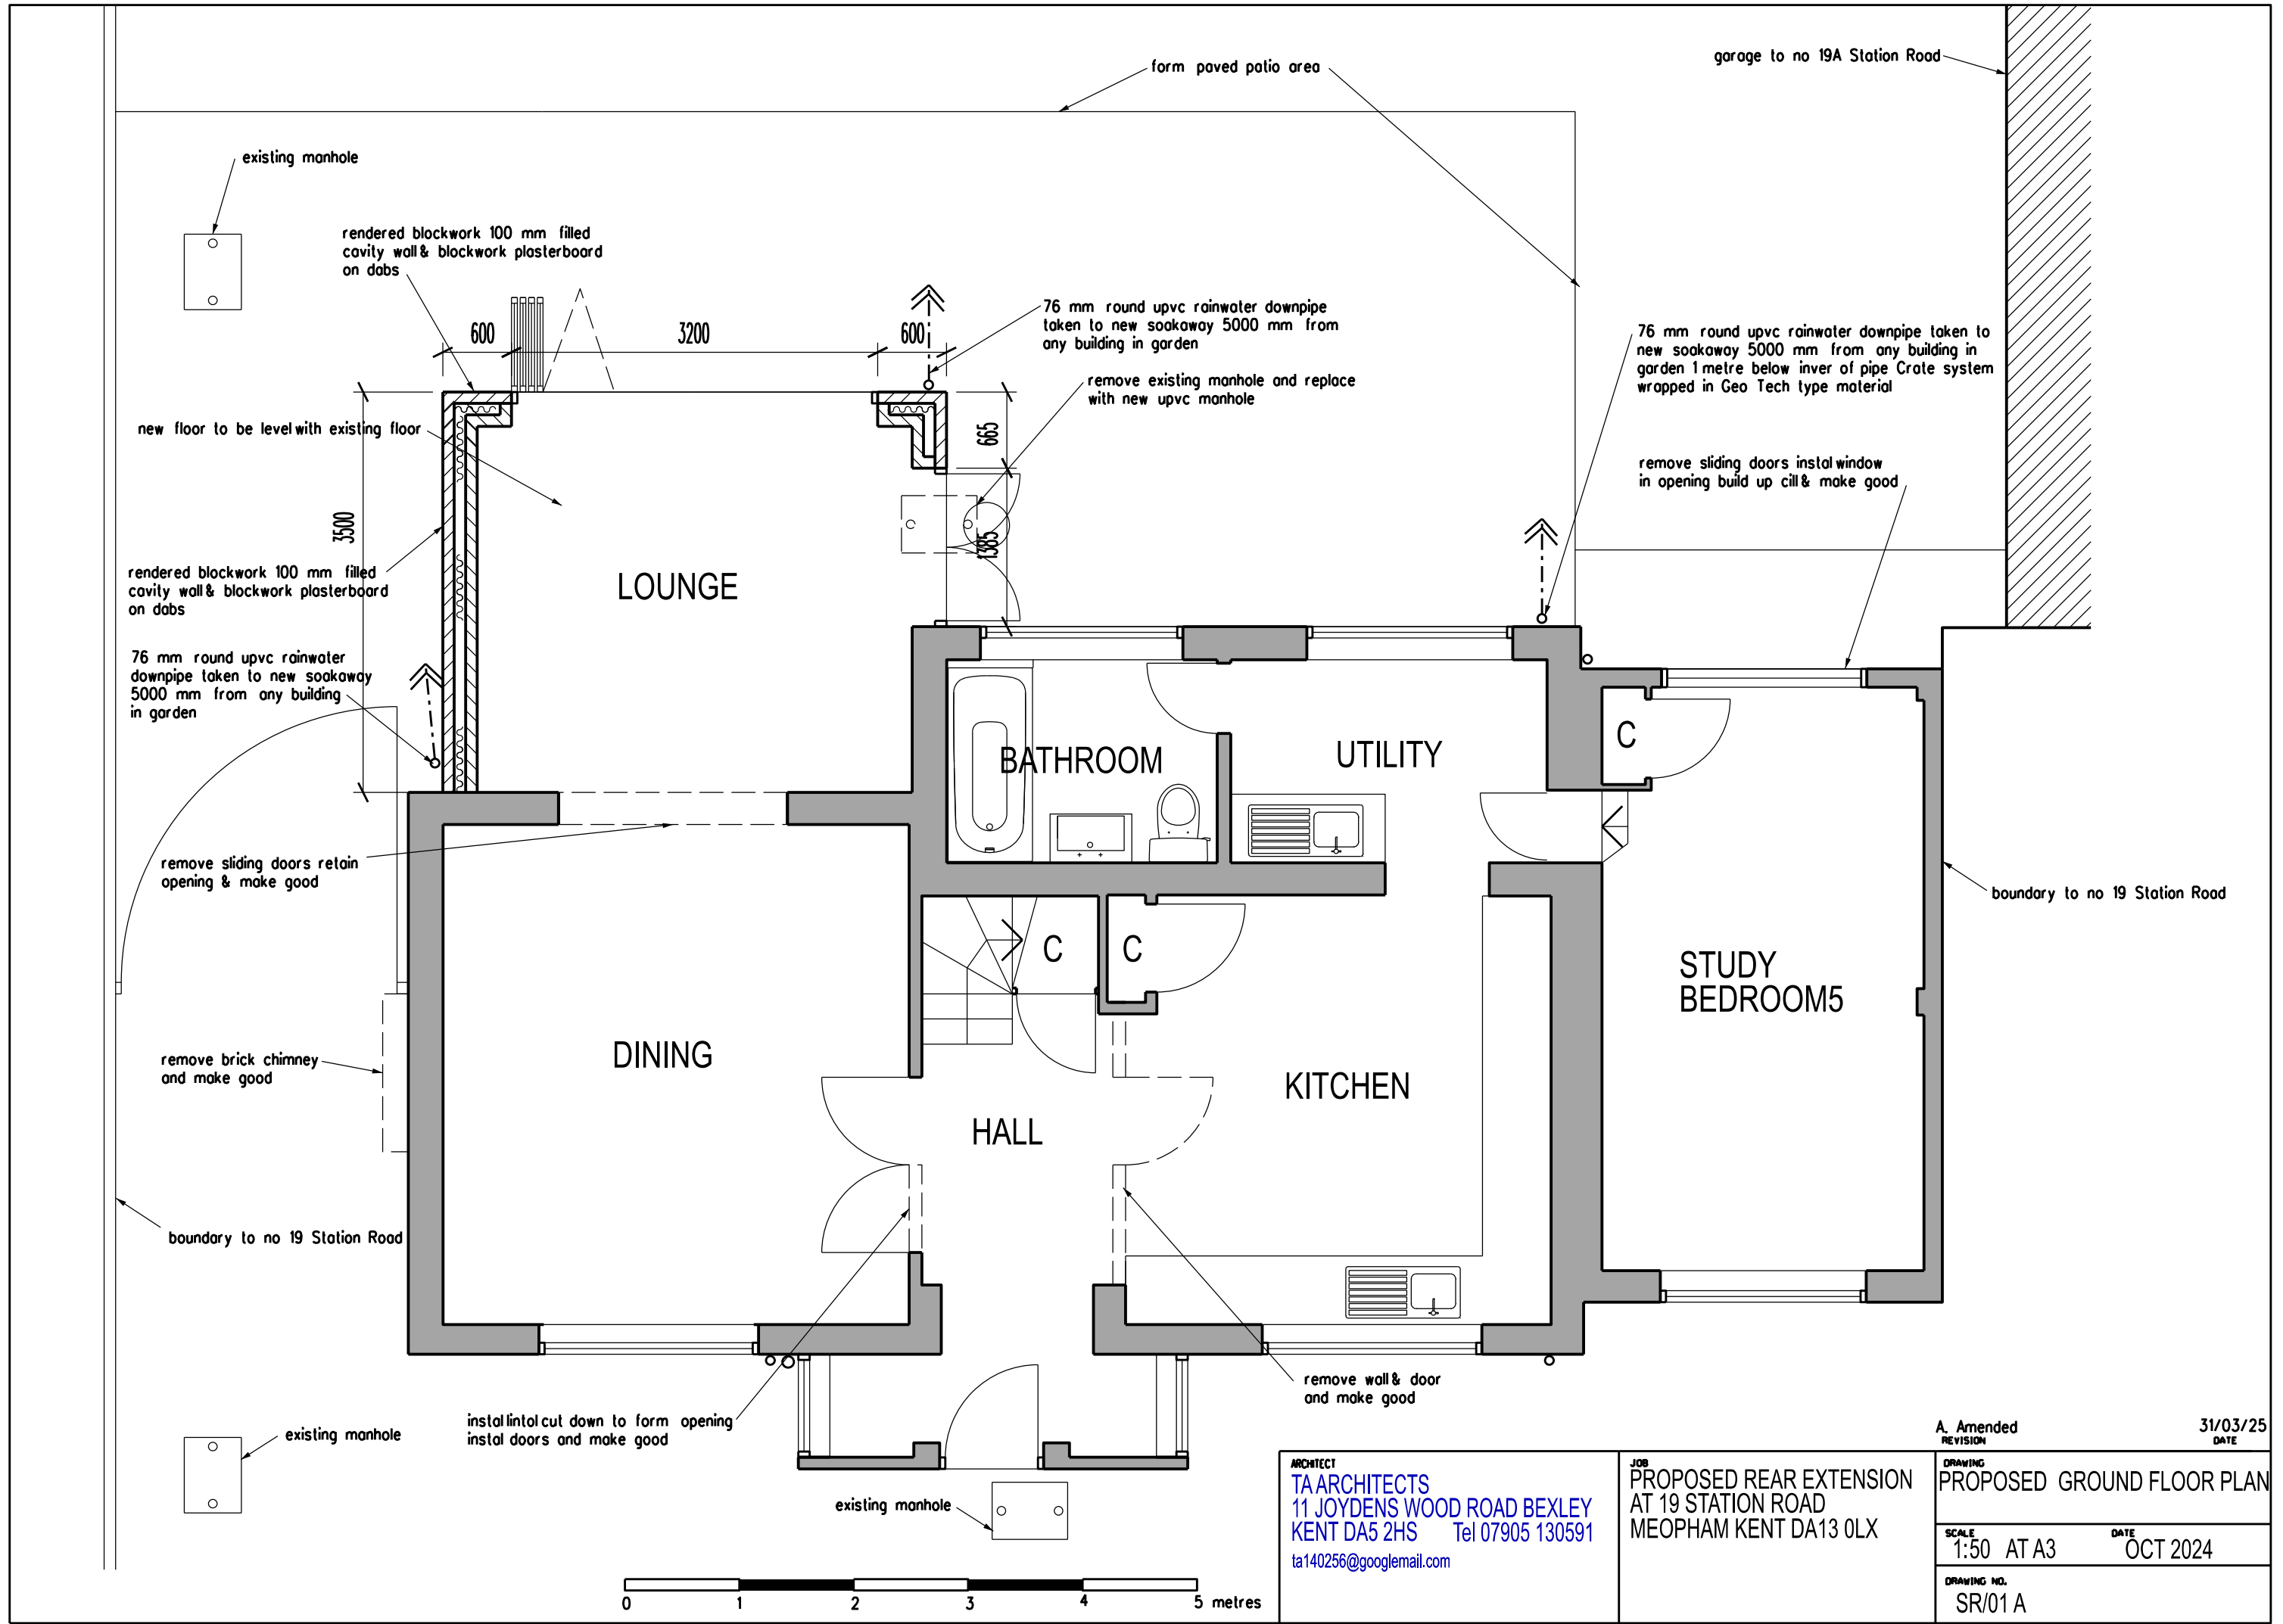

ARCHITECT
TA ARCHITECTS
11 JOYDENS WOOD ROAD BEXLEY
KENT DA5 2HS Tel 07905 130591
ta140256@googlemail.com

JOB
**PROPOSED REAR EXTENSION
AT 19 STATION ROAD
MEOPHAM KENT DA13 0LX**

A. Amended REVISION		31/03/25 DATE
DRAWING PROPOSED GROUND FLOOR PLAN		
SCALE 1:50 AT A3		DATE OCT 2024
DRAWING NO. SR/01 A		