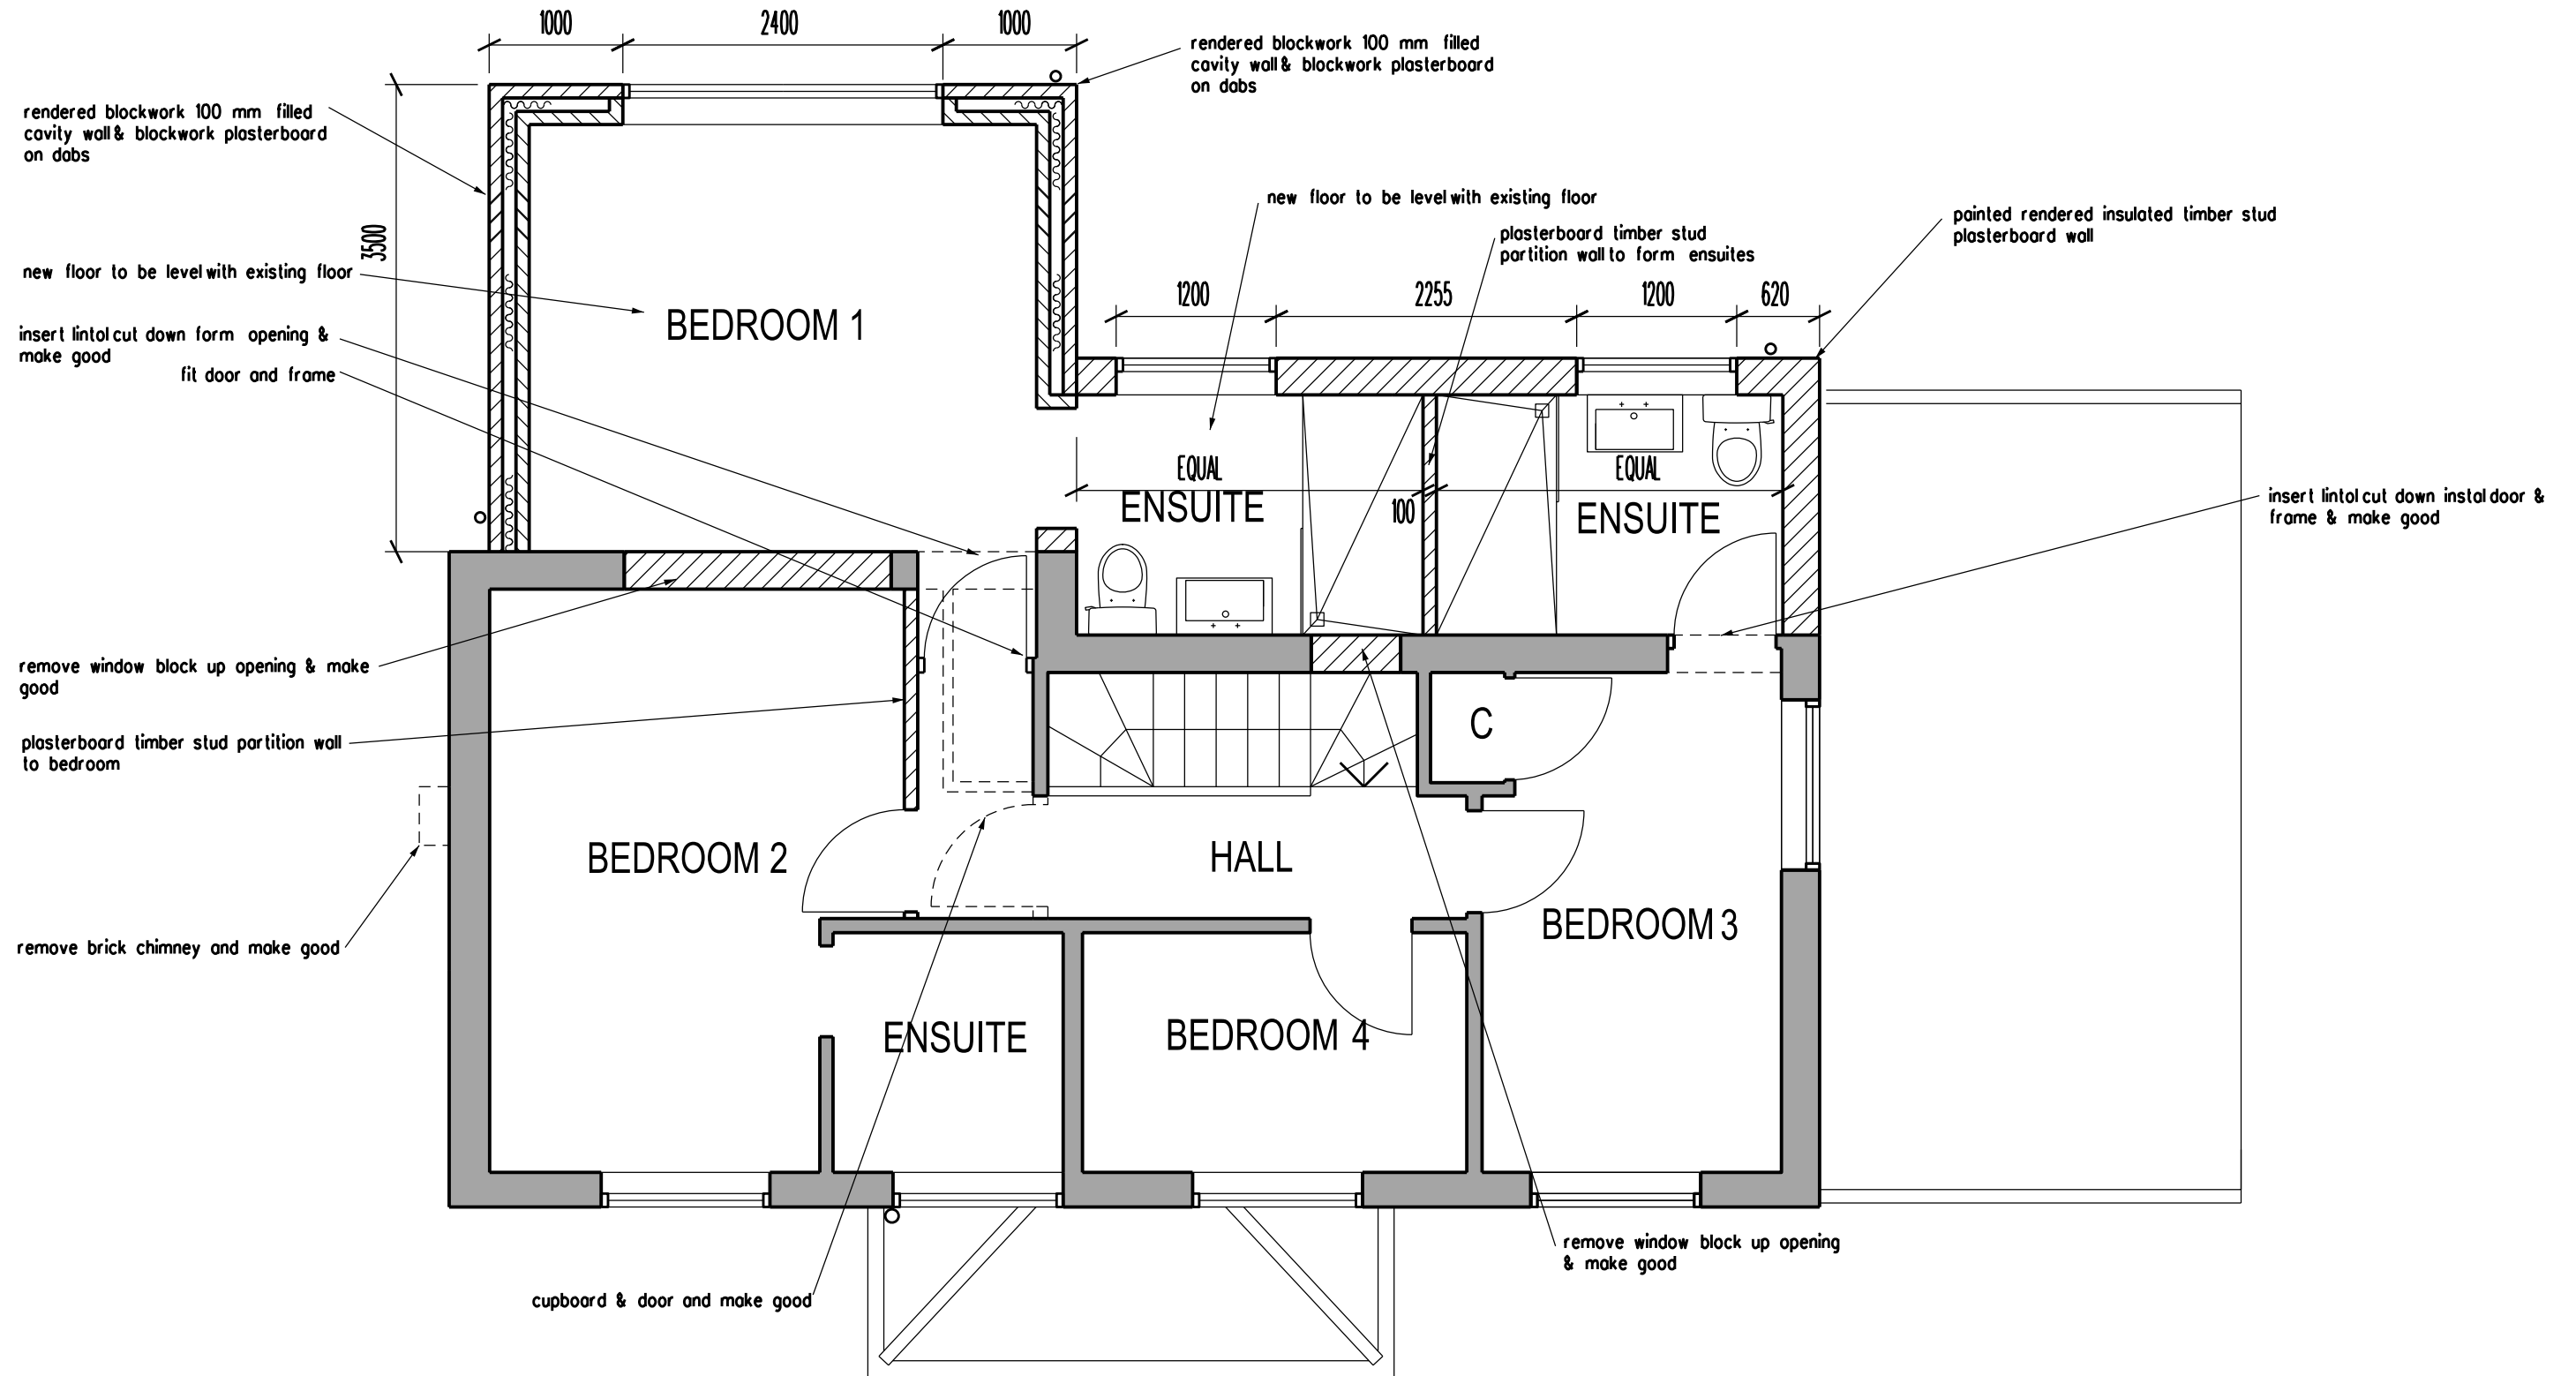


ARCHITECT
TA ARCHITECTS
11 JOYDENS WOOD ROAD BEXLEY
KENT DA5 2HS Tel 07905 130591
ta140256@googlemail.com

JOB
PROPOSED REAR EXTENSION
AT 19 STATION ROAD
MEOPHAM KENT DA13 0LX

A. Amended
REVISION

31/03/25
DATE

DRAWING
PROPOSED FIRST FLOOR PLAN

SCALE
1:50 AT A3 DATE
OCT 2024

DRAWING NO.
SR/02 A