



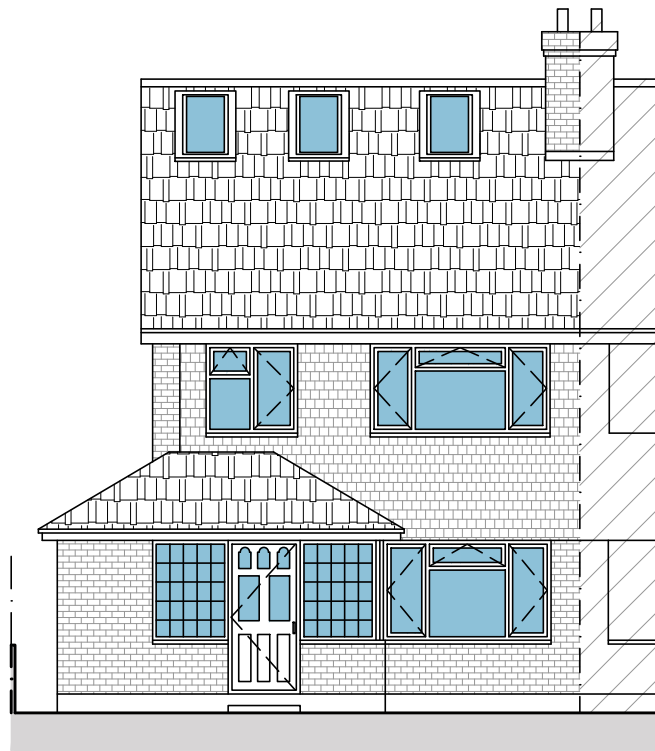

FRONT ELEVATION



REAR ELEVATION

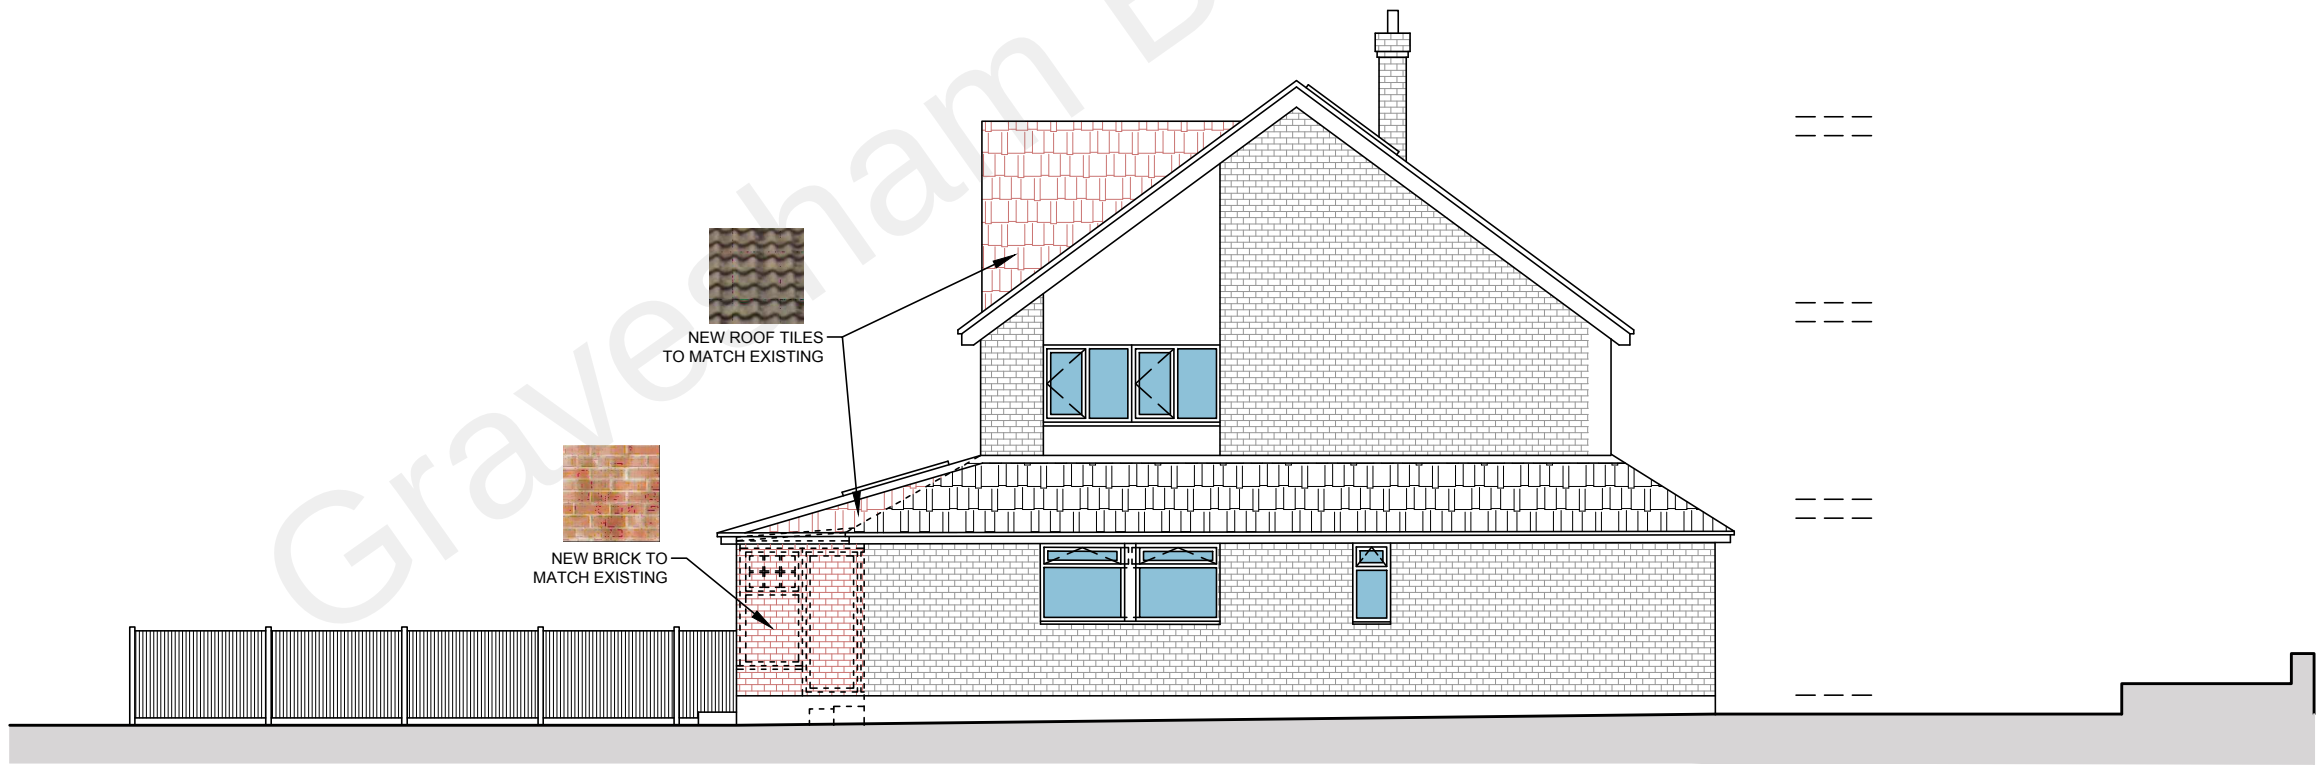

LEFT SIDE ELEVATION

ARCHITECTURAL DESIGN:



1 BLUETT STREET
MAIDSTONE ME14 2UG

ALL DIMENSIONS TO BE CHECKED ON SITE.
DRAWING TO BE READ IN CONJUNCTION WITH
STRUCTURAL ENGINEER'S DRAWINGS

PRELIMINARY ☐

APPROVAL ☐

TENDER ☐

PLANNING ☐

RECORD ☐

INFORMATION ☐

CONSTRUCTION ☐

* ☐

* ☐

* ☐

CLIENT:

ASHLEY
RESIDENCE

PROJECT ADDRESS:

#12 ISTEAD RISE
GRAVESEND
DA13 9JF

DRAWN:

JOM@GI

CHECKED:

BMAC

REV	DESCRIPTION	DATE

DRAWING TITLE:

PROPOSED
ELEVATIONS

JOB CODE
2022/309

DATE
Feb. 22

SCALE
1/100

DRAWING NUMBER
A.06

0 1 2 3 4 5 m

Copyright © 2018. This document is the property of bMAC STUDIO and must not be used, reproduced or disclosed to any persons without written consent from bMAC STUDIO.