




ARCHITECTURAL DESIGN:



bMAC STUDIO
architecture & project management

1 BLUETT STREET
MAIDSTONE ME14 2UG

ALL DIMENSIONS TO BE CHECKED ON SITE.
DRAWING TO BE READ IN CONJUNCTION WITH
STRUCTURAL ENGINEER'S DRAWINGS

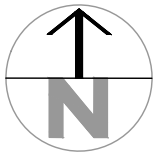

PRELIMINARY	☐	INFORMATION	☐
APPROVAL	☐	CONSTRUCTION	☐
TENDER	☐	*	☐
PLANNING	☒	*	☐
RECORD	☐	*	☐

CLIENT:

**SHERI
RESIDENCE**

PROJECT ADDRESS:

**#91 VALE RD
NORTHFLEET
GRAVESEND
DA11 8DB**

DRAWN:	CHECKED:	
JOM@GI	BMAC	
REV	DESCRIPTION	DATE

DRAWING TITLE:

**SITE
LOCATION**

JOB CODE	DRAWING NUMBER
2022/314	A.01
DATE	
Feb. 22	
SCALE	
1/1250	




EXISTING ARCHITECTURE

DEMOLITIONS

NEW BRICK WALL

NEW TIMBER FRAMED STUD WALL

NEW ROOF

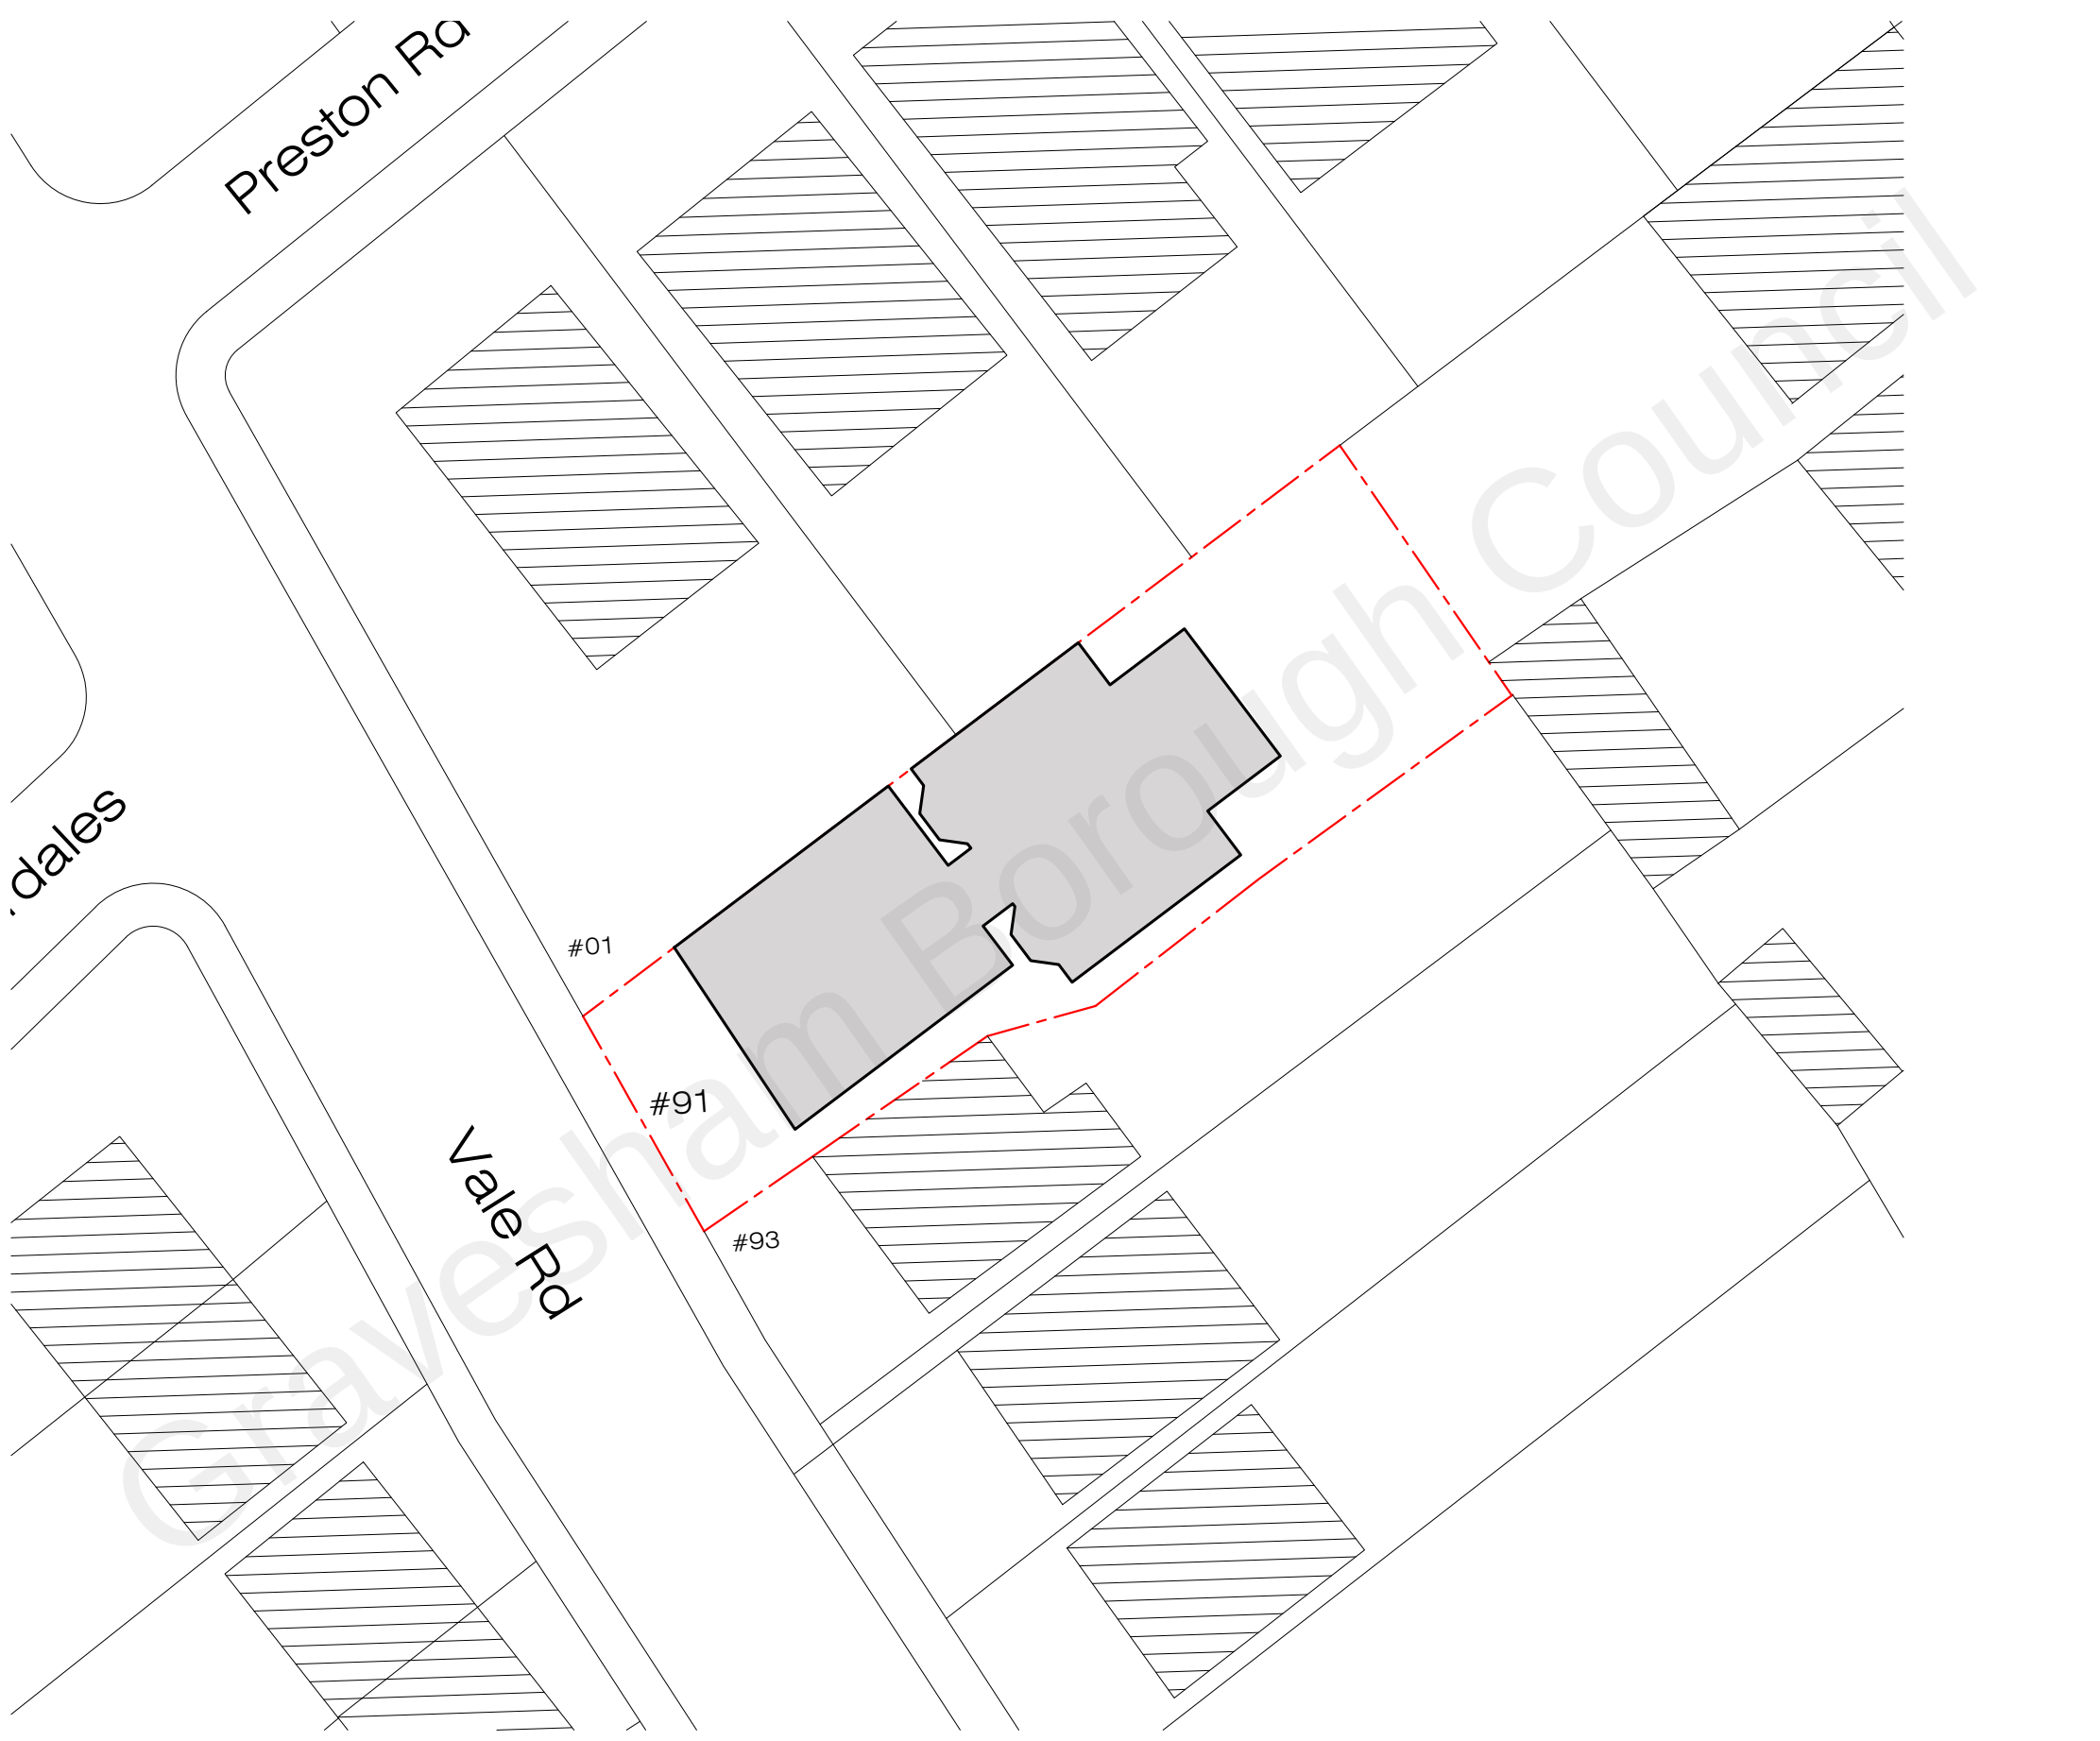


ARCHITECTURAL DESIGN:



bMAC STUDIO
architecture & project management

1 BLUETT STREET
MAIDSTONE ME14 2UG

ALL DIMENSIONS TO BE CHECKED ON SITE.
DRAWING TO BE READ IN CONJUNCTION WITH
STRUCTURAL ENGINEERS' DRAWINGS

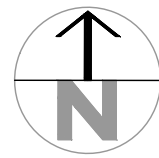

PRELIMINARY	☐	INFORMATION	☐
APPROVAL	☐	CONSTRUCTION	☐
TENDER	☐	*	☐
PLANNING	☒	*	☐
RECORD	☐	*	☐

CLIENT:

SHERI
RESIDENCE

PROJECT ADDRESS:

#91 VALE RD
NORTHFLEET
GRAVESEND
DA11 8DB

DRAWN:
JOM@GI

CHECKED:
BMAC

REV	DESCRIPTION	DATE

DRAWING TITLE:

SITE PLAN


JOB CODE
2022/314

DATE
Feb. 22


SCALE
1/250

DRAWING NUMBER

A.02

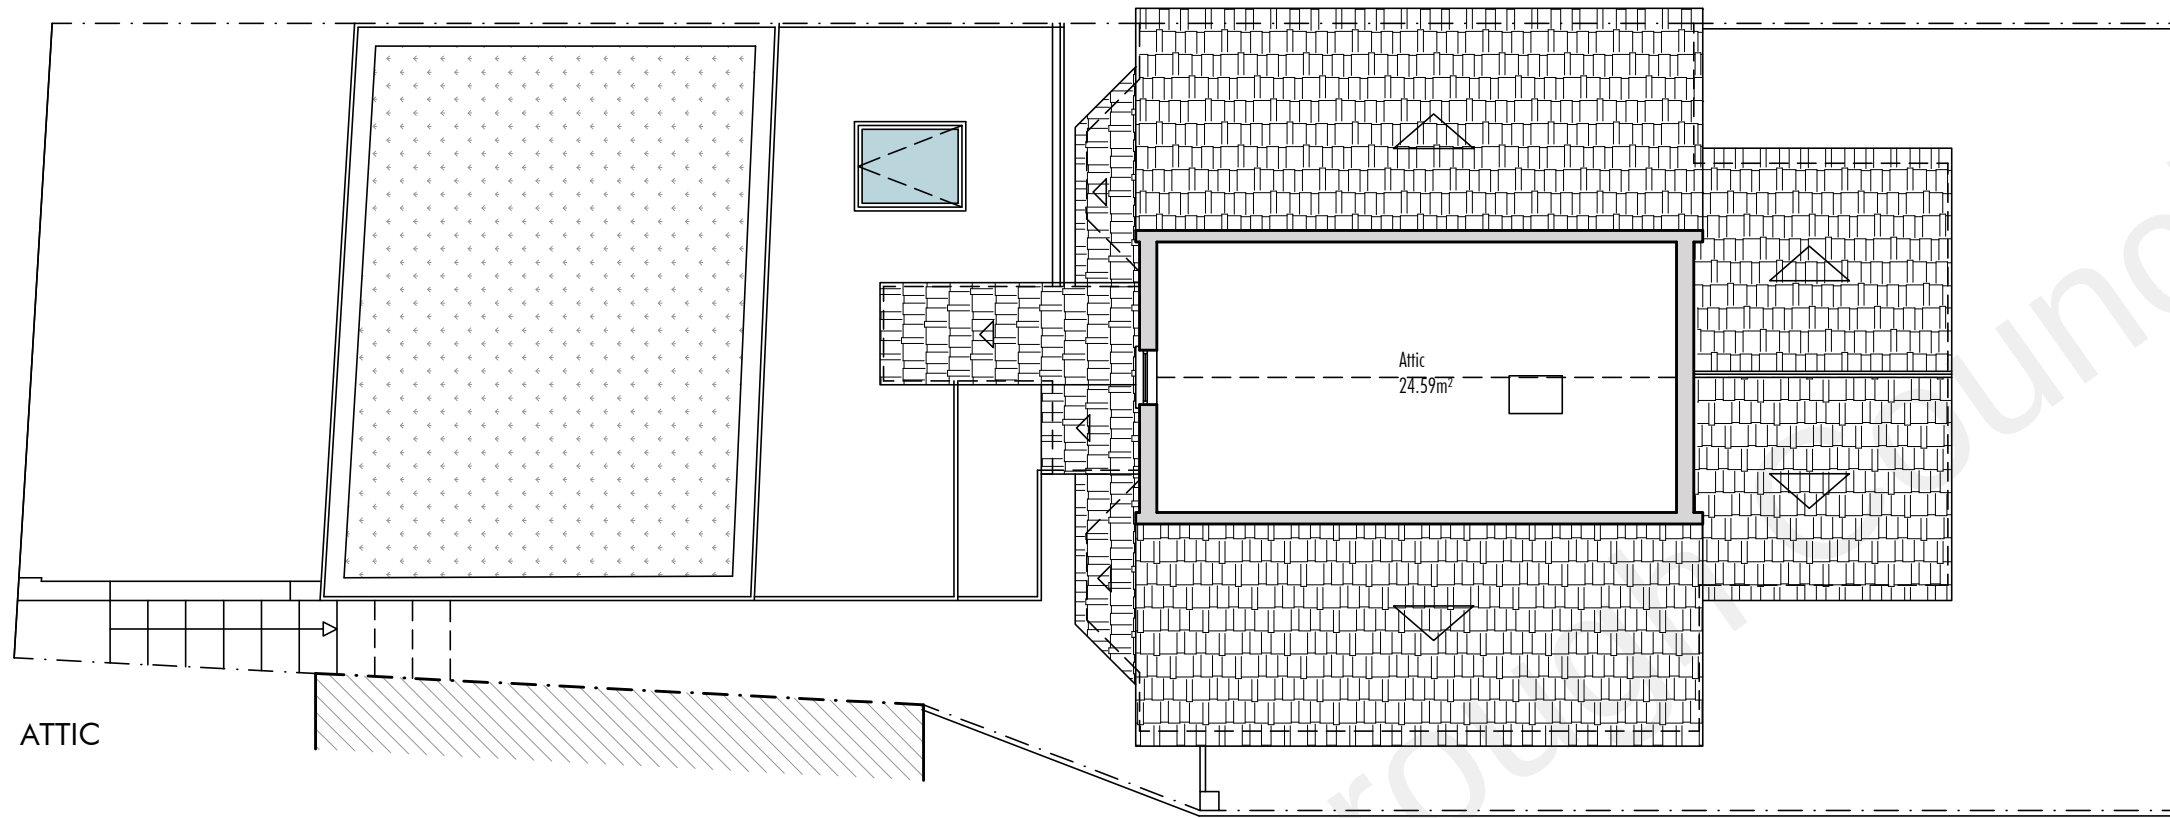

ATTIC

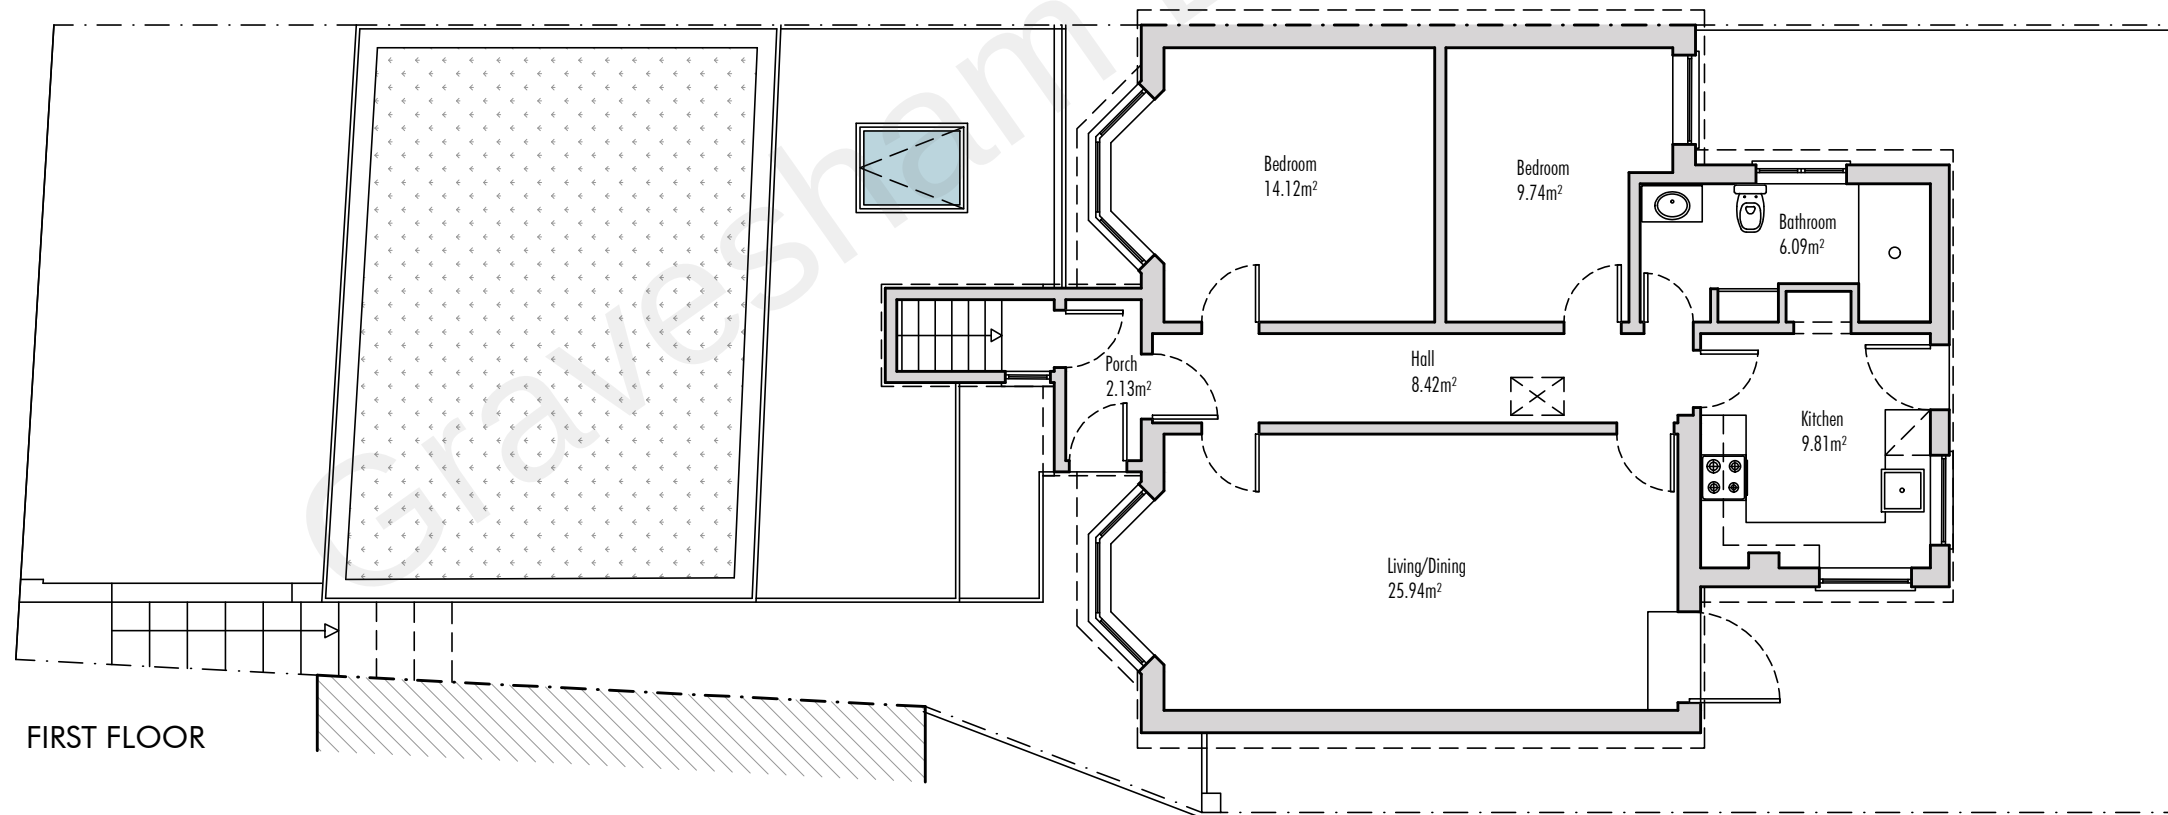

FIRST FLOOR



ARCHITECTURAL DESIGN:



1 BLUETT STREET
MAIDSTONE ME14 2UG

ALL DIMENSIONS TO BE CHECKED ON SITE.
DRAWING TO BE READ IN CONJUNCTION WITH
STRUCTURAL ENGINEER'S DRAWINGS



PRELIMINARY	☐	INFORMATION	☐
APPROVAL	☐	CONSTRUCTION	☐
TENDER	☐	*	☐
PLANNING	☒	*	☐
RECORD	☐	*	☐

CLIENT:

**SHERI
RESIDENCE**

PROJECT ADDRESS:

**#91 VALE RD
NORTHFLEET
GRAVESEND
DA11 8DB**

DRAWN:

JOM@GI

CHECKED:

BMAC

REV	DESCRIPTION	DATE
-----	-------------	------

DRAWING TITLE:

**EXISTING
GROUND &
FIRST FLOOR
PLANS**


JOB CODE
2022/314

DATE
Feb. 22


SCALE
1/100

DRAWING NUMBER

A.03

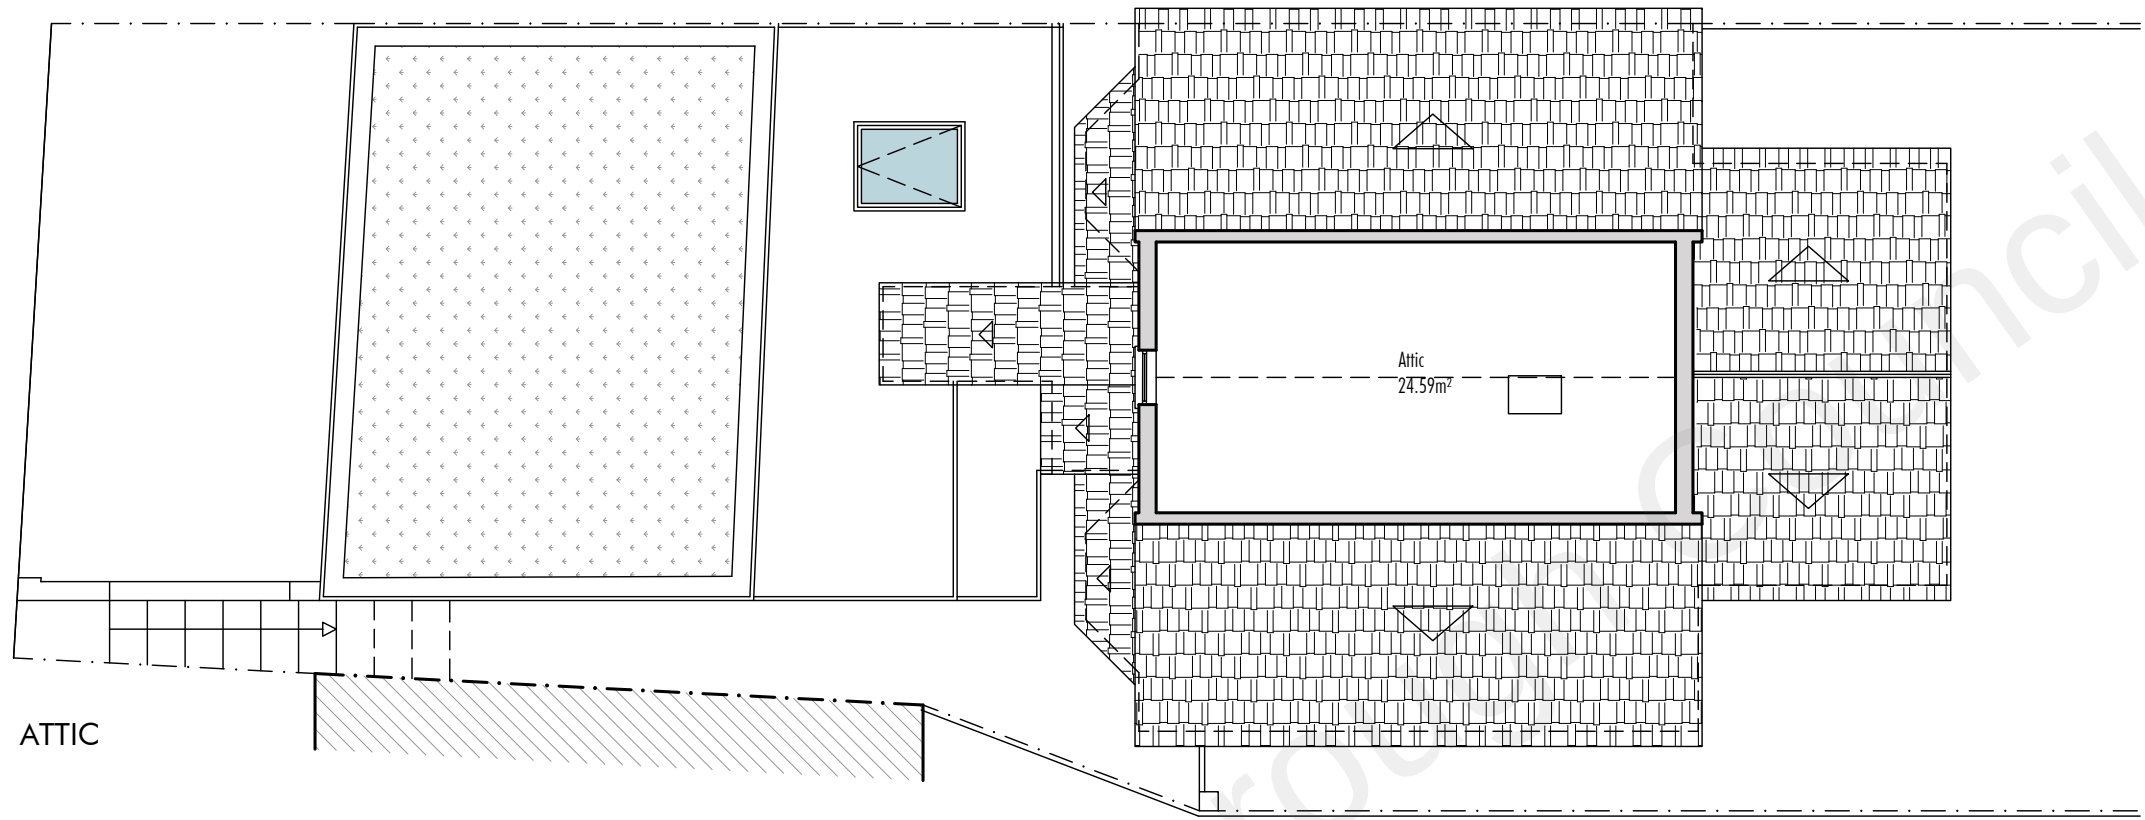

ATTIC

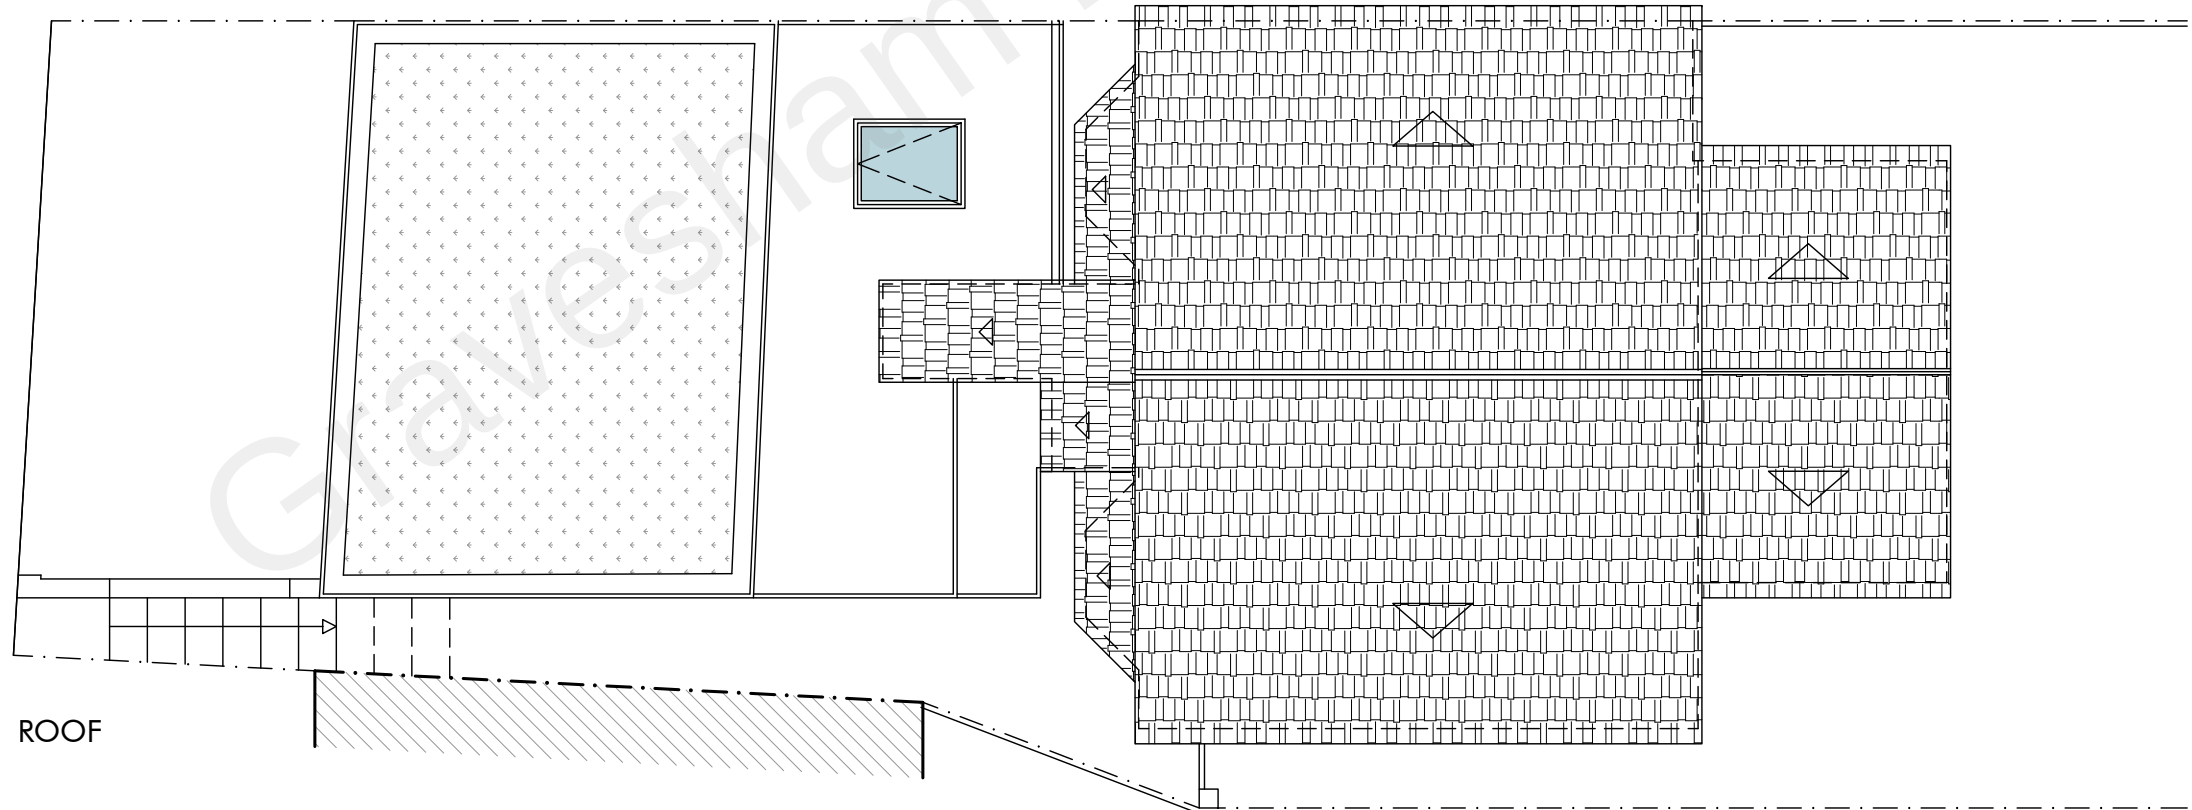

ROOF

ARCHITECTURAL DESIGN:



1 BLUETT STREET
MAIDSTONE ME14 2UG

ALL DIMENSIONS TO BE CHECKED ON SITE.
DRAWING TO BE READ IN CONJUNCTION WITH
STRUCTURAL ENGINEERS DRAWINGS



PRELIMINARY	☐	INFORMATION	☐
APPROVAL	☐	CONSTRUCTION	☐
TENDER	☐	*	☐
PLANNING	☒	*	☐
RECORD	☐	*	☐

CLIENT:

**SHERI
RESIDENCE**

PROJECT ADDRESS:

**#91 VALE RD
NORTHFLEET
GRAVESEND
DA11 8DB**

DRAWN:

JOM@GI

CHECKED:

BMAC

REV	DESCRIPTION	DATE

DRAWING TITLE:

**EXISTING
ATTIC FLOOR &
ROOF PLANS**

JOB CODE

2022/314

DATE

Feb. 22

SCALE

1/100


DRAWING NUMBER

A.04




A3

EXISTING ARCHITECTURE DEMOLITIONS NEW BRICK WALL NEW TIMBER FRAMED STUD WALL NEW ROOF

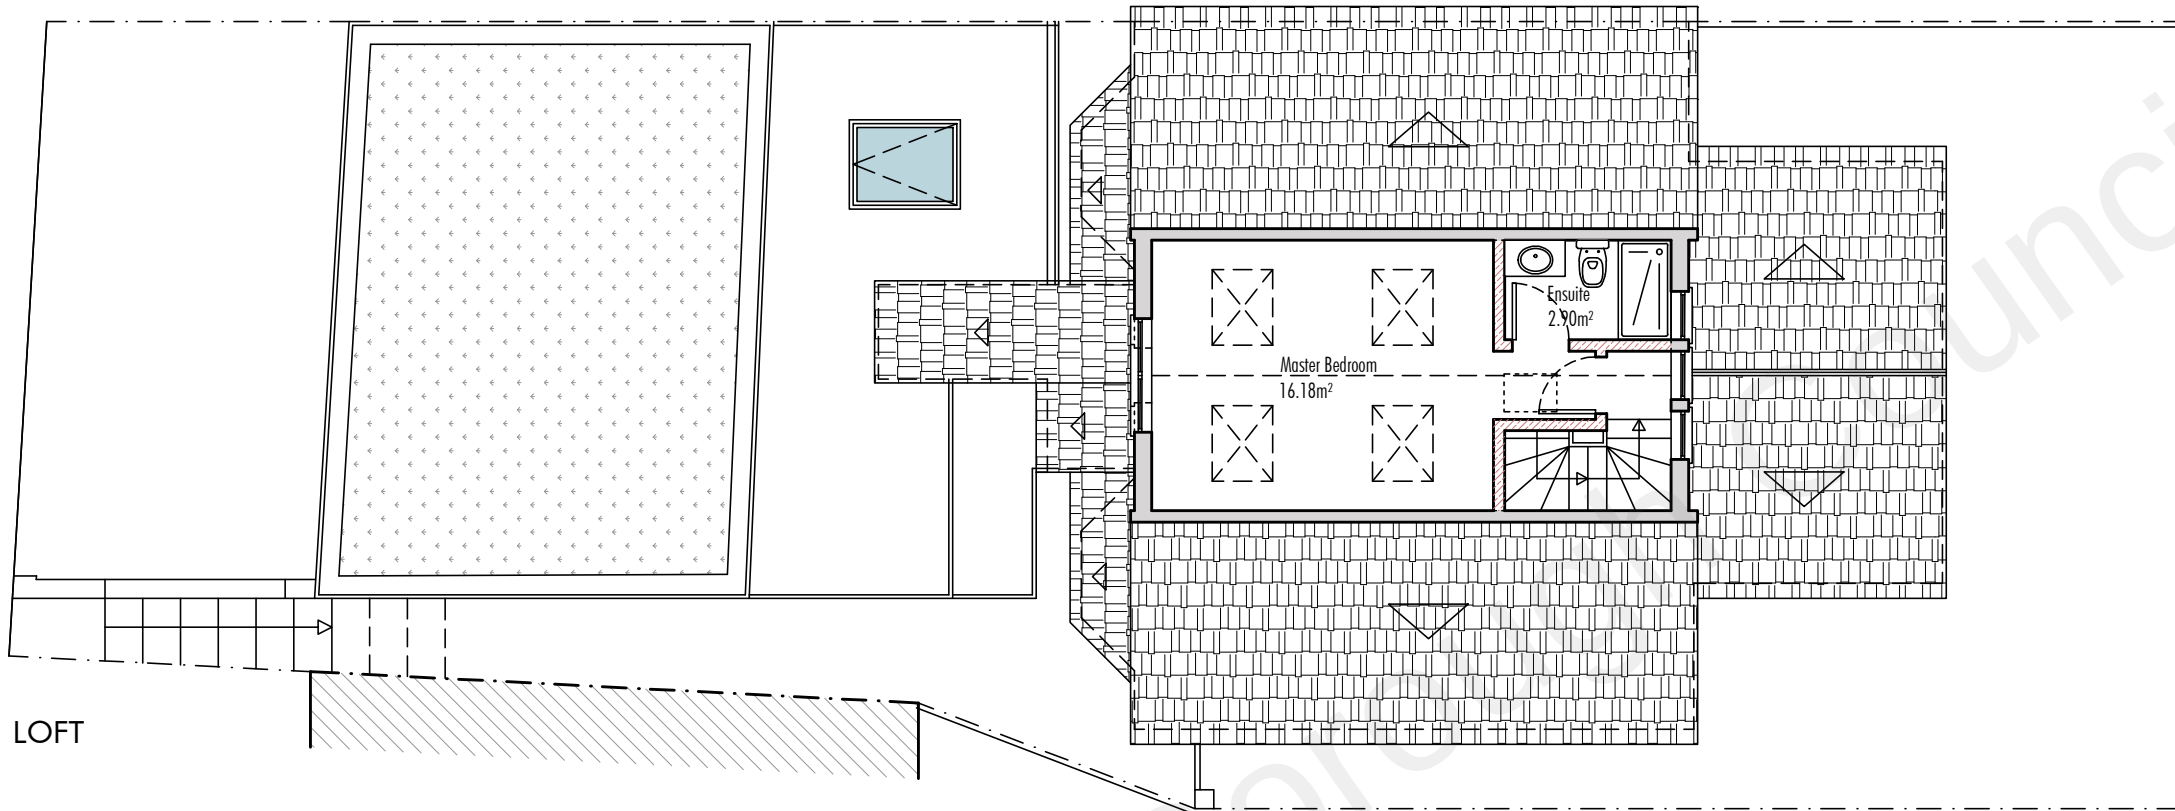

LOFT

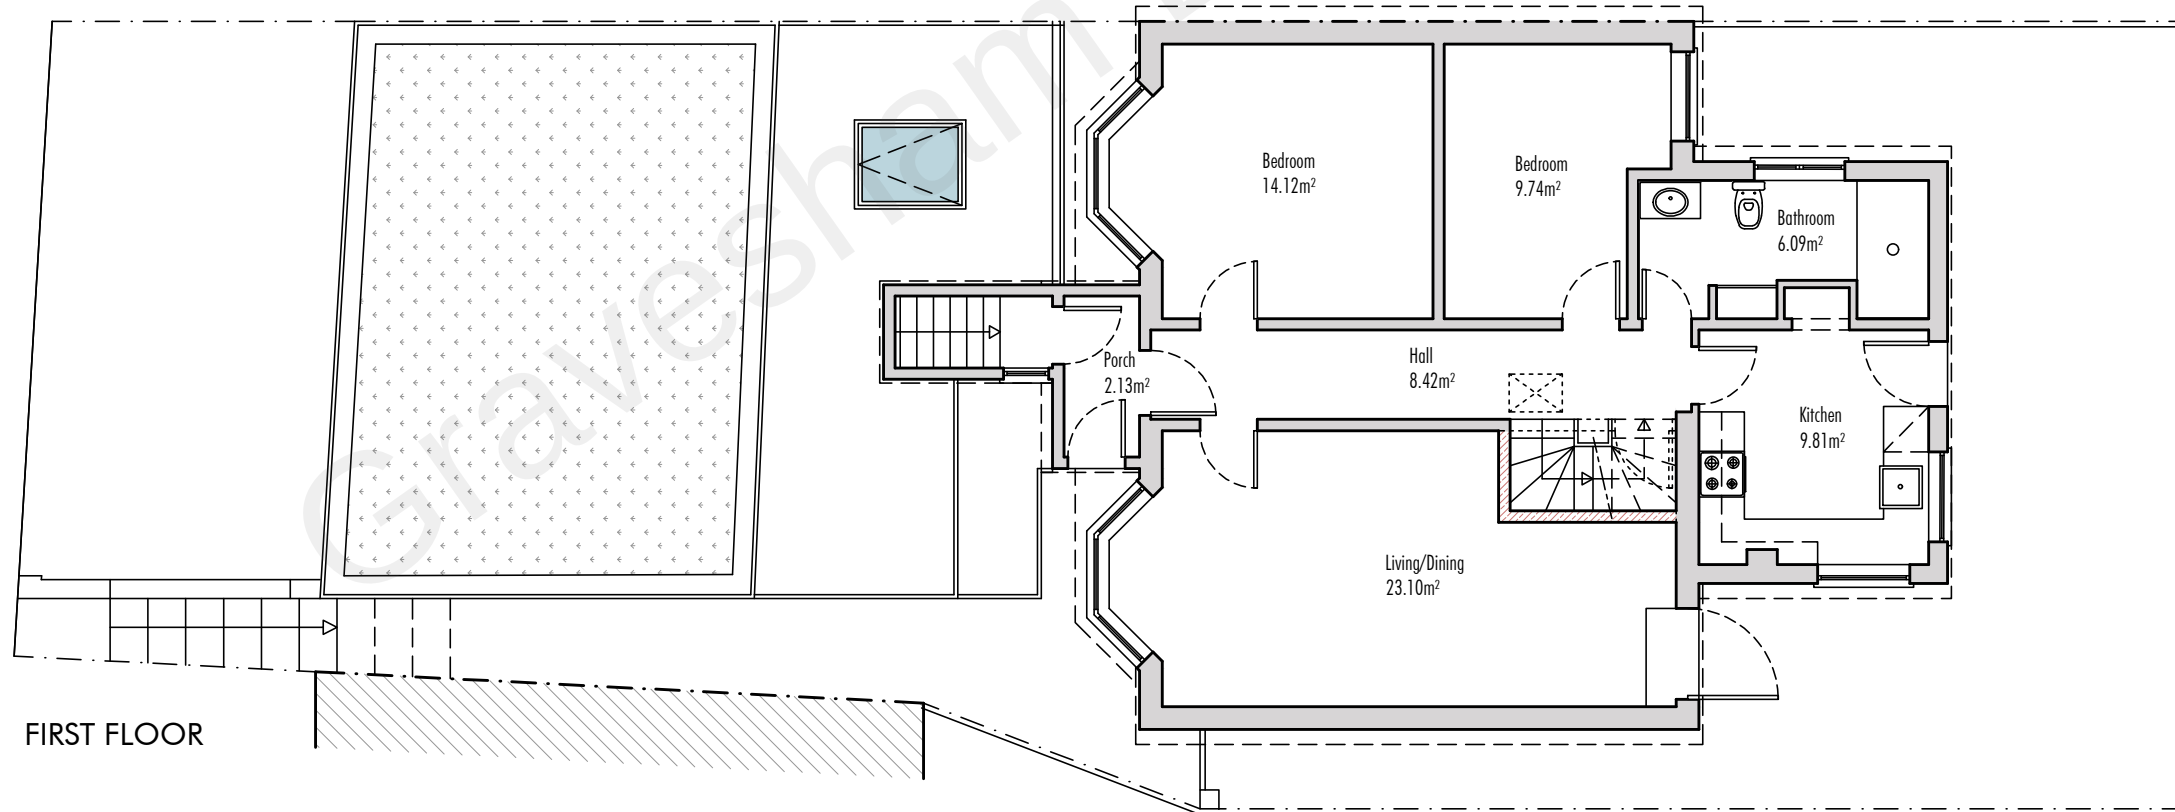


FIRST FLOOR

ARCHITECTURAL DESIGN:



1 BLUETT STREET
MAIDSTONE ME14 2UG

ALL DIMENSIONS TO BE CHECKED ON SITE.
DRAWING TO BE READ IN CONJUNCTION WITH
STRUCTURAL ENGINEER'S DRAWINGS

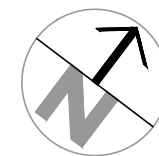

PRELIMINARY	☐	INFORMATION	☐
APPROVAL	☐	CONSTRUCTION	☐
TENDER	☐	*	☐
PLANNING	☒	*	☐
RECORD	☐	*	☐

CLIENT:

**SHERI
RESIDENCE**

PROJECT ADDRESS:

**#91 VALE RD
NORTHFLEET
GRAVESEND
DA11 8DB**

DRAWN:

JOM@GI

CHECKED:

BMAC

REV	DESCRIPTION	DATE

DRAWING TITLE:

**PROPOSED
GROUND &
FIRST FLOOR
PLANS**

JOB CODE

2022/314

DATE

Feb. 22

SCALE

1/100

DRAWING NUMBER

A.05

0 1 2 3 4 5 m

A3


EXISTING ARCHITECTURE

DEMOLITIONS


NEW BRICK WALL

NEW TIMBER FRAMED STUD WALL

NEW ROOF

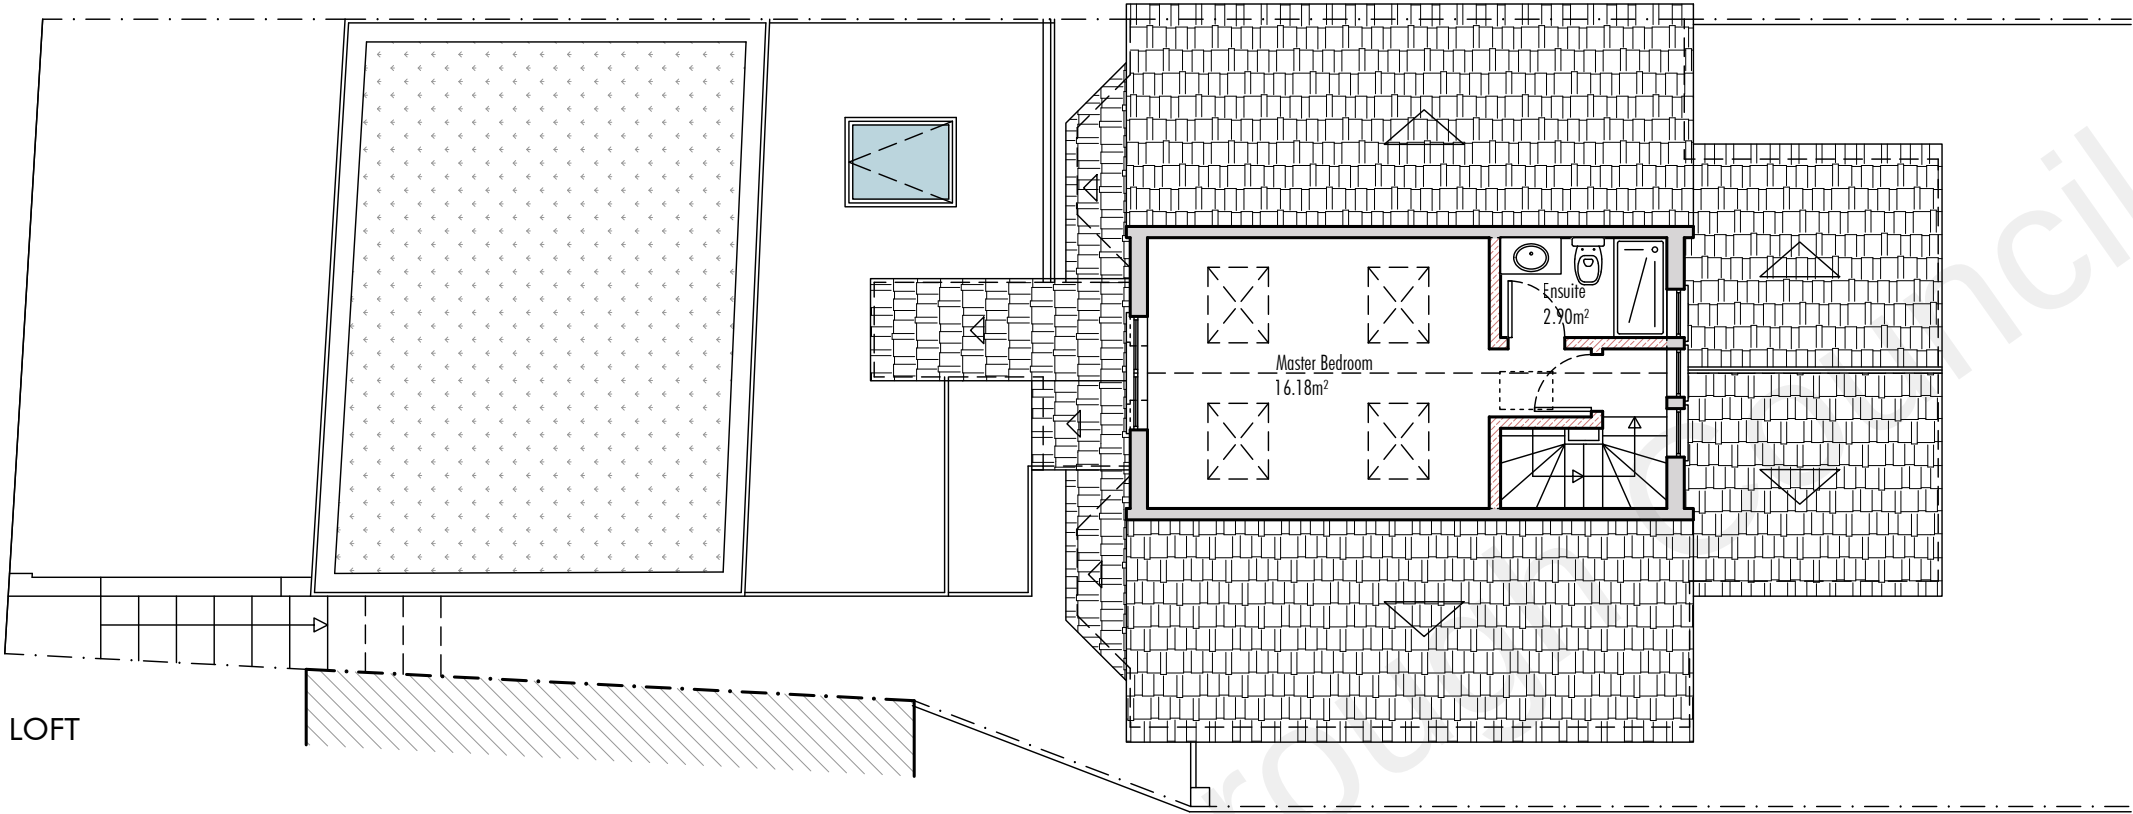

LOFT

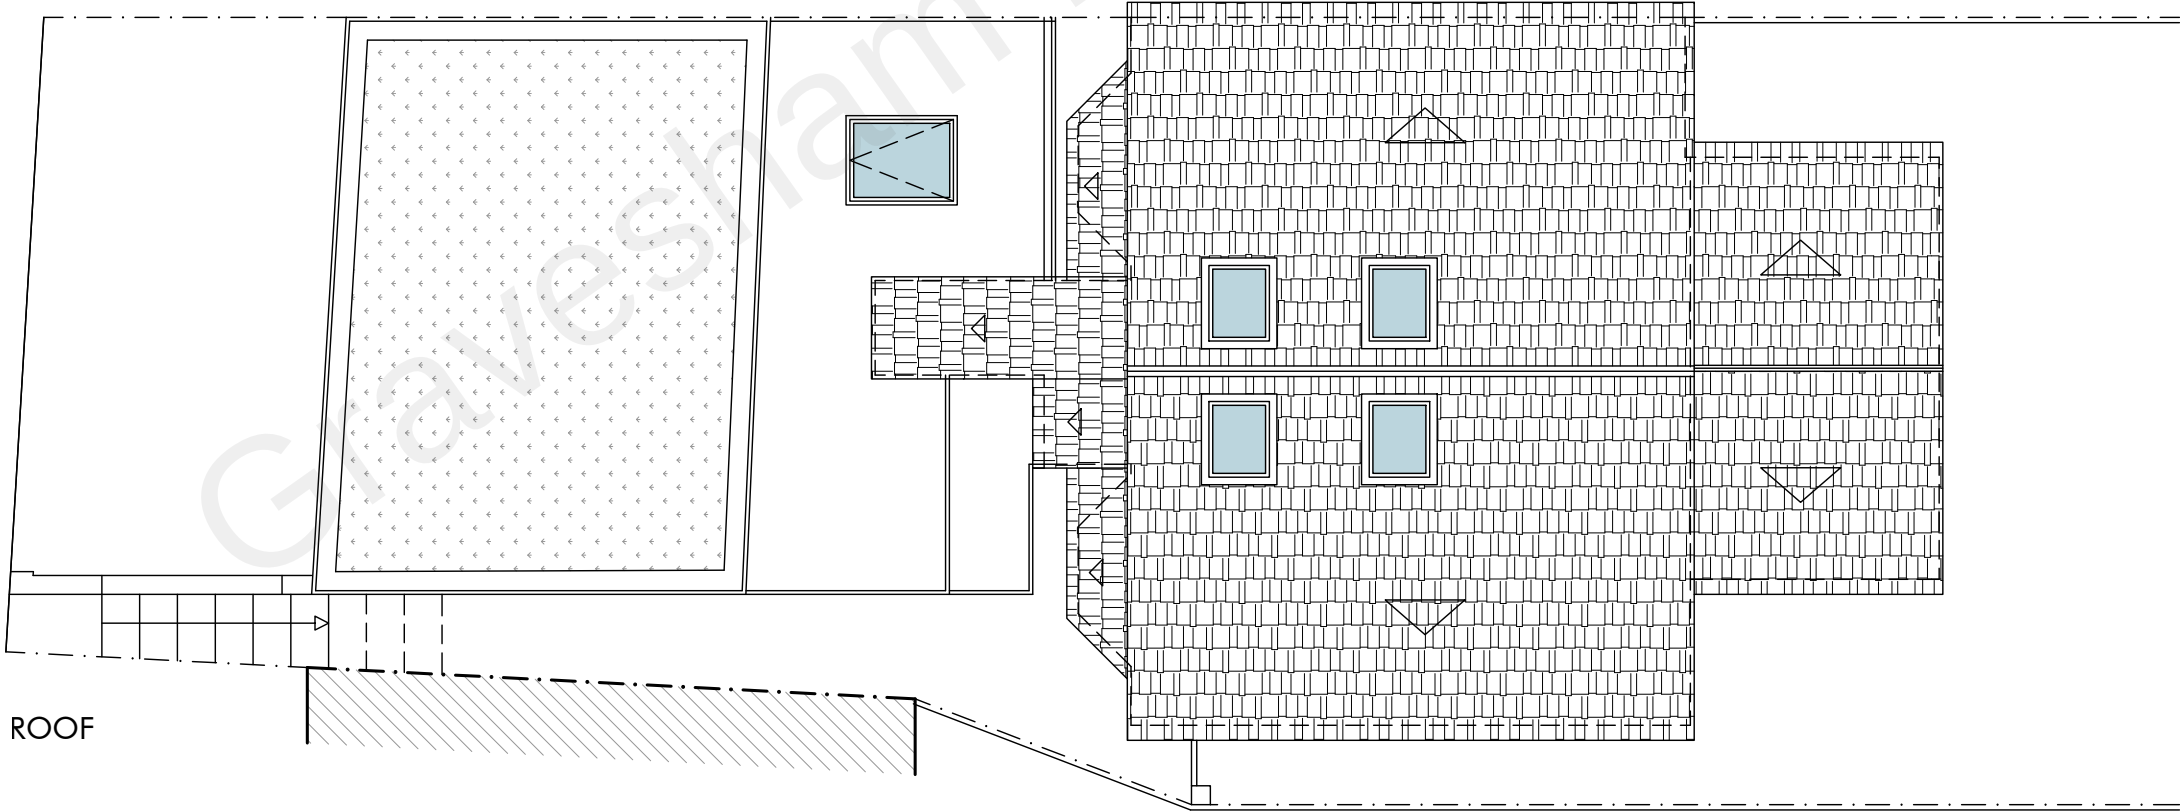

ROOF

ARCHITECTURAL DESIGN:



bMAC STUDIO
architecture & project management

1 BLUETT STREET
MAIDSTONE ME14 2UG

ALL DIMENSIONS TO BE CHECKED ON SITE.
DRAWING TO BE READ IN CONJUNCTION WITH
STRUCTURAL ENGINEERS DRAWINGS



PRELIMINARY	☐	INFORMATION	☐
APPROVAL	☐	CONSTRUCTION	☐
TENDER	☐	*	☐
PLANNING	☒	*	☐
RECORD	☐	*	☐

CLIENT:

**SHERI
RESIDENCE**

PROJECT ADDRESS:

**#91 VALE RD
NORTHFLEET
GRAVESEND
DA11 8DB**

DRAWN:
JOM@GI

CHECKED:
BMAC

REV	DESCRIPTION	DATE

DRAWING TITLE:

**PROPOSED
LOFT FLOOR &
ROOF PLANS**


JOB CODE
2022/314
DATE
Feb. 22
SCALE
1/100

DRAWING NUMBER
A.06





FRONT ELEVATION

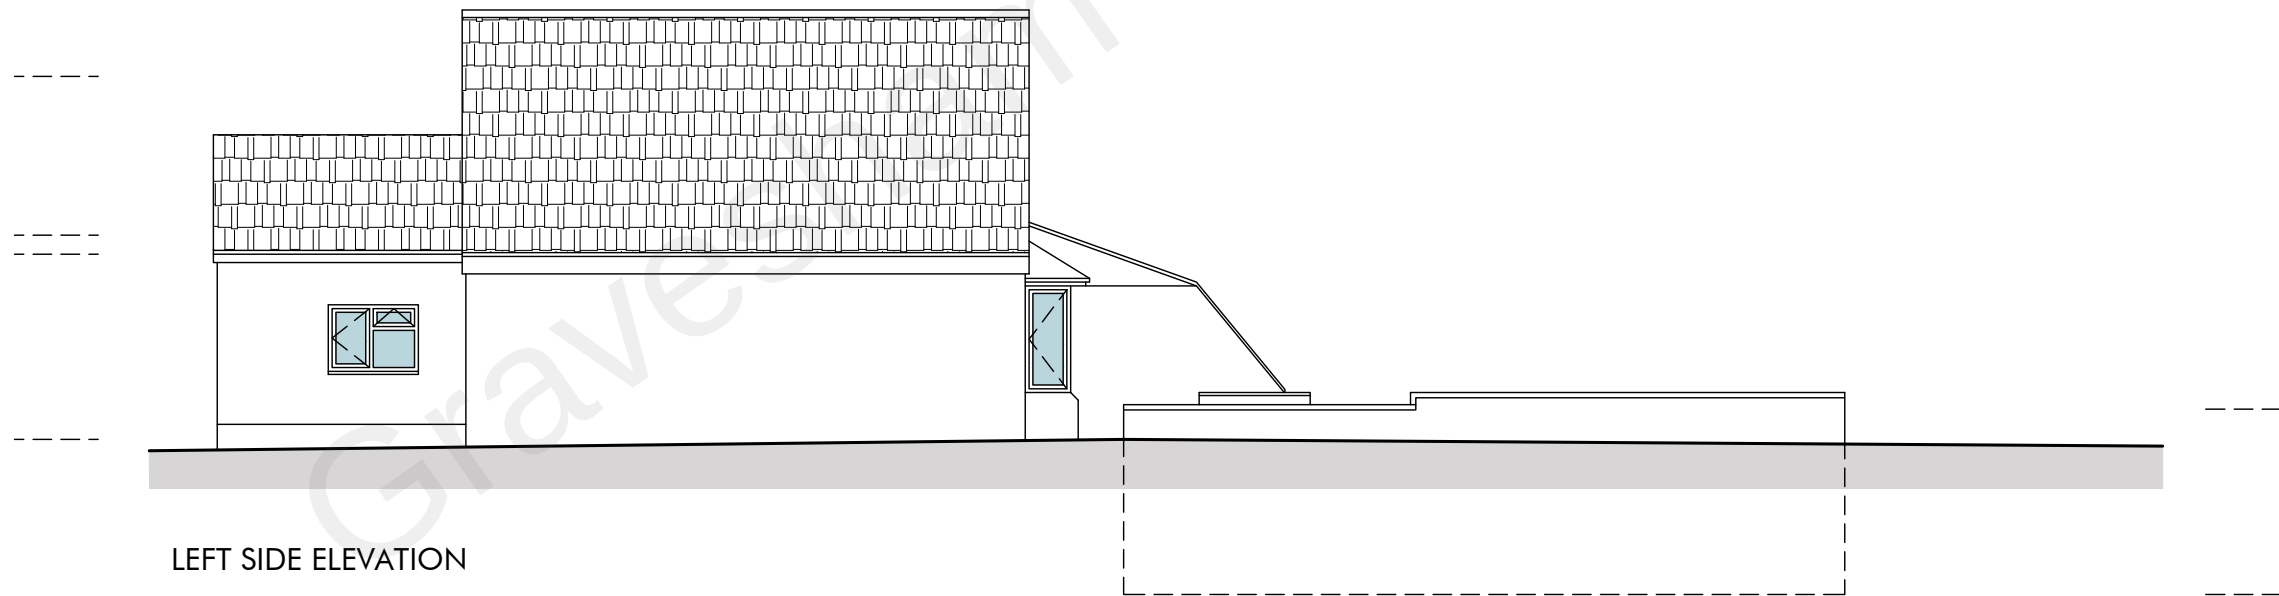

LEFT SIDE ELEVATION



ARCHITECTURAL DESIGN:



1 BLUETT STREET
MAIDSTONE ME14 2UG

ALL DIMENSIONS TO BE CHECKED ON SITE.
DRAWING TO BE READ IN CONJUNCTION WITH
STRUCTURAL ENGINEER'S DRAWINGS

PRELIMINARY	☐	INFORMATION	☐
APPROVAL	☐	CONSTRUCTION	☐
TENDER	☐	*	☐
PLANNING	☒	*	☐
RECORD	☐	*	☐

CLIENT:

**SHERI
RESIDENCE**

PROJECT ADDRESS:

**#91 VALE RD
NORTHFLEET
GRAVESEND
DA11 8DB**

DRAWN:

JOM@GI

CHECKED:

BMAC

REV	DESCRIPTION	DATE
-----	-------------	------

DRAWING TITLE:

**EXISTING
FRONT & LEFT
SIDE
ELEVATIONS**

JOB CODE

2022/314

DATE

Feb. 22

SCALE

1/100

DRAWING NUMBER

A.07



1 BLUETT STREET
MAIDSTONE ME14 2UG

ALL DIMENSIONS TO BE CHECKED ON SITE.
DRAWING TO BE READ IN CONJUNCTION WITH
STRUCTURAL ENGINEER'S DRAWINGS

PRELIMINARY	☐	INFORMATION	☐
APPROVAL	☐	CONSTRUCTION	☐
TENDER	☐	*	☐
PLANNING	☒	*	☐
RECORD	☐	*	☐

CLIENT:

**SHERI
RESIDENCE**

PROJECT ADDRESS:

**#91 VALE RD
NORTHFLEET
GRAVESEND
DA11 8DB**

DRAWN:

JOM@GI

CHECKED:

BMAC

REV	DESCRIPTION	DATE
-----	-------------	------

DRAWING TITLE:

**EXISTING
REAR & RIGHT
SIDE ELEVATIONS**


JOB CODE
2022/314

DATE
Feb. 22


SCALE
1/100

DRAWING NUMBER

A.08

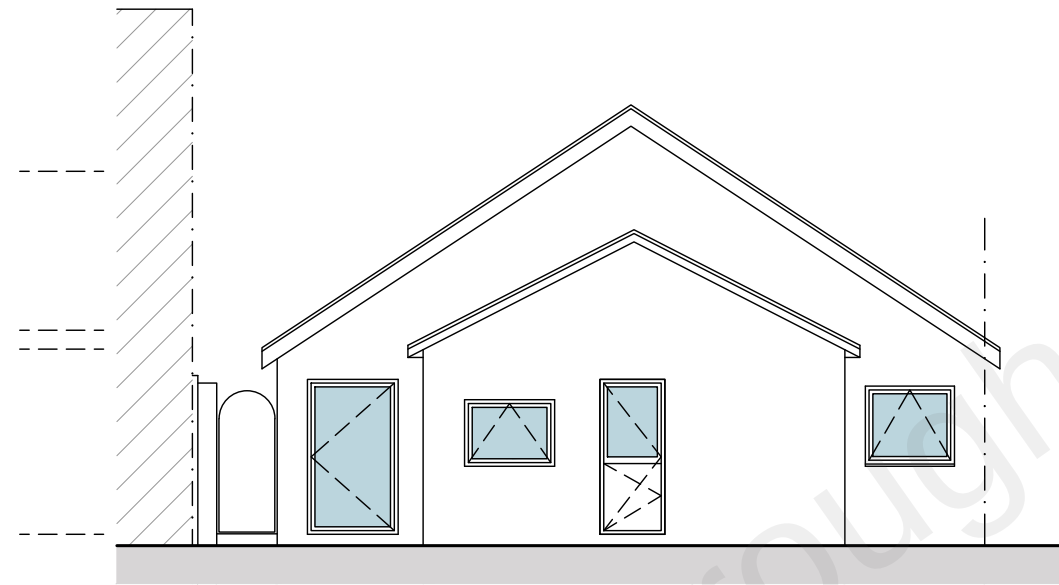

REAR ELEVATION

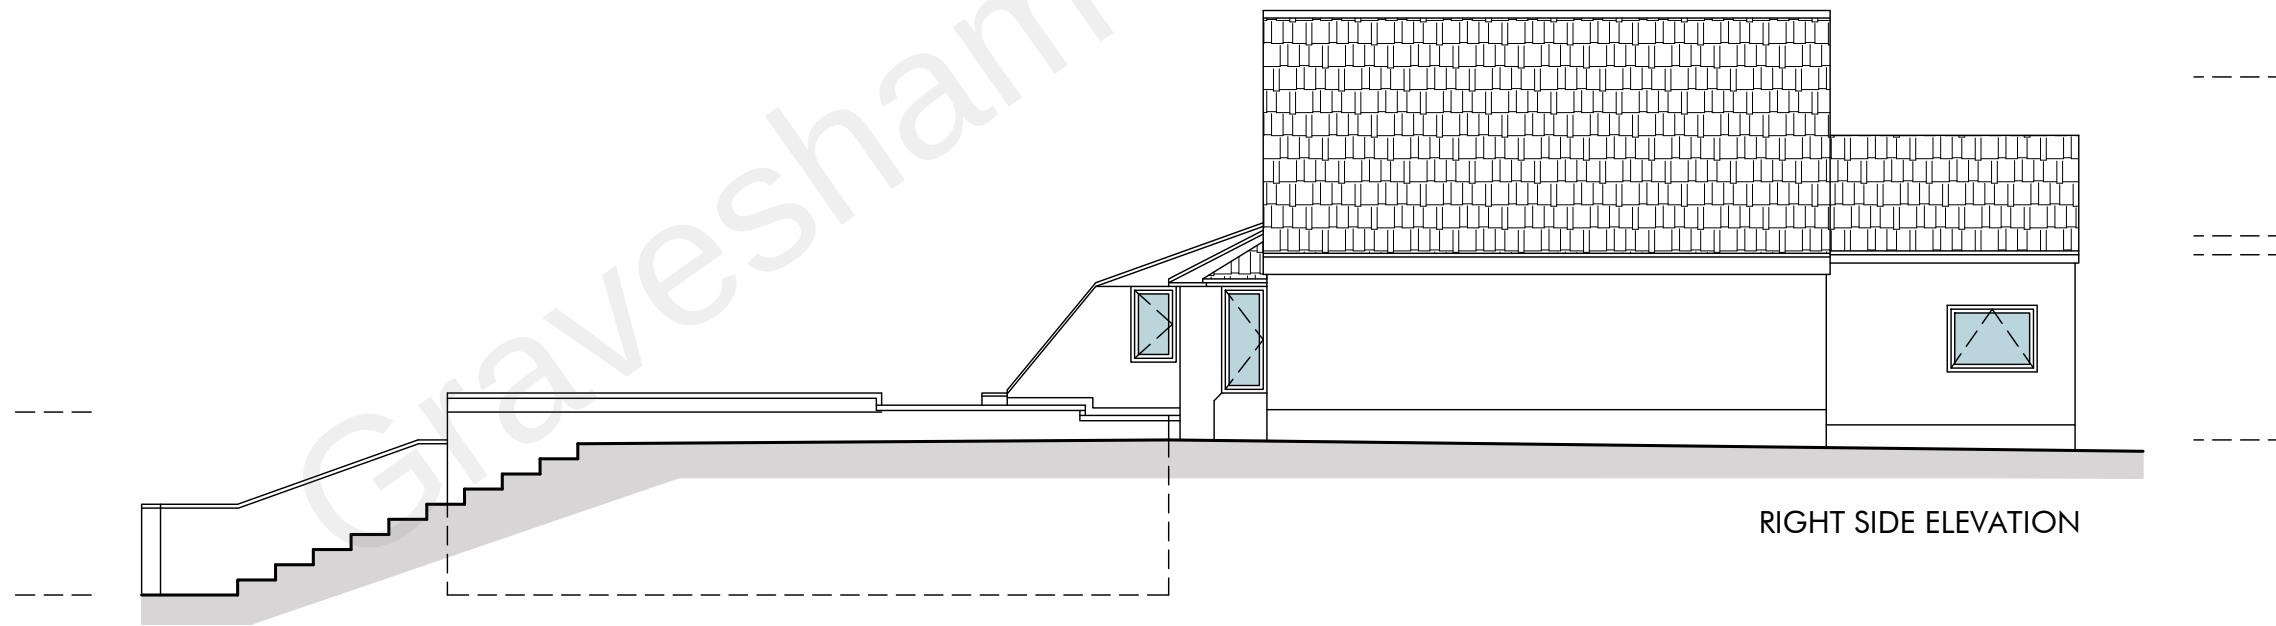


RIGHT SIDE ELEVATION





FRONT ELEVATION

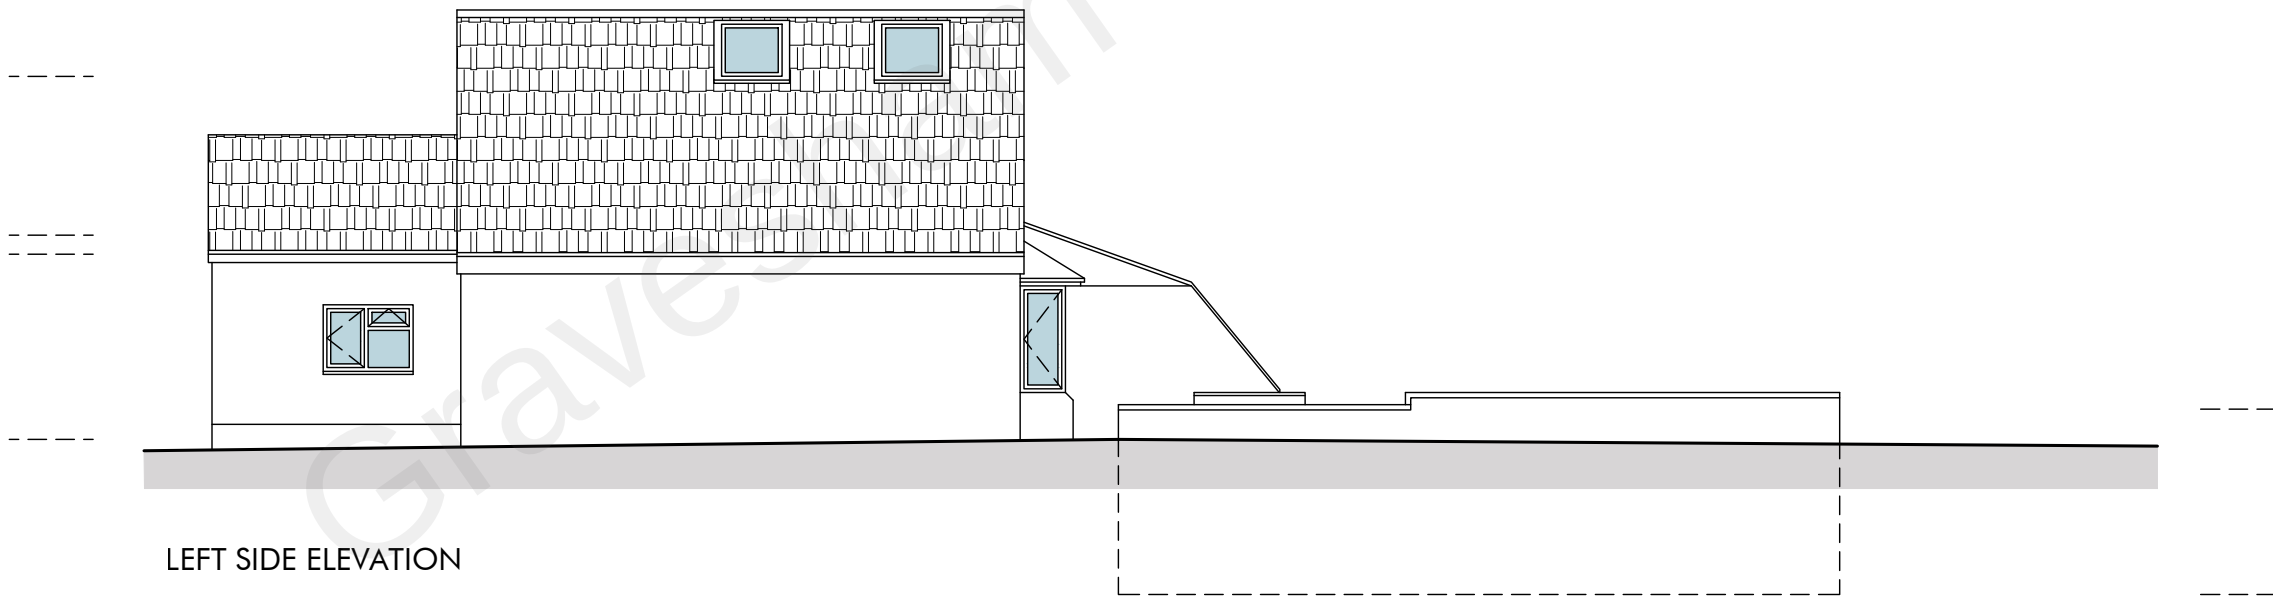

LEFT SIDE ELEVATION



ARCHITECTURAL DESIGN:



MAC STUDIO
architecture & project management

1 BLUETT STREET
MAIDSTONE ME14 2UG

ALL DIMENSIONS TO BE CHECKED ON SITE.
DRAWING TO BE READ IN CONJUNCTION WITH
STRUCTURAL ENGINEERS DRAWINGS

PRELIMINARY	☐	INFORMATION	☐
APPROVAL	☐	CONSTRUCTION	☐
TENDER	☐	*	☐
PLANNING	☒	*	☐
RECORD	☐	*	☐

CLIENT:

**SHERI
RESIDENCE**

PROJECT ADDRESS:

**#91 VALE RD
NORTHFLEET
GRAVESEND
DA11 8DB**

DRAWN:
JOM@GI

CHECKED:
BMAC

REV	DESCRIPTION	DATE

DRAWING TITLE:

**PROPOSED
FRONT & LEFT
SIDE
ELEVATIONS**

JOB CODE
2022/314

DATE
Feb. 22

SCALE
1/100

DRAWING NUMBER
A.09

ARCHITECTURAL DESIGN:

MAC STUDIO

architecture & project management

1 BLUETT STREET
MAIDSTONE ME14 2UG

ALL DIMENSIONS TO BE CHECKED ON SITE.
DRAWING TO BE READ IN CONJUNCTION WITH
STRUCTURAL ENGINEER'S DRAWINGS

PRELIMINARY	☐	INFORMATION	☐
APPROVAL	☐	CONSTRUCTION	☐
TENDER	☐	*	☐
PLANNING	☒	*	☐
RECORD	☐	*	☐

CLIENT:

SHERI
RESIDENCE

PROJECT ADDRESS:


#91 VALE RD
NORTHFLEET
GRAVESEND
DA11 8DB

DRAWN:	CHECKED:	
JOM@GI	BMAC	
REV	DESCRIPTION	DATE


DRAWING TITLE:

PROPOSED
REAR & RIGHT
SIDE ELEVATIONS

JOB CODE 2022/314	DRAWING NUMBER
DATE Feb. 22	A.10
SCALE 1/100	

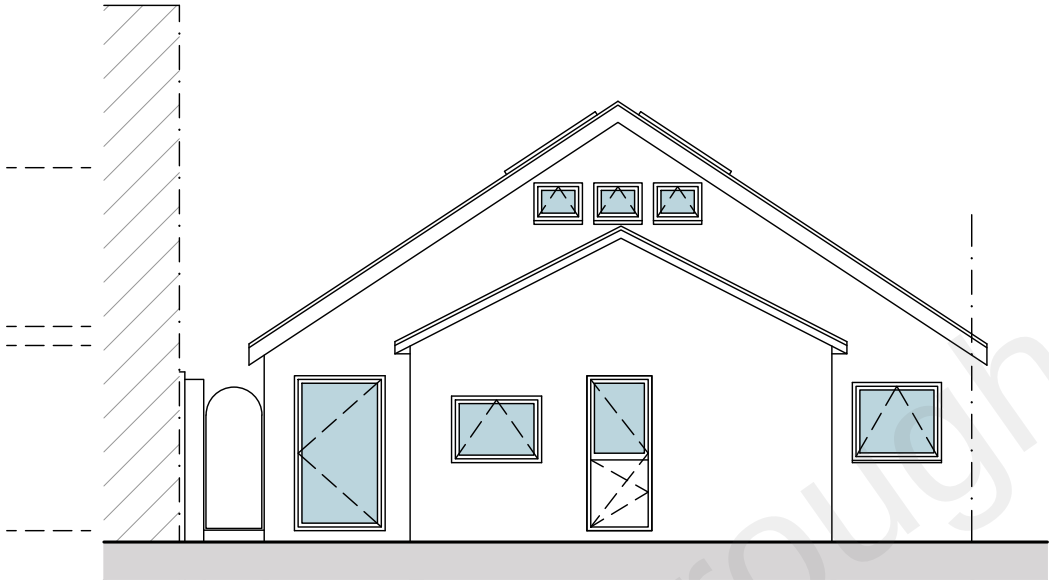

REAR ELEVATION

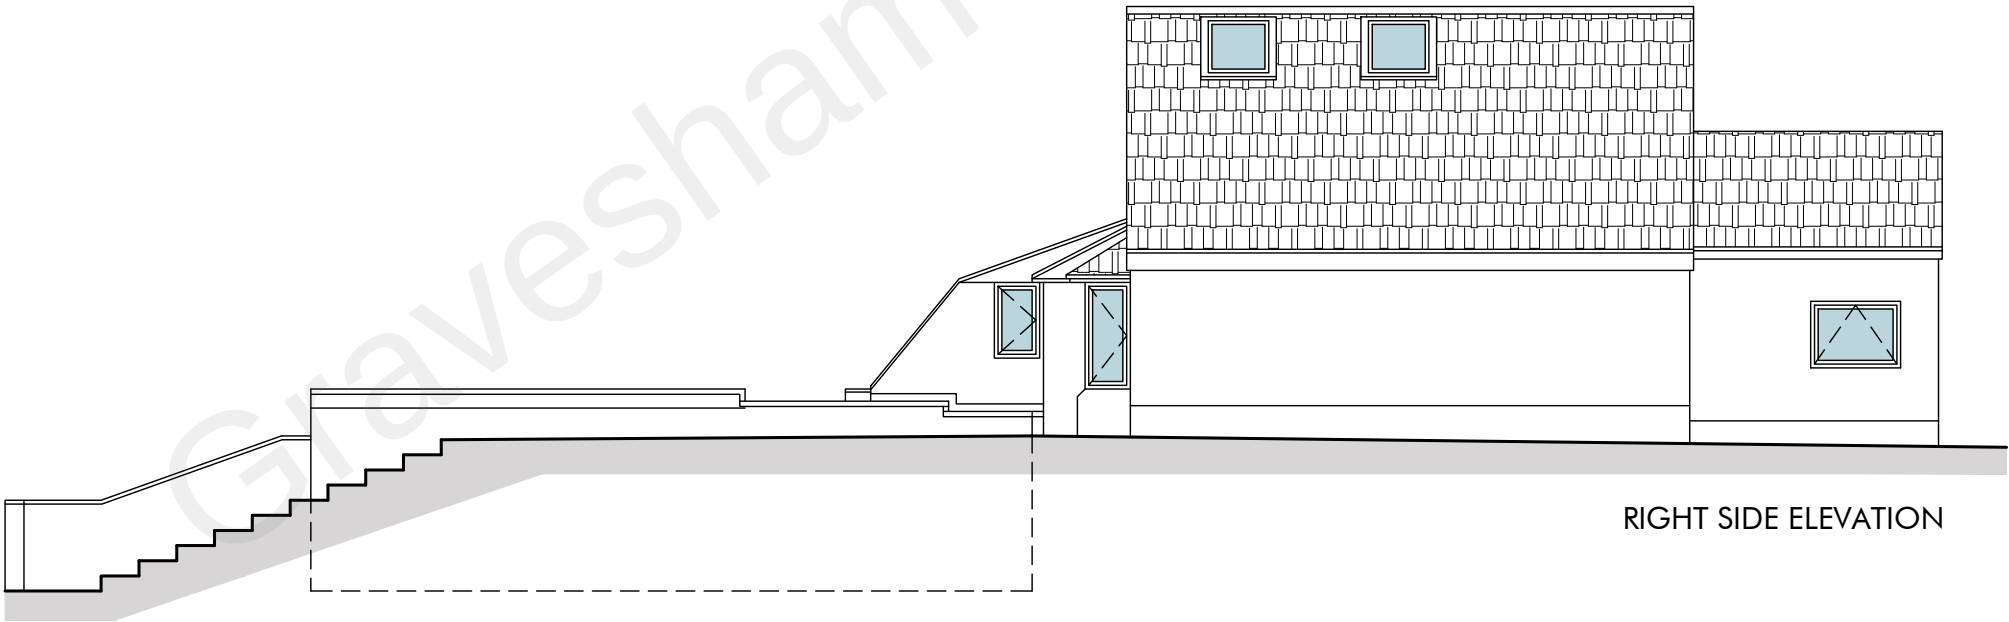

RIGHT SIDE ELEVATION

