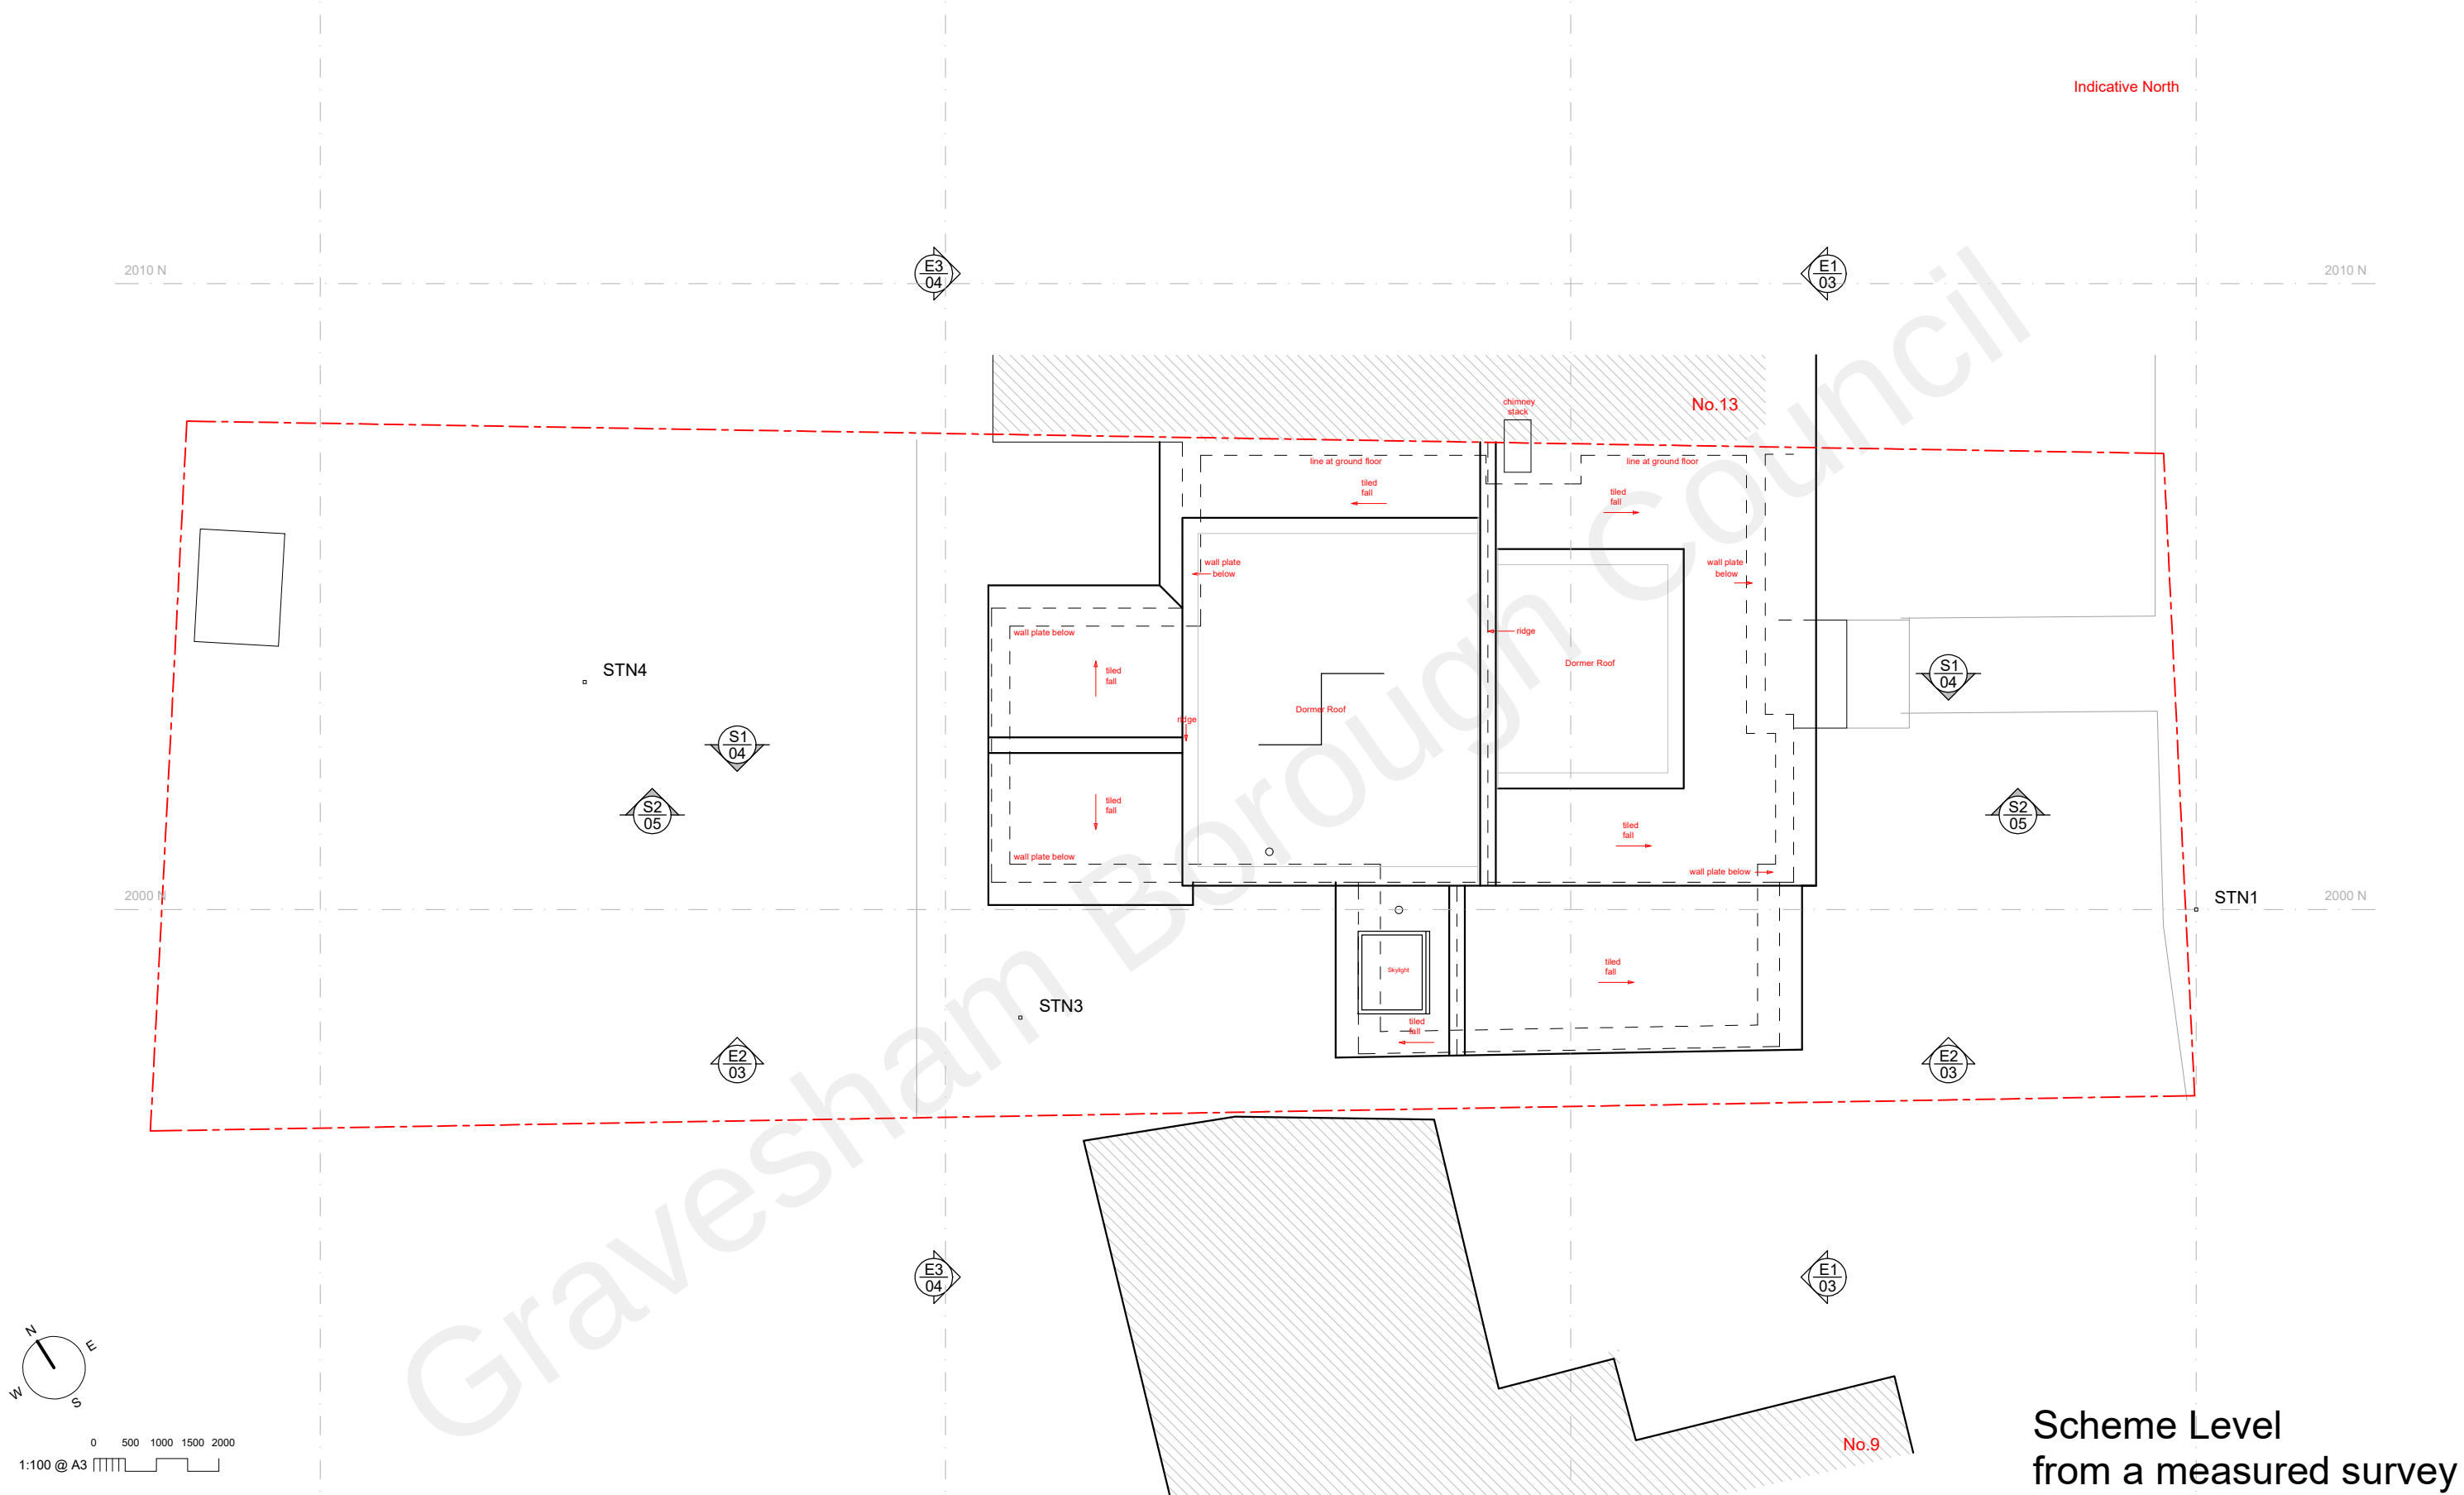


**THOR**  
ARCHITECTS

### Outline Proposal

Tel. +44(0) 02070 432303  
Email: mail@thorarchitects.com

1. This drawing has been based upon a measured survey drawn by others. As a result, the precision of the dimensions indicated is dependent upon the information supplied.
2. While this drawing can be used as a base for construction purposes, it is very important that all dimensions are checked carefully on site before any work commences or any materials are ordered.
3. Where applicable, a suitable Structural Engineer and/or a Party Wall Surveyor should be consulted. Although as far as possible these instances have been indicated, this is not necessarily exhaustive and the whole scope of proposed works should be reviewed.
4. Unless other arrangements have been specifically made, your building contractor should serve a Building Notice, as and where applicable, to your local authority to satisfy the requirements of the Building Regulations. Your building contractor should also liaise with the Building Control Officer regarding routine inspections of the work.
5. While this drawing can be used as a base drawing for construction purposes, your building contractor may require more information. It is therefore important to discuss, with your architect & builder together, where more detail would be appropriate.

| Revision: |            |               |
|-----------|------------|---------------|
| Rev.      | Date       | Note          |
| 01.       | 08/03/2021 | Scale amended |

All dimensions are in millimetres  
All dimensions to be checked on site  
© Thor Architecture AUDB

Stage:  
Planning  
Scale:  
1:100  
Issued for:  
Information

|                       |                                      |
|-----------------------|--------------------------------------|
| Postcode:<br>DA13 0EL | Project name:<br>11 Tradescant Drive |
| Drw by:<br>GTE        | Chk by:<br>Roof Plan                 |
| Date:<br>31/12/21     | Job no:<br>58CHL-203                 |
|                       | Drawing no:<br>A20-202               |
|                       | Revision:<br>02                      |