


ARCHITECTURAL DESIGN:



SUITE M5 - OLD LIBRARY
ST FAITHS STREET
MAIDSTONE - KENT ME14 1LH

ALL DIMENSIONS TO BE CHECKED ON SITE.
DRAWING TO BE READ IN CONJUNCTION WITH
STRUCTURAL ENGINEER'S DRAWINGS

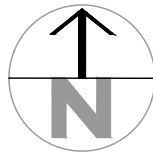

PRELIMINARY	☐	INFORMATION	☐
APPROVAL	☐	CONSTRUCTION	☐
TENDER	☐	*	☐
PLANNING	☒	*	☐
RECORD	☐	*	☐

CLIENT:

Deleshia

PROJECT ADDRESS:

#32 Jubilee Cres,
Gravesend DA12 4JF

DRAWN:	CHECKED:
FMAC	BMAC


REV	DESCRIPTION	DATE

DRAWING TITLE:

SITE
LOCATION

JOB CODE 2024/470	DRAWING NUMBER
DATE Nov. 26	A.01
SCALE 1/1250	

EXISTING ARCHITECTURE DEMOLITIONS NEW BRICK WALL NEW TIMBER FRAMED STUD WALL NEW ROOF

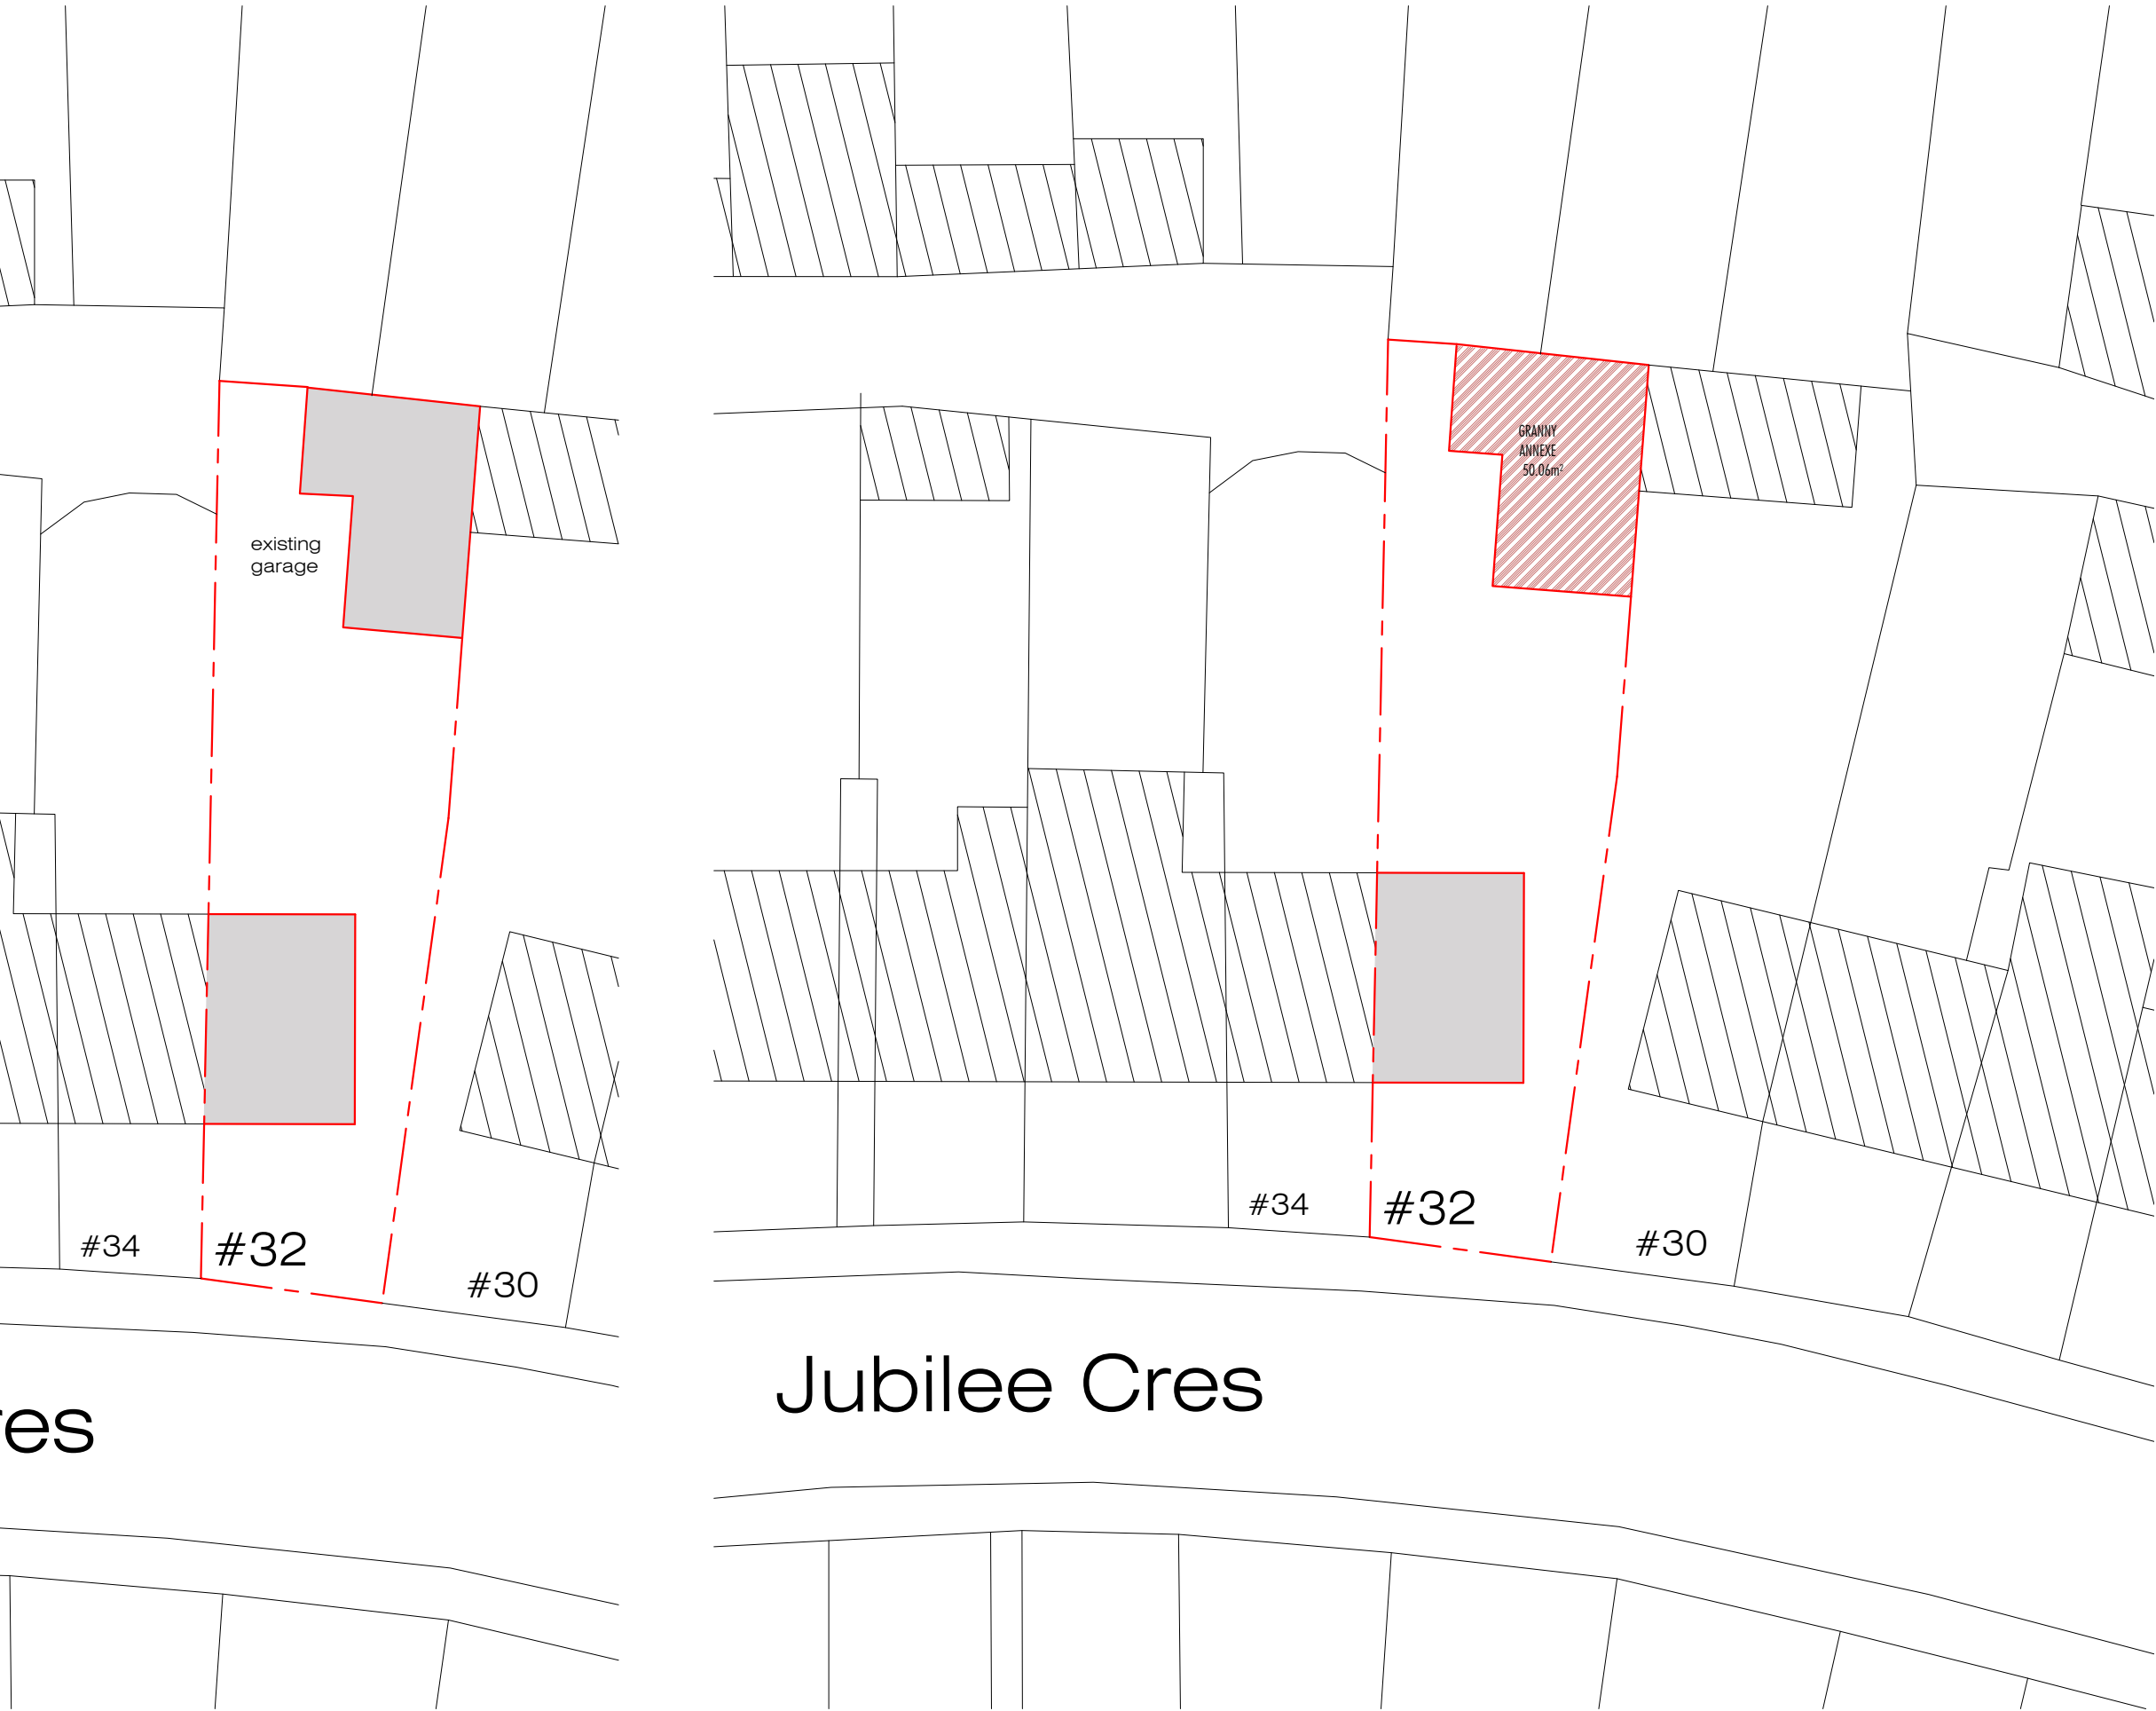


ARCHITECTURAL DESIGN:



SUITE M5 - OLD LIBRARY
ST FAITHS STREET
MAIDSTONE - KENT ME14 1LH

ALL DIMENSIONS TO BE CHECKED ON SITE.
DRAWING TO BE READ IN CONJUNCTION WITH
STRUCTURAL ENGINEERS' DRAWINGS

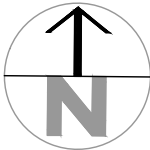

PRELIMINARY ☐ INFORMATION ☐
APPROVAL ☐ CONSTRUCTION ☐
TENDER ☐ * ☐
PLANNING ☒ * ☐
RECORD ☐ * ☐

CLIENT:

Deleshia

PROJECT ADDRESS:

#32 Jubilee Cres,
Gravesend DA12 4JF

DRAWN: FMAC CHECKED: BMAC



REV DESCRIPTION DATE

DRAWING TITLE:

SITE PLAN

JOB CODE 2024/470 DRAWING NUMBER
DATE Nov. 26
SCALE 1/250

A.01

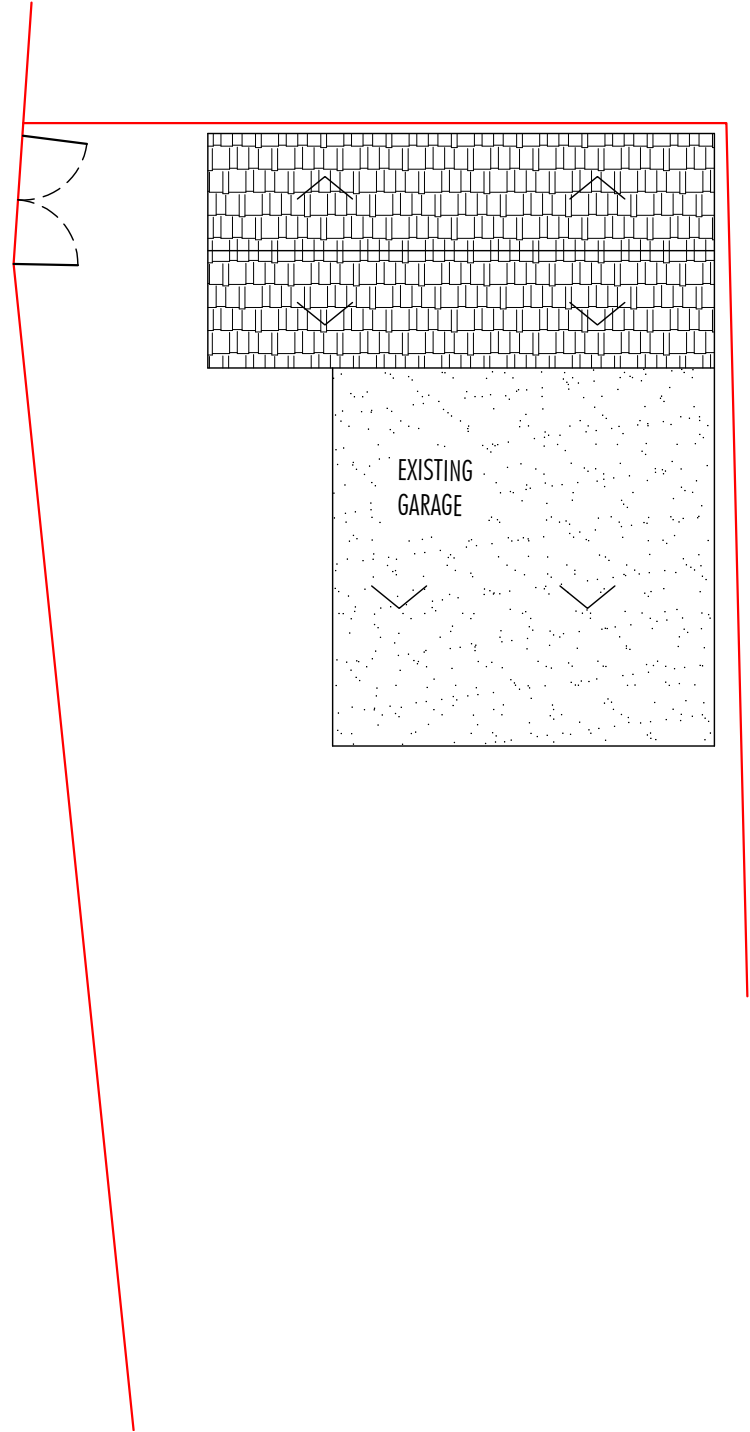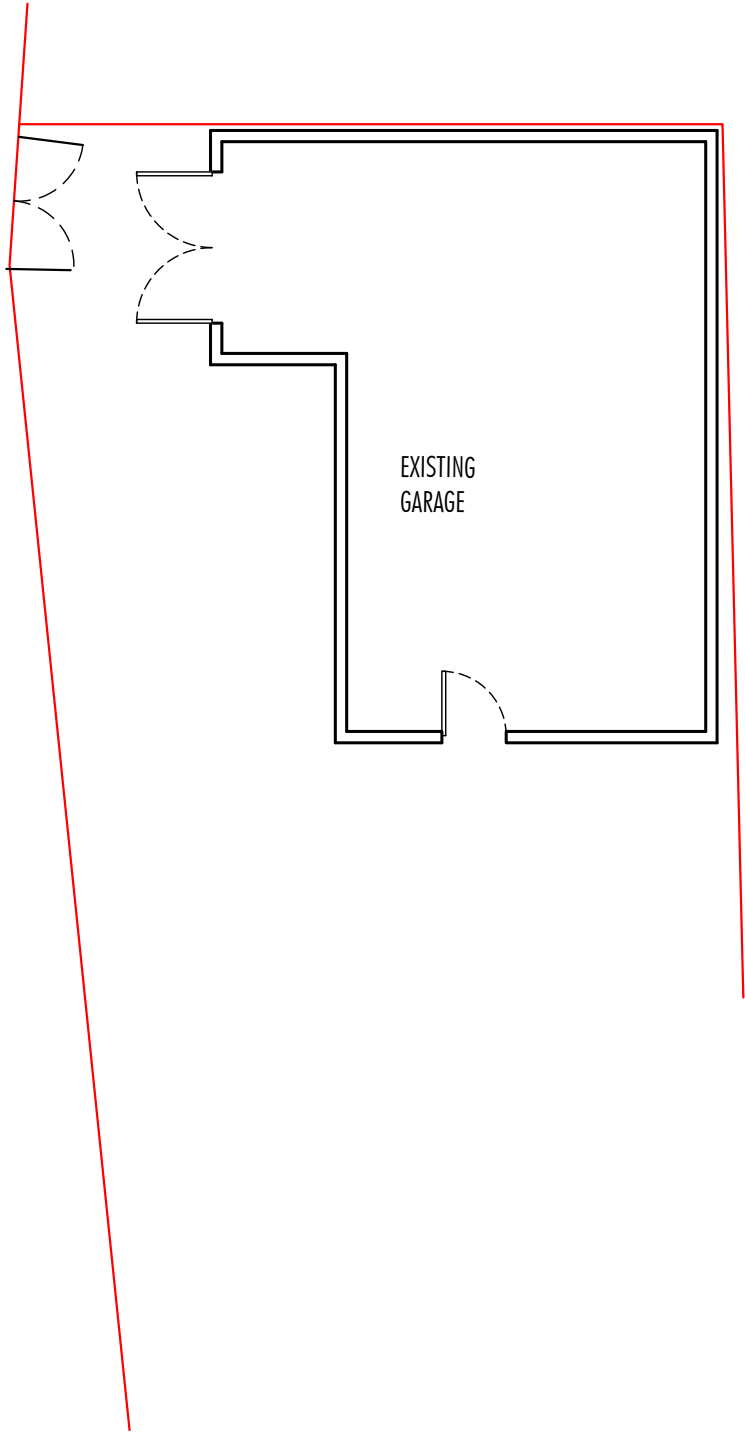


ARCHITECTURAL DESIGN:



SUITE M5 - OLD LIBRARY
ST FAITHS STREET
MAIDSTONE - KENT ME14 1LH

ALL DIMENSIONS TO BE CHECKED ON SITE.
DRAWING TO BE READ IN CONJUNCTION WITH
STRUCTURAL ENGINEER'S DRAWINGS

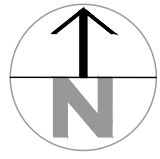

PRELIMINARY	☐	INFORMATION	☐
APPROVAL	☐	CONSTRUCTION	☐
TENDER	☐	*	☐
PLANNING	☒	*	☐
RECORD	☐	*	☐

CLIENT:

Deleshia

PROJECT ADDRESS:


**#32 Jubilee Cres,
Gravesend DA12 4JF**

DRAWN:	CHECKED:	
FMAC	BMAC	
REV	DESCRIPTION	DATE

DRAWING TITLE:


**EXISTING
GROUND & ROOF
PLANS**

JOB CODE	DRAWING NUMBER
2024/470	A.02
DATE	
Nov. 26	
SCALE	
1/100	

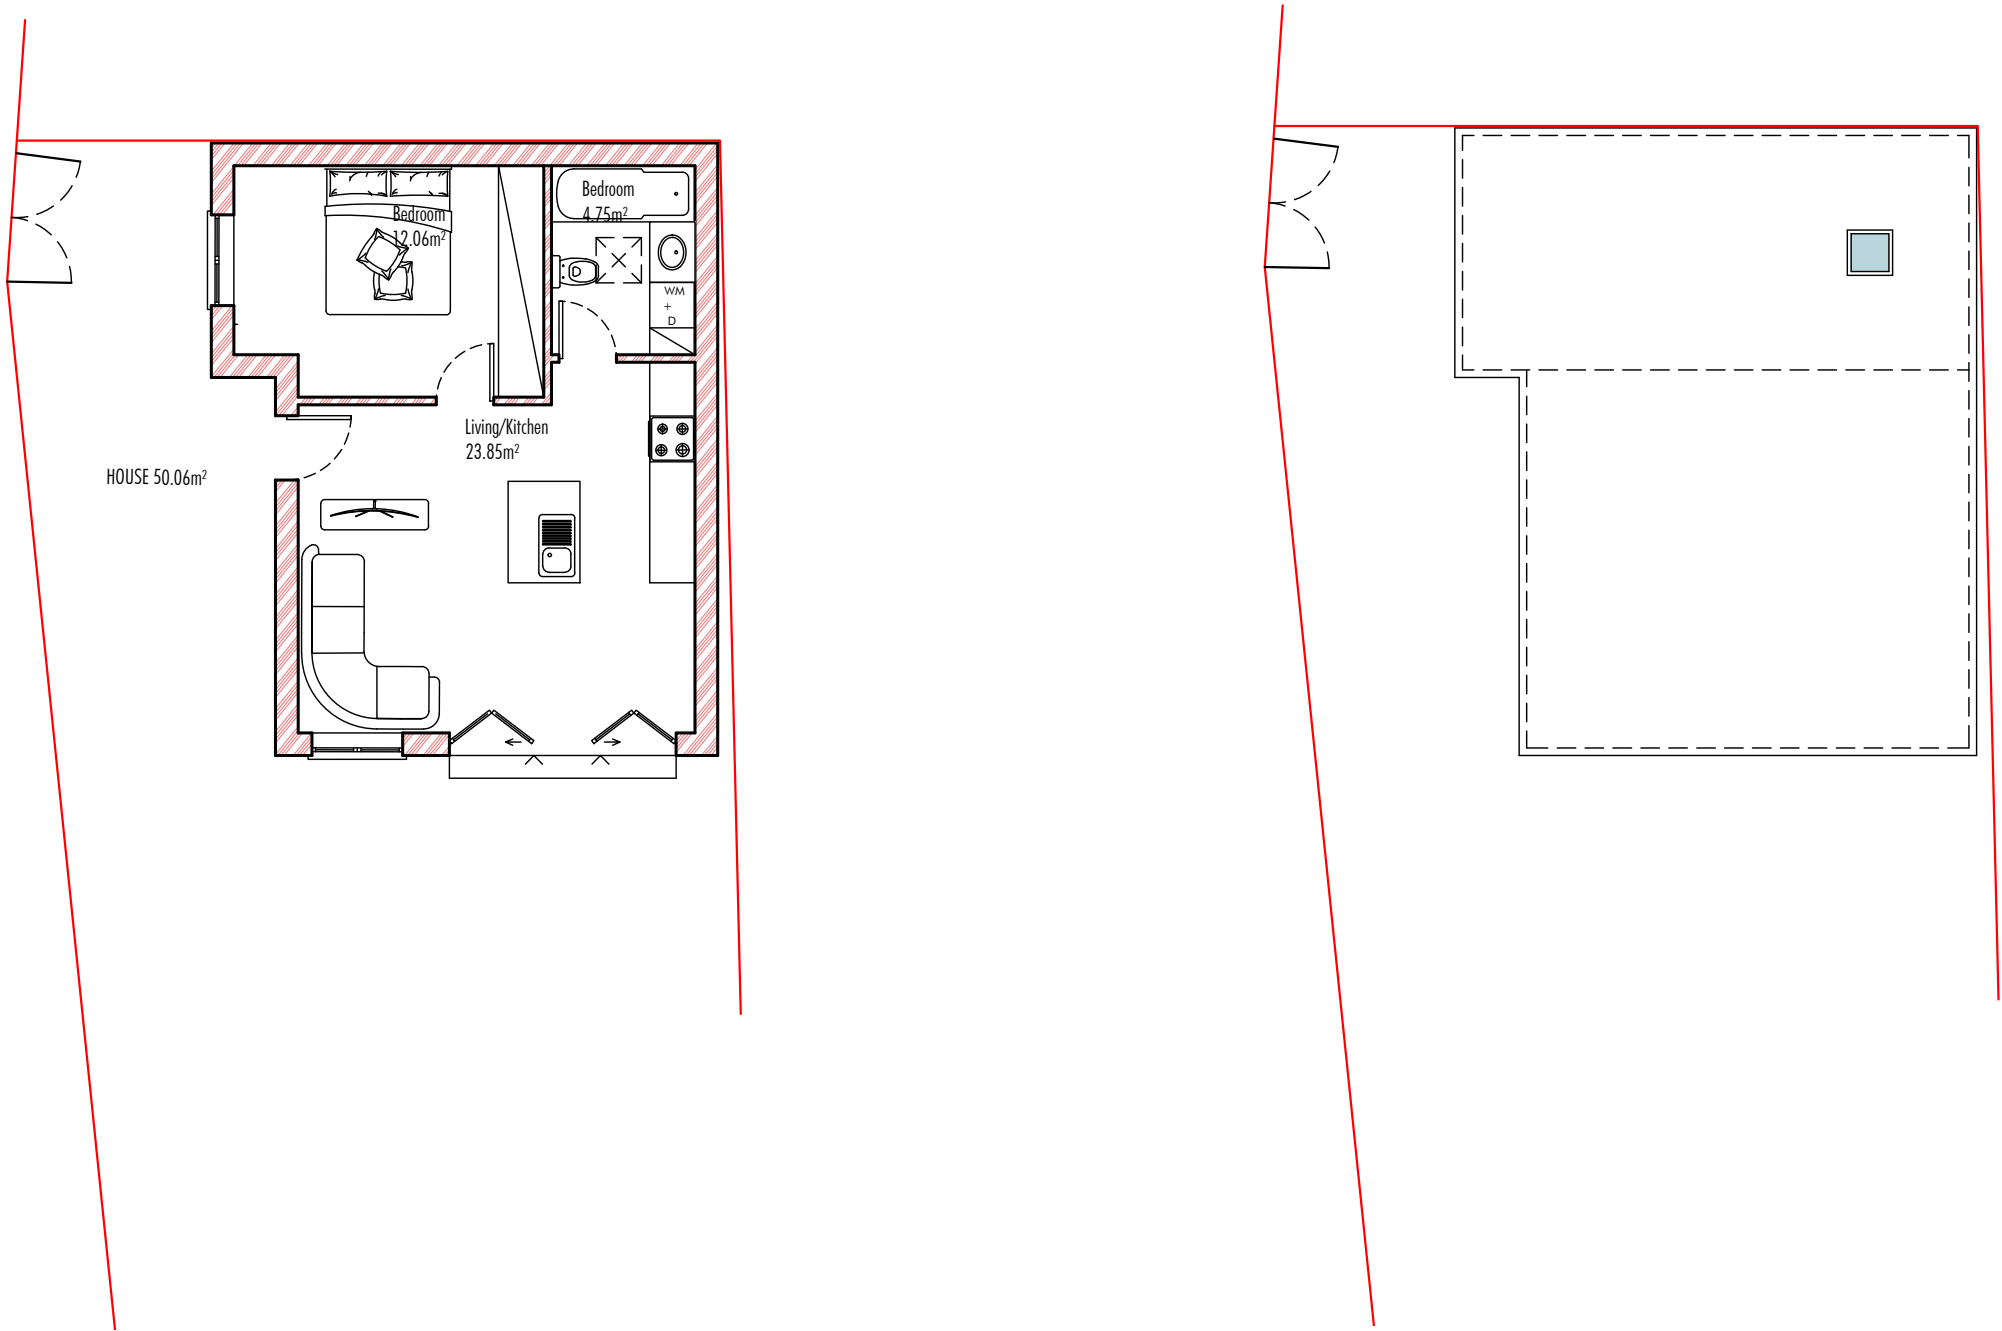

SUITE M5 - OLD LIBRARY
ST FAITHS STREET
MAIDSTONE - KENT ME14 1LH

ALL DIMENSIONS TO BE CHECKED ON SITE.
DRAWING TO BE READ IN CONJUNCTION WITH
STRUCTURAL ENGINEER'S DRAWINGS

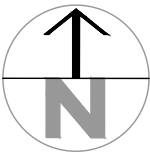

PRELIMINARY	☐	INFORMATION	☐
APPROVAL	☐	CONSTRUCTION	☐
TENDER	☐	*	☐
PLANNING	☒	*	☐
RECORD	☐	*	☐

CLIENT:

Deleshia

PROJECT ADDRESS:

**#32 Jubilee Cres,
Gravesend DA12 4JF**

DRAWN:	CHECKED:
FMAC	BMAC


REV	DESCRIPTION	DATE

DRAWING TITLE:


**PROPOSED
GROUND & ROOF
PLANS**

JOB CODE 2024/470	DRAWING NUMBER
DATE Nov. 26	A.03
SCALE 1/100	




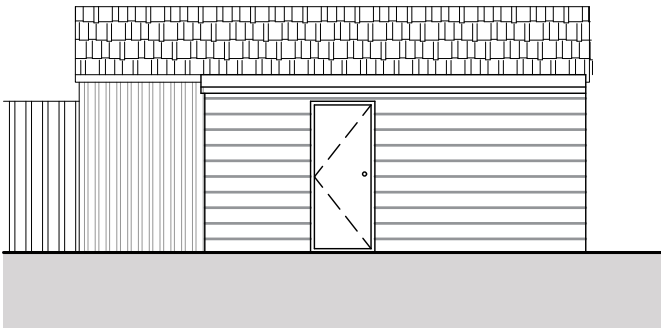


Front elevation

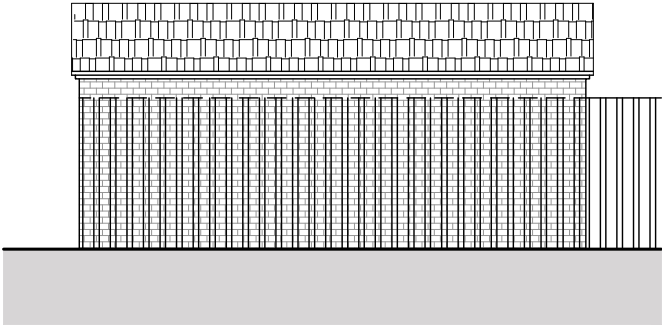

Rear elevation

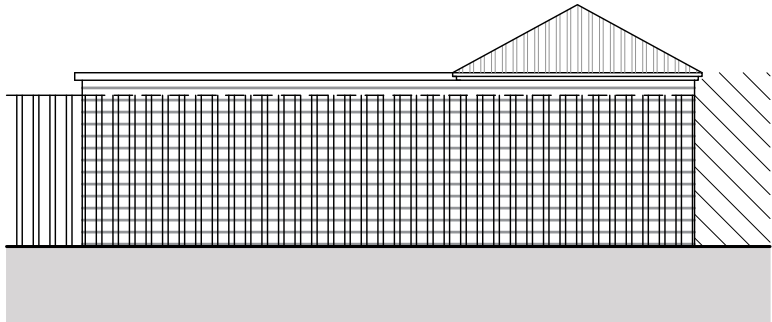

Right side elevation

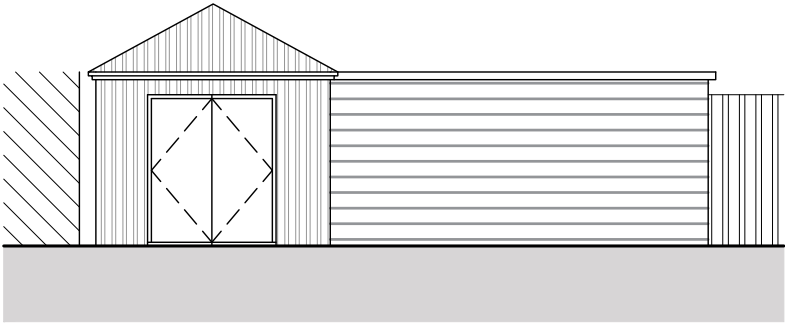

Left side elevation

ARCHITECTURAL DESIGN:



architecture & project management

SUITE M5 - OLD LIBRARY
ST FAITHS STREET
MAIDSTONE - KENT ME14 1LH

ALL DIMENSIONS TO BE CHECKED ON SITE.
DRAWING TO BE READ IN CONJUNCTION WITH
STRUCTURAL ENGINEER'S DRAWINGS

PRELIMINARY	☐	INFORMATION	☐
APPROVAL	☐	CONSTRUCTION	☐
TENDER	☐	*	☐
PLANNING	☒	*	☐
RECORD	☐	*	☐

CLIENT:

Deleshia

PROJECT ADDRESS:

#32 Jubilee Cres,
Gravesend DA12 4JF


DRAWN:	CHECKED:	
FMAC	BMAC	
REV	DESCRIPTION	DATE

DRAWING TITLE:


PROPOSED
ELEVATIONS

JOB CODE	DRAWING NUMBER
2024/470	A.04
DATE	
Nov. 26	
SCALE	
1/100	




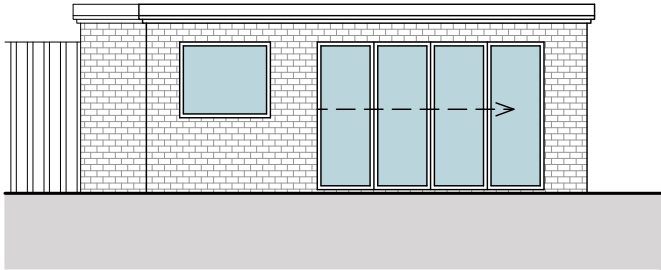


Front elevation

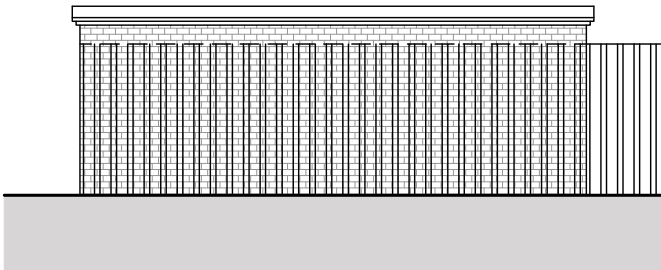

Rear elevation

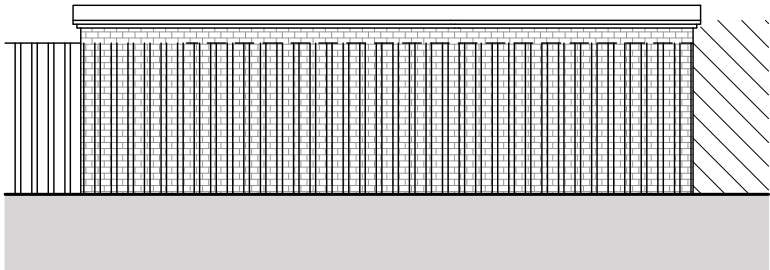

Right side elevation

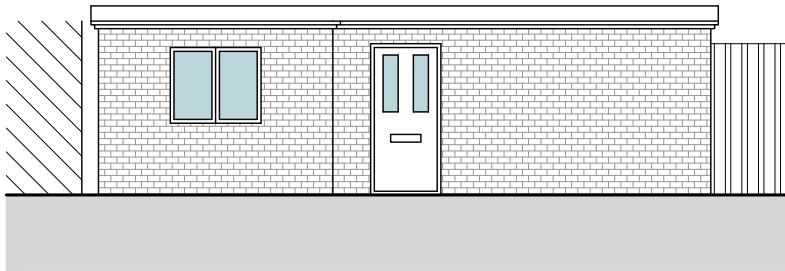

Left side elevation

ARCHITECTURAL DESIGN:



architecture & project management

SUITE M5 - OLD LIBRARY
ST FAITHS STREET
MAIDSTONE - KENT ME14 1LH

ALL DIMENSIONS TO BE CHECKED ON SITE.
DRAWING TO BE READ IN CONJUNCTION WITH
STRUCTURAL ENGINEERS DRAWINGS

PRELIMINARY	☐	INFORMATION	☐
APPROVAL	☐	CONSTRUCTION	☐
TENDER	☐	*	☐
PLANNING	☒	*	☐
RECORD	☐	*	☐

CLIENT:

Deleshia

PROJECT ADDRESS:

#32 Jubilee Cres,
Gravesend DA12 4JF

DRAWN:	CHECKED:	
FMAC	BMAC	
REV	DESCRIPTION	DATE

DRAWING TITLE:

PROPOSED
ELEVATIONS

JOB CODE	DRAWING NUMBER
2024/470	A.04
DATE	
Nov. 26	
SCALE	
1/100	

