




The Contractor is to check all dimensions on site and report any discrepancies to the Contract Administrator. This drawing is to be read in conjunction with all other standard documentation.

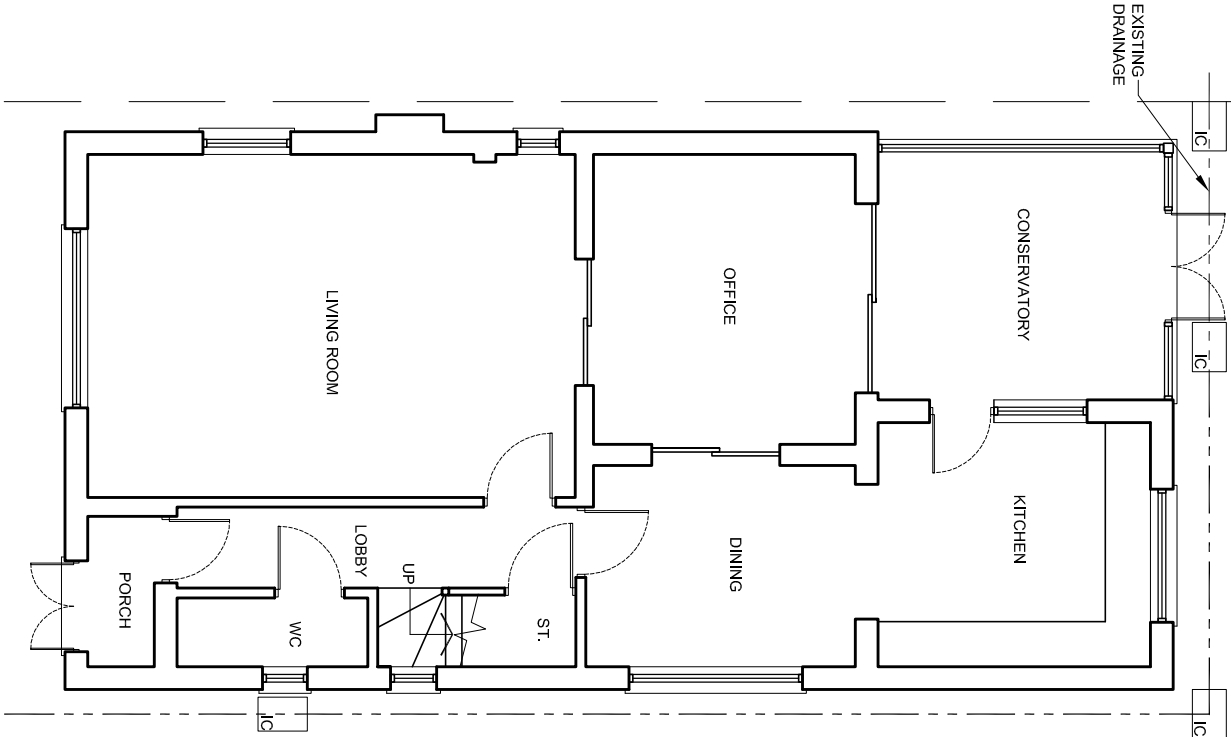

EXISTING GROUND FLOOR PLAN

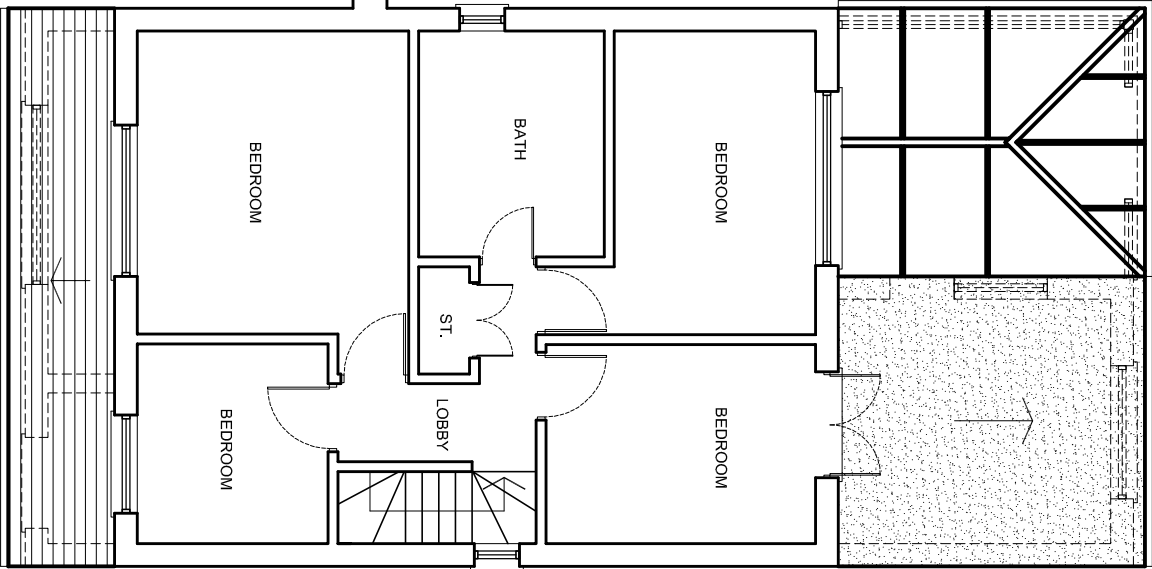

EXISTING FIRST FLOOR PLAN

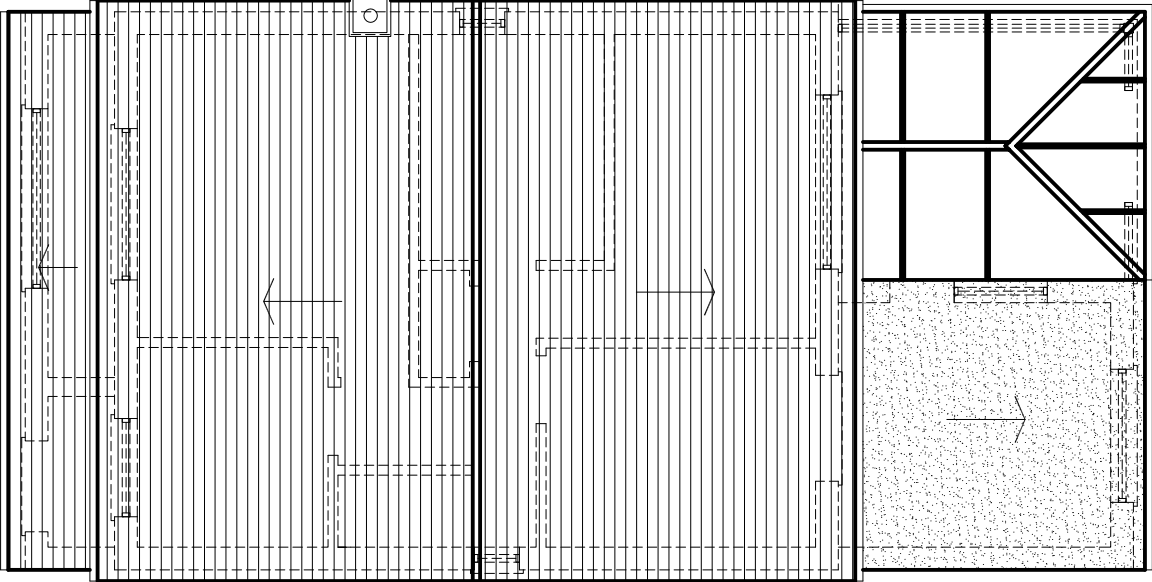

EXISTING ROOF PLAN



93 Colmandene Crescent,
Orpington, Kent BR5 2RA
020 3004 9238
07931 931 035
s.nappal@dapconsultants.co.uk
www.dapconsultants.co.uk

project : Longreach, Old Watling Street
Gravesend

drawing title :

Existing Floor Plans

drawn: MV		chkd : SS	date: 15.04.2025	
status: Planning		scale: 1:100@A3		
proj no : 2771		drg no: 02	rev no:	