




The Contractor is to check all dimensions on site and report any discrepancies to the Contract Administrator. This drawing is to be read in conjunction with all other standard documentation.

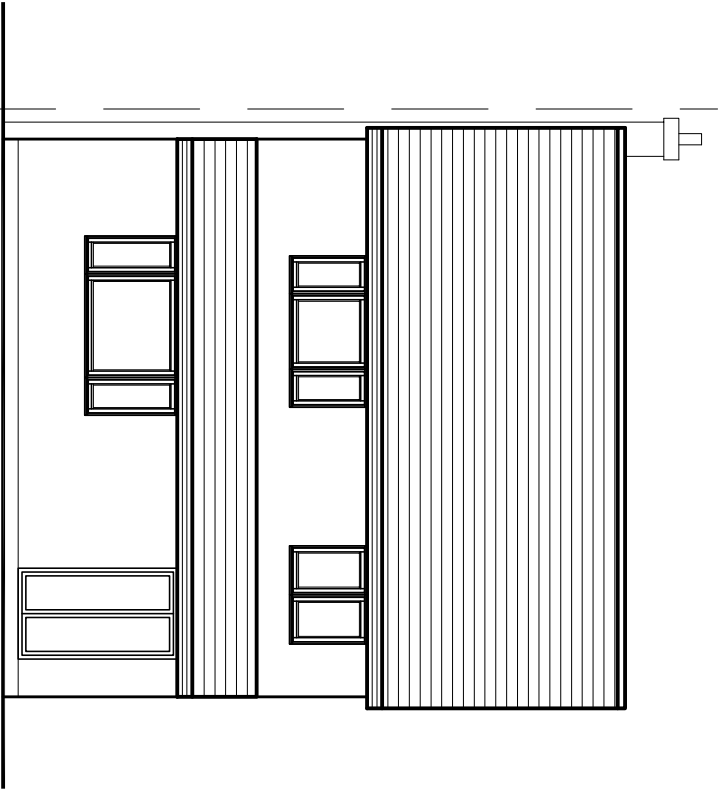


EXISTING FRONT ELEVATION

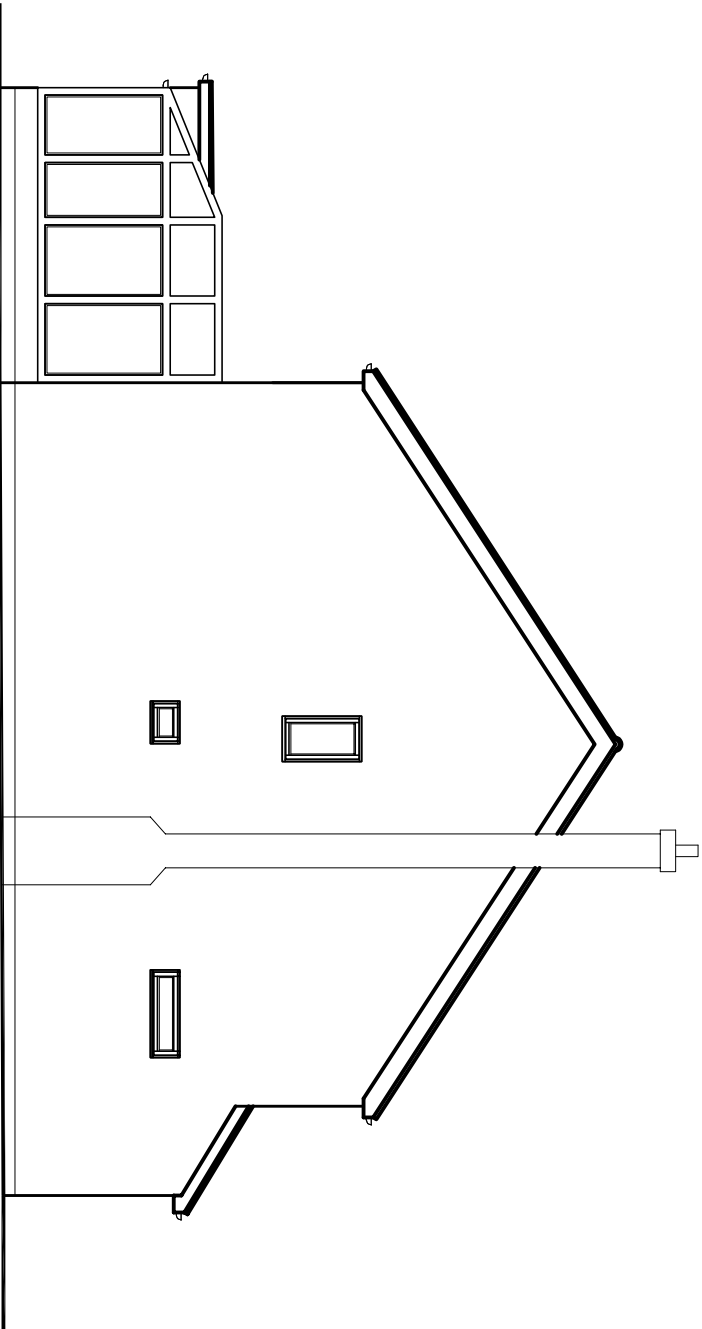

EXISTING SIDE ELEVATION

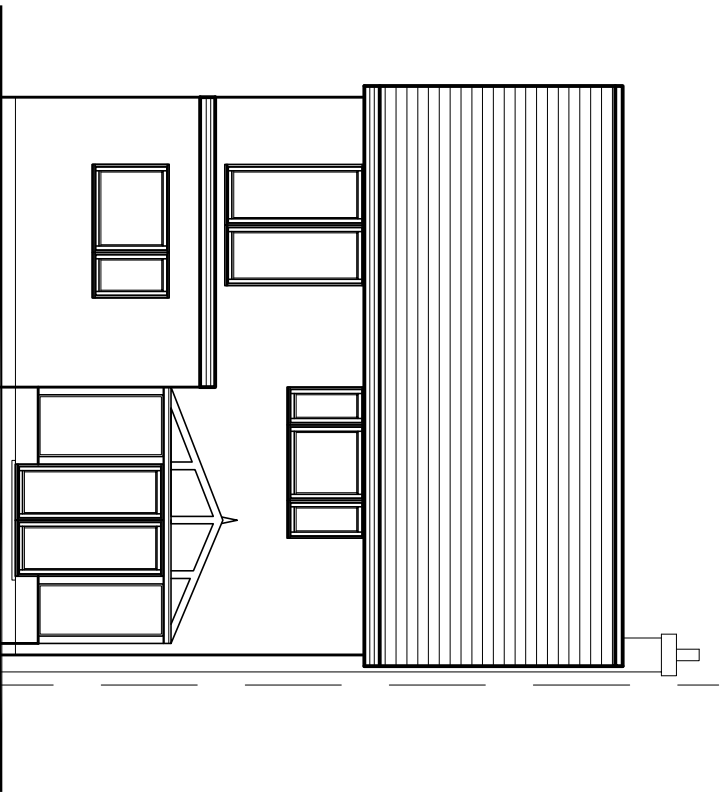

EXISTING REAR ELEVATION

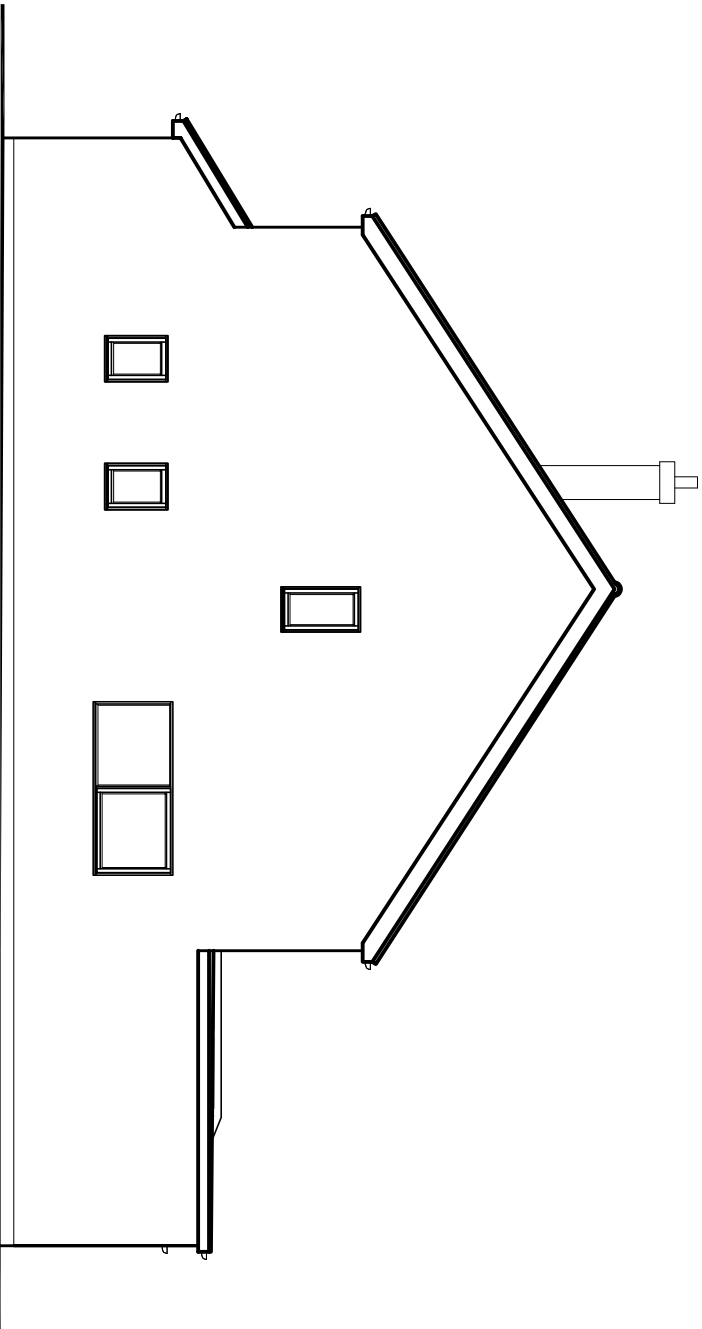

EXISTING SIDE ELEVATION

rev.	description		date	chkd.
	Design And Plan CONSULTANTS 93 Colmandene Crescent, Orpington, Kent BR5 2RA 020 3004 9238 07931 931 035 s.nappal@dapconsultants.co.uk www.dapconsultants.co.uk			
project : Longreach, Old Watling Street Gravesend				
drawing title : Existing Elevations				
drawn: MV		chkd : SS	date: 15.04.2025	
status: Planning		scale: 1:100@A3		
proj no : 2771		drg no: 03	rev no:	