



The Contractor is to check all dimensions on site and report any discrepancies to the Contract Administrator. This drawing is to be read in conjunction with all other standard documentation.

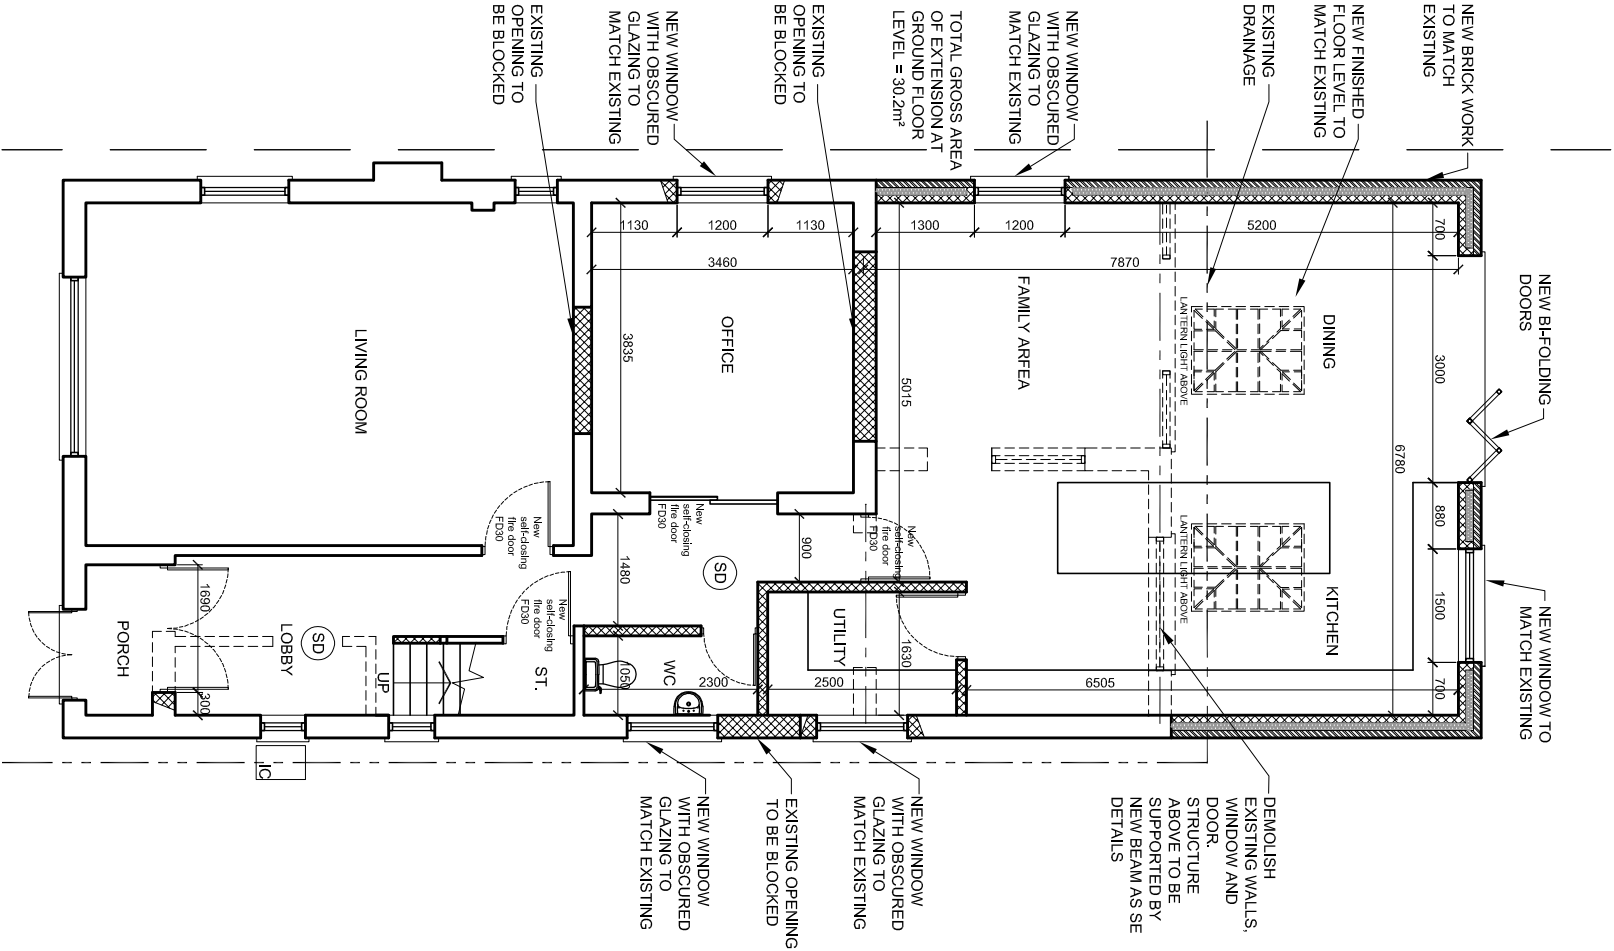

PROPOSED GROUND FLOOR PLAN

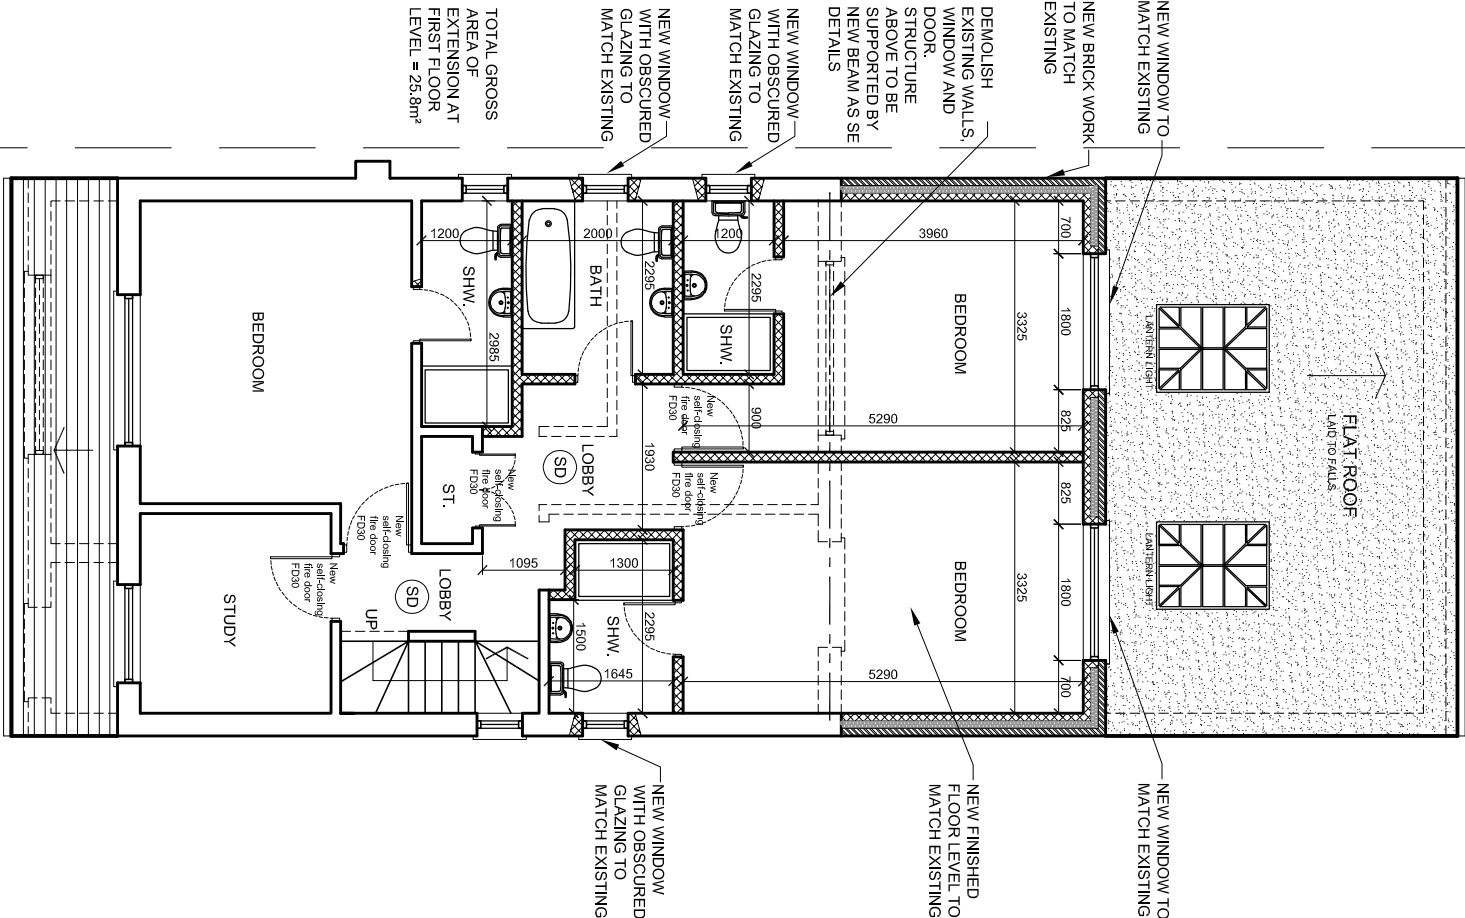

PROPOSED FIRST FLOOR PLAN

Design And Plan

CONSULTANTS

93 Colmandene Crescent,
Orpington, Kent BR5 2RA

020 3004 9238
07931 931 035

s.nappai@dapconsultants.co.uk
www.dapconsultants.co.uk

project : Longreach, Old Watling Street
Gravesend

drawing title :

Proposed Floor Plans

drawn: MV	chkd : SS	date: 15.04.2025
status: Planning	scale: 1:100@A3	
proj no : 2771	drg no: 04	rev no: