
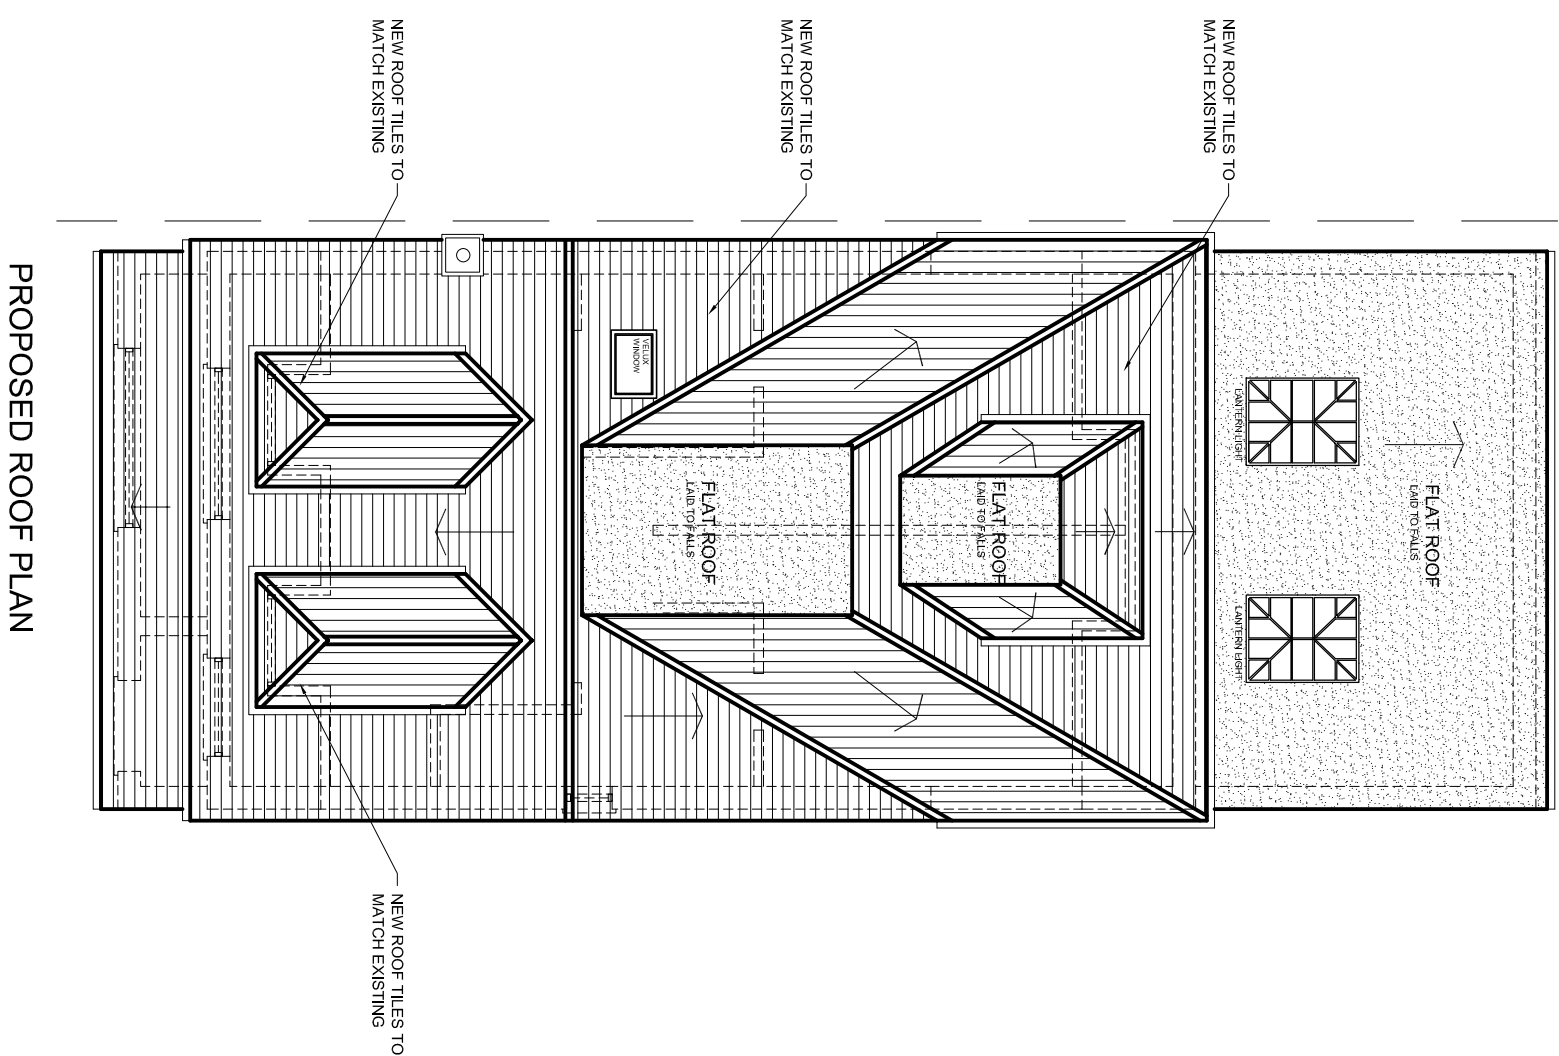


The Contractor is to check all dimensions on site and report any discrepancies to the Contract Administrator. This drawing is to be read in conjunction with all other standard documentation.

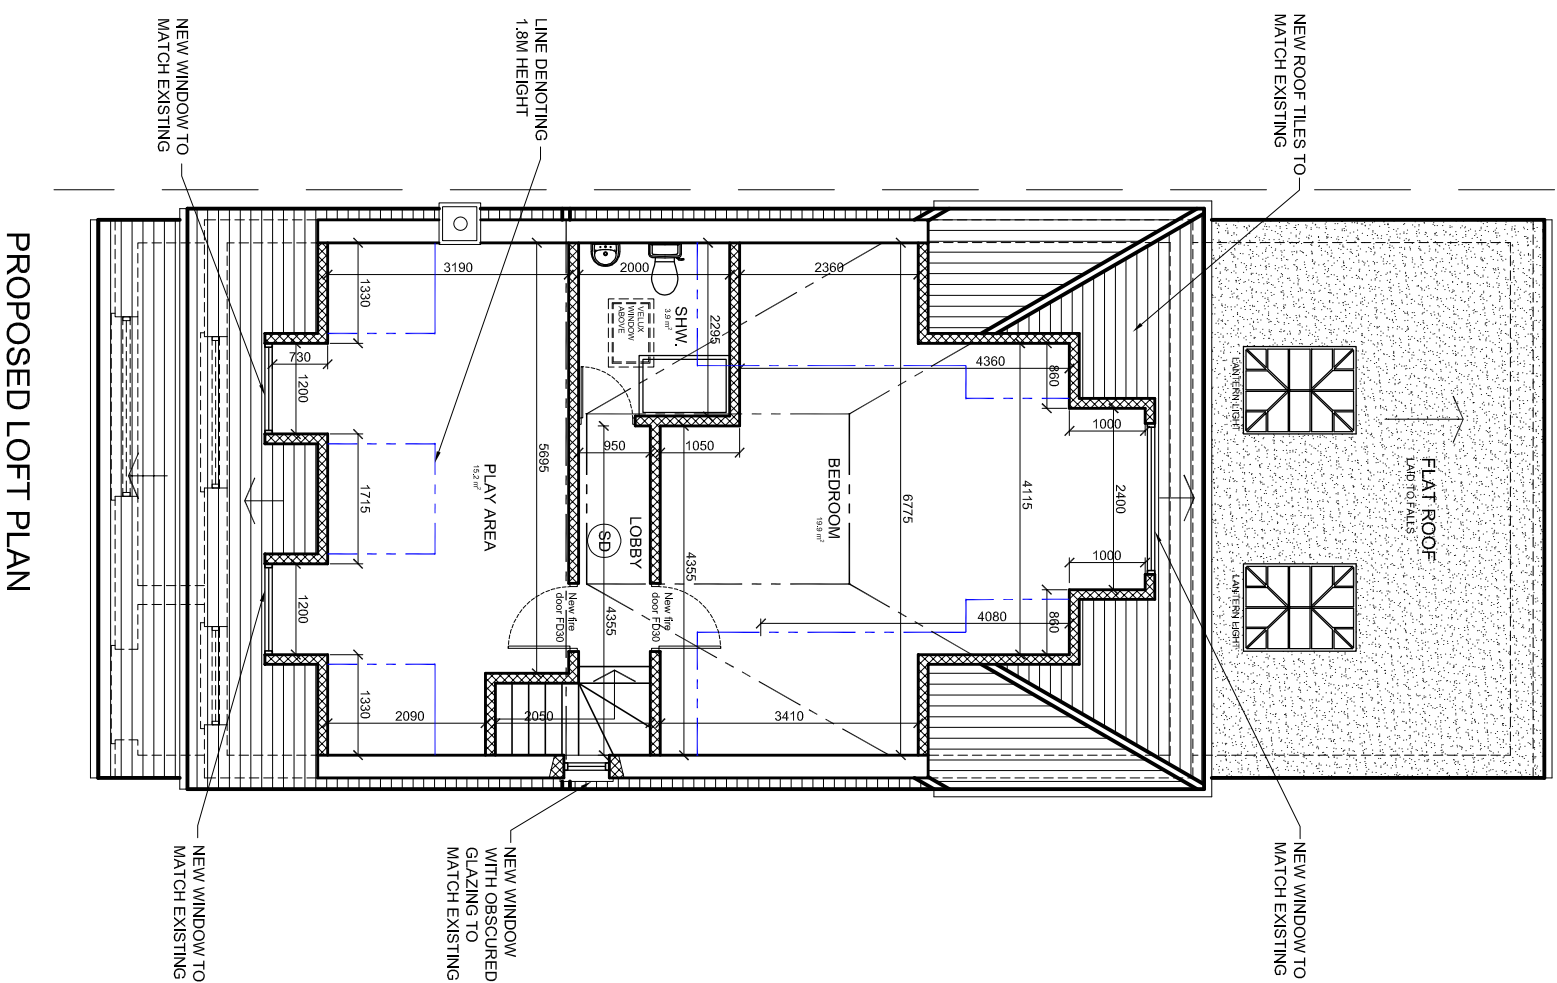

rev.	description	date	chkd.
	 93 Cotmandene Crescent, Orpington, Kent BR5 2RA 020 3004 9238 07931 931 035		
	Design And Plan CONSULTANTS		
	s.nagpal@dapconsultants.co.uk www.dapconsultants.co.uk		

project : Longreach, Old Watling Street
Gravesend

drawing title :

Proposed Roof Plan

drawn: MV		chld : SS	date: 15.04.2025
status:		scale: 1:100@A3	
proj no: 2771		dig no: 05	rev no: