




The Contractor is to check all dimensions on site and report any discrepancies to the Contract Administrator. This drawing is to be read in conjunction with all other standard documentation.

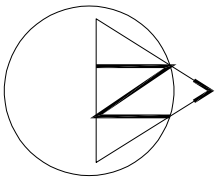

PROPOSED BLOCK PLAN - SCALE 1:500

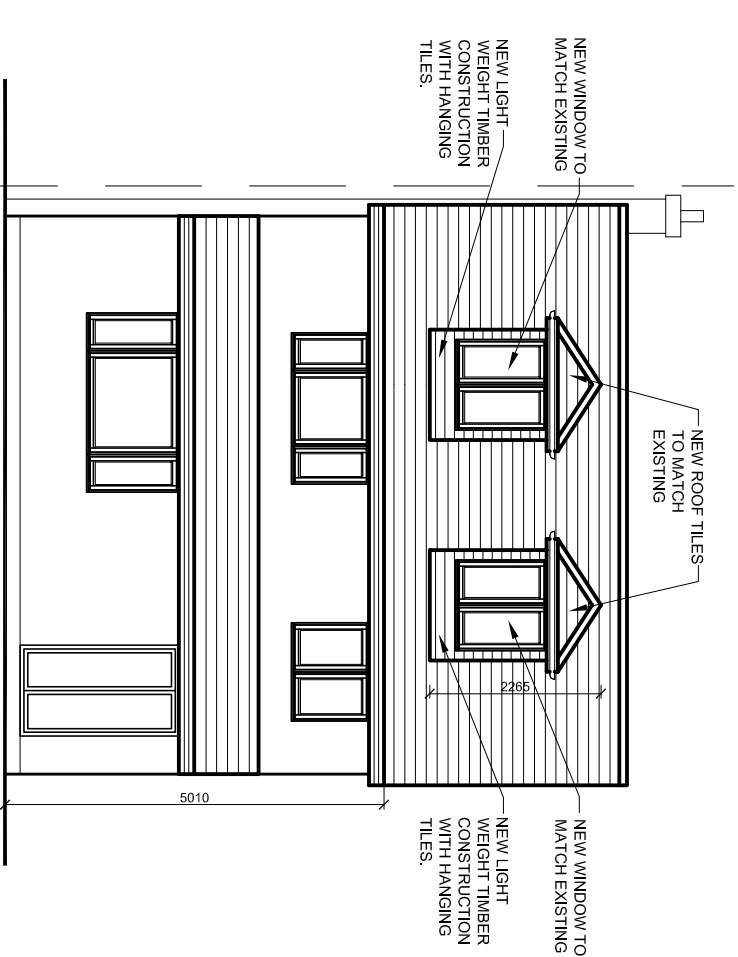

PROPOSED FRONT ELEVATION

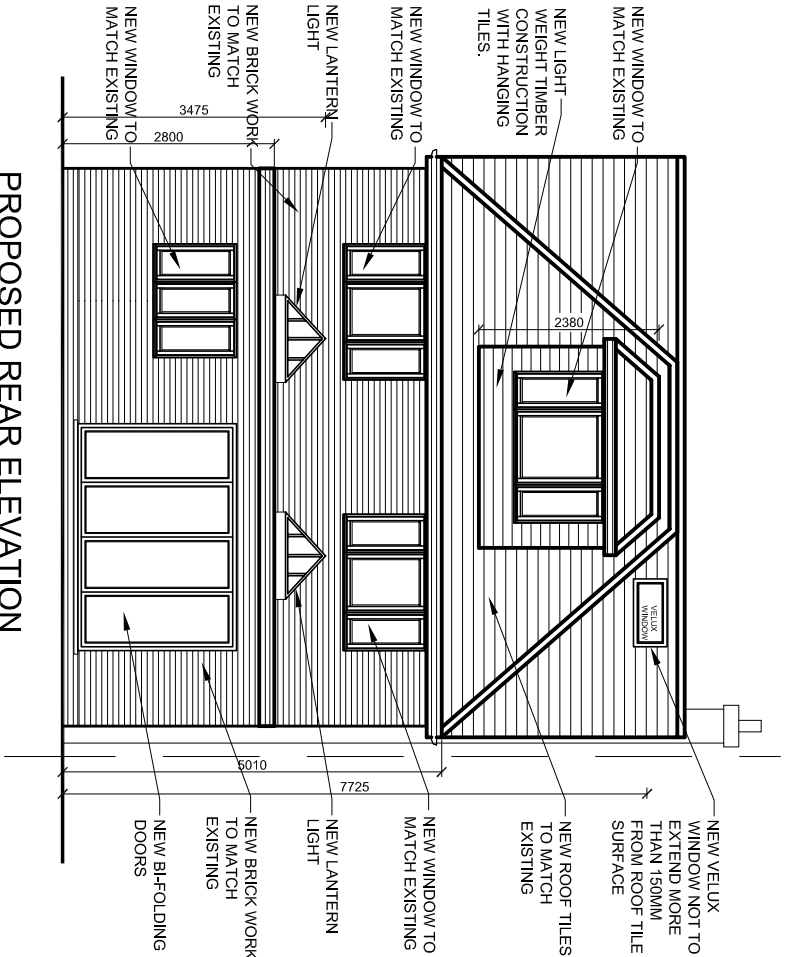

PROPOSED REAR ELEVATION

rev.	description	date	chkd.
	93 Colmandene Crescent, Orpington, Kent BR5 2RA		
	020 3004 9238		
	07931 931 035		
	s.nagpal@dapconsultants.co.uk		
	www.dapconsultants.co.uk		

project : Longreach, Old Watling Street
Gravesend

drawing title :

Proposed Elevations and Block Plan

drawn: MV	chkd: SS	date: 15.04.2025
status: Planning	scale: 1:100@A3	
proj no: 2771	drg no: 06	rev no: