




SPECIFICATION OF PREMISES OUTBUILDING AS EXISTING	
NAME	SQ. M
GARAGE	12.0 M ²
TOTAL	12.0 M ²

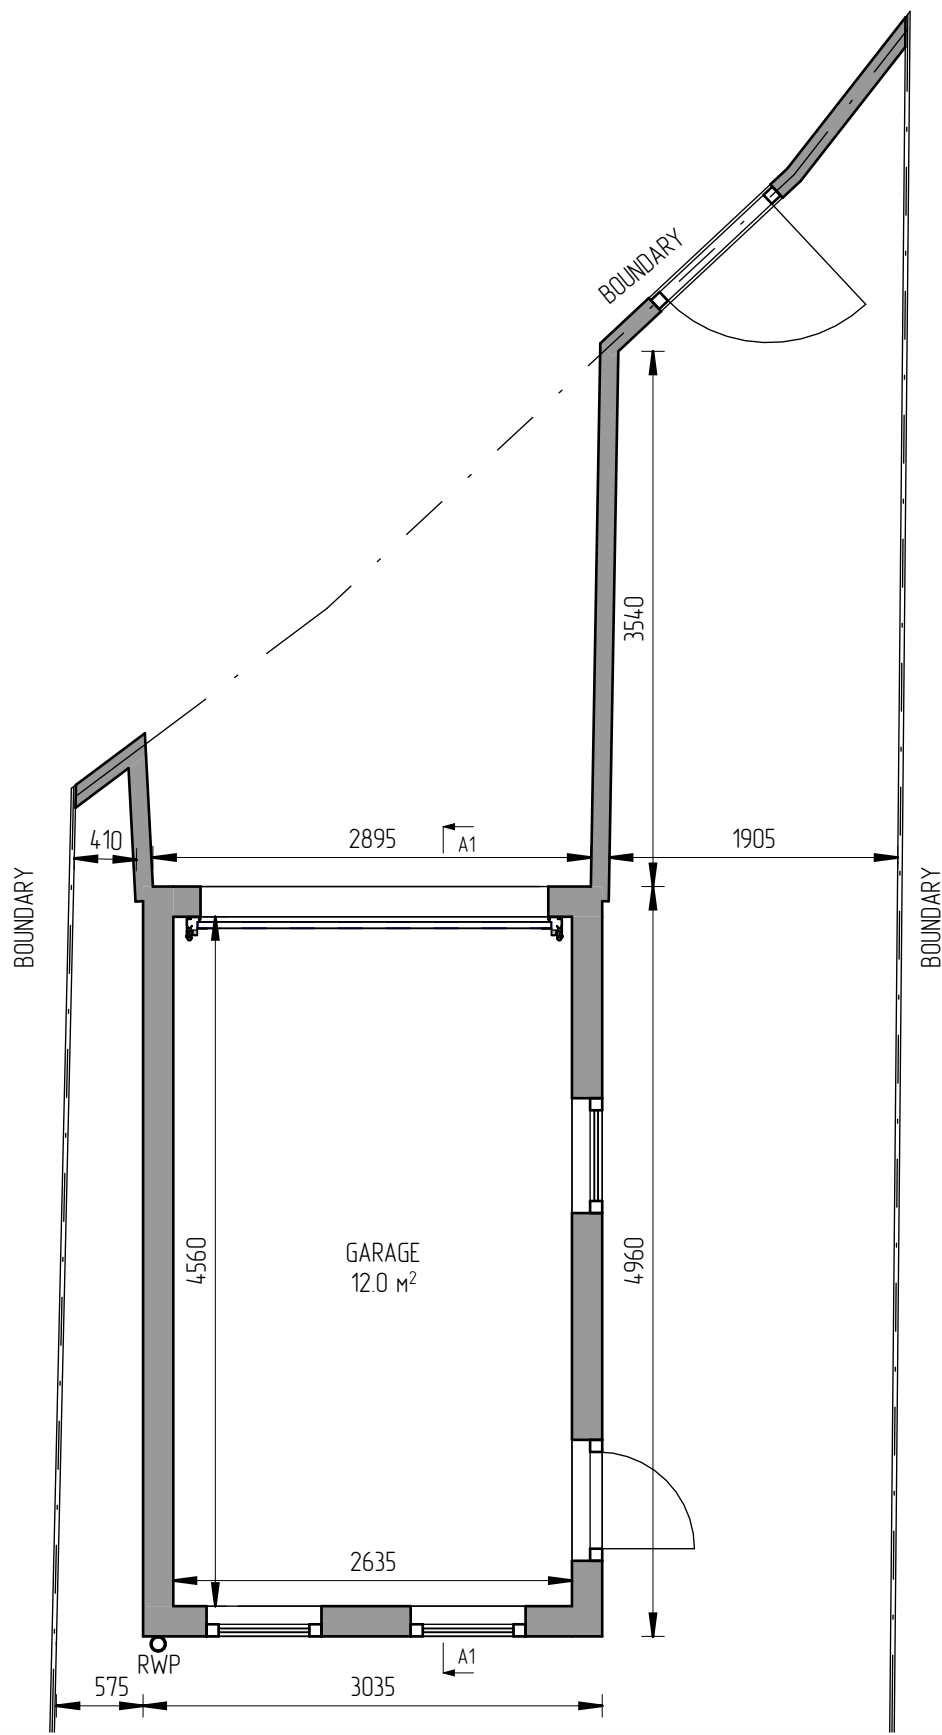


GROUND FLOOR PLAN AS EXISTING
(SCALE 1:50@A1)

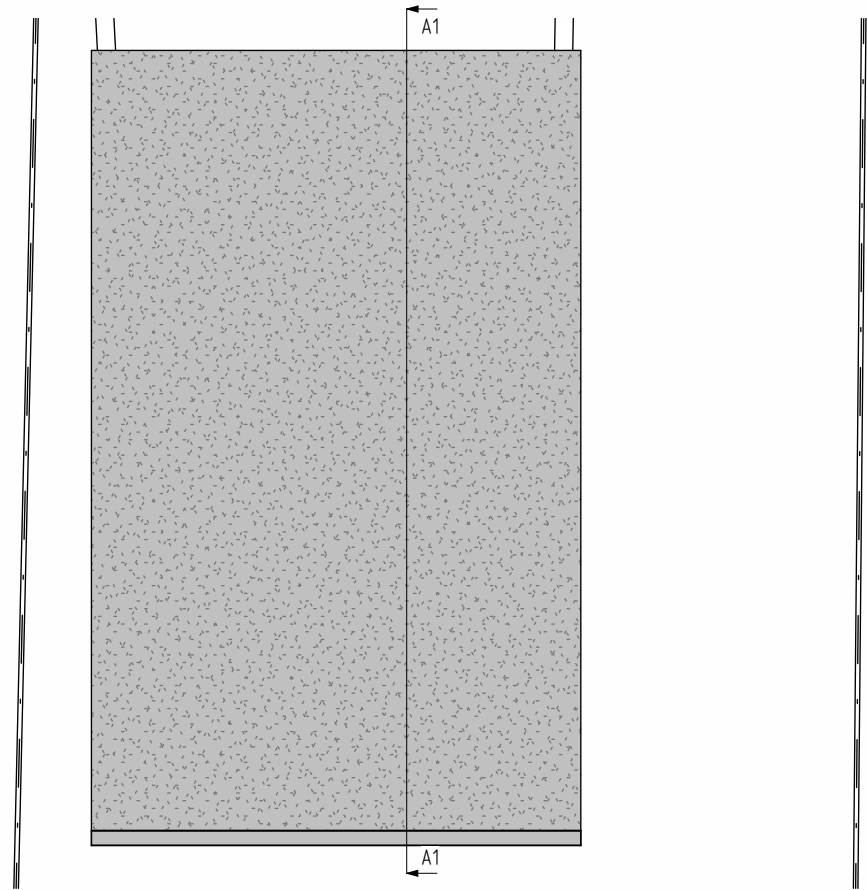


ROOF PLAN AS EXISTING
(SCALE 1:50@A1)

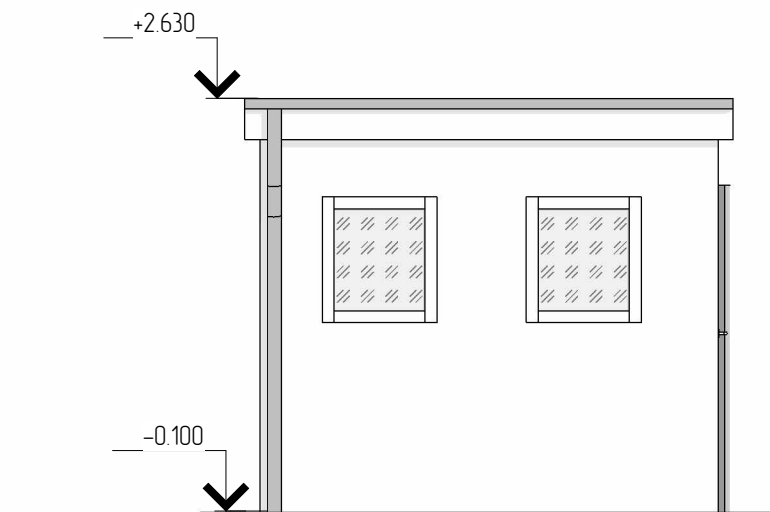


FRONT ELEVATION AS EXISTING
(SCALE 1:50@A1)

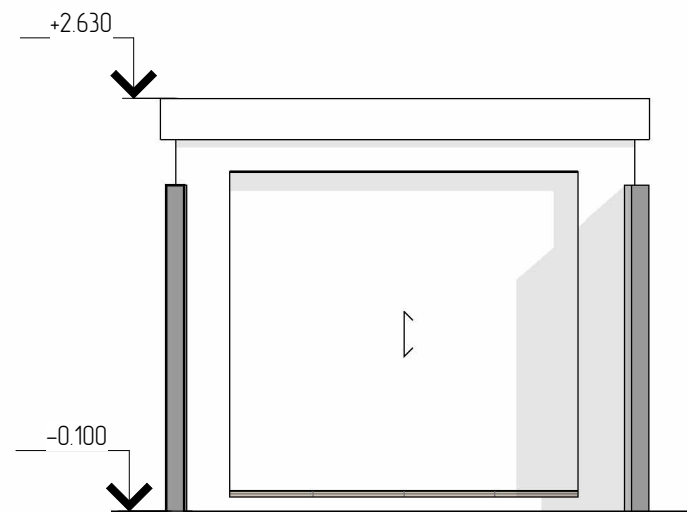


REAR ELEVATION AS EXISTING
(SCALE 1:50@A1)

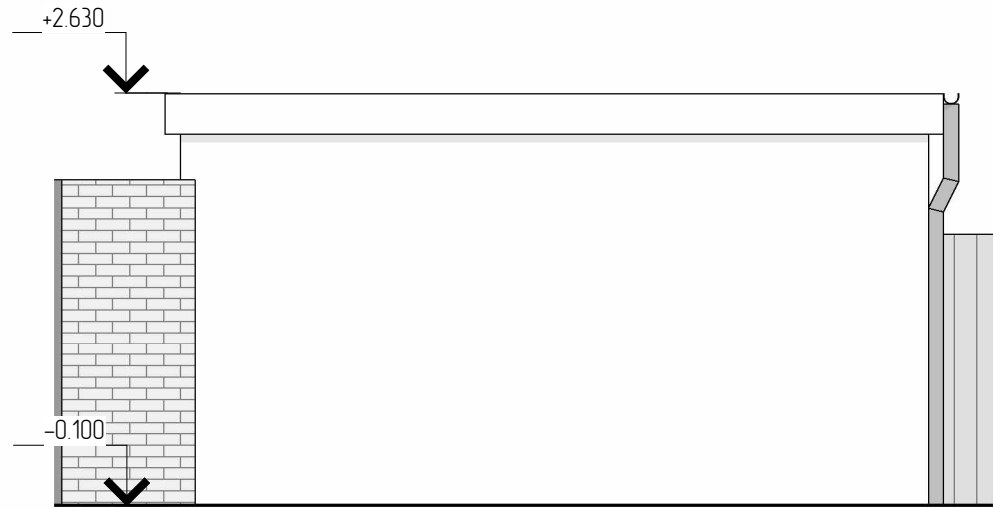


SIDE ELEVATION AS EXISTING
(SCALE 1:50@A1)

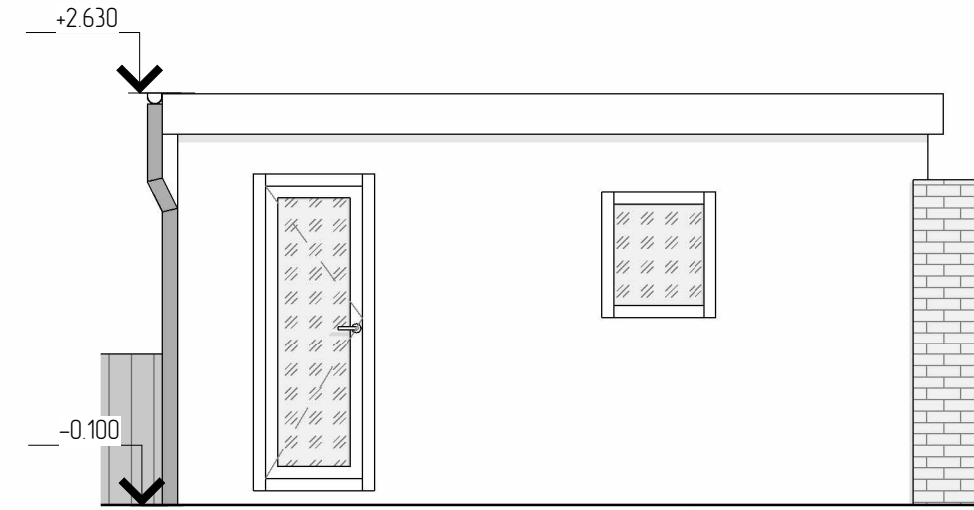

SIDE ELEVATION AS EXISTING
(SCALE 1:50@A1)

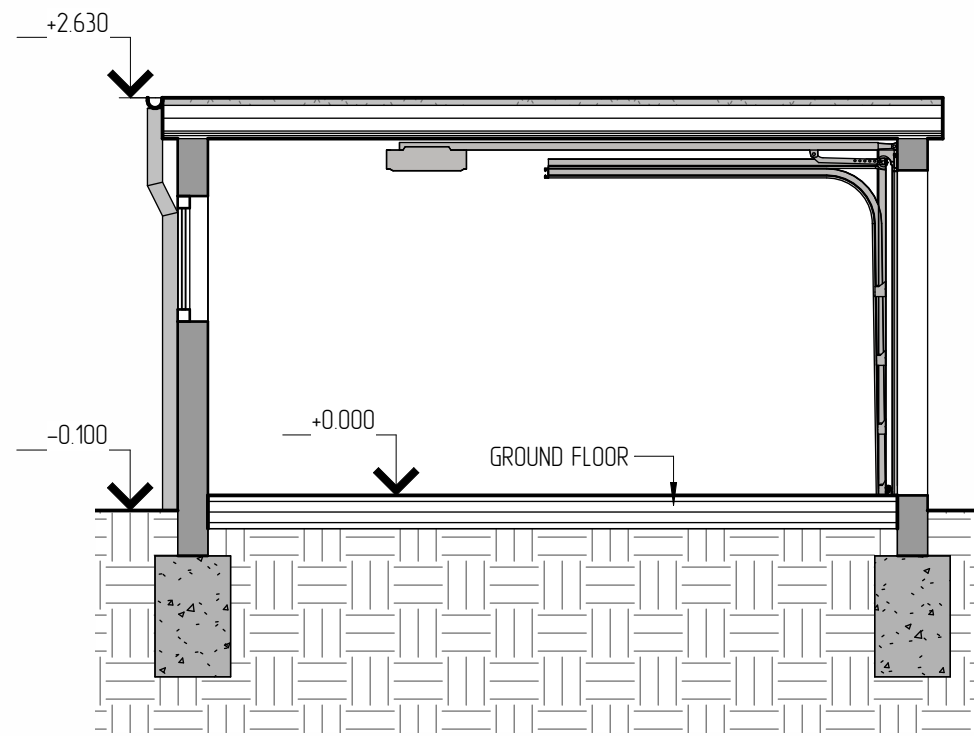

SECTION A1-A1 AS EXISTING
(SCALE 1:50@A1)

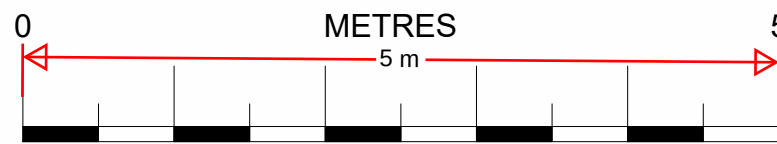

SCALE: 1:50 @ A1

THIS DRAWING IS THE PROPERTY OF
AR. DESIGN
AND MUST NOT BE COPIED OR REPRODUCED
EXCEPT
WITH THEIR EXPRESS PERMISSION, NOR MAY
THE DESIGN
OR ANY INFORMATION SHOWN THEREON
BE DISCLOSED TO ANY THIRD PARTY.
WE WILL NOT BE RESPONSIBLE FOR OTHER
CONTRACTUAL
DIMENSIONS.
© THIS DRAWING IS COPYRIGHT

REV:	AMENDMENT:	BY:	DATE:
------	------------	-----	-------

TITLE:

OUTBUILDING AS EXISTING

SITE ADDRESS:

37 Lime Avenue Gravesand, DA119PZ

JOB No.0001 CLIENT: Martynas Vitkauskas

SCALE: 1:50 @ A1 DWG SHEET: A07



REV: -

DRAWN BY: AR DATE: 26/05/25


APPROVED BY: *** DATE: **/**/****

ARCHITECTURE,
PLANNING &
ENGINEERING


EMAIL:
AR.DESIGN@CONSTRUCTION@
GMAIL.COM
Tel: 074 2955-9396

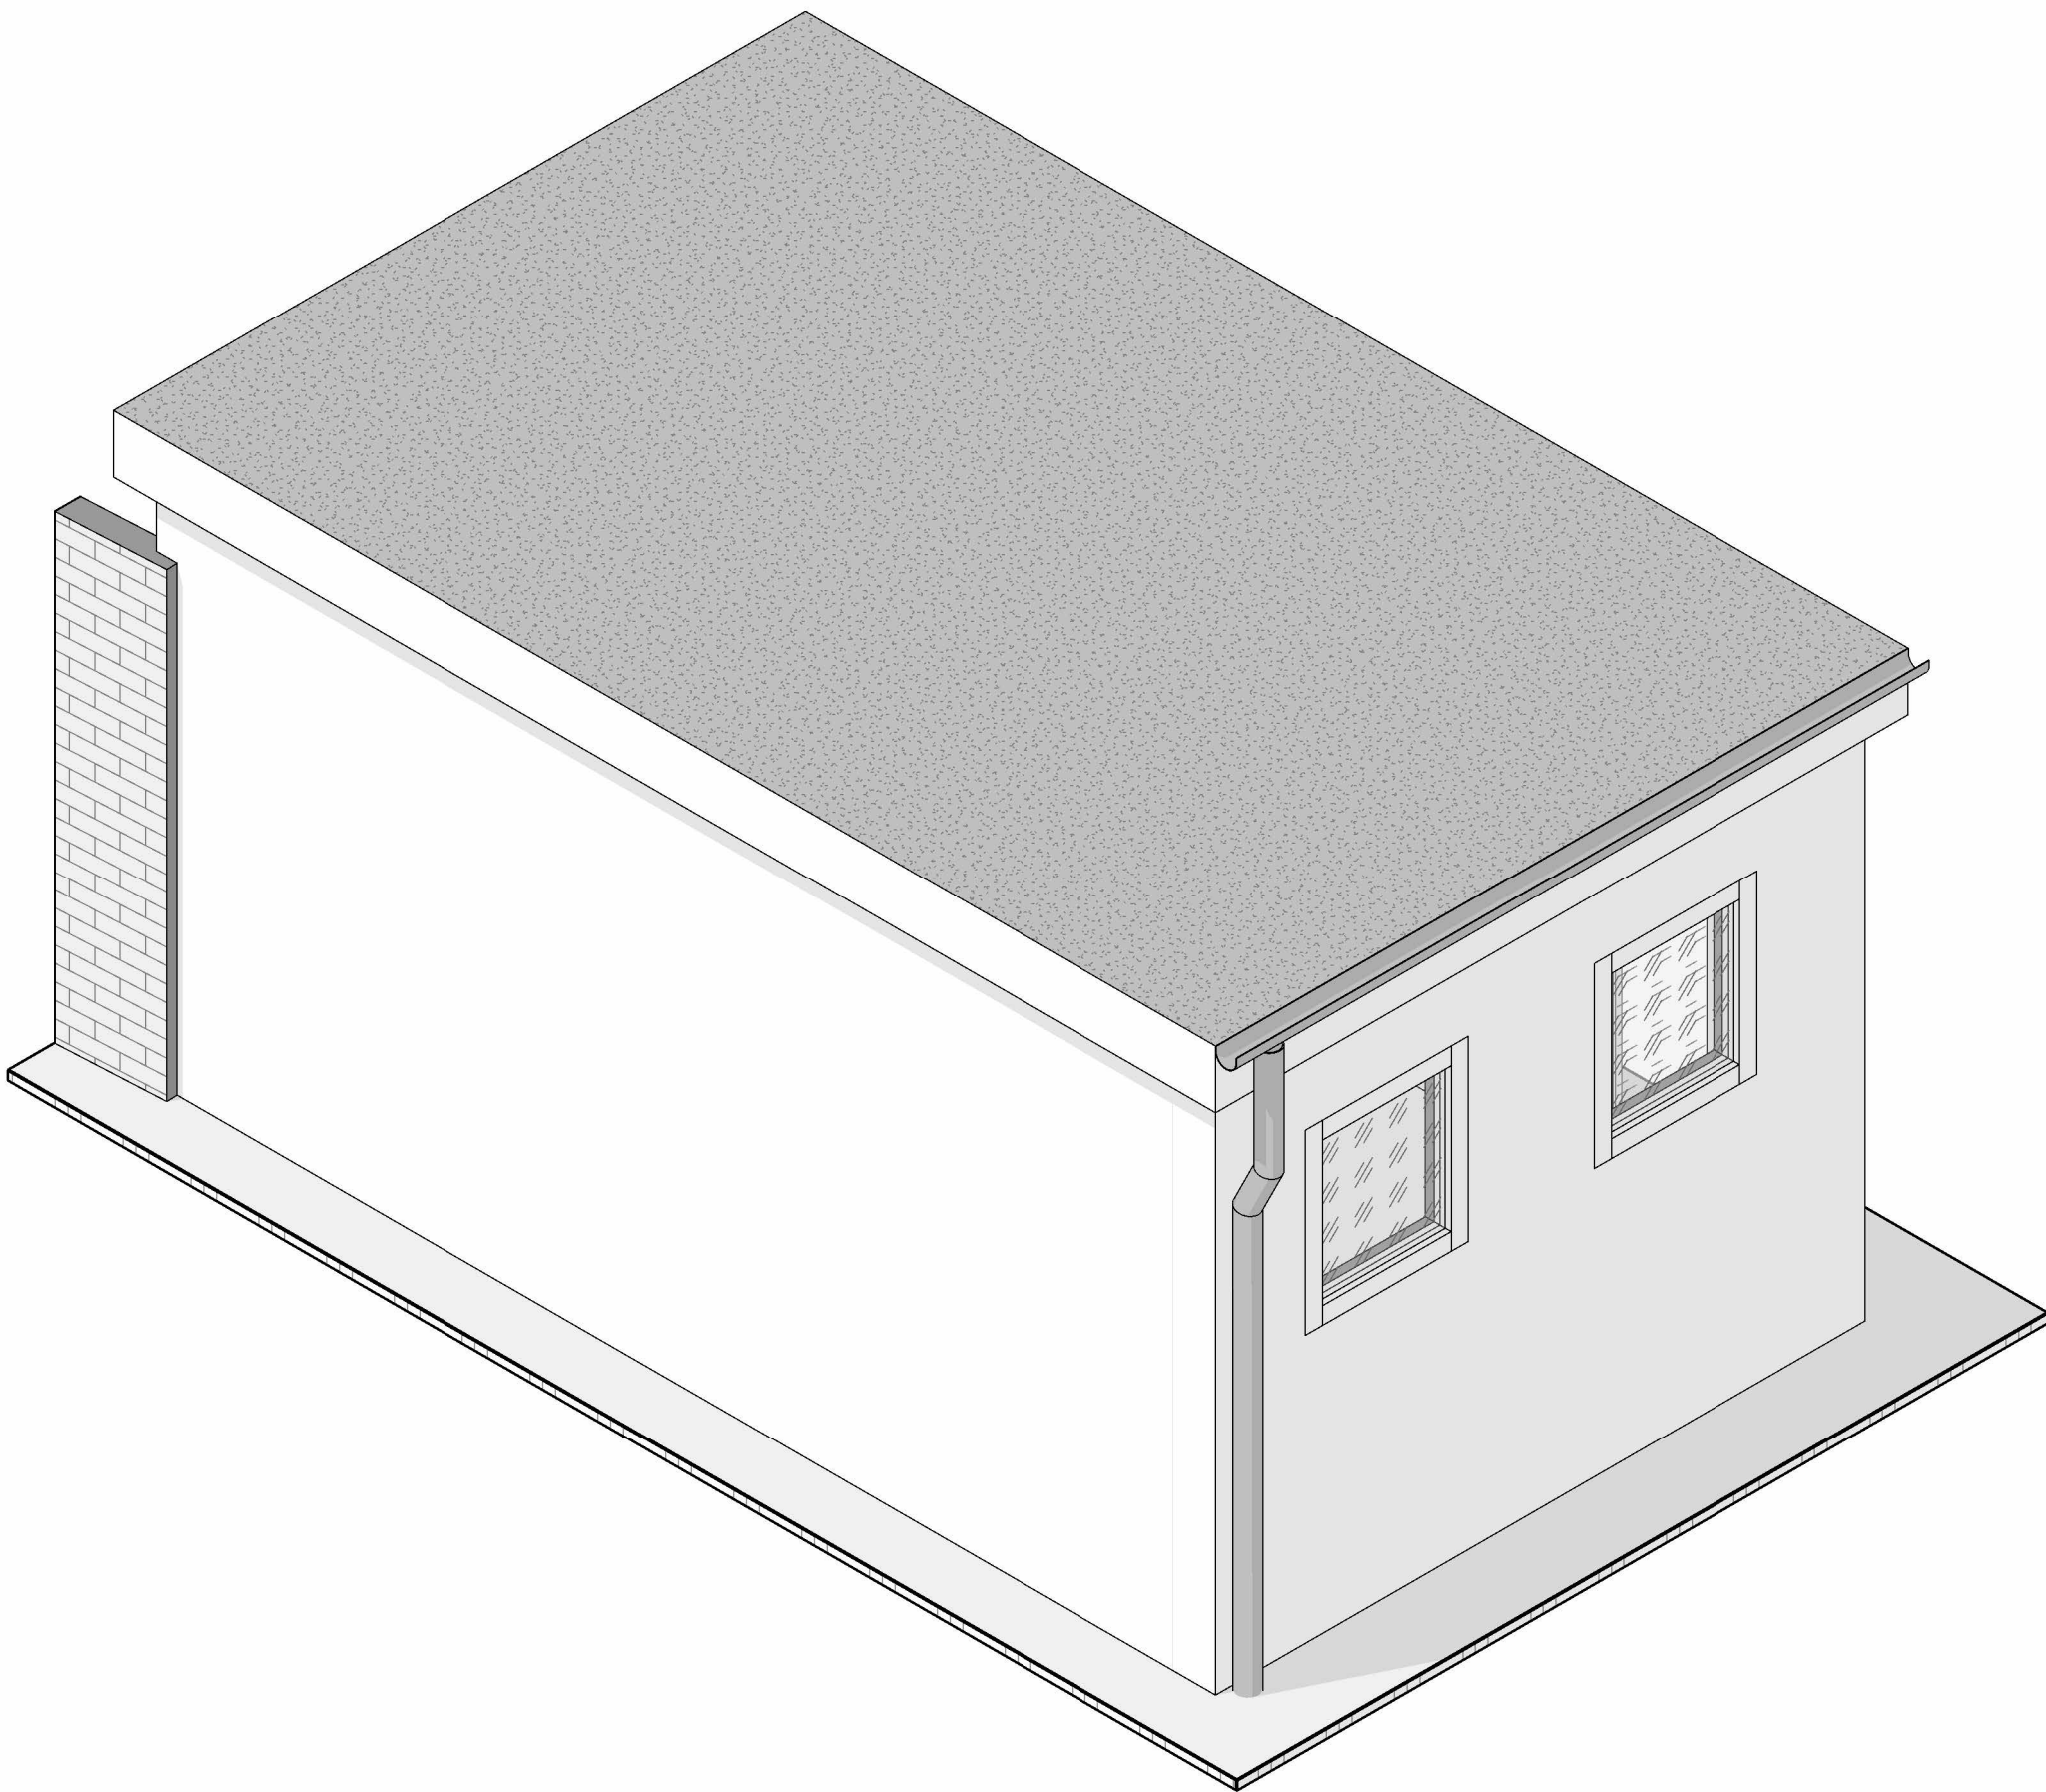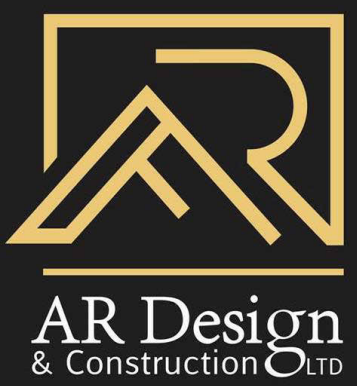


3D VISUAL AS EXISTING (NOT IN SCALE)

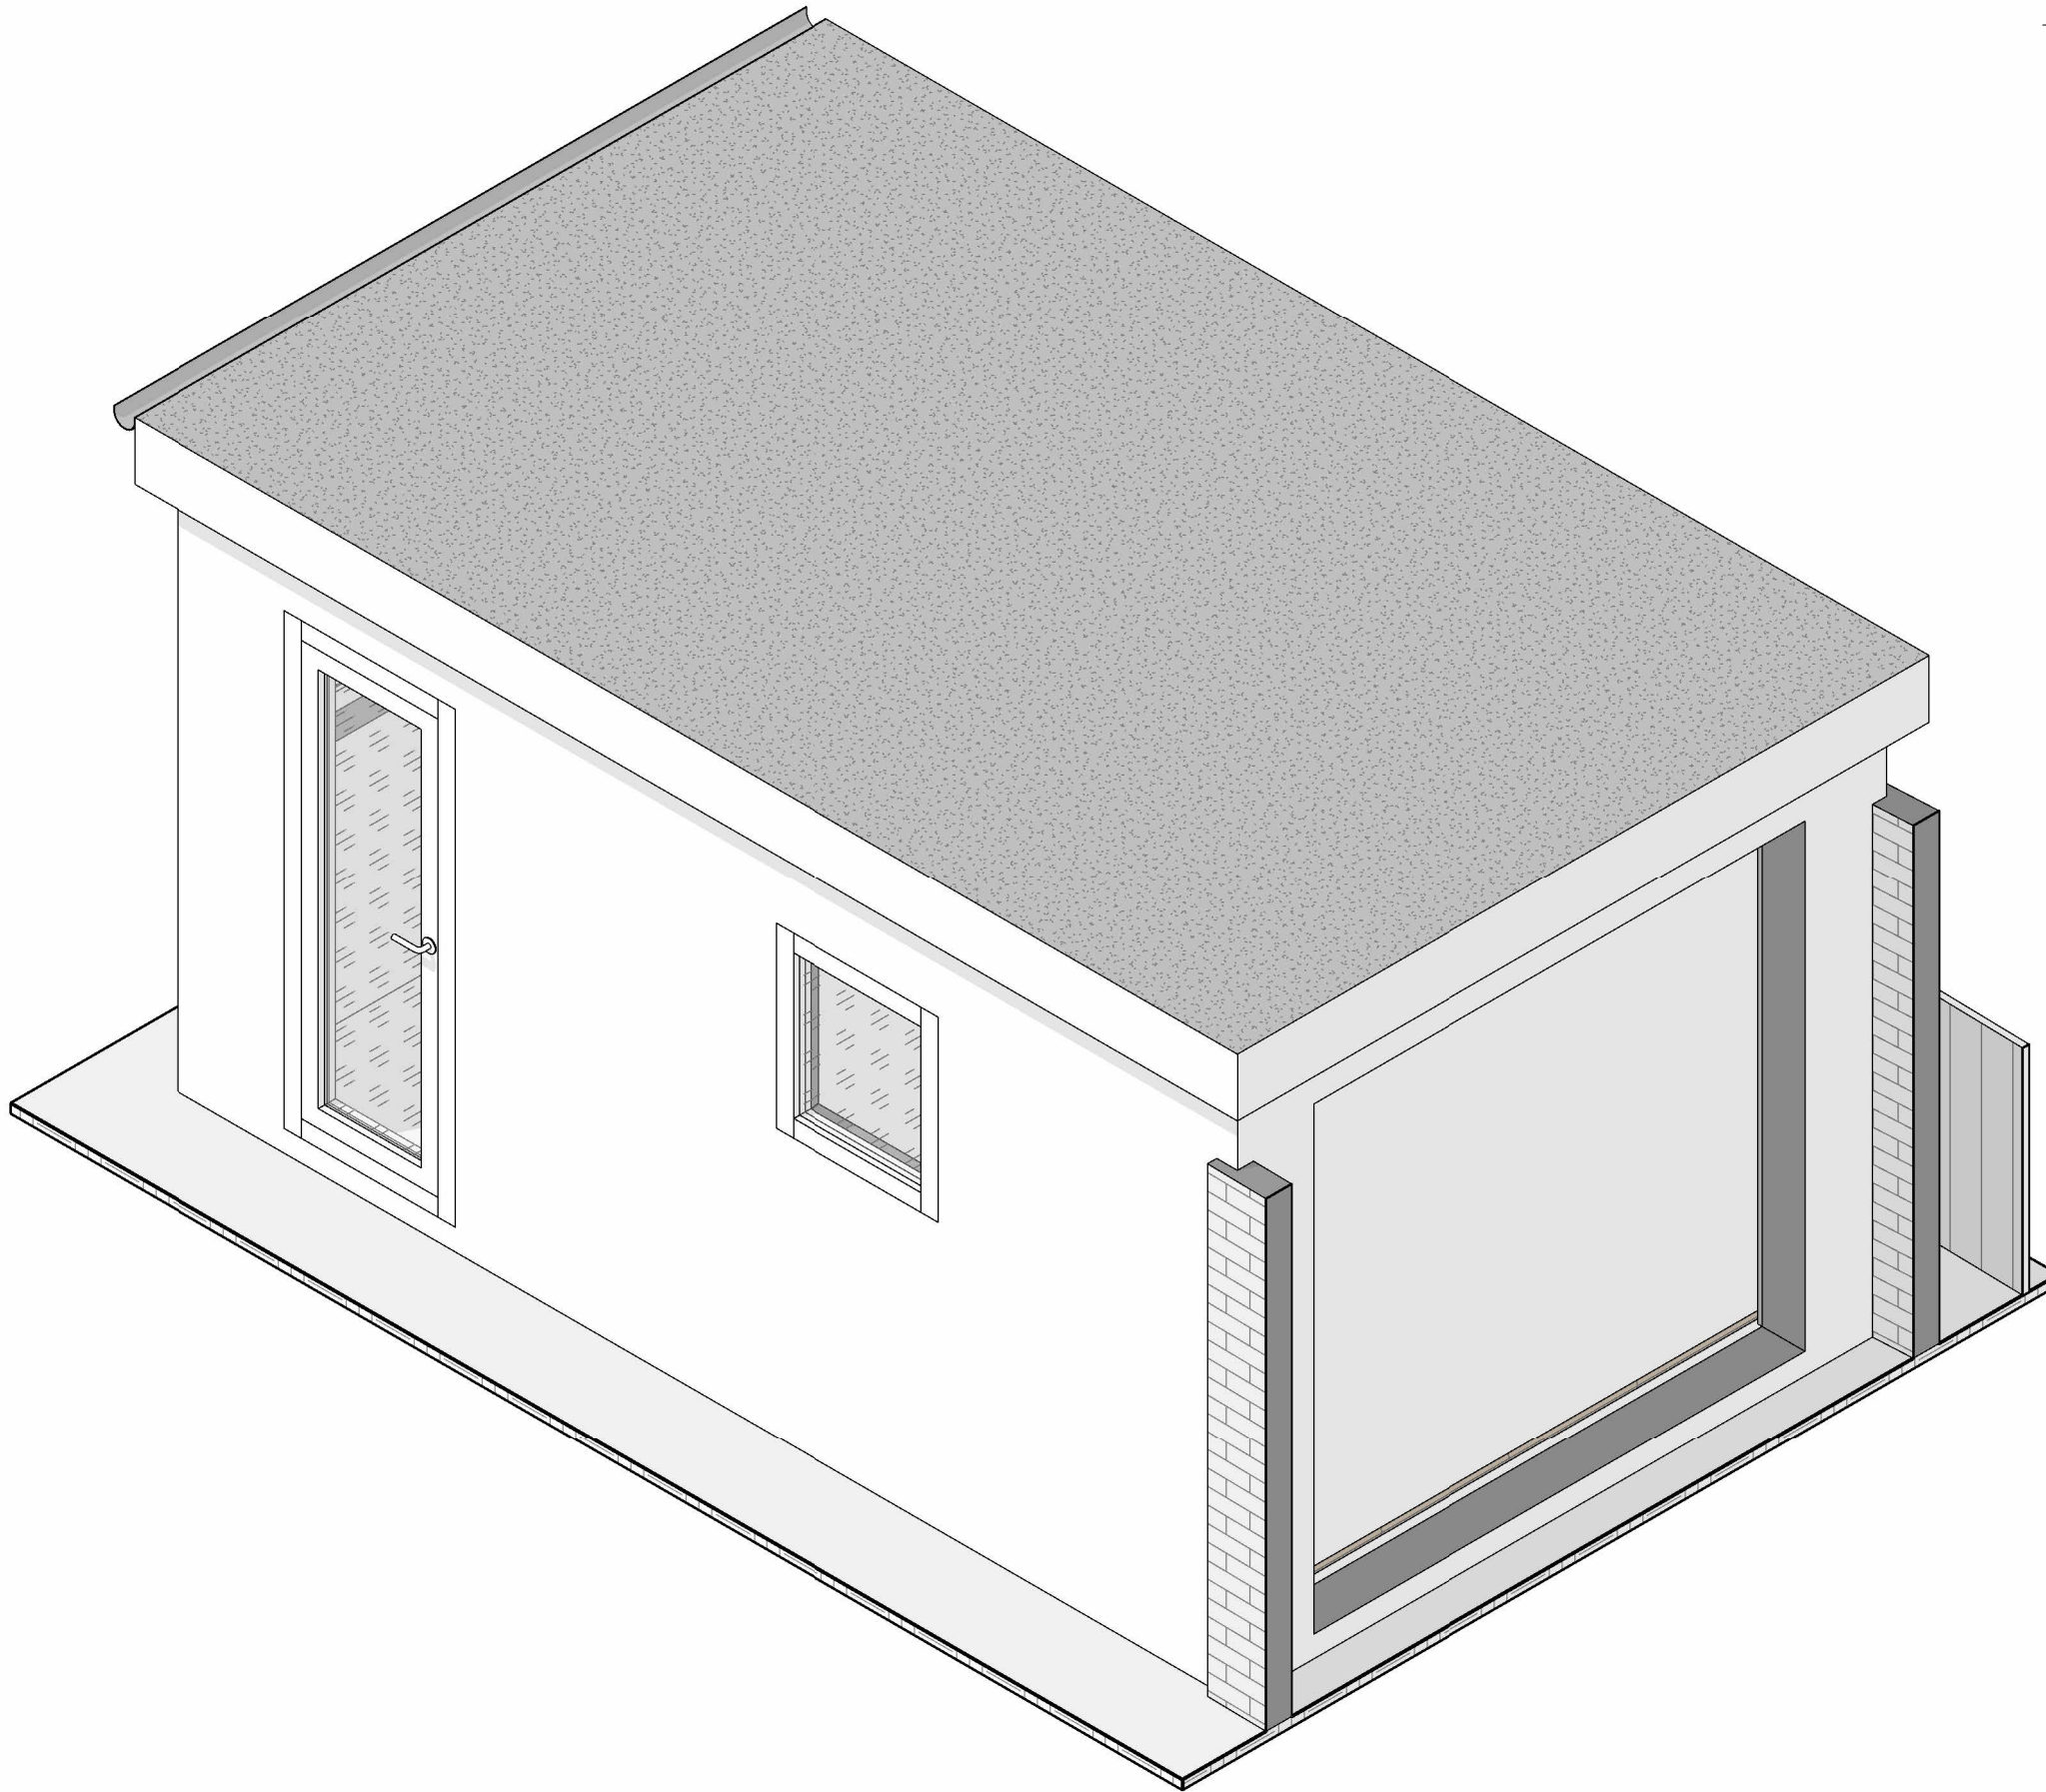


3D VISUAL AS EXISTING (NOT IN SCALE)

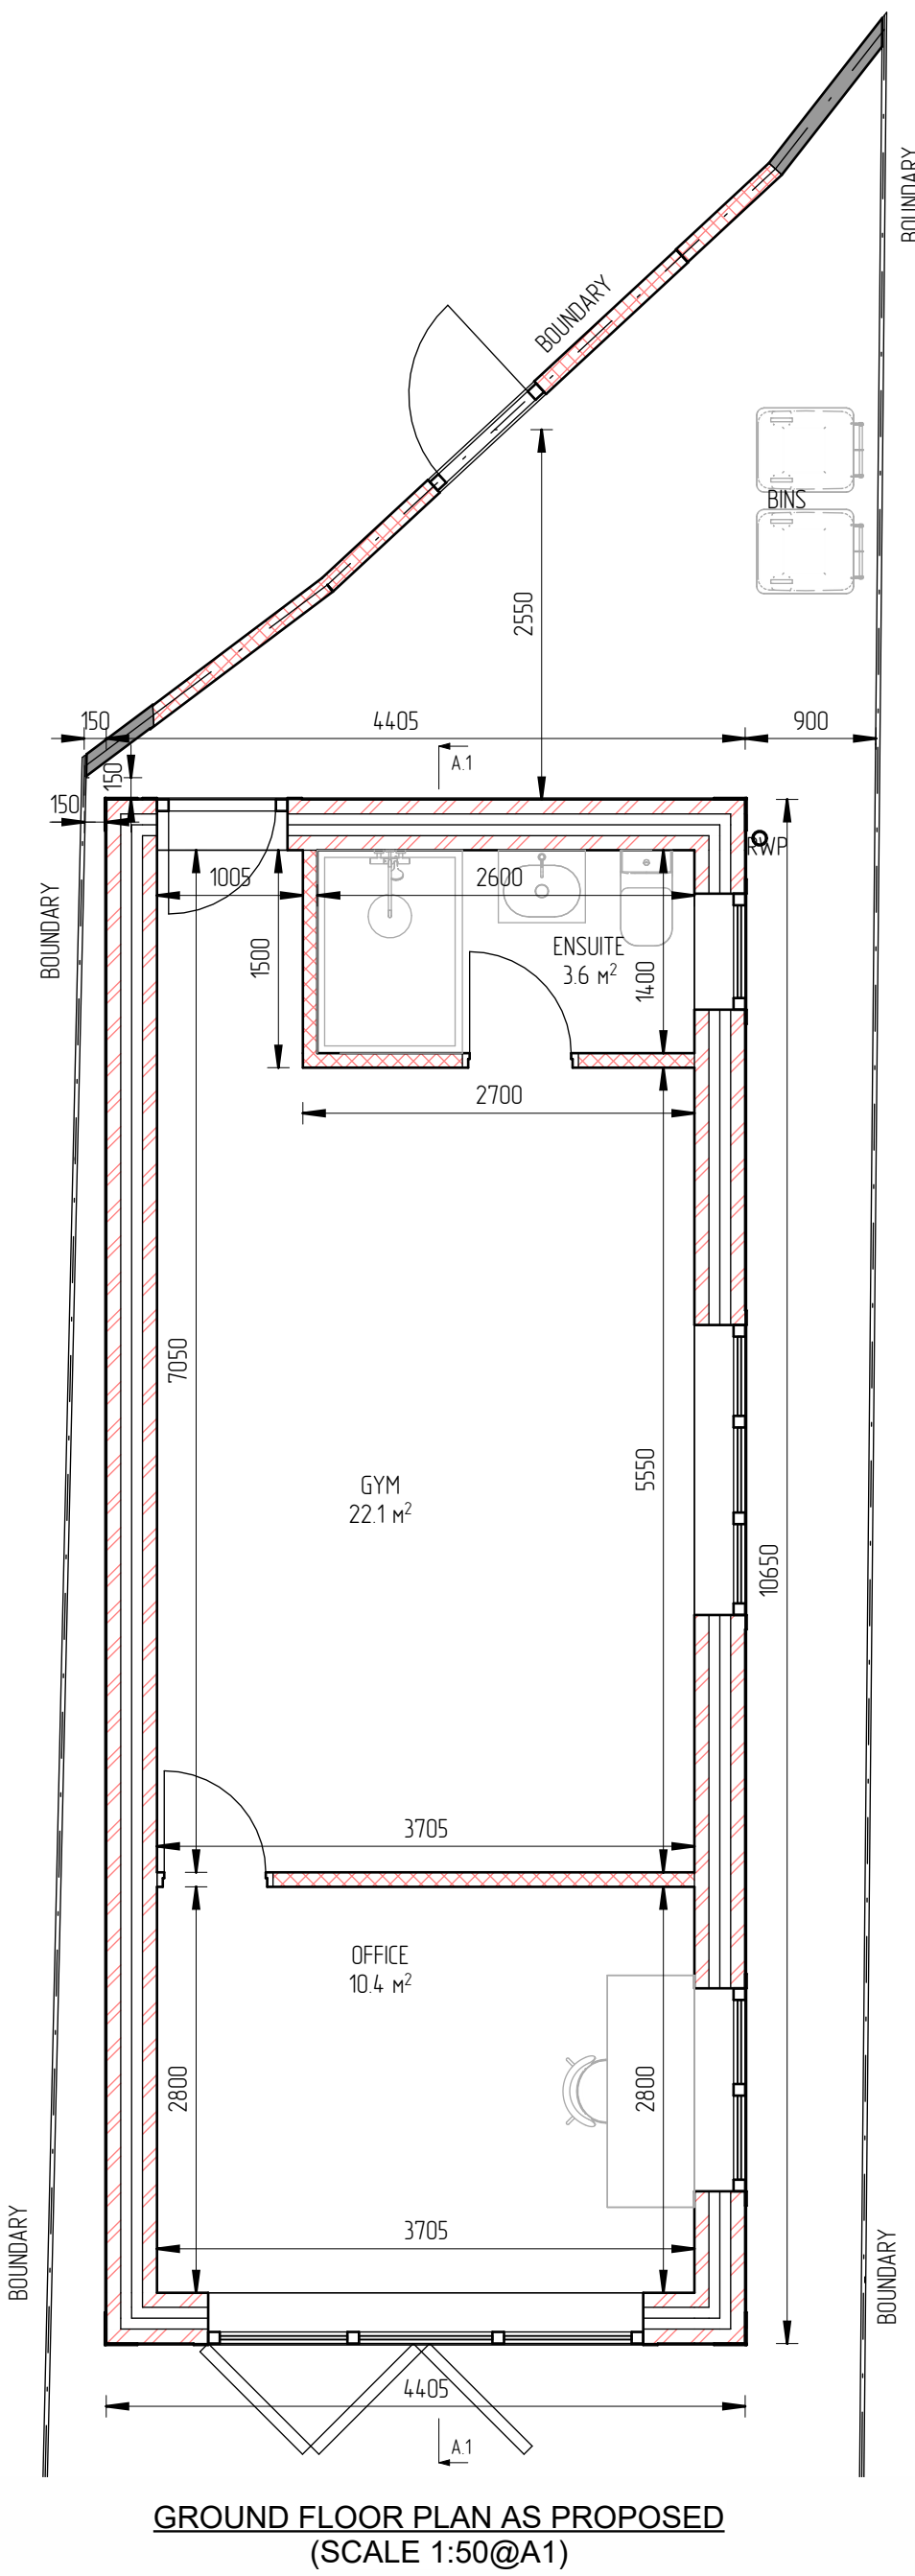


GROUND FLOOR PLAN AS PROPOSED
(SCALE 1:50@A1)

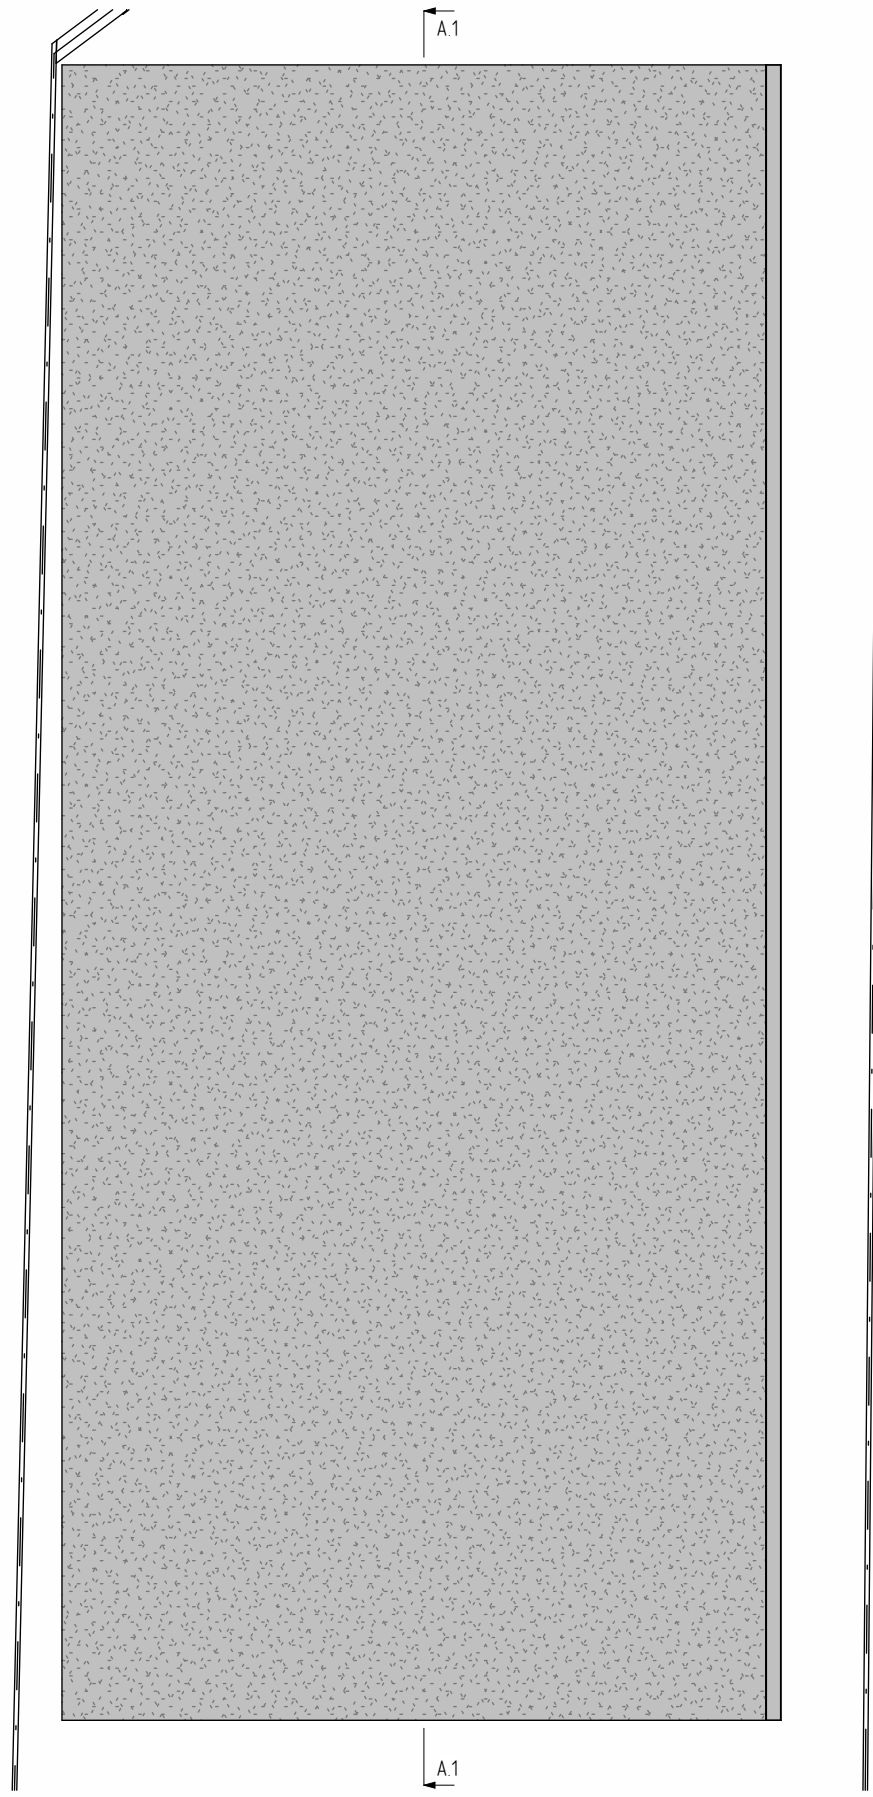


ROOF PLAN AS PROPOSED
(SCALE 1:50@A1)

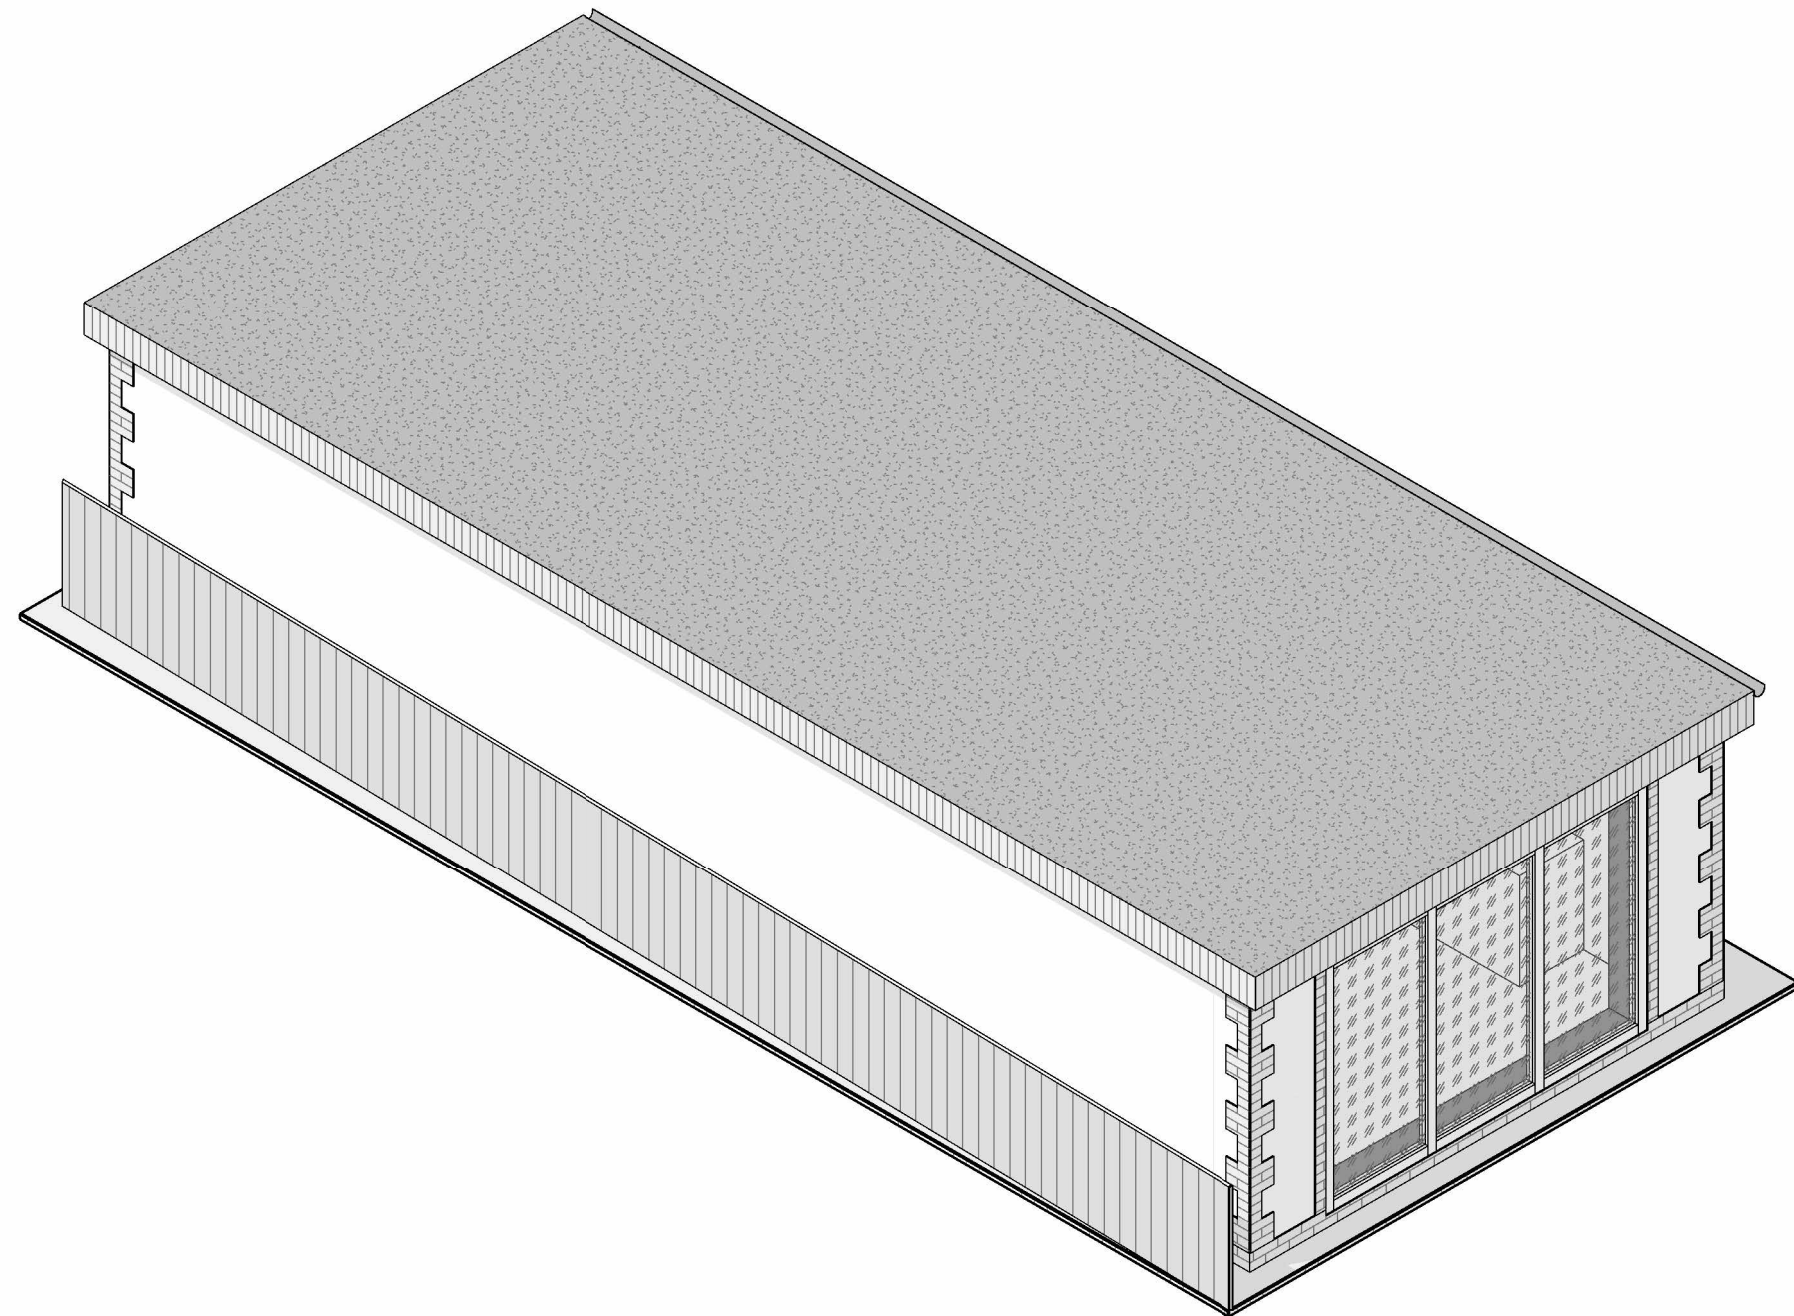


3D VISUAL AS PROPOSED (NOT IN SCALE)

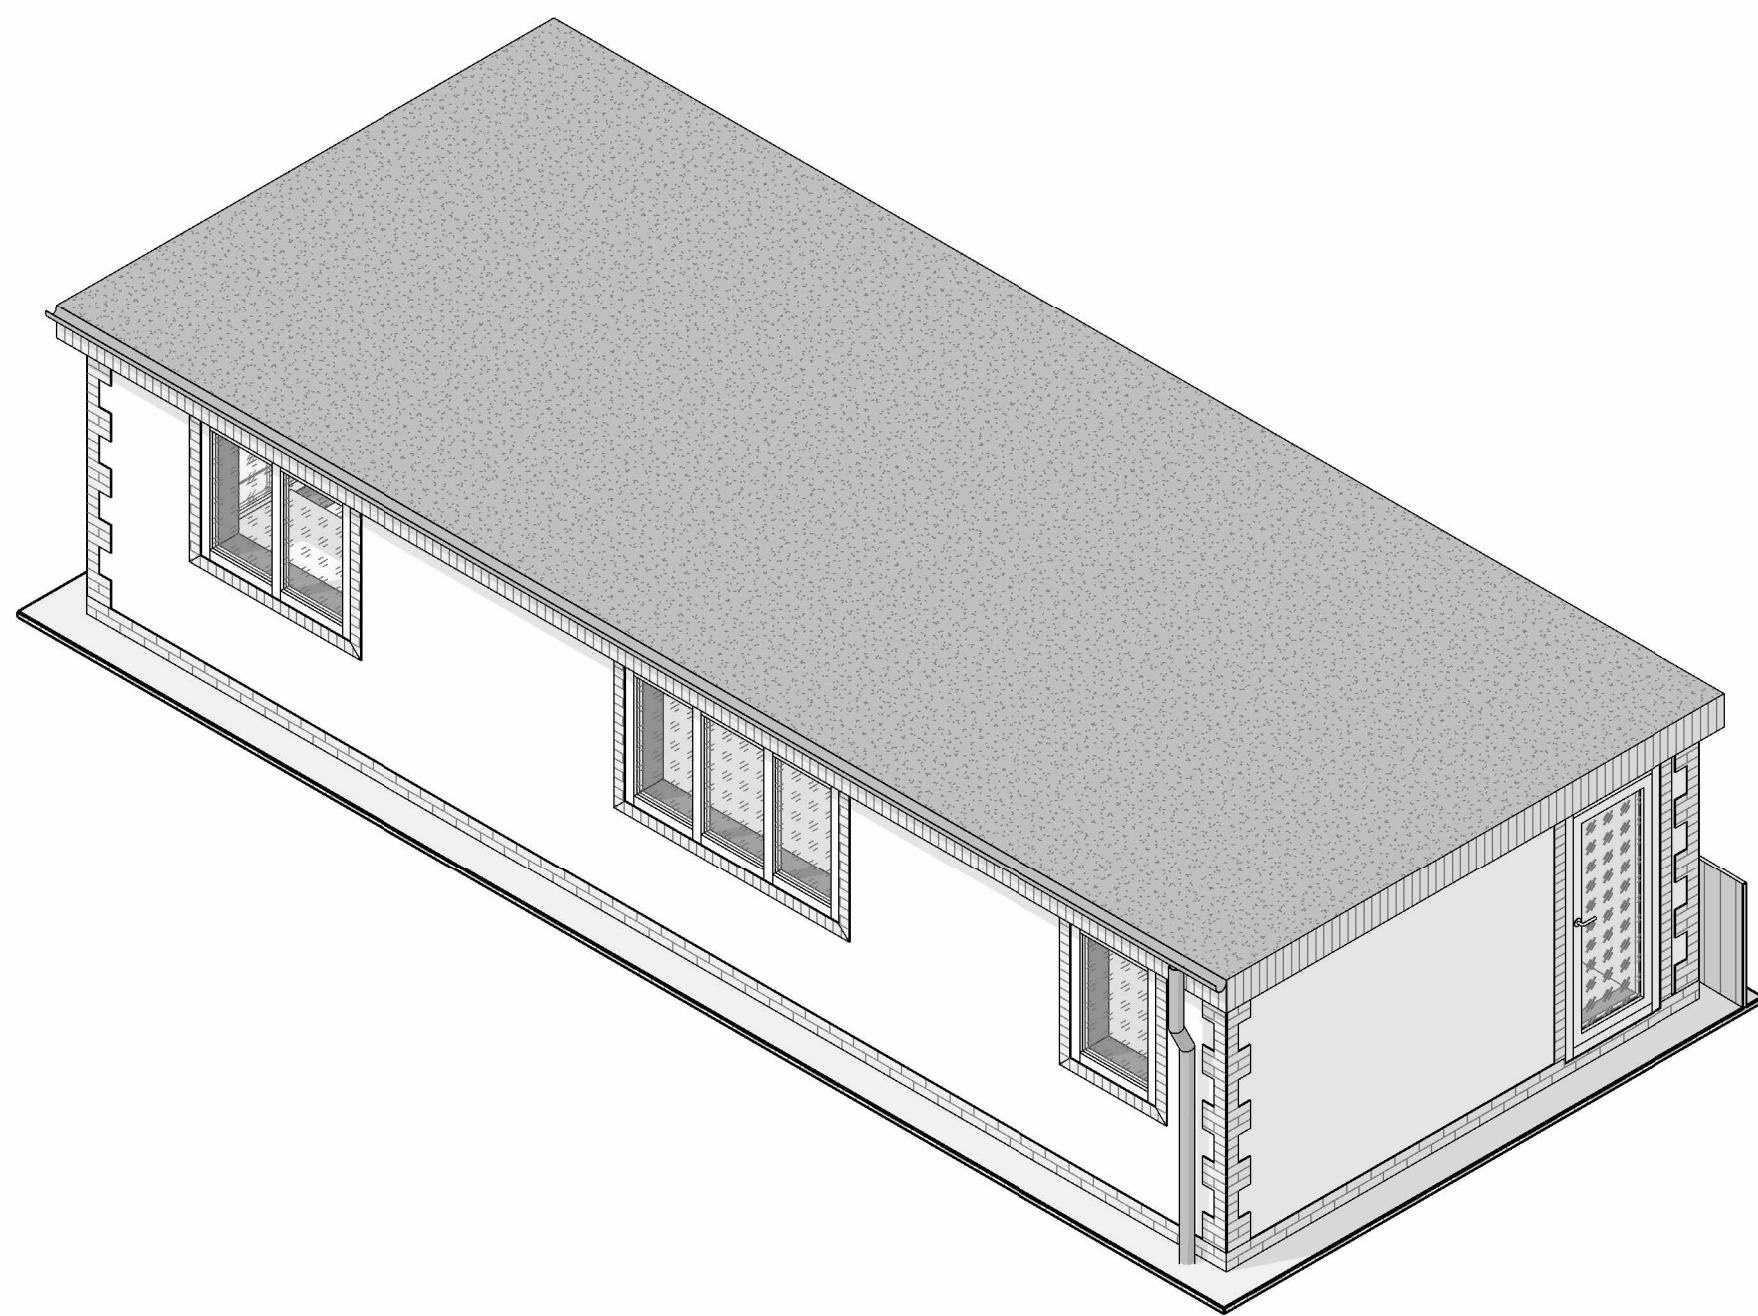


3D VISUAL AS PROPOSED (NOT IN SCALE)

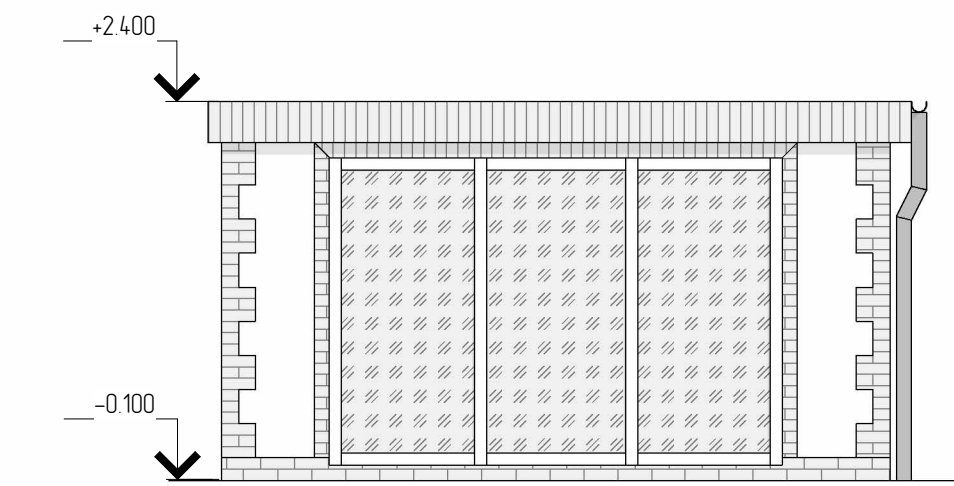


FRONT ELEVATION AS PROPOSED
(SCALE 1:50@A1)

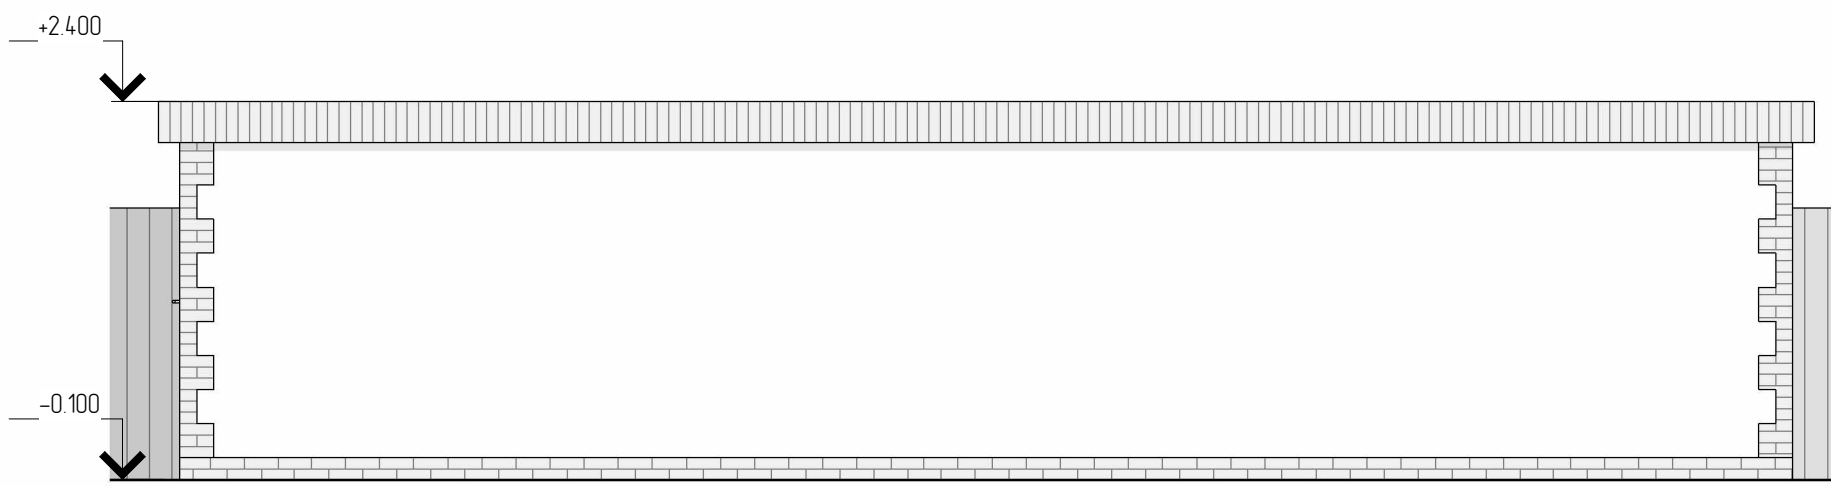


SIDE ELEVATION AS PROPOSED
(SCALE 1:50@A1)

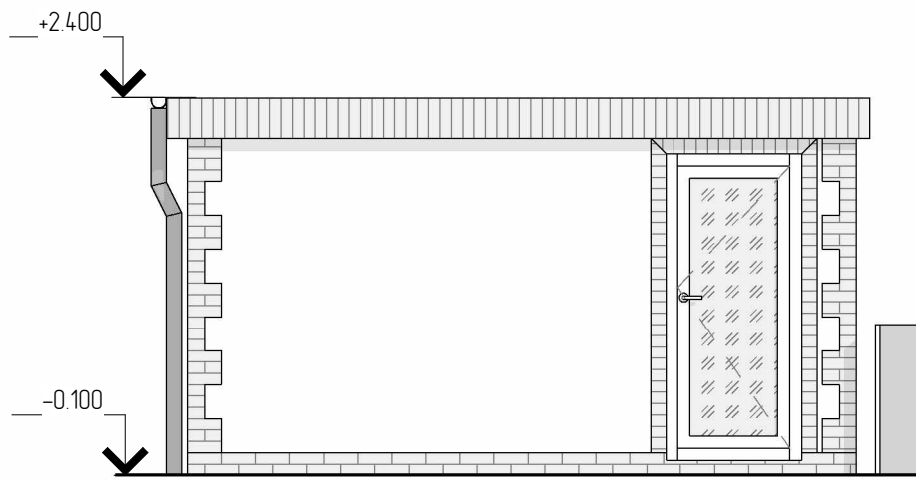


REAR ELEVATION AS PROPOSED
(SCALE 1:50@A1)

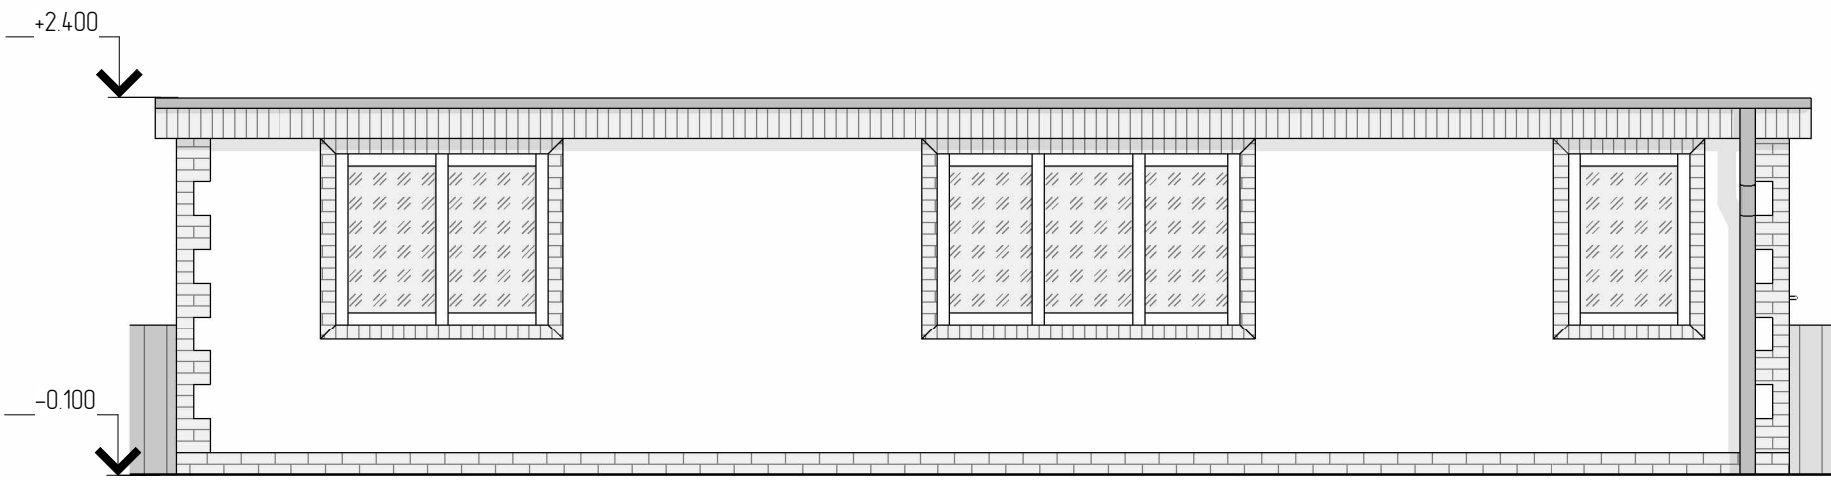

SIDE ELEVATION AS PROPOSED
(SCALE 1:50@A1)

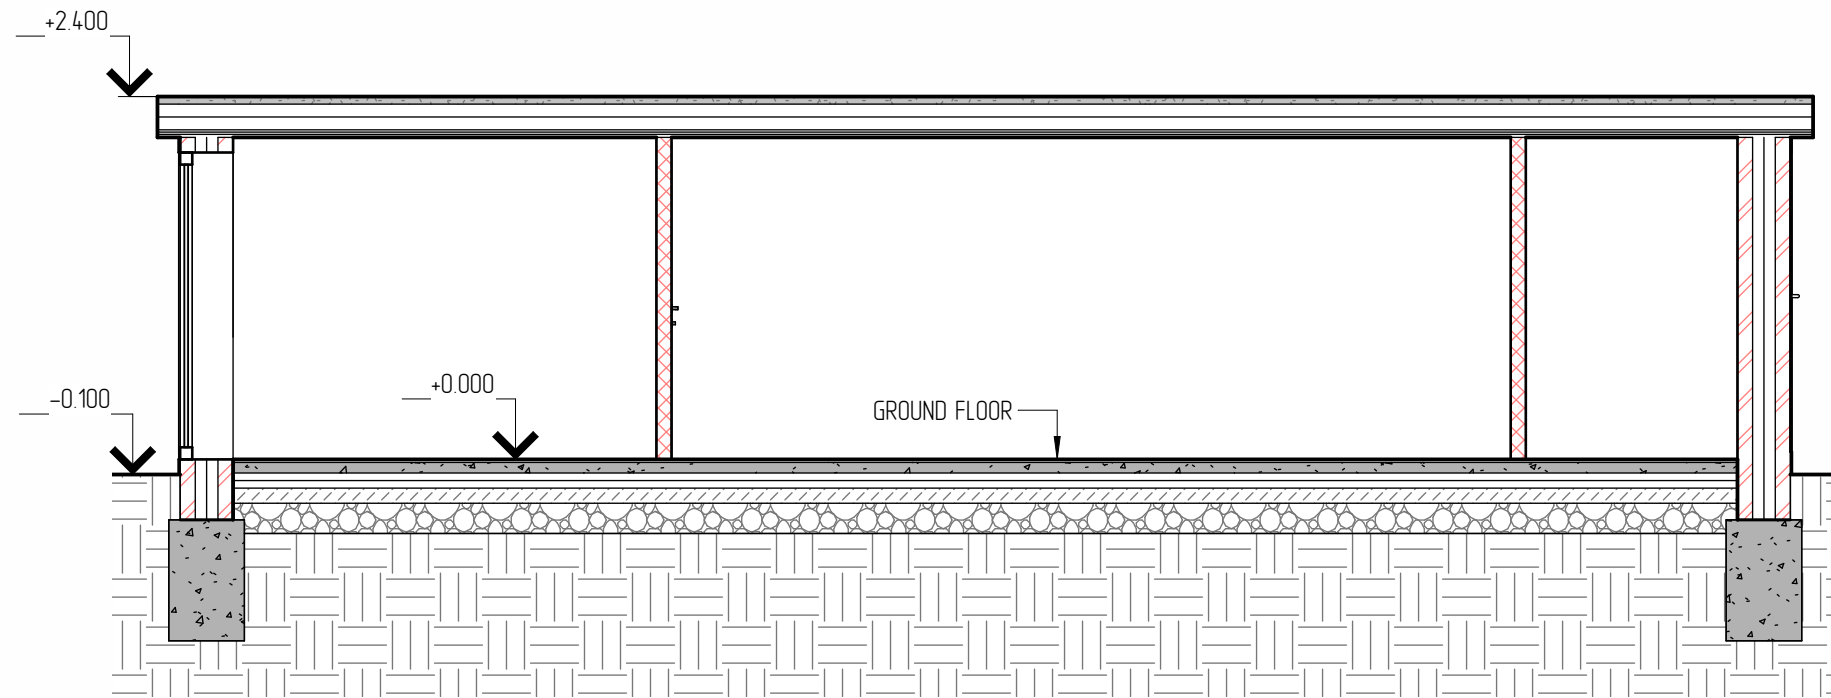

SECTION A1-A1 AS PROPOSED
(SCALE 1:50@A1)

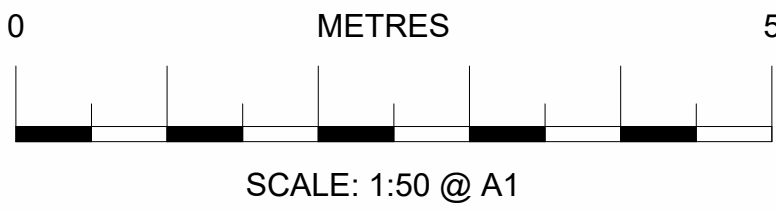

THIS DRAWING IS THE PROPERTY OF
AR. DESIGN
AND MUST NOT BE COPIED OR REPRODUCED
EXCEPT
WITH THEIR EXPRESS PERMISSION, NOR MAY
THE DESIGN
OR ANY INFORMATION SHOWN THEREON
BE DISCLOSED TO ANY THIRD PARTY.
WE WILL NOT BE RESPONSIBLE FOR OTHER
CONTRACTUAL
DIMENSIONS.
© THIS DRAWING IS COPYRIGHT

REV:	AMENDMENT:	BY:	DATE:
------	------------	-----	-------

TITLE:

OUTBUILDING AS PROPOSED

SITE ADDRESS:

37 Lime Avenue Gravesand, DA119PZ

JOB No.0001 CLIENT: Martynas Vitkauskas

SCALE: 1:50 @ A1 DWG SHEET: A08

REV: A

DRAWN BY: AR DATE: 26/05/25

APPROVED BY: *** DATE: **/**/****

ARCHITECTURE,
PLANNING &
ENGINEERING

EMAIL:
AR.DESIGN@CONSTRUCTION.GMAIL.COM
Tel: 074 2955-9396



TOTAL AREA 228.5 m²
HOUSE - 51.4 m²
OUTBUILDING - 46.9 m²
TOTAL AREA OF THE BUILDING - 98.3 m²
FREE SPACE REMAINS - 130.2 m²