




Proposed East (Front) Elevation
Scale 1:50

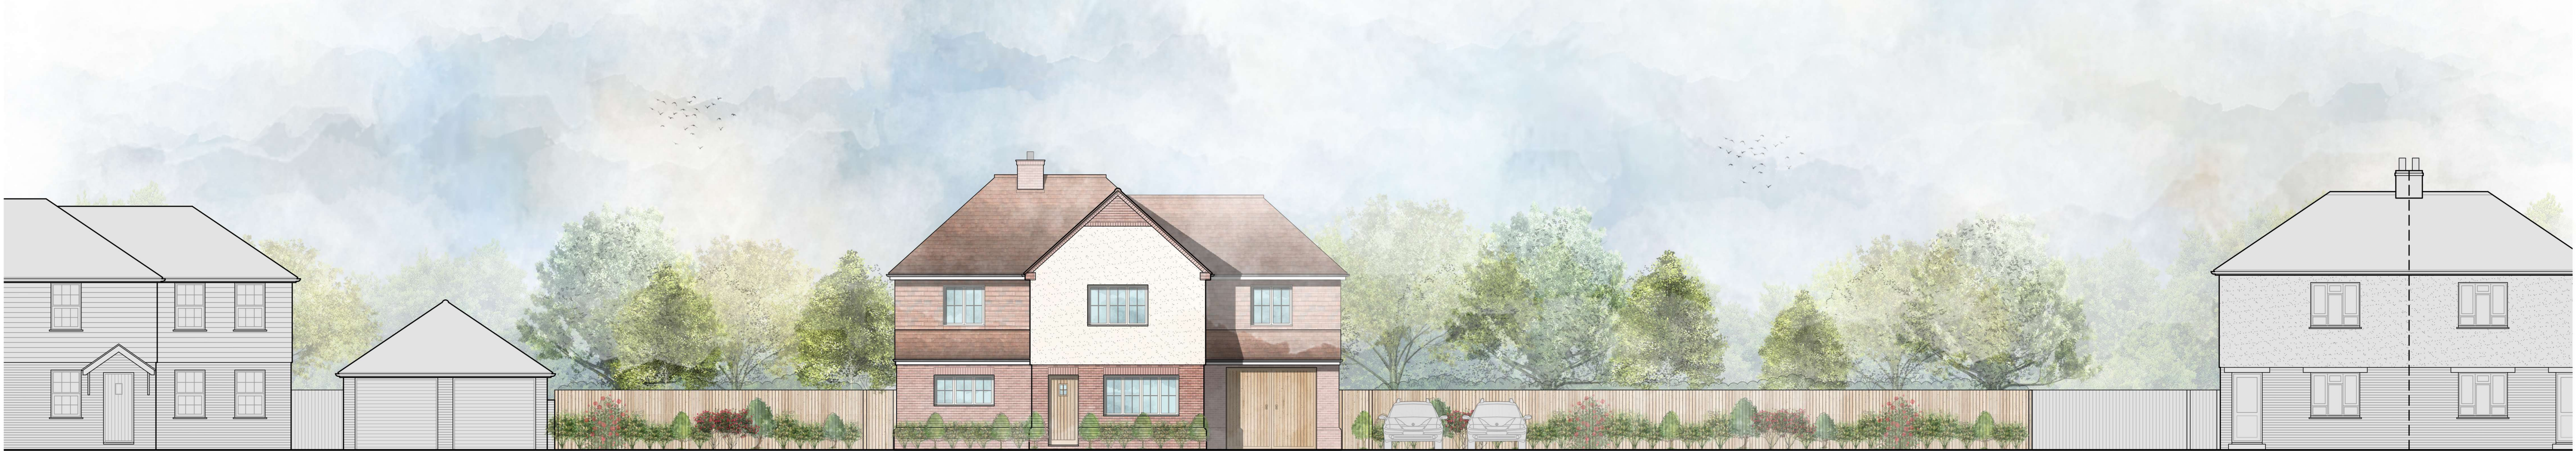

Neighbouring property
4 CHALK PIT COTTAGES

Application Site
LAND ADJACENT TO 4 CHALK PIT COTTAGES

Neighbouring property
1 & 2 LONGTEN'S COTTAGES

Proposed Street Scene
Scale 1:100

Notes	CDM 2015 Do Not Scale (unless for the purposes of planning). Report all discrepancies, errors and omissions. Verify all dimensions on site before commencing any work on site or preparing shop drawings. All materials, components and workmanship are to comply with the relevant British Standards, Codes of Practice, and appropriate manufacturers recommendations that from time to time shall apply. For all specialist work, see relevant drawings. This drawing is copyright of Kent Design Studio Ltd	Under the CDM regulations 2015, the client will need to employ a principal designer and principal contractor to assist in the health and safety process and co-ordinate health and safety matters. Further advice with regards to the clients duties and the duties of the principal designer & principal contractor can be found on the Internet (such as CONIAC Industry Guidance & HSE website), or alternatively you should take advice from a suitably qualified company. This drawing, together with an asbestos survey or any other surveys and record drawings / information that the client has on the building or site such as service locations should be passed on to the contractor. Our brief does not extend to principal designer role, so the principal contractor will be responsible for developing health and safety file during construction and handing it over to the client as an as built health and safety file.	<table><thead><tr><th>Rev</th><th>Date</th><th>Description</th></tr></thead><tbody><tr><td> </td><td> </td><td> </td></tr></tbody></table>	Rev	Date	Description				Scale - 1:100 Scale - 1:50 0 5m 10m	KENT DESIGN STUDIO KDS web - www.kentdesignstudio.co.uk tel - 01580 230413 Scale 1:100 and 1:50 @ A1 Date June 2022 PROPOSED	<table><tr><td>Project Title</td><td>Description</td></tr><tr><td>Proposed Works at: Land Adjacent to 4 Chalk Pit Cottages, Green Farm Lane, Shorne, Gravesend, DA12 3HN</td><td>Proposed Front Elevation and Street Scene</td></tr><tr><td></td><td>Drawing Number 4074 - 003 - A</td></tr><tr><td></td><td>Drawn By - AD / NG</td></tr></table>	Project Title	Description	Proposed Works at: Land Adjacent to 4 Chalk Pit Cottages, Green Farm Lane, Shorne, Gravesend, DA12 3HN	Proposed Front Elevation and Street Scene		Drawing Number 4074 - 003 - A		Drawn By - AD / NG
Rev	Date	Description																		
Project Title	Description																			
Proposed Works at: Land Adjacent to 4 Chalk Pit Cottages, Green Farm Lane, Shorne, Gravesend, DA12 3HN	Proposed Front Elevation and Street Scene																			
	Drawing Number 4074 - 003 - A																			
	Drawn By - AD / NG																			