

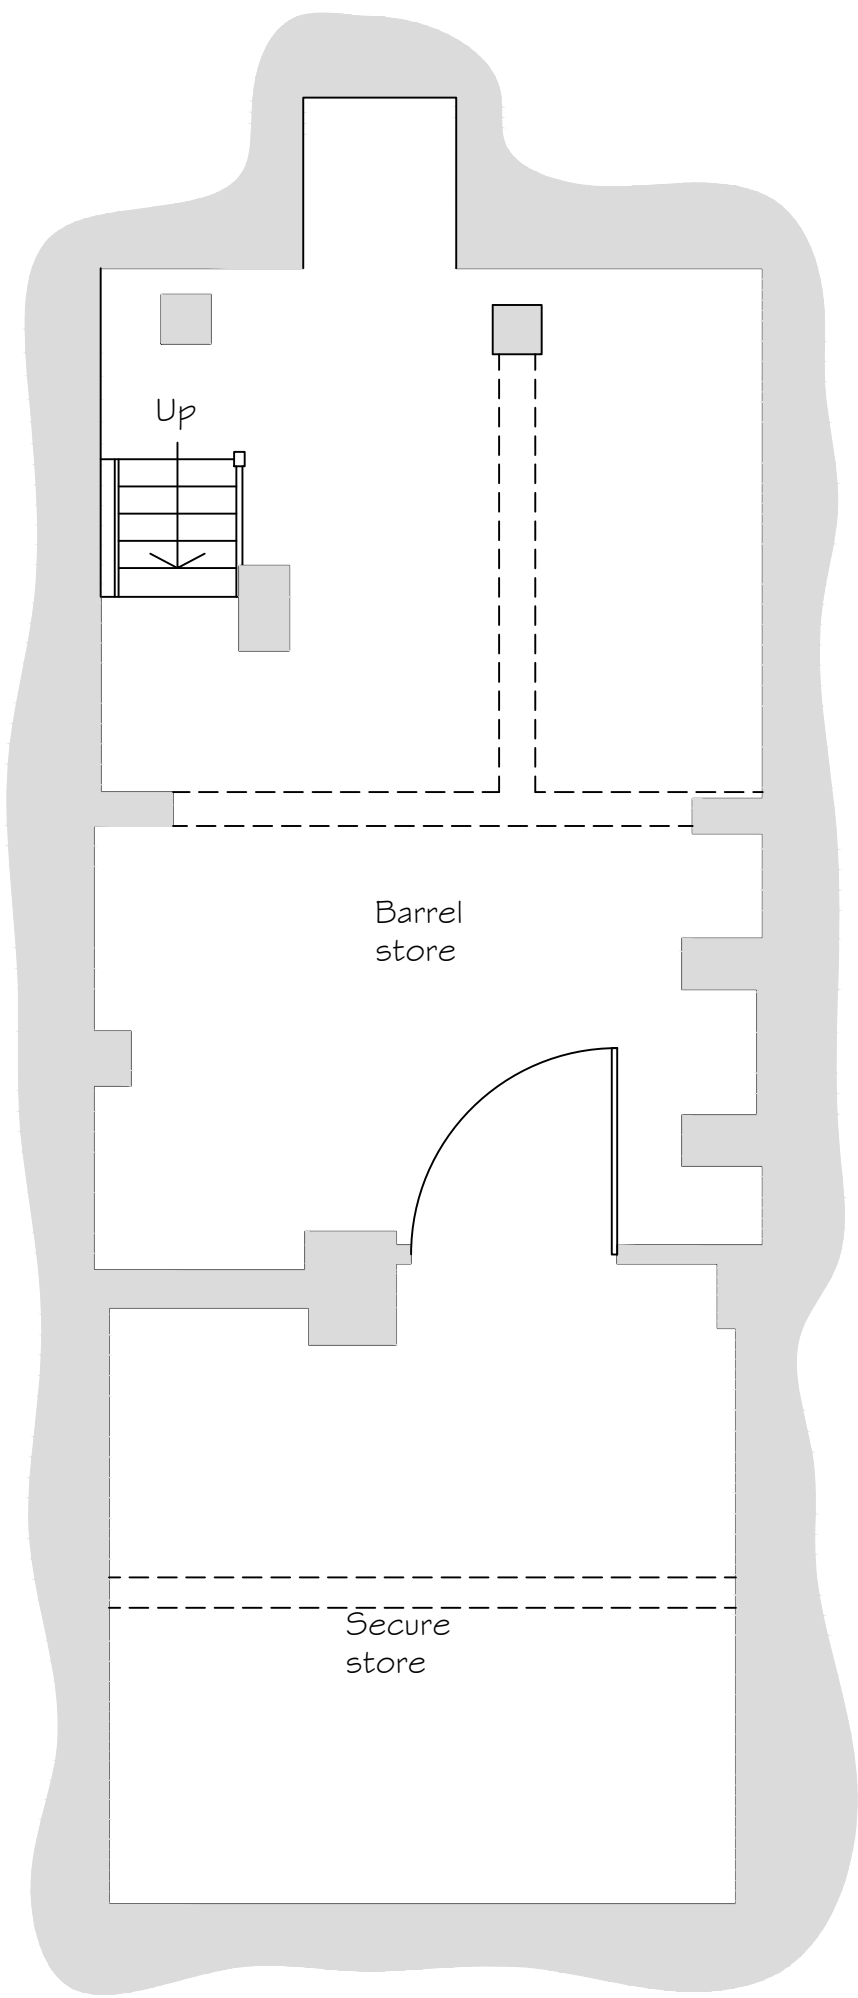



Basement Floor Plan

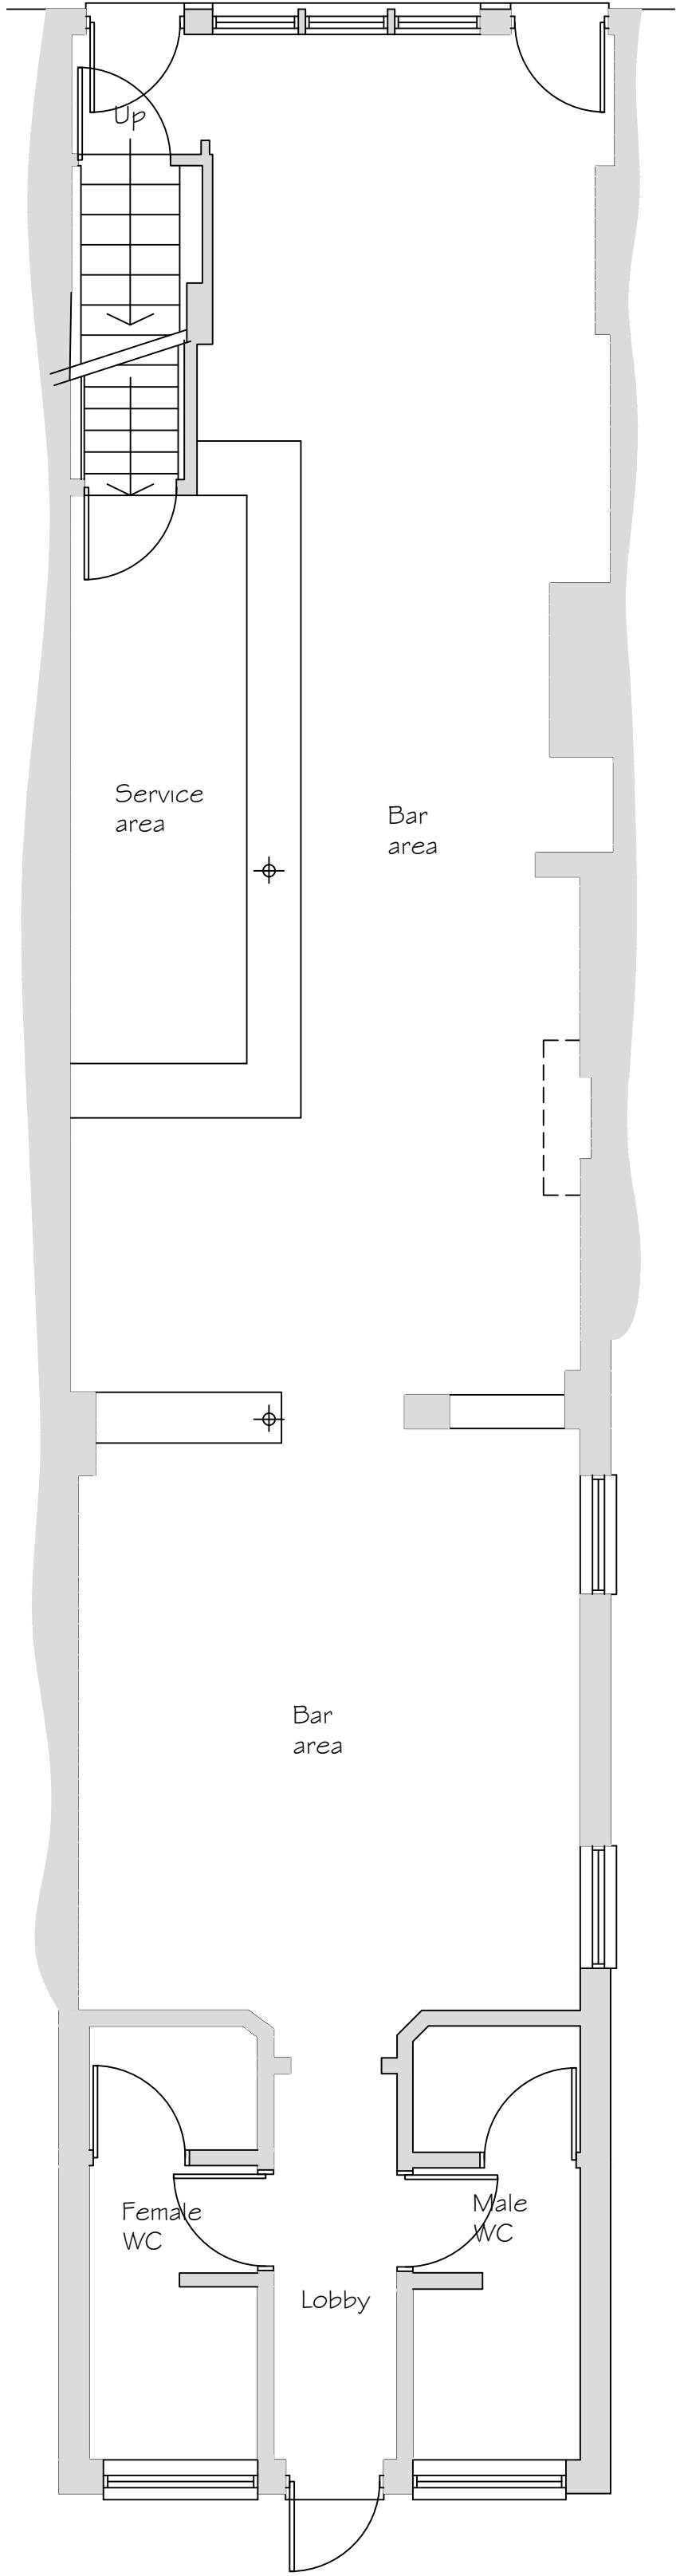

Ground Floor Plan

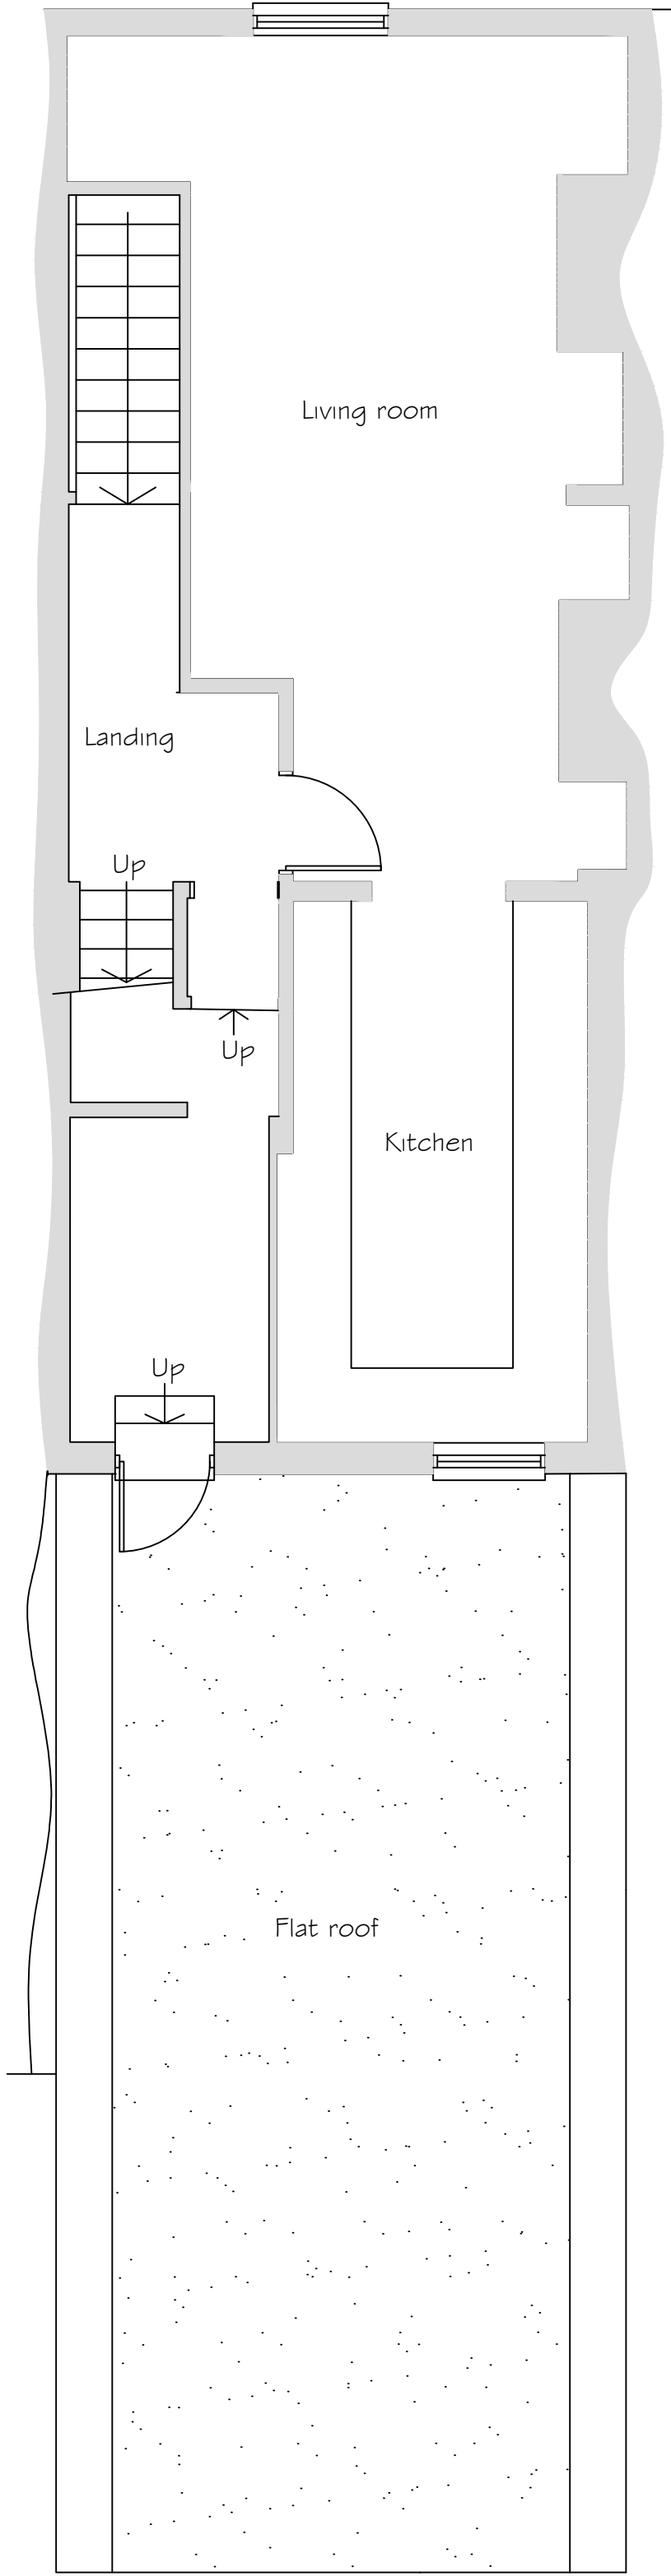

First Floor Plan

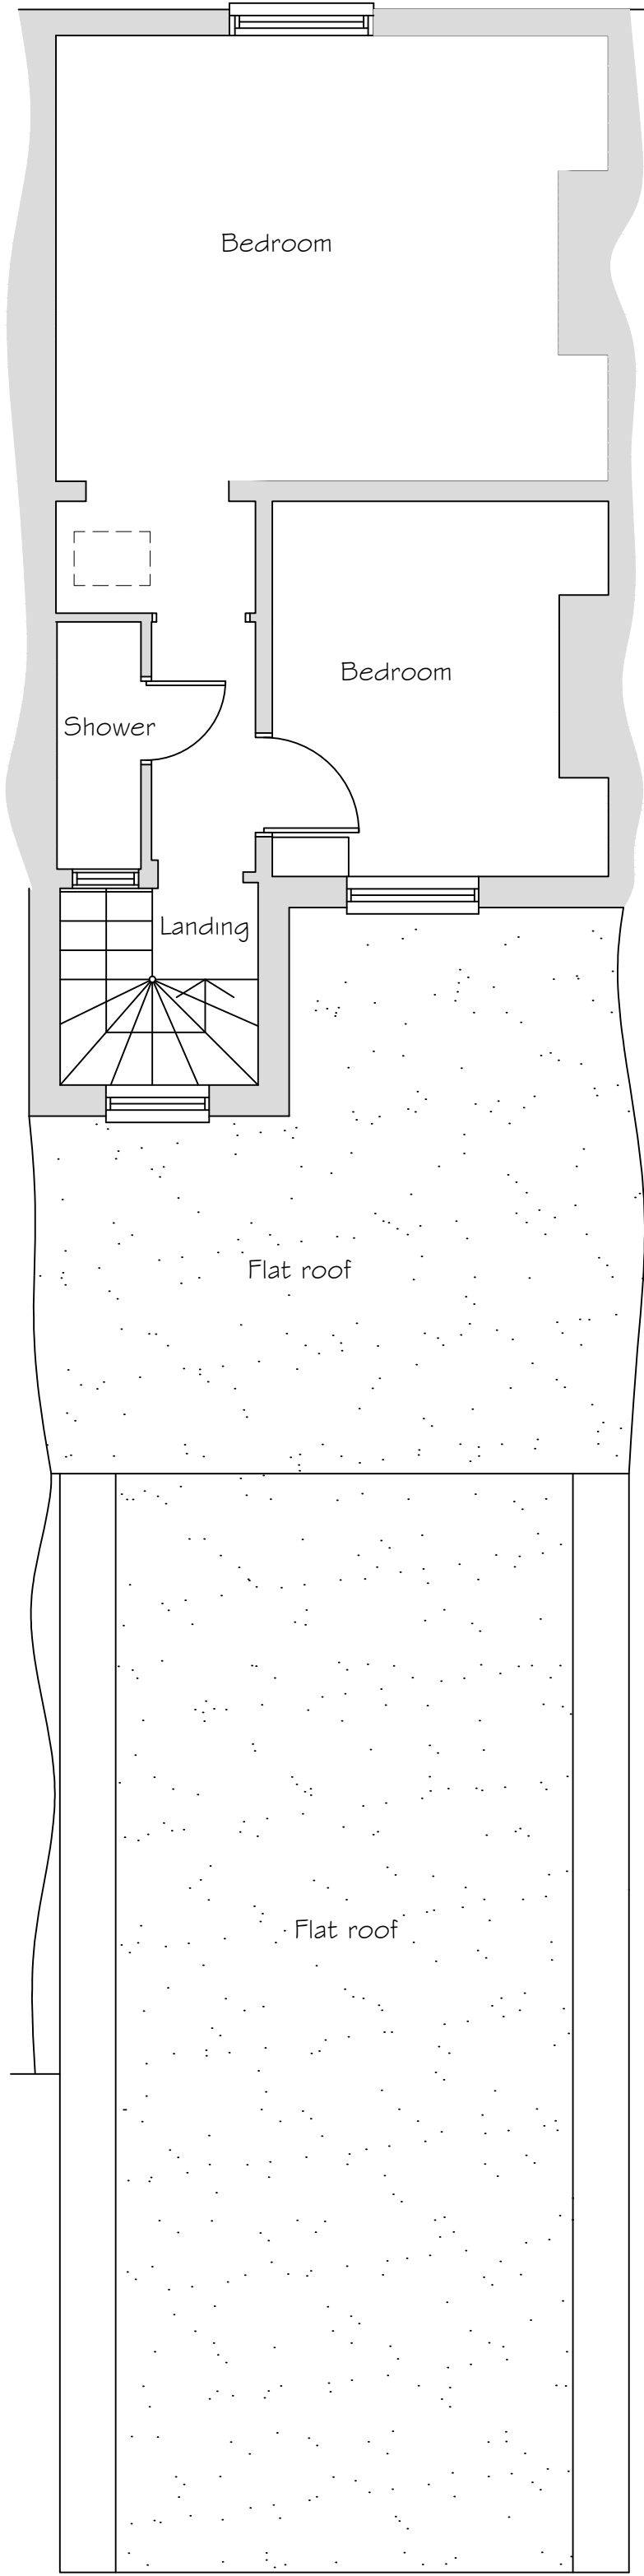

Second Floor Plan

Copyright Synergy Planning & Property Consultants Ltd The Office The Larches Rochester Kent ME3 7NQW		
Client		
Mudita Group		
Address		
44 The Terrace Gravesend		
Drawing title		
Survey plans		
Scale		
1:50		
Date	Drawn by	
10 March 2023		
Drawing No		
23/399/02		