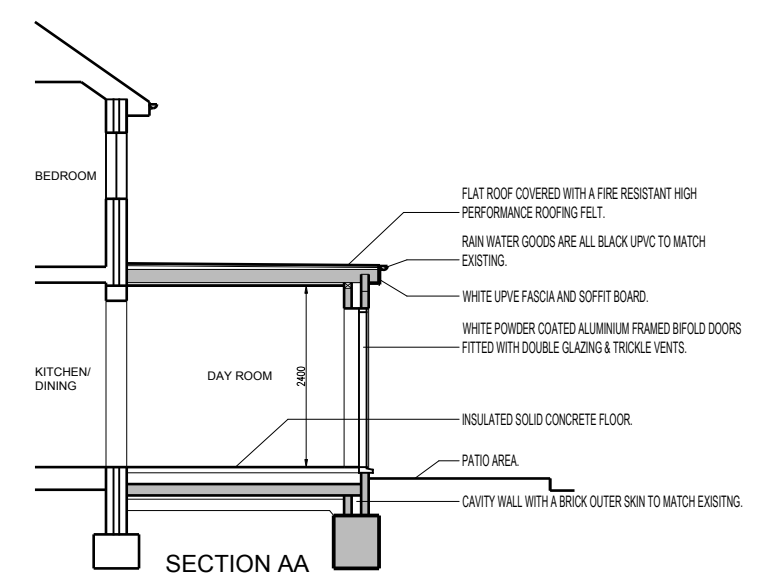
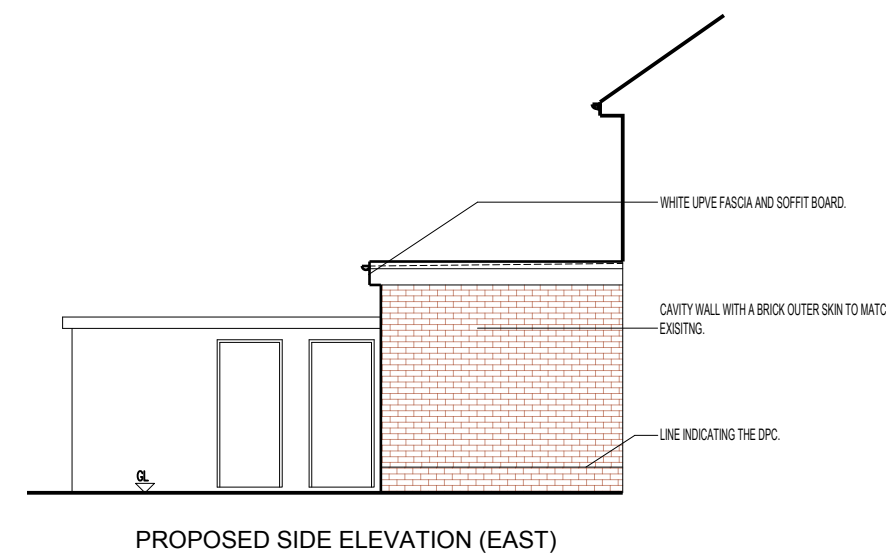
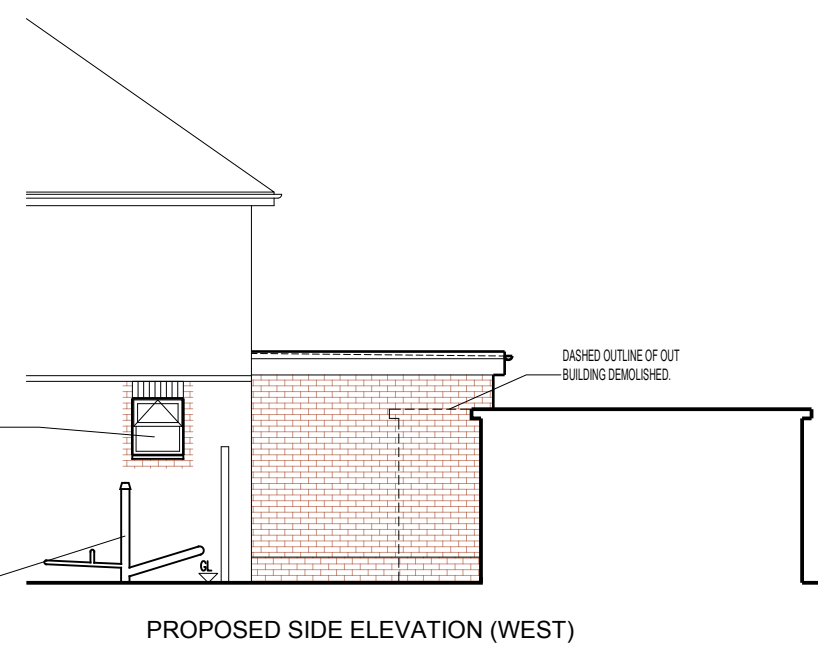
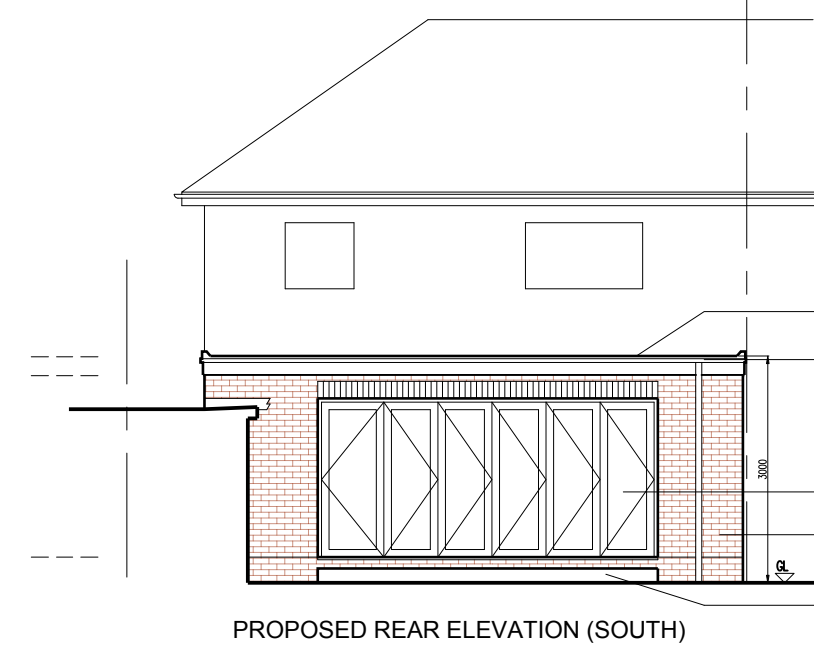
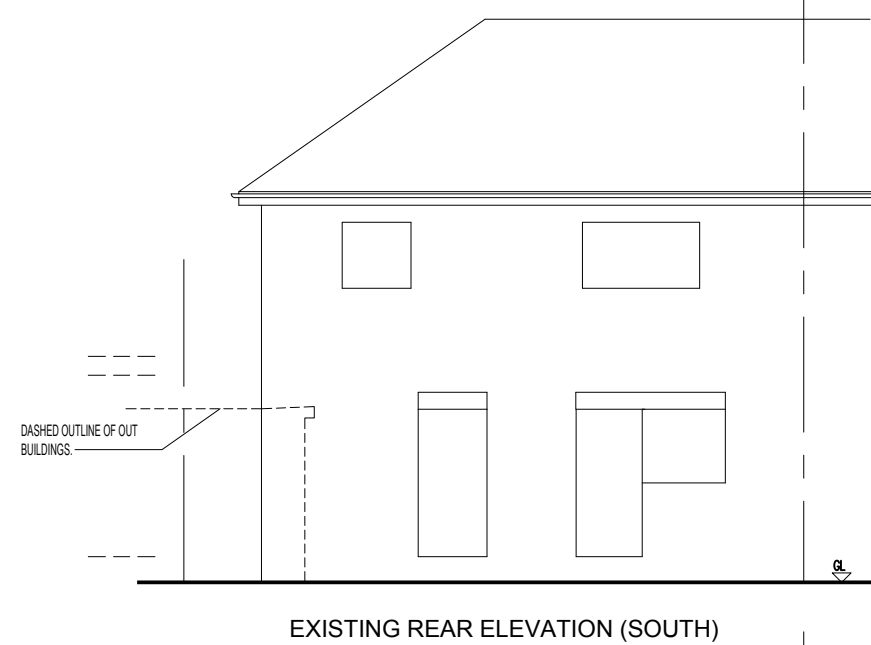
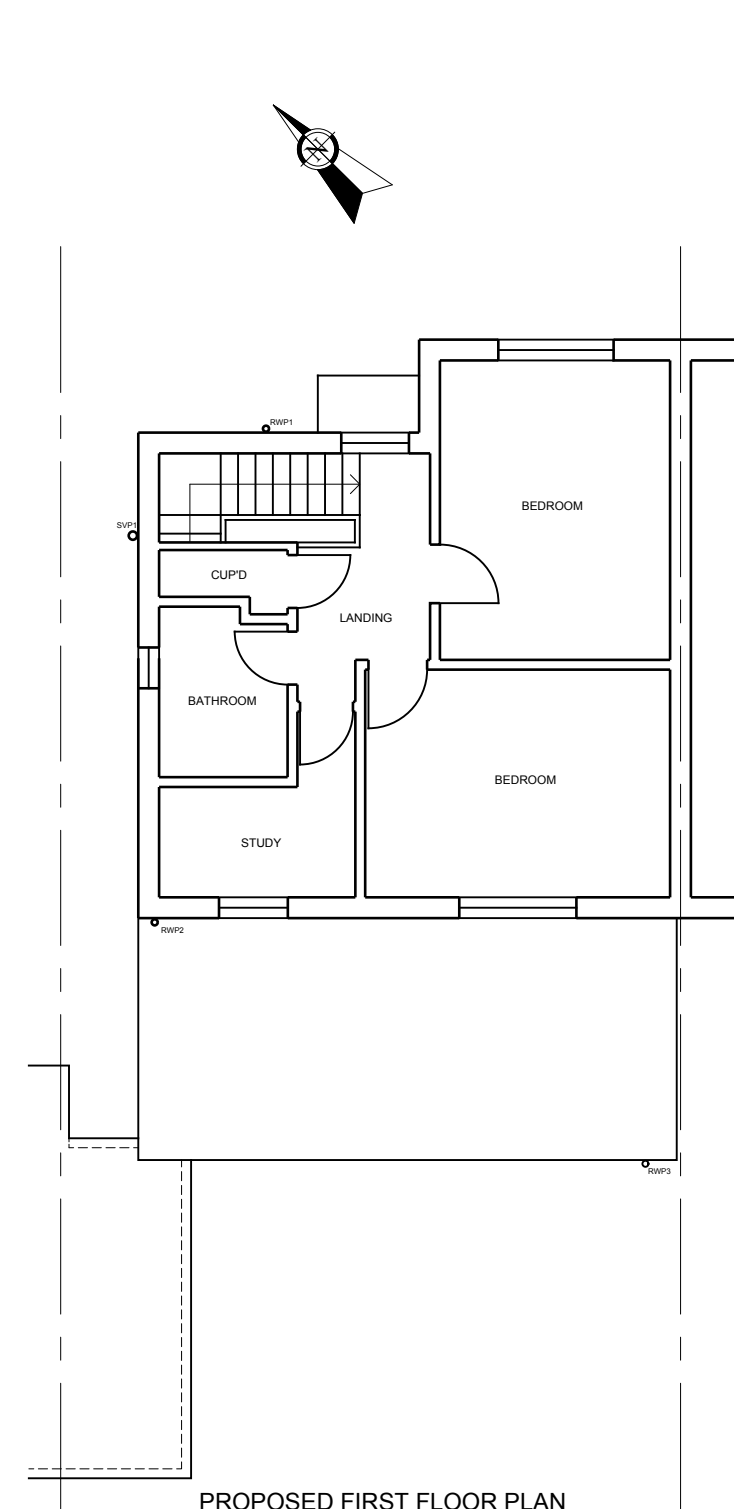
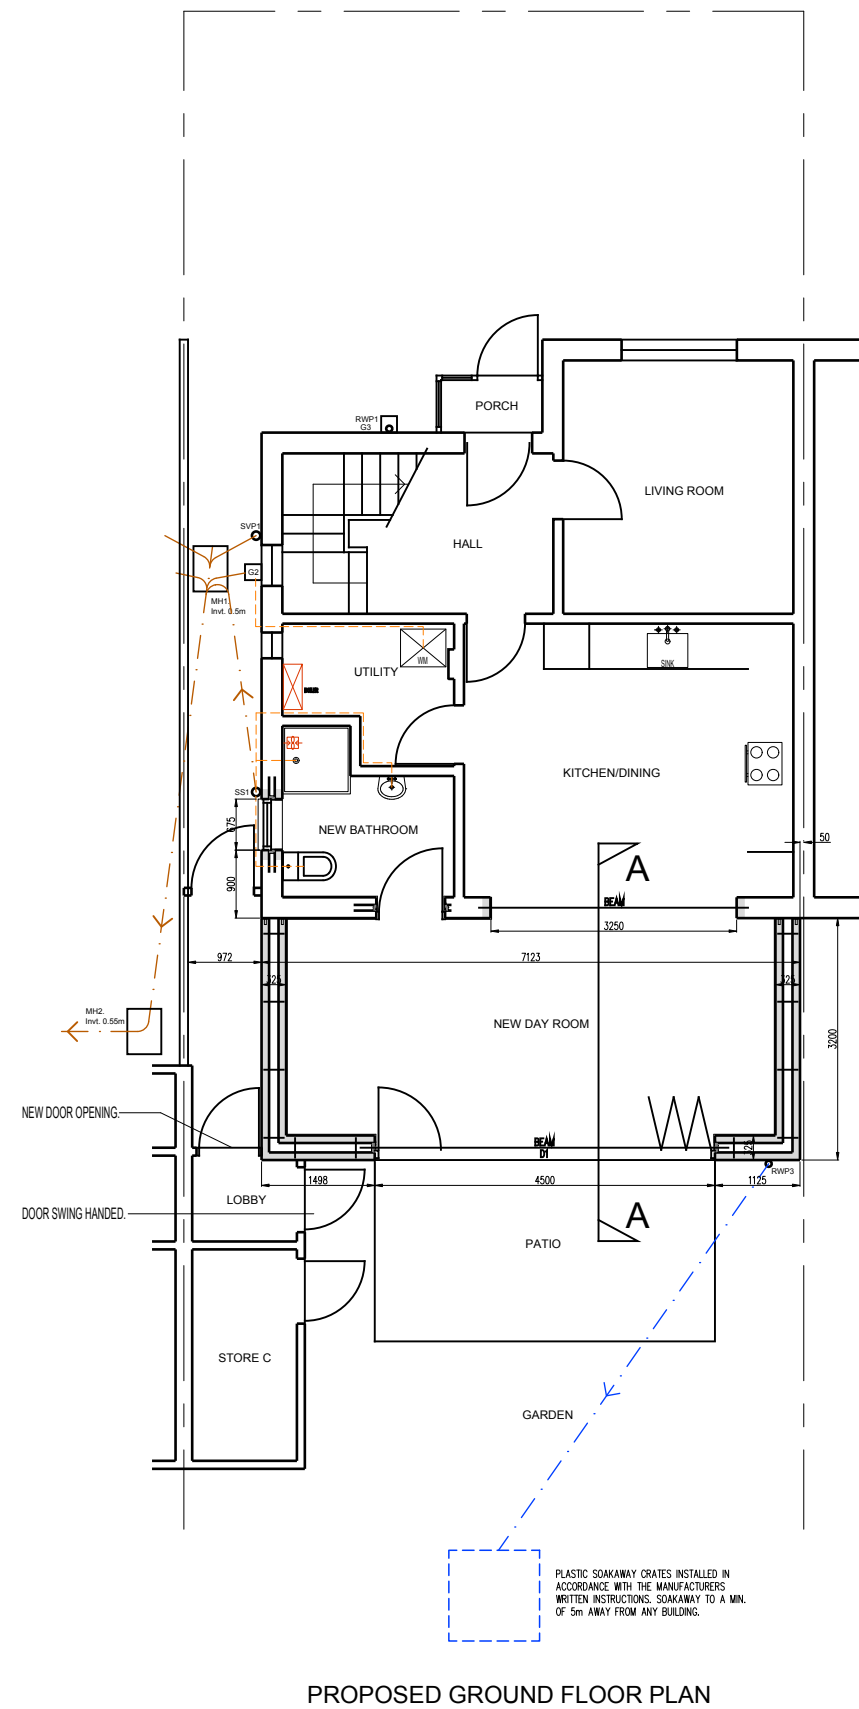
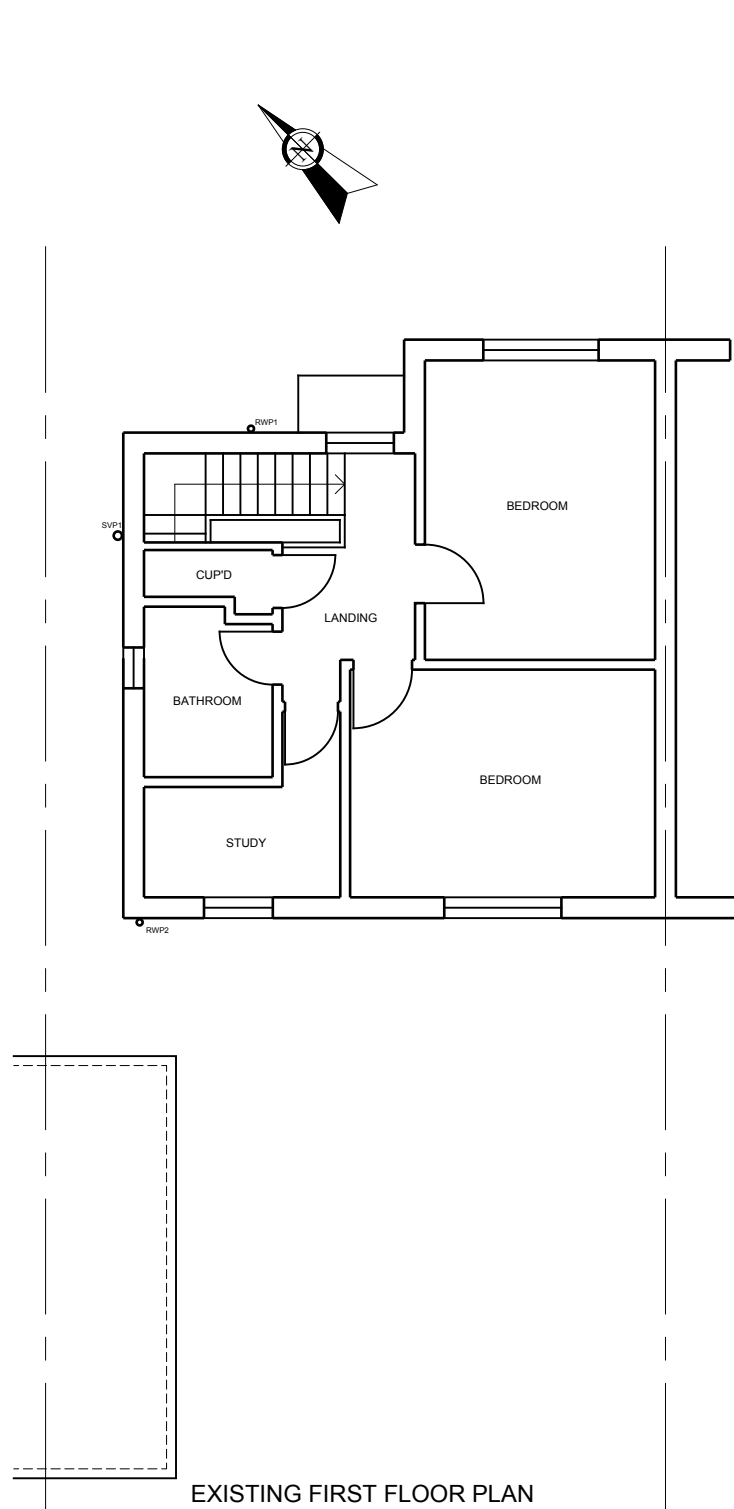
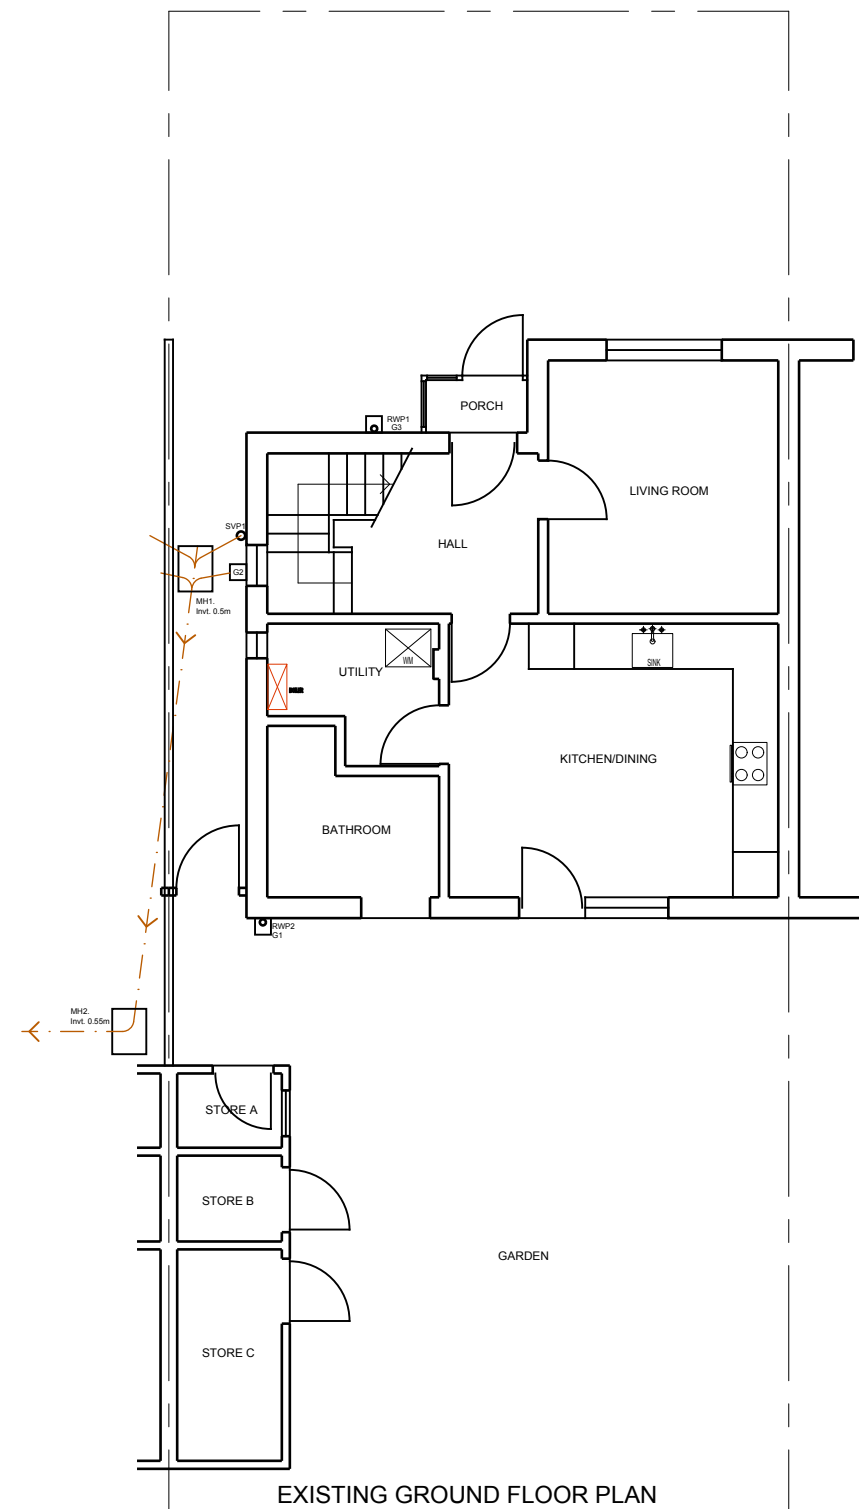


REV A: MAR 2024: SCALE BAR ADDED.  
REV B: MAR 2024: MINOR AMENDMENTS RELATING TO THE OUT BUILDING PLANS, ELEVATIONS AND SECTIONS.  
REV C: MAR 2024: OUT BUILDING WINDOW, DOORS AND DIVIDING WALLS OMITTED FROM THE EXISTING AND PROPOSED ELEVATIONS FOR CLARITY.  
REV D: APR 2024: NEW FRONT PORCH PROPOSALS REMOVED FROM THIS APPLICATION.

PRACTICE NAME  
**JAMES DOLAN ARCHITECT**

TEL: 07505 996340  
Email: jamesdolan57@icloud.com

PROJECT  
**9 CYGNET GARDENS  
NORTHFLEET  
GRAVESEND  
DA11 7DW**

TITLE  
**SINGLE STOREY REAR EXTENSION**

EXISTING & PROPOSED, FLOOR PLANS,  
ELEVATIONS AND SECTION

|                        |                  |                 |
|------------------------|------------------|-----------------|
| SCALE<br>1:100         | DATE<br>FEB 2024 | DRAWN BY:<br>JD |
| DWG No.<br>9CG/2024/01 |                  | REVISION<br>D   |