

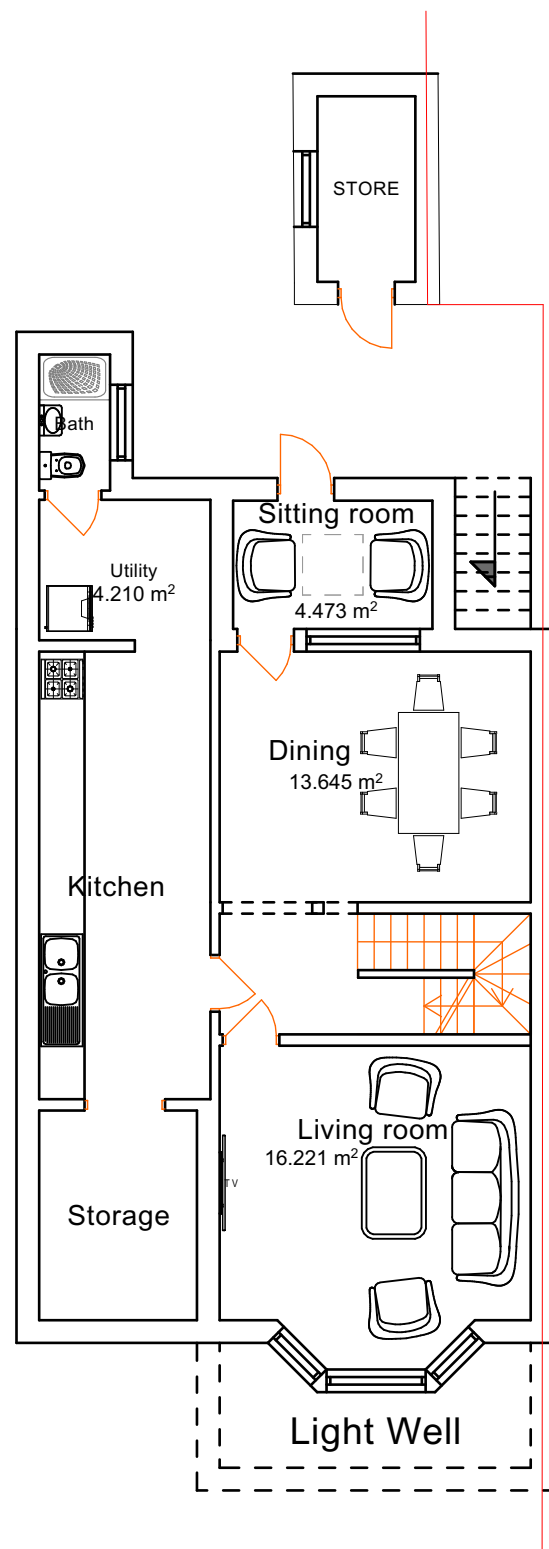


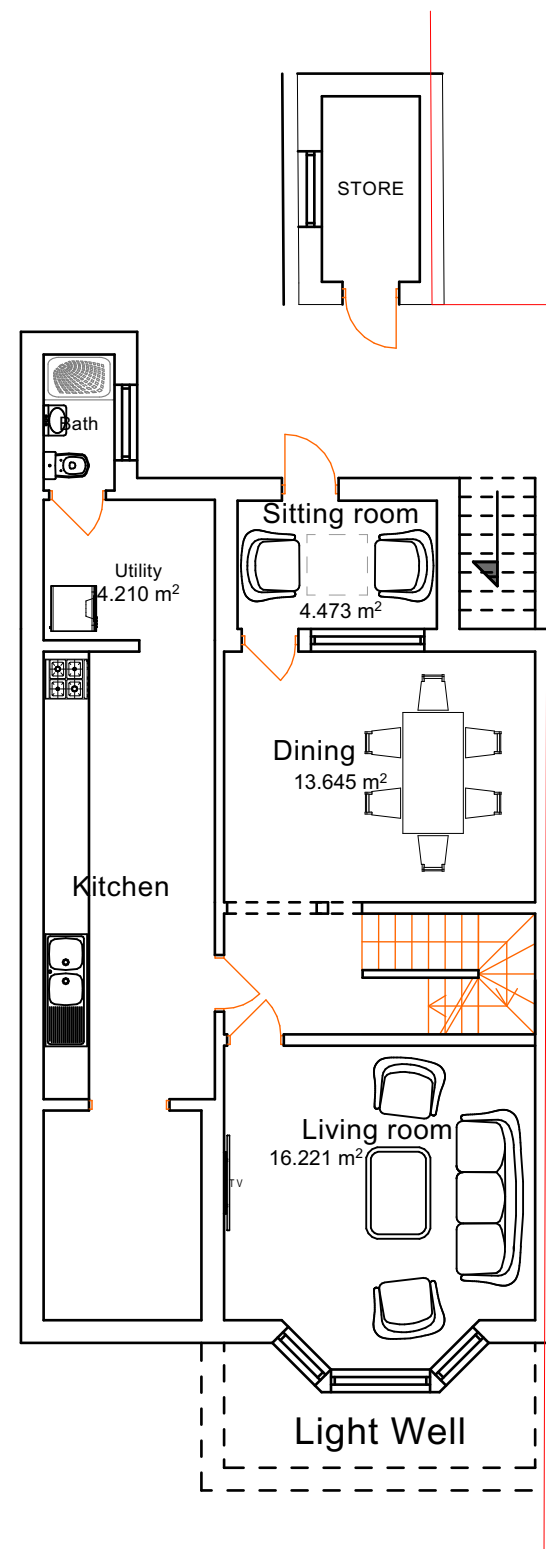

EXISTING LOWER GROUND FLOOR PLAN

 

PROPOSED LOWER GROUND FLOOR PLAN

MEK TOWN PLANNING AND DESIGN CONSULTANTS LTD www.mektownplanningconsultants.co.uk Email: contact@mektownplanningconsultants.co.uk	DRAWING TITLE			PROJECT TITLE	TECHNICAL TEAM	
	EXISTING AND PROPOSED LOWER GROUND FLOOR PLAN			CHANGE OF USE FROM C3 (SINGLE DWELLING HOUSE) TO A SMALL HMO (C4)	CAD TECHNICIAN:	TEZIKUBA ARTHUR
	SCALE	DATE	DRWG NO.		CIVIL / STRUCTURAL ENG:	BASOOMYE FRANCISCO
14 CLIVE HOUSE, HADD0 STREET, LONDON SE10 9RH. MOB. +447506208449	1:100	FEBRUARY 2024	85WSG/001		CHECKED BY:	MOSES EKOLE
	PAPER SIZE	REVISION		SITE ADDRESS	PLANNING CONSULTANT	
	A-3			85 WINDMILL STREET, GRAVESEND, DA12 1BN, UK		