



site plan
dropped kerb and off-road parking

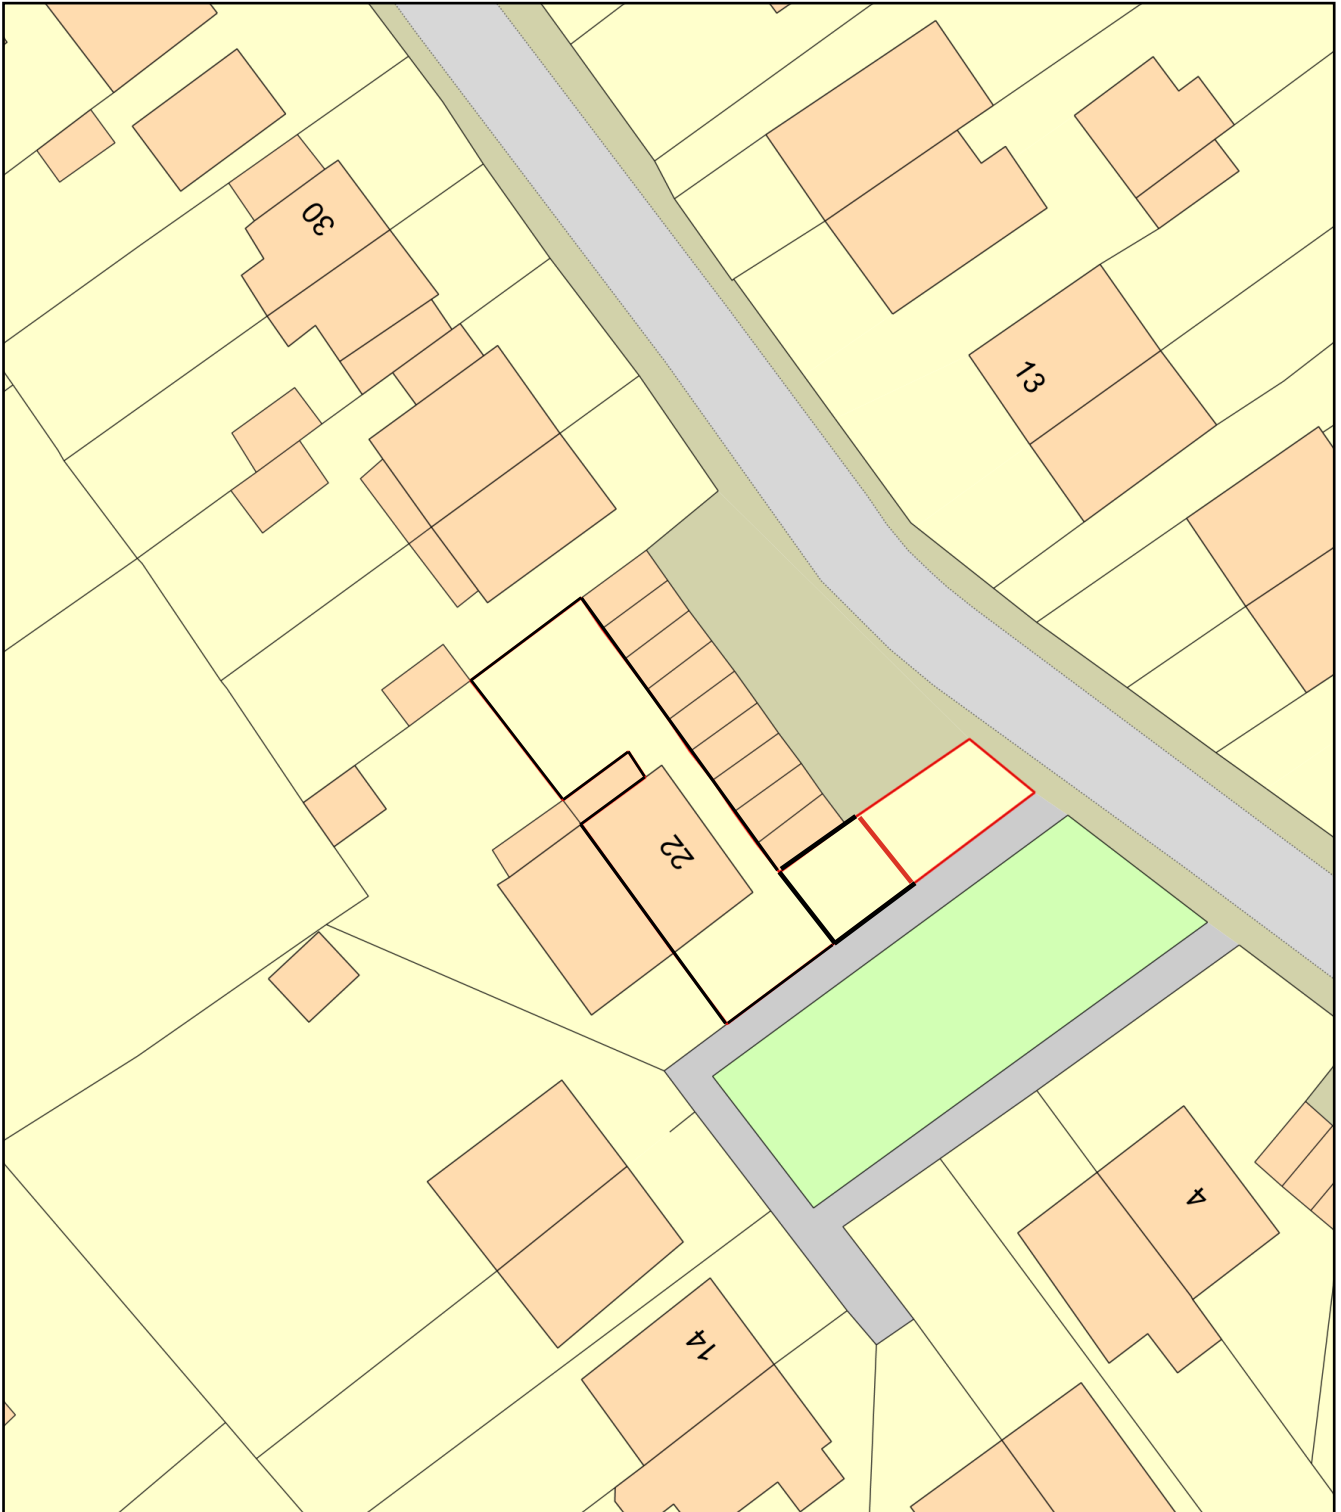

0 20
Metres

 

Plan Produced for: Gravesham council

Date Produced: 08 Dec 2025

Plan Reference Number: TQRQM25342130650460

Scale: 1:500 @ A4