




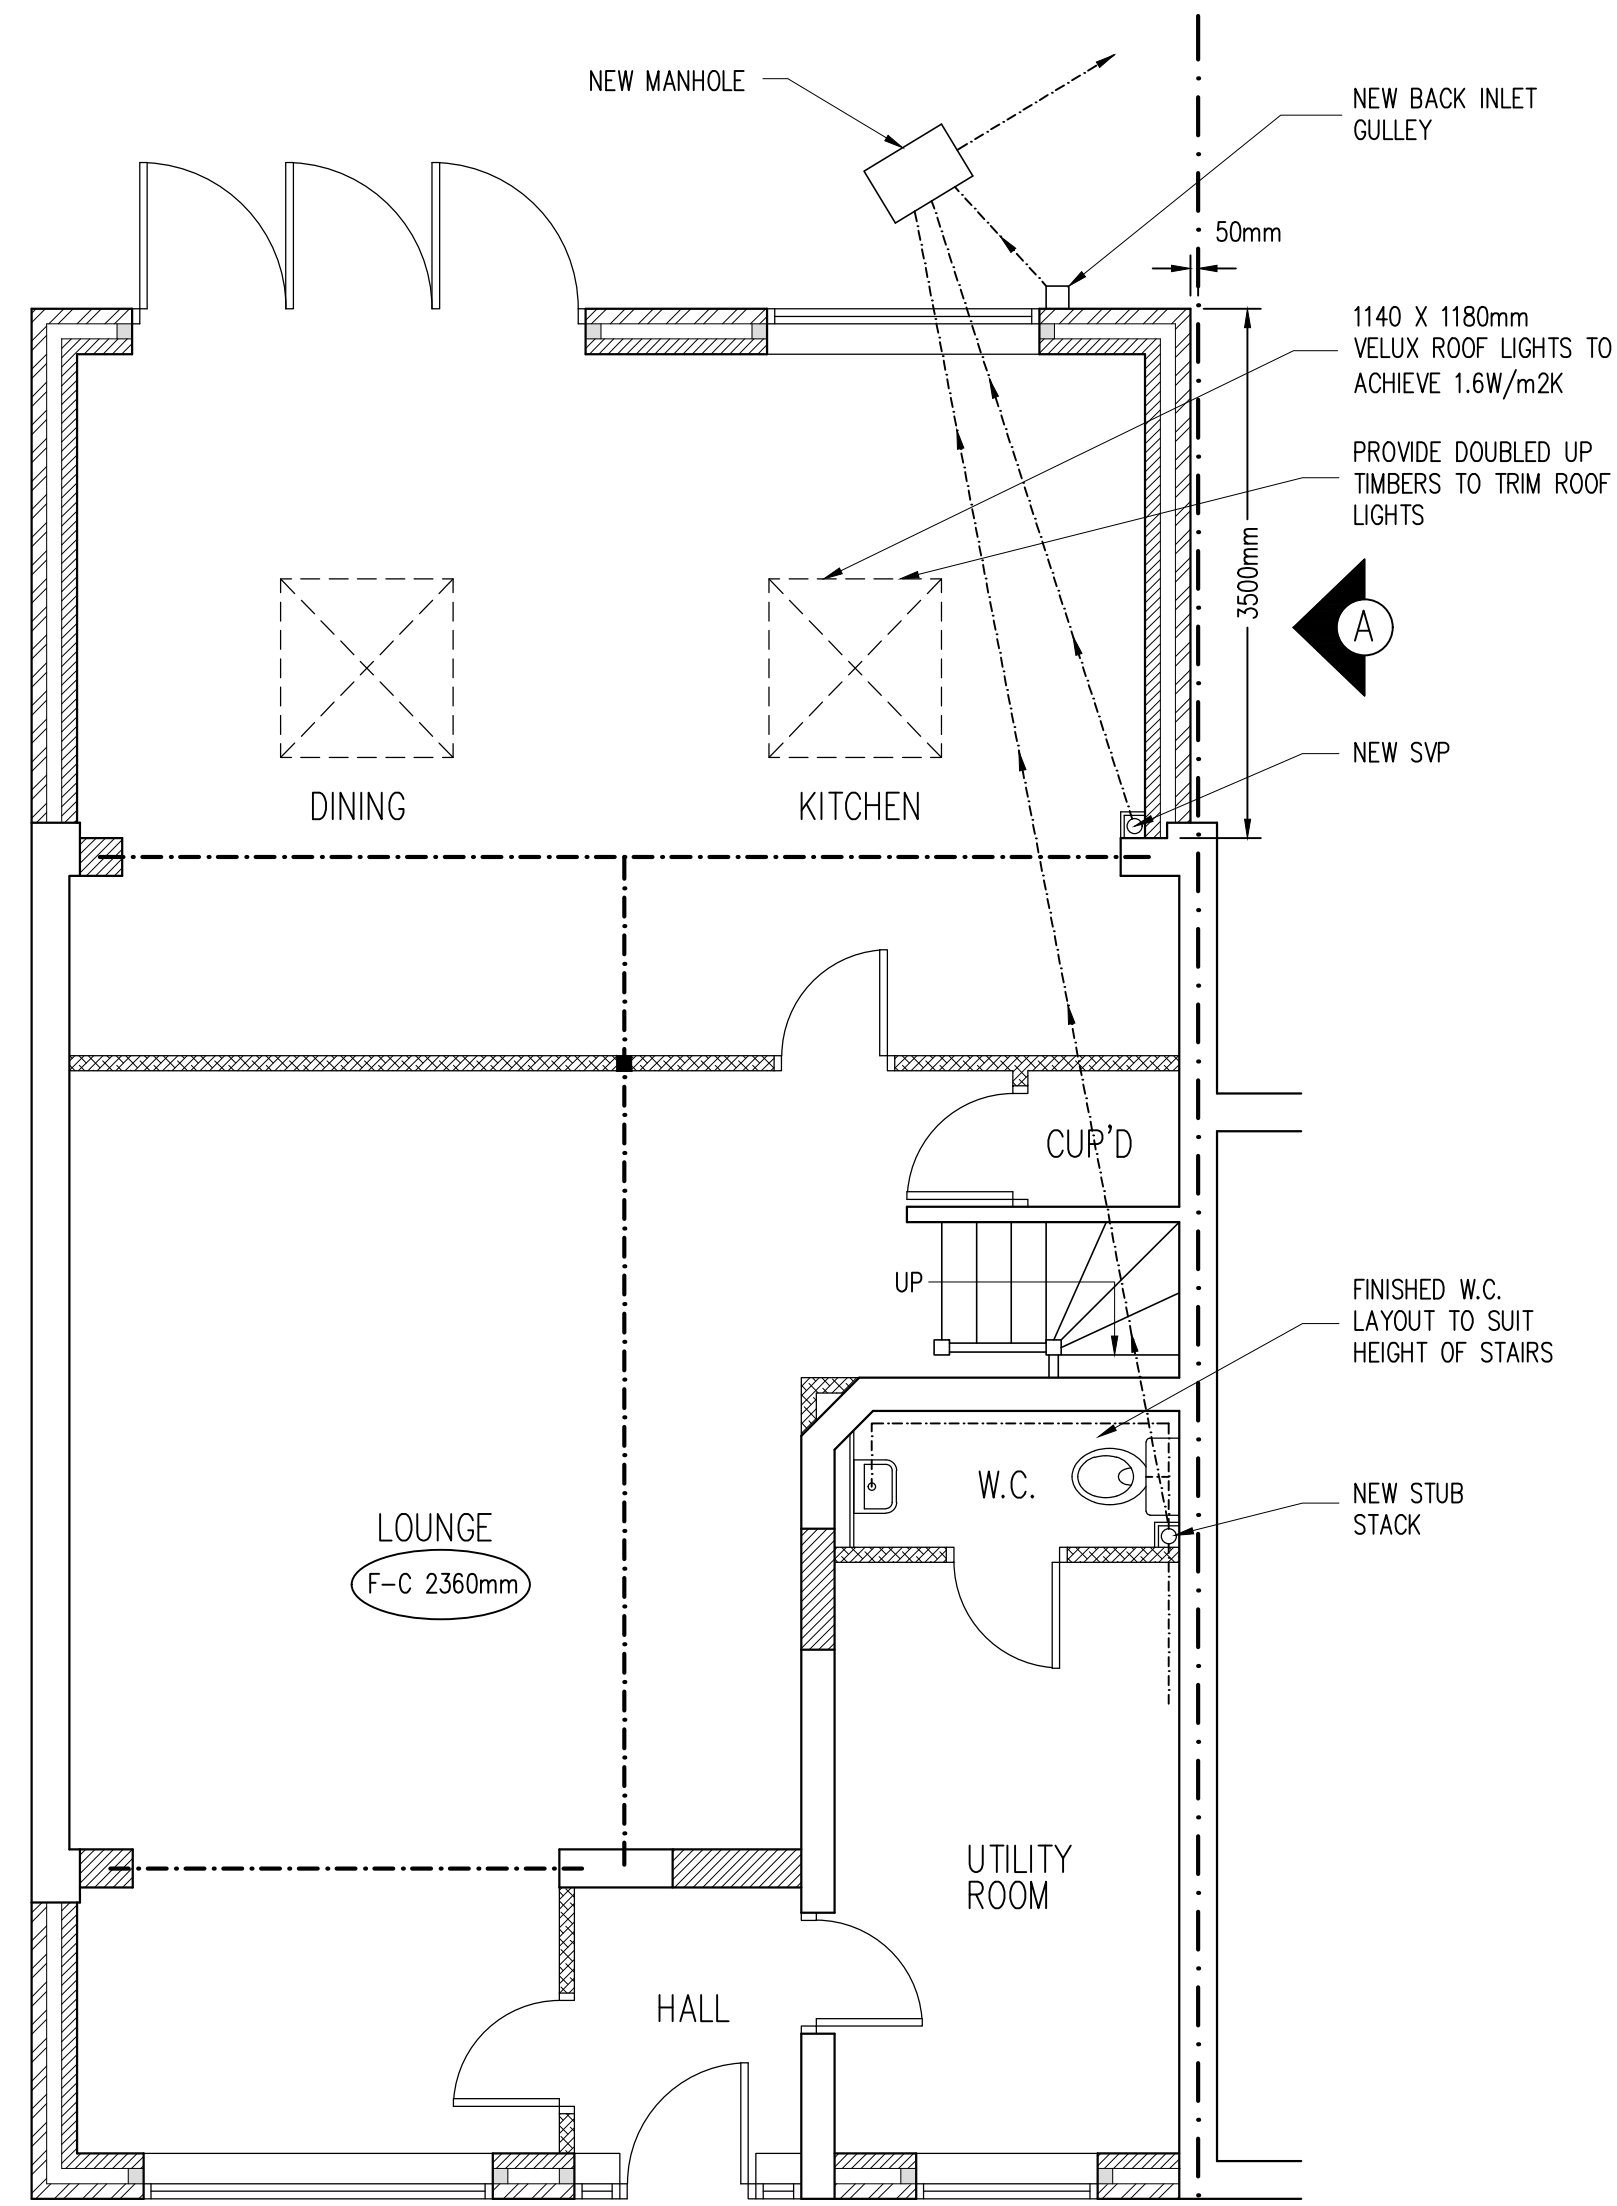


PROPOSED GROUND FLOOR PLAN
SCALE 1:50

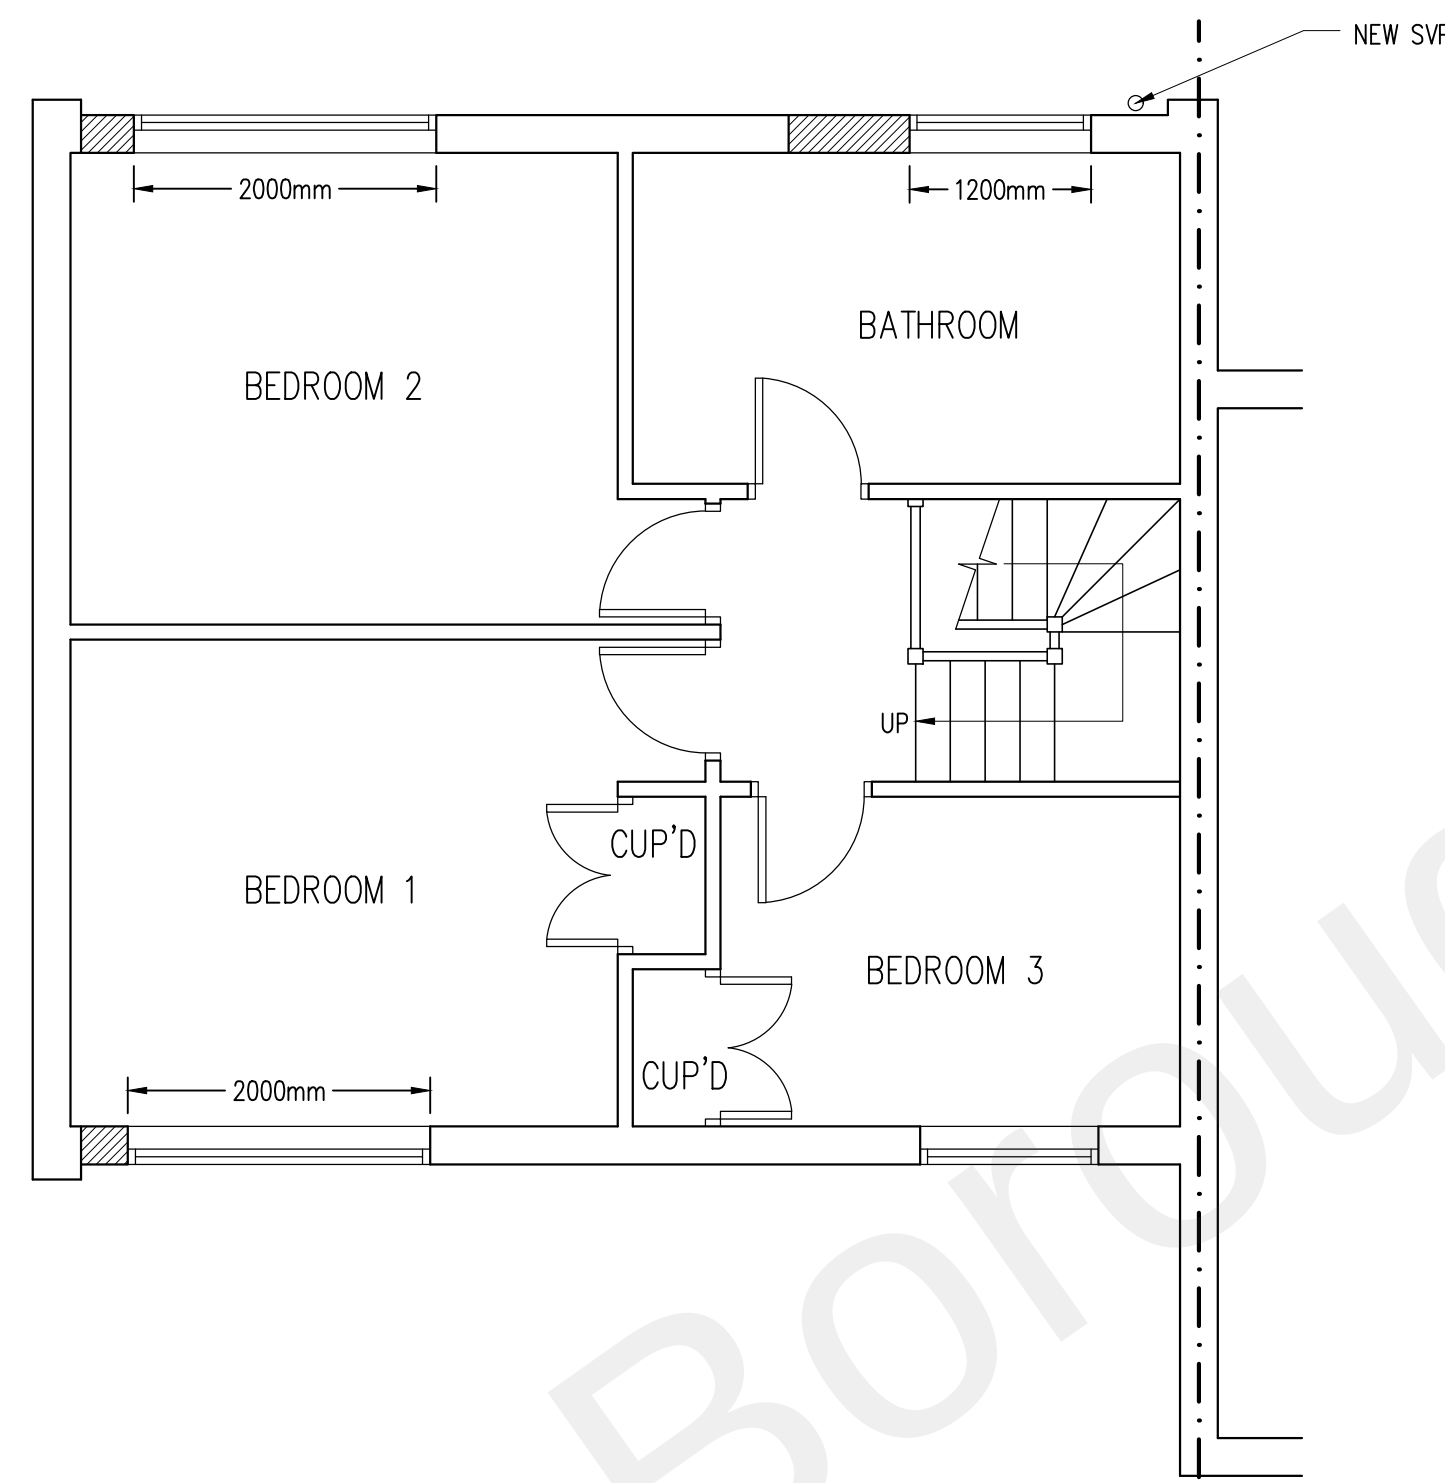


PROPOSED FIRST FLOOR PLAN
SCALE 1:50

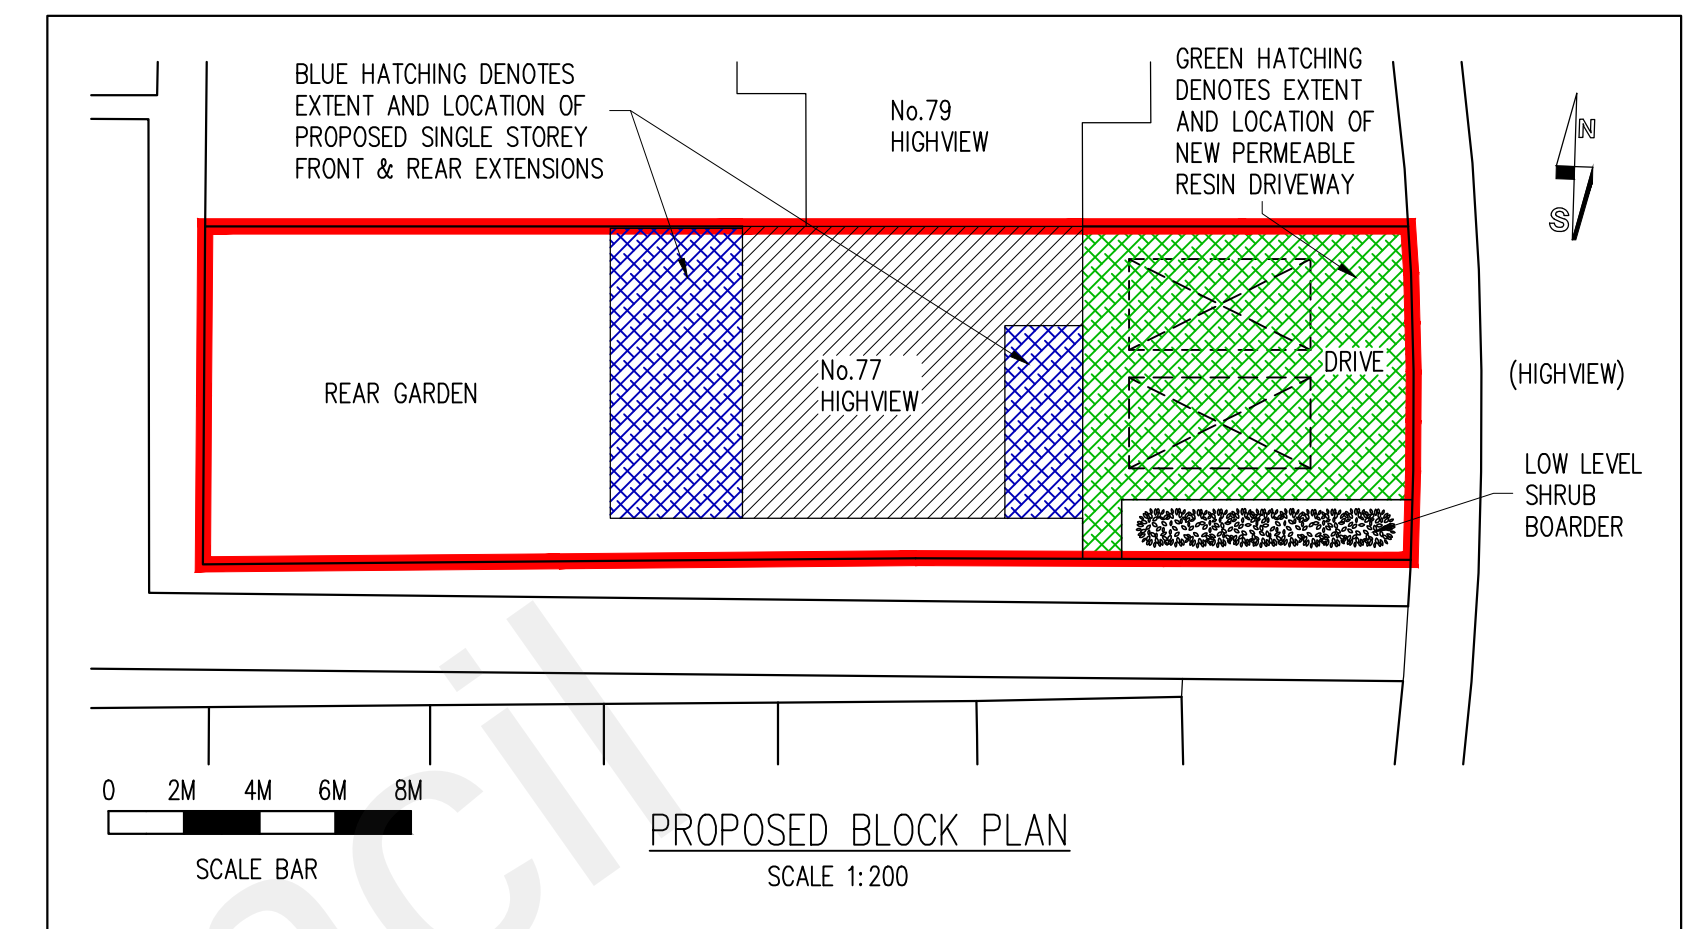


PROPOSED BLOCK PLAN
SCALE 1:200

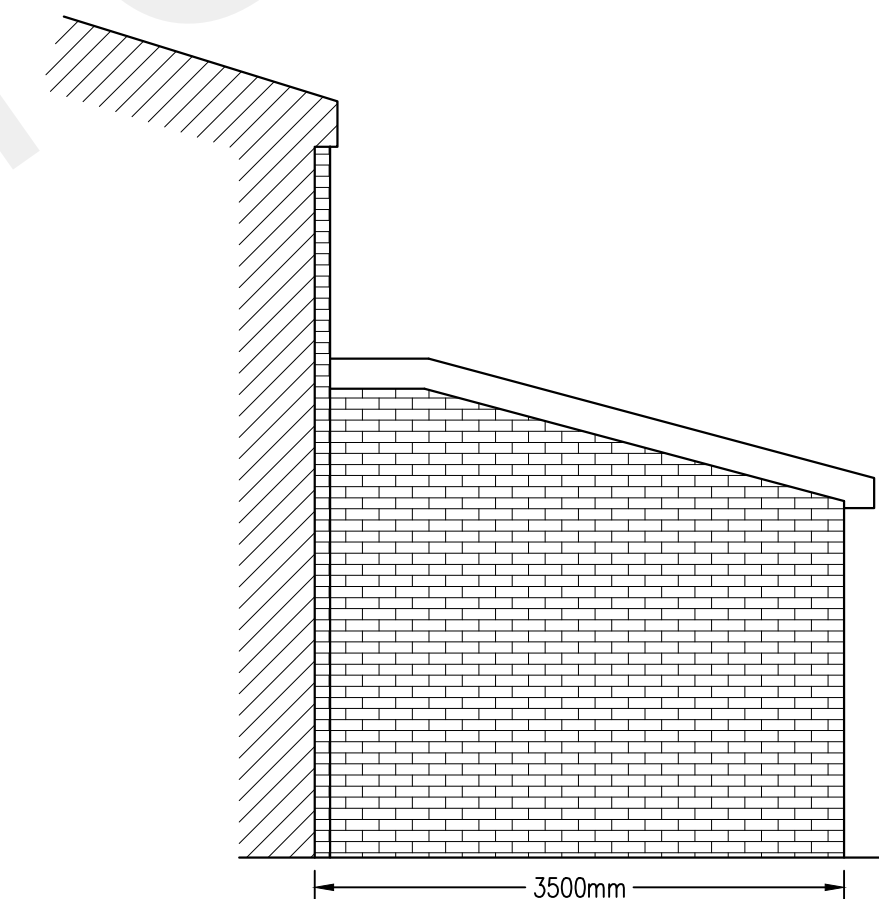


PROPOSED SIDE ELEVATION A
SCALE 1:50

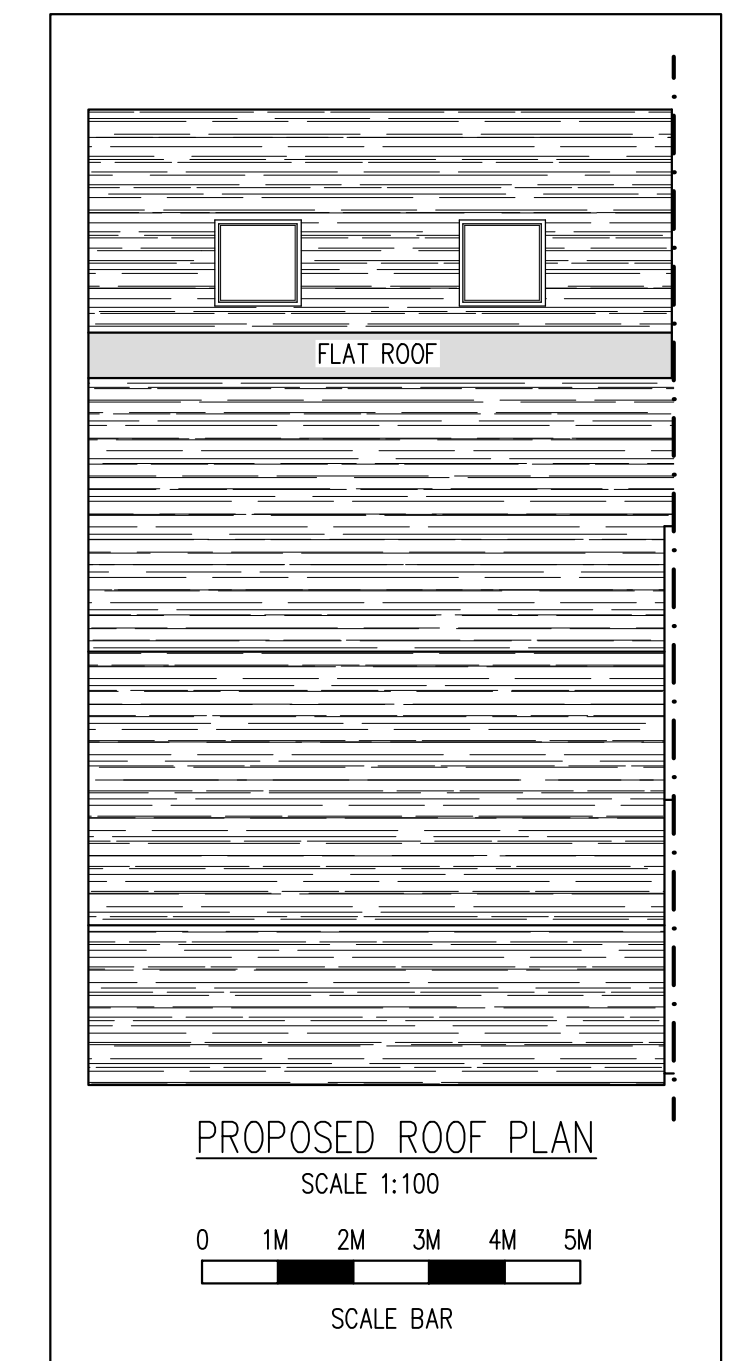

PROPOSED ROOF PLAN
SCALE 1:100

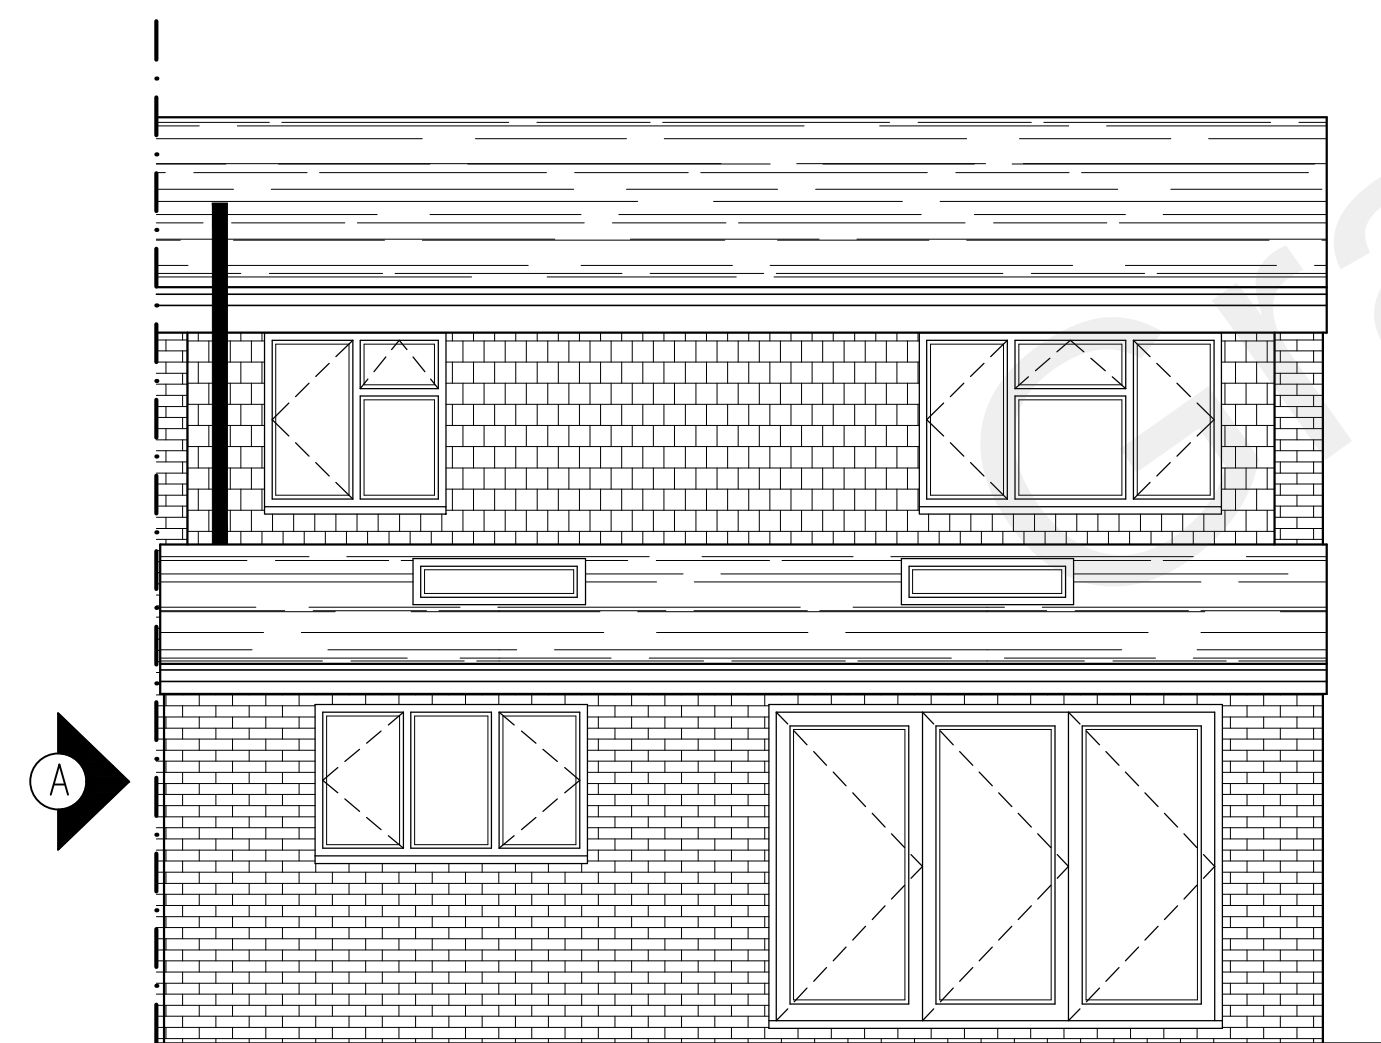


PROPOSED REAR ELEVATION
SCALE 1:50

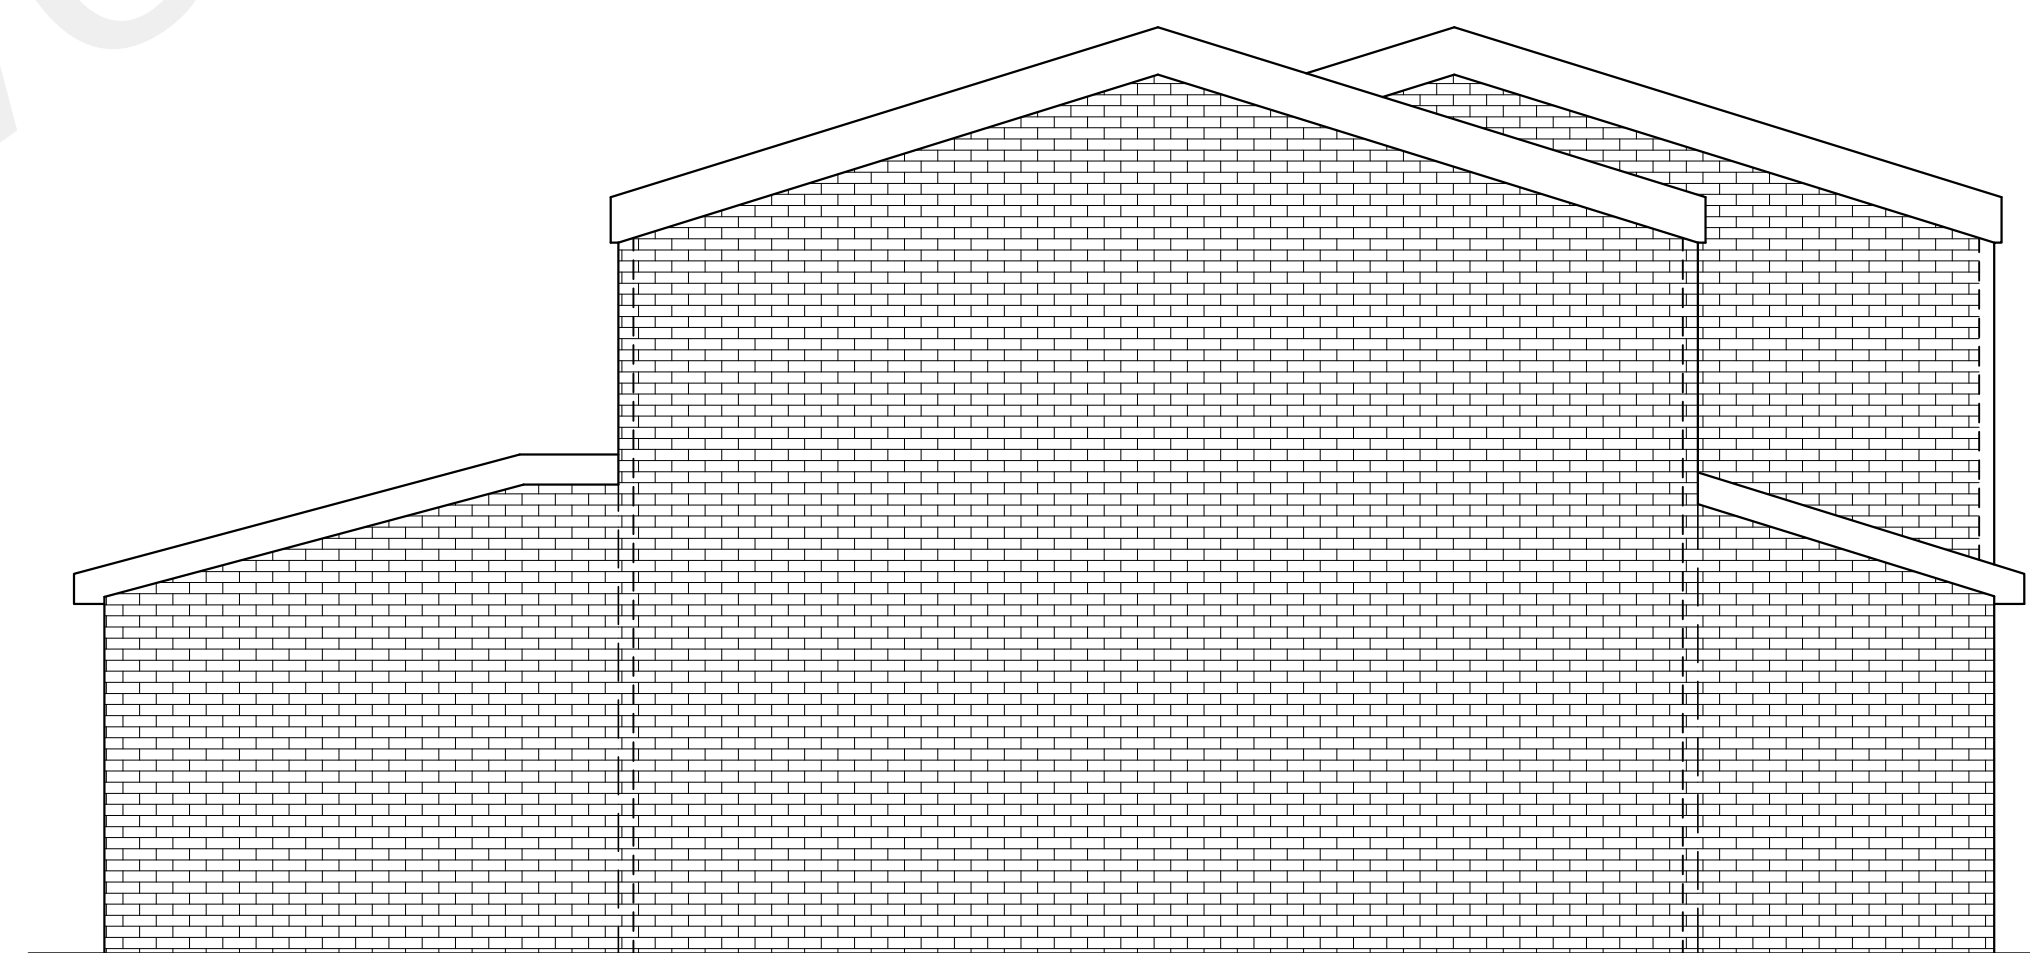

PROPOSED SIDE ELEVATION
SCALE 1:50



PROPOSED FRONT ELEVATION
SCALE 1:50

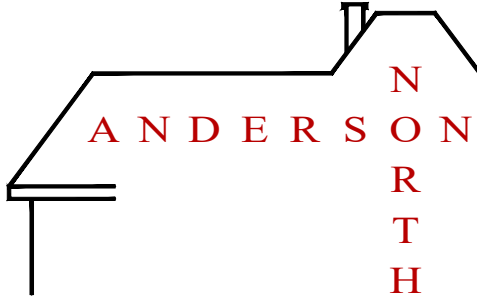C	26/08/22				PLANNING AMENDMENTS
B	15/03/22				CLIENT AMENDMENTS
Rev	Date	By	Chd		Revisions
Client					
MR GARY BERT					
Job Title					
SINGLE STOREY FRONT EXTENSION, SINGLE STOREY REAR EXTENSION, GARAGE CONVERSION & REPLACEMENT WINDOWS AT 77 HIGHVIEW VIGO GRAVESEND KENT DA13 0TG					
ARCHITECTURAL CONSULTANTS					
					
ANDERSON NORTH LIMITED					
Glen Lodge Priory Close, East Farleigh Kent ME15 0EY Tel: 01732 522 455 Mob: 07957 627 440					
Scale			Date		
AS SHOWN @ A1			08/03/22		
Drawing Title					
PROPOSED FLOOR PLANS AND ELEVATIONS					
Drawing No.					Rev.
77-HIGHVIEW-02					C