




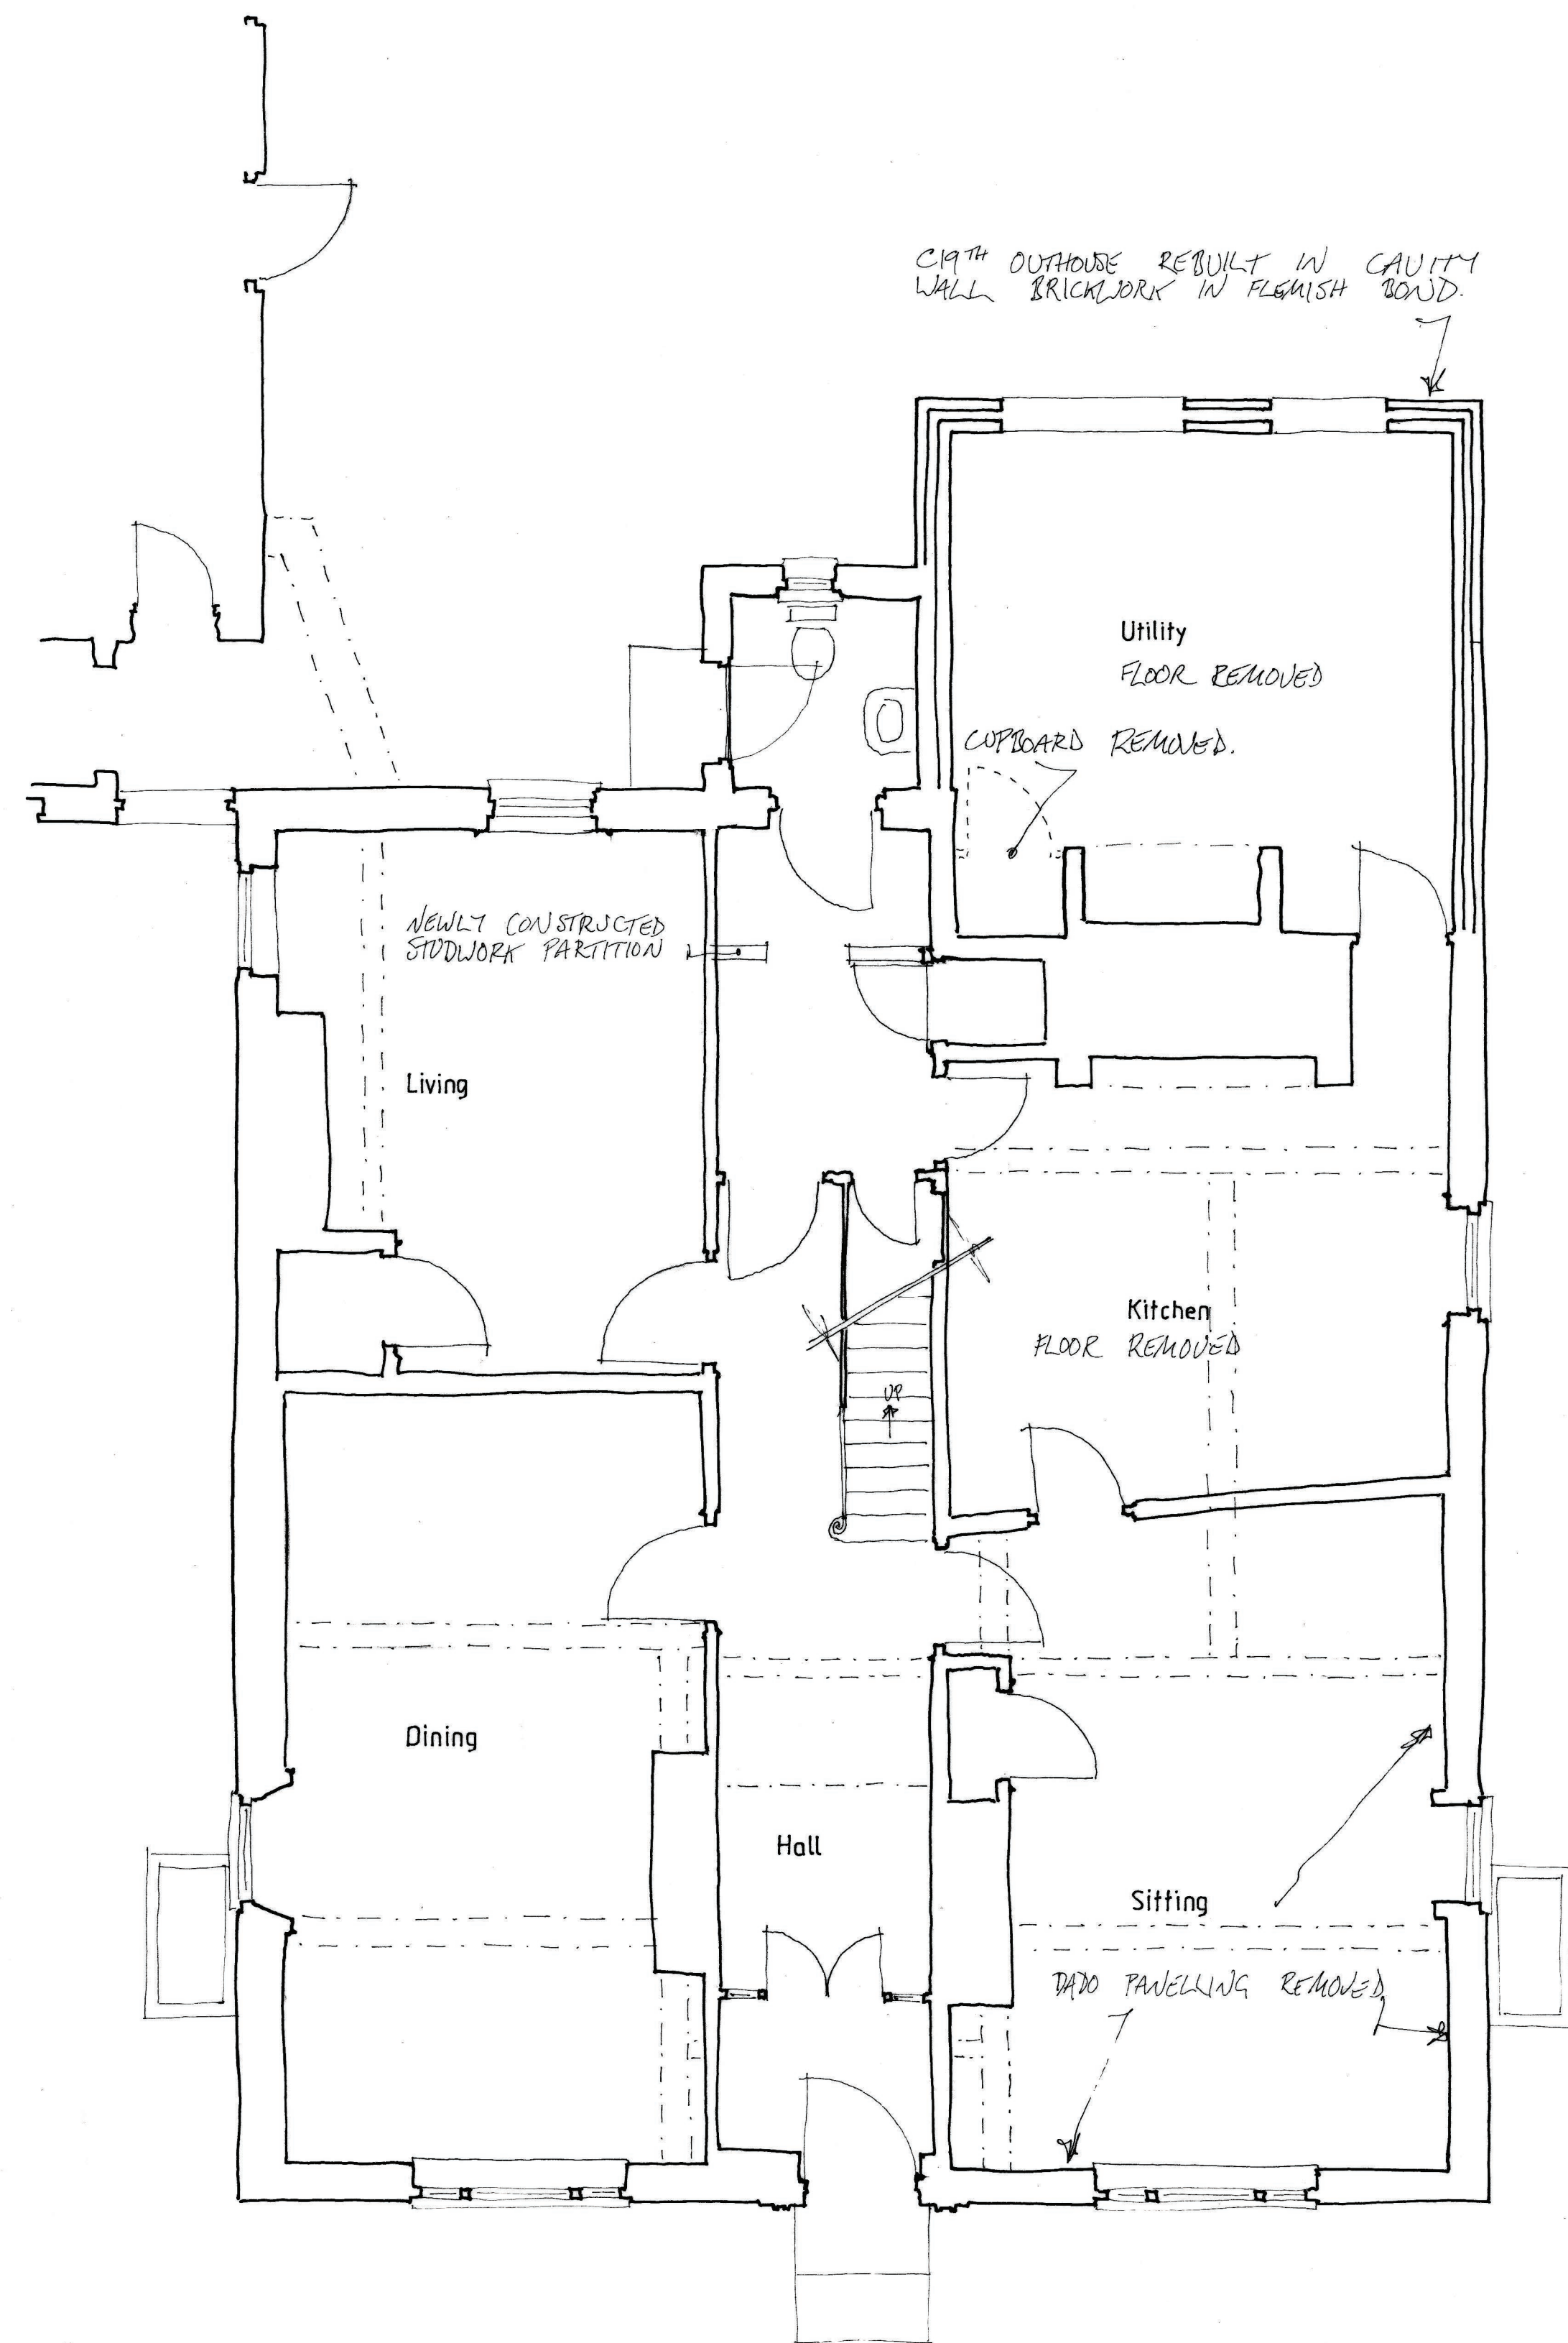

Ground floor

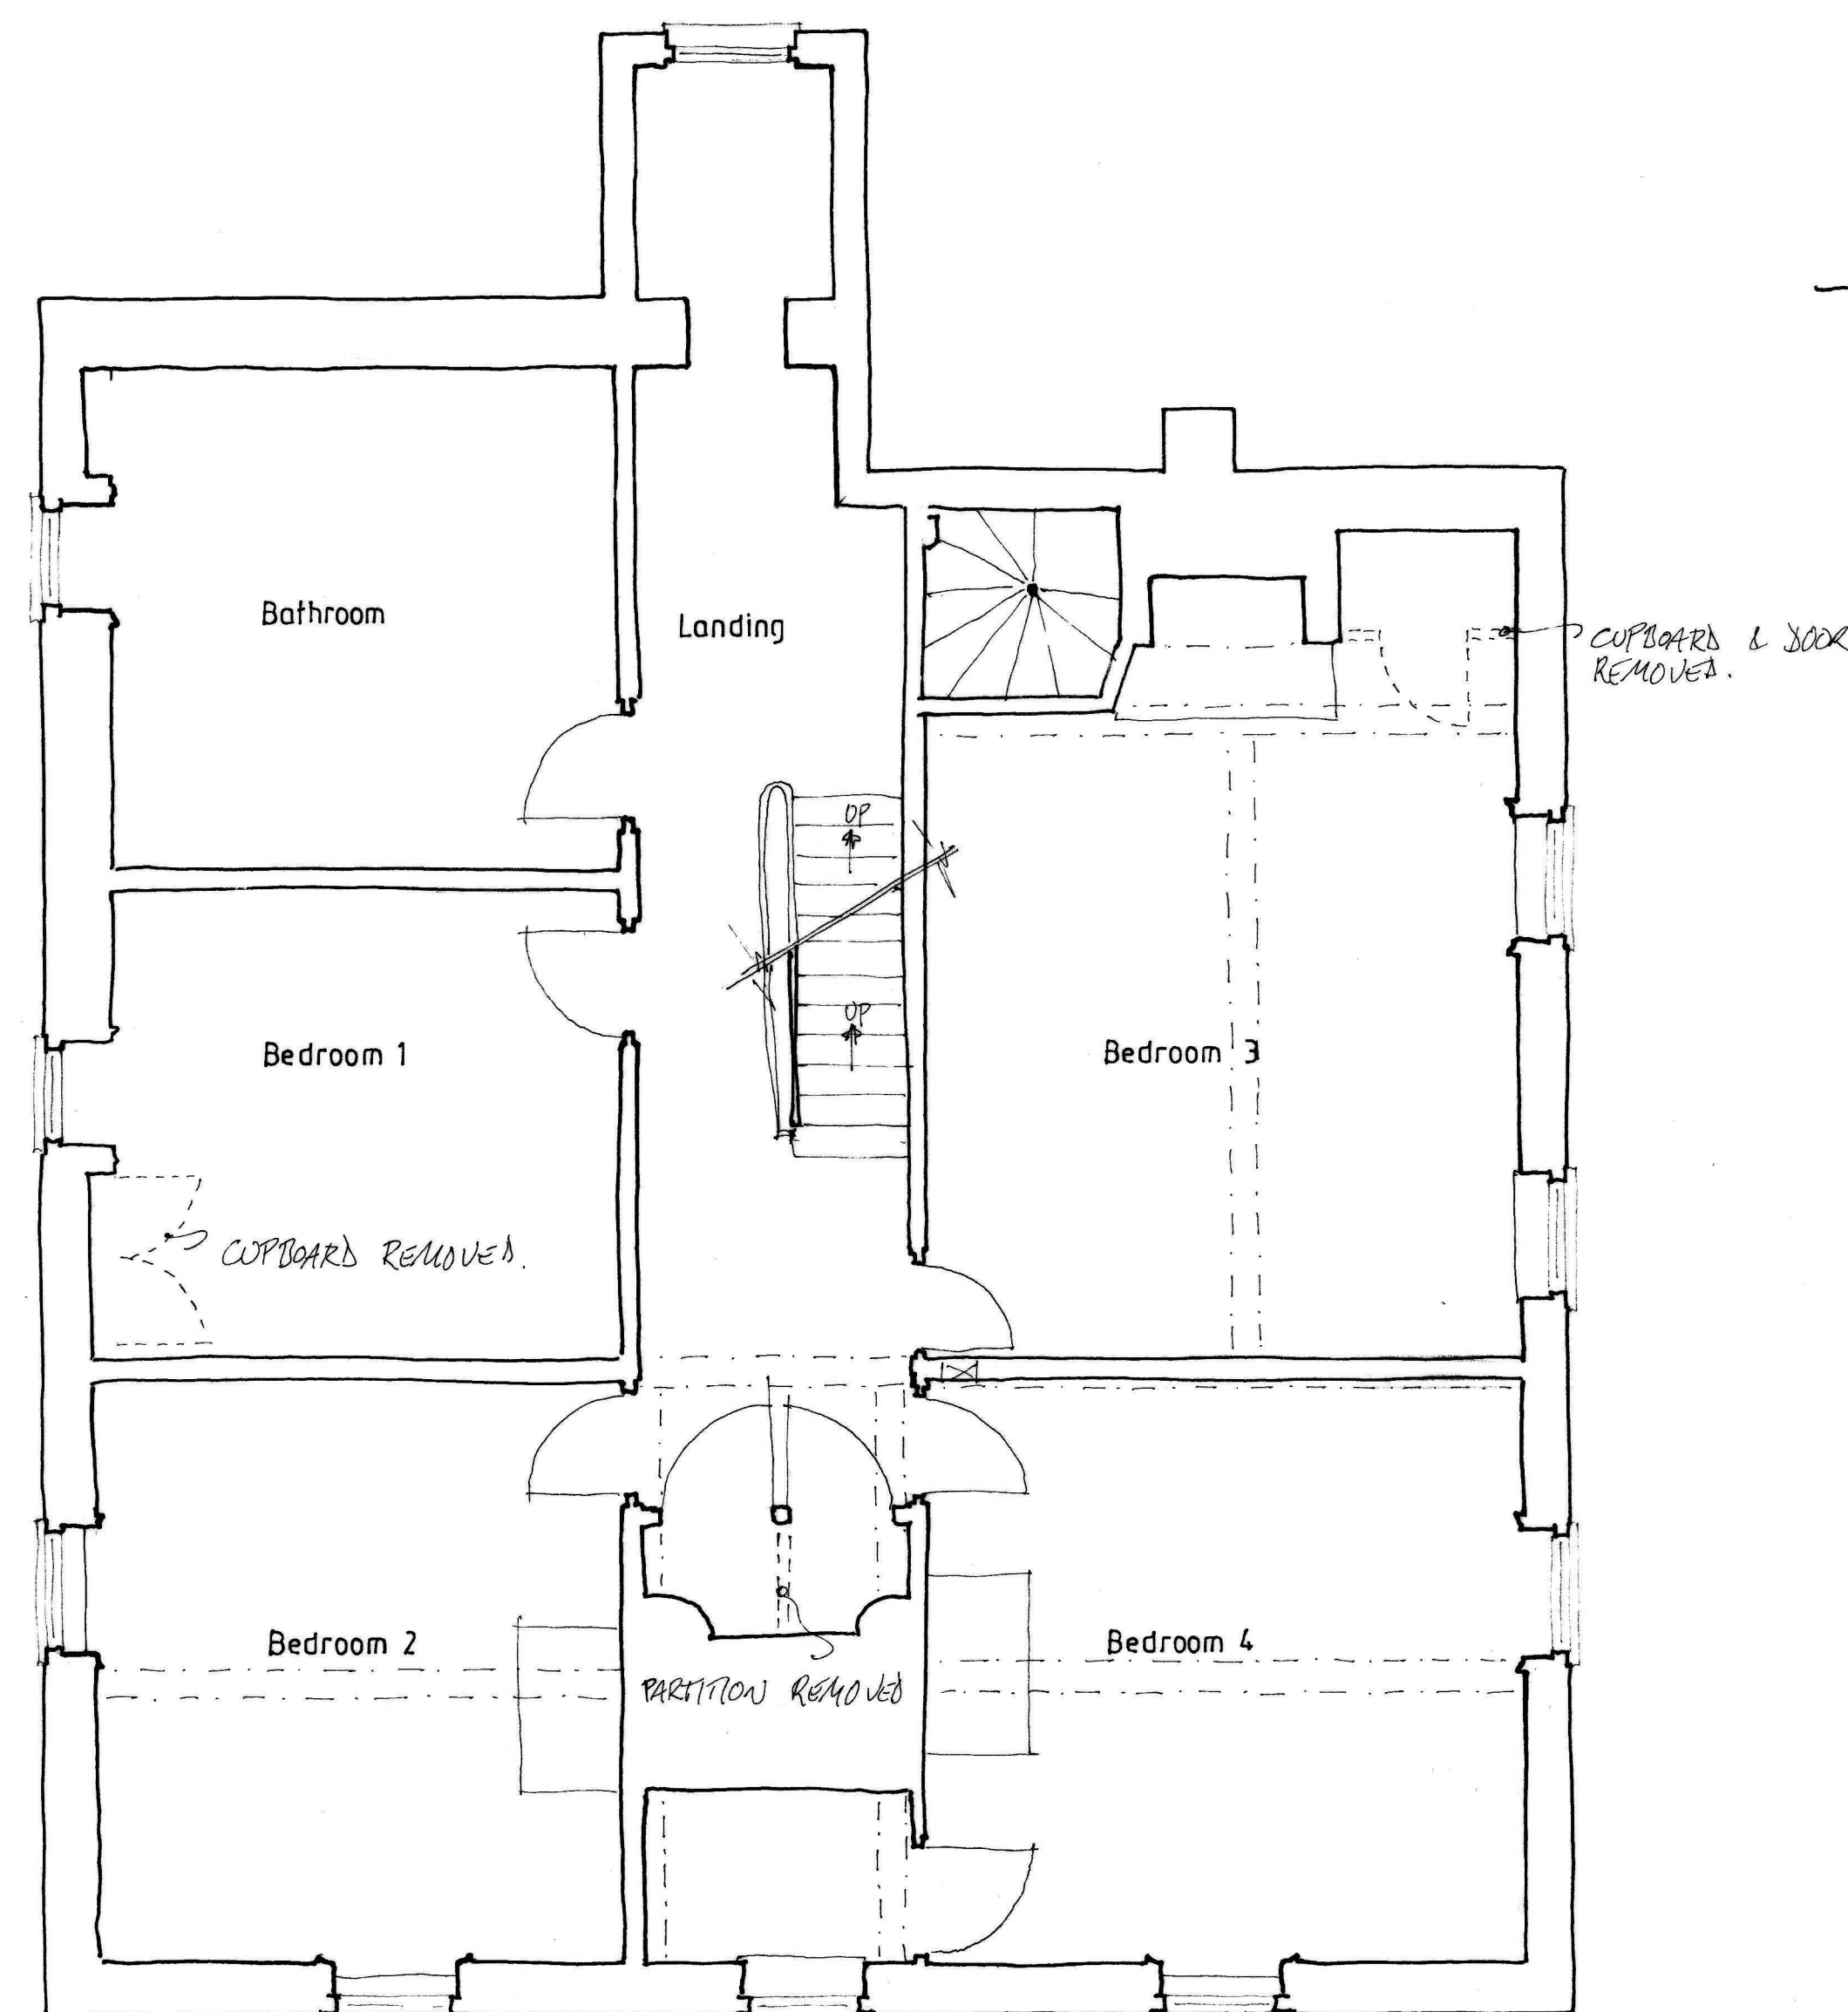

First floor

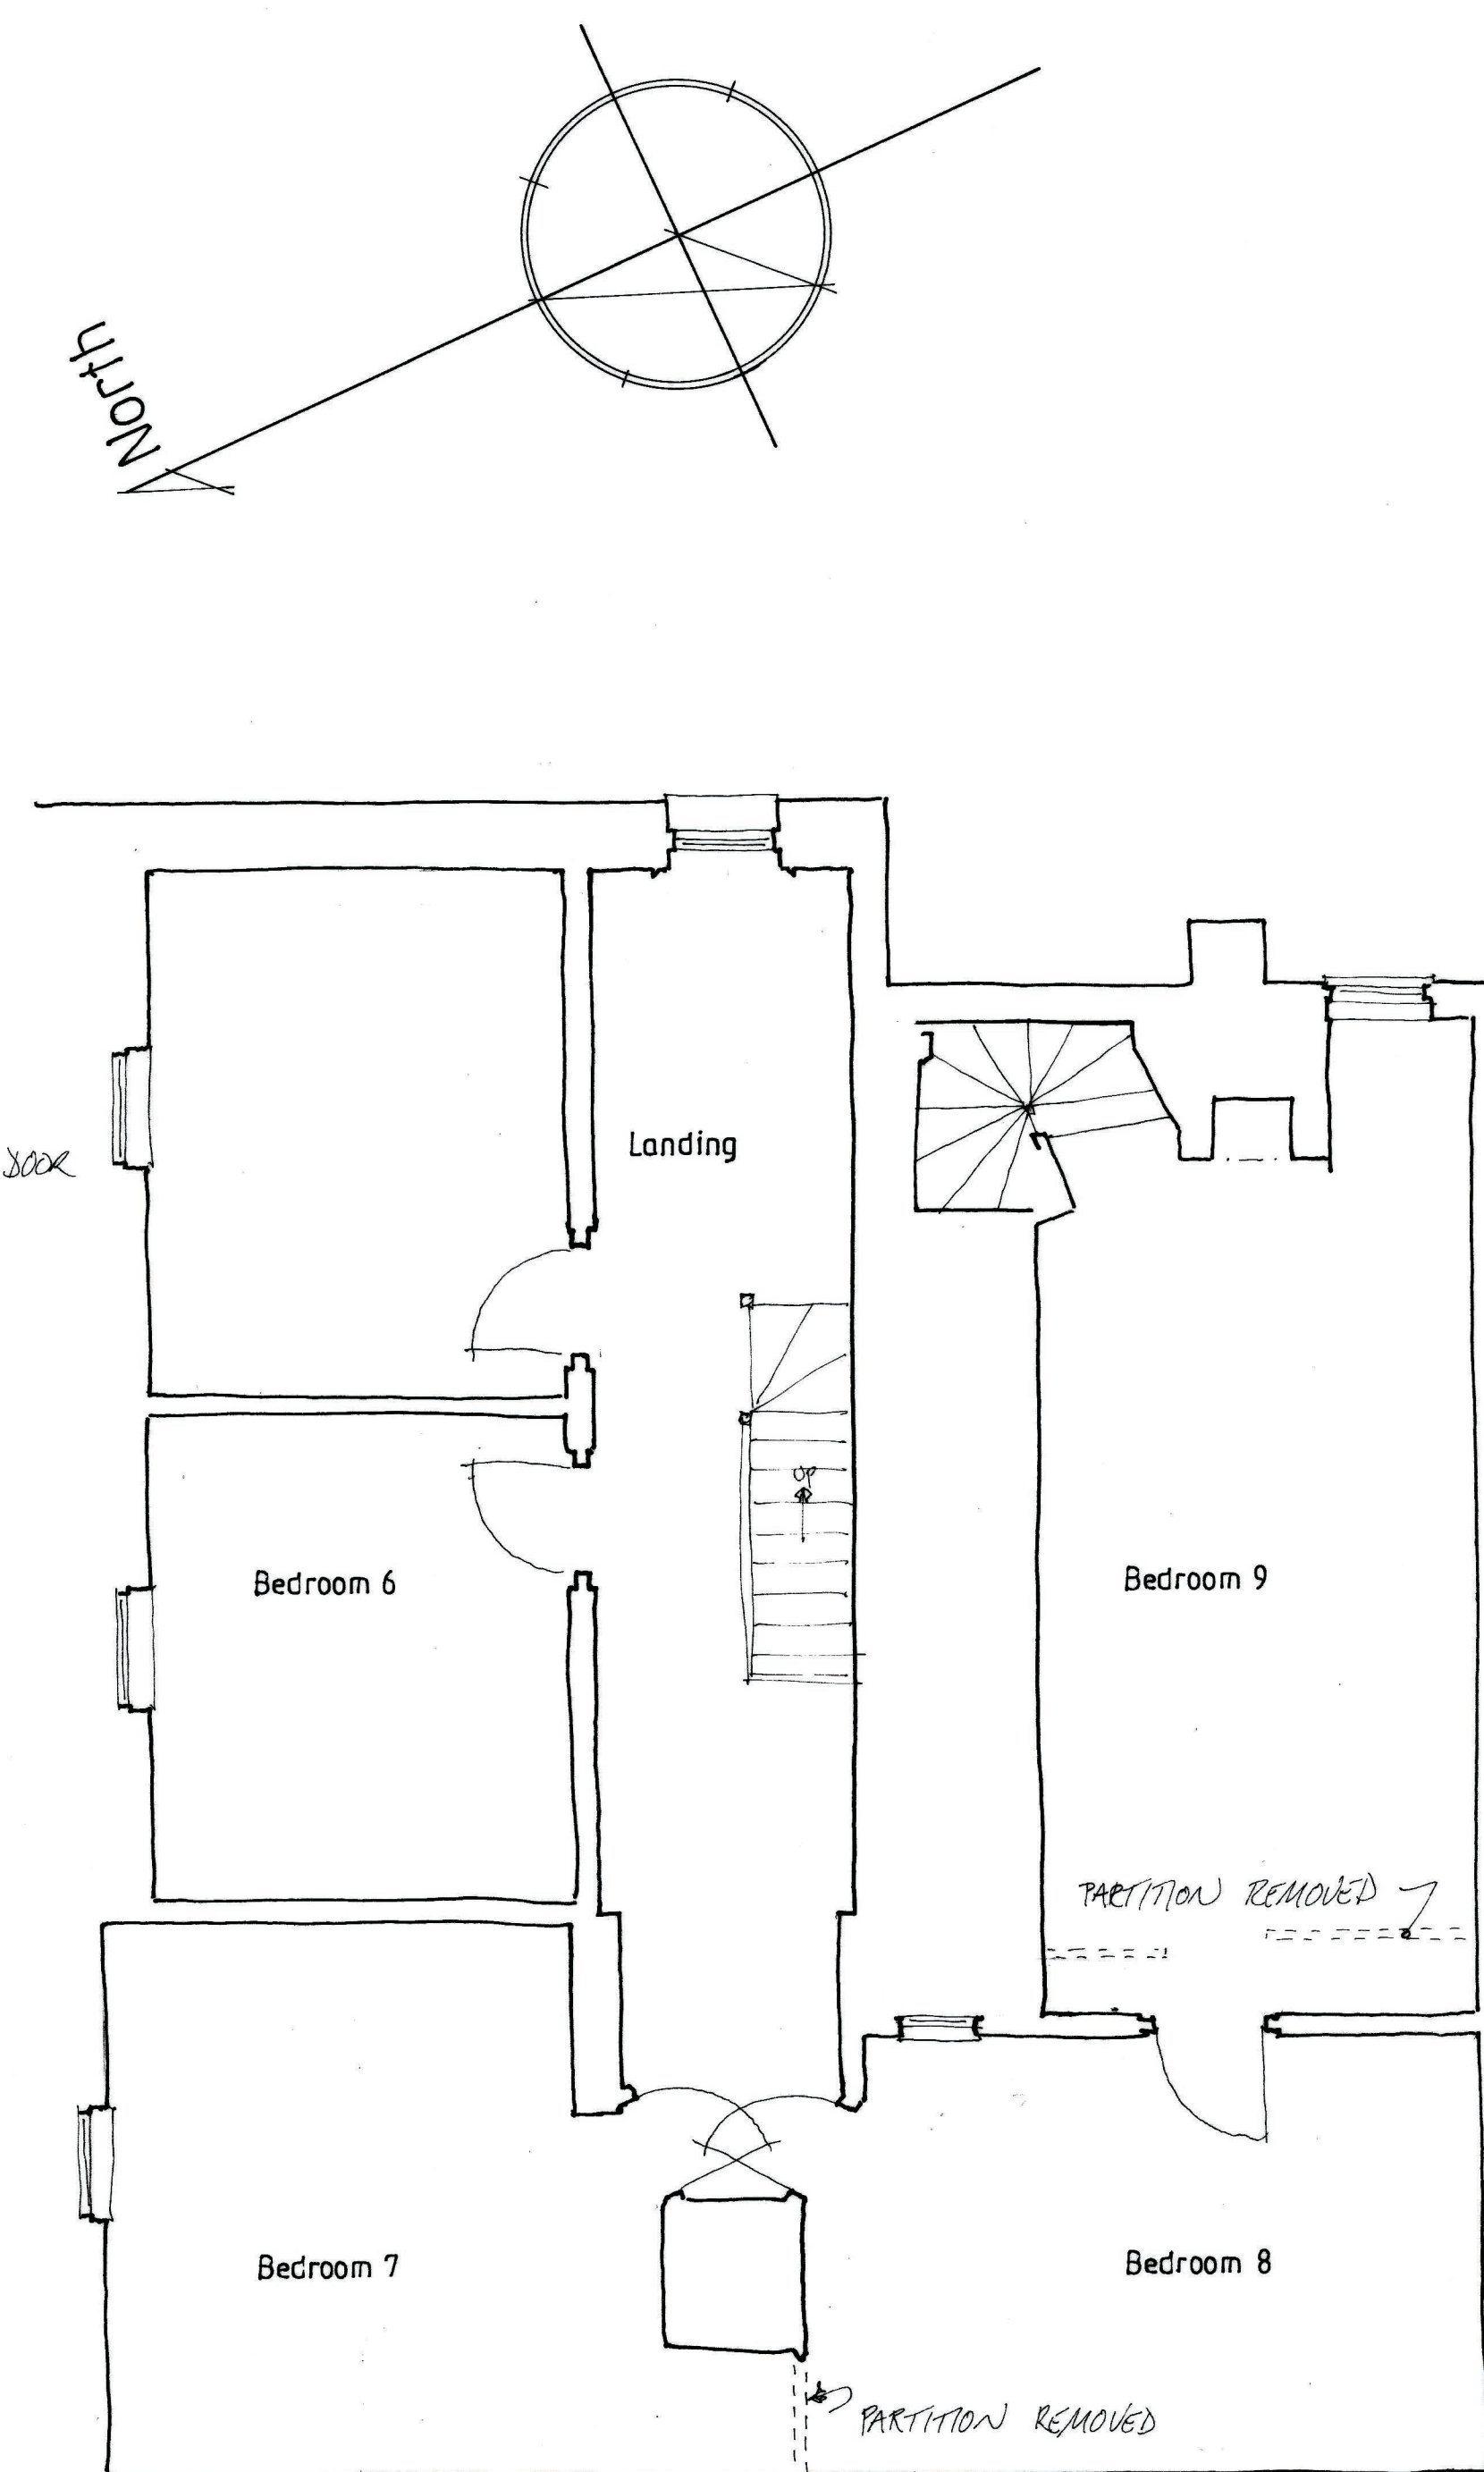

Attic

East Court Manor

Floor plans as existing

Scale: 1:50 at A1

Drwg: ECM/0123/01 Rev. A

Drwg. by: T. Ellis January 2023 Tel: 01233 770498

Rev. A: servants stair added Jan 2023

scan + 2 folded

Notes:

Drawing based on estate agent's plans

Do not scale from drawing

Scale bar:

0 1 2 3 4 5 10m