



Copyright This drawing is the property of Evolution Design Consulting Ltd. Its copyright and design content is reserved by them and the drawing is issued on the condition that it is not copied, reproduced, stored in a retrieval system, or transmitted in any form or by any means, electronic, mechanical, photocopying, recording, or by any information storage or retrieval system, without the prior written permission of Evolution Design Consulting Ltd. Do not scale this drawing.


Verify all dimensions on site before commencing any work or preparing any shop drawings. All dimensions are in mm unless otherwise stated. This drawing is issued on the condition that it is not copied, reproduced, stored in a retrieval system, or transmitted in any form or by any means, electronic, mechanical, photocopying, recording, or by any information storage or retrieval system, without the prior written permission of Evolution Design Consulting Ltd. Do not scale this drawing.

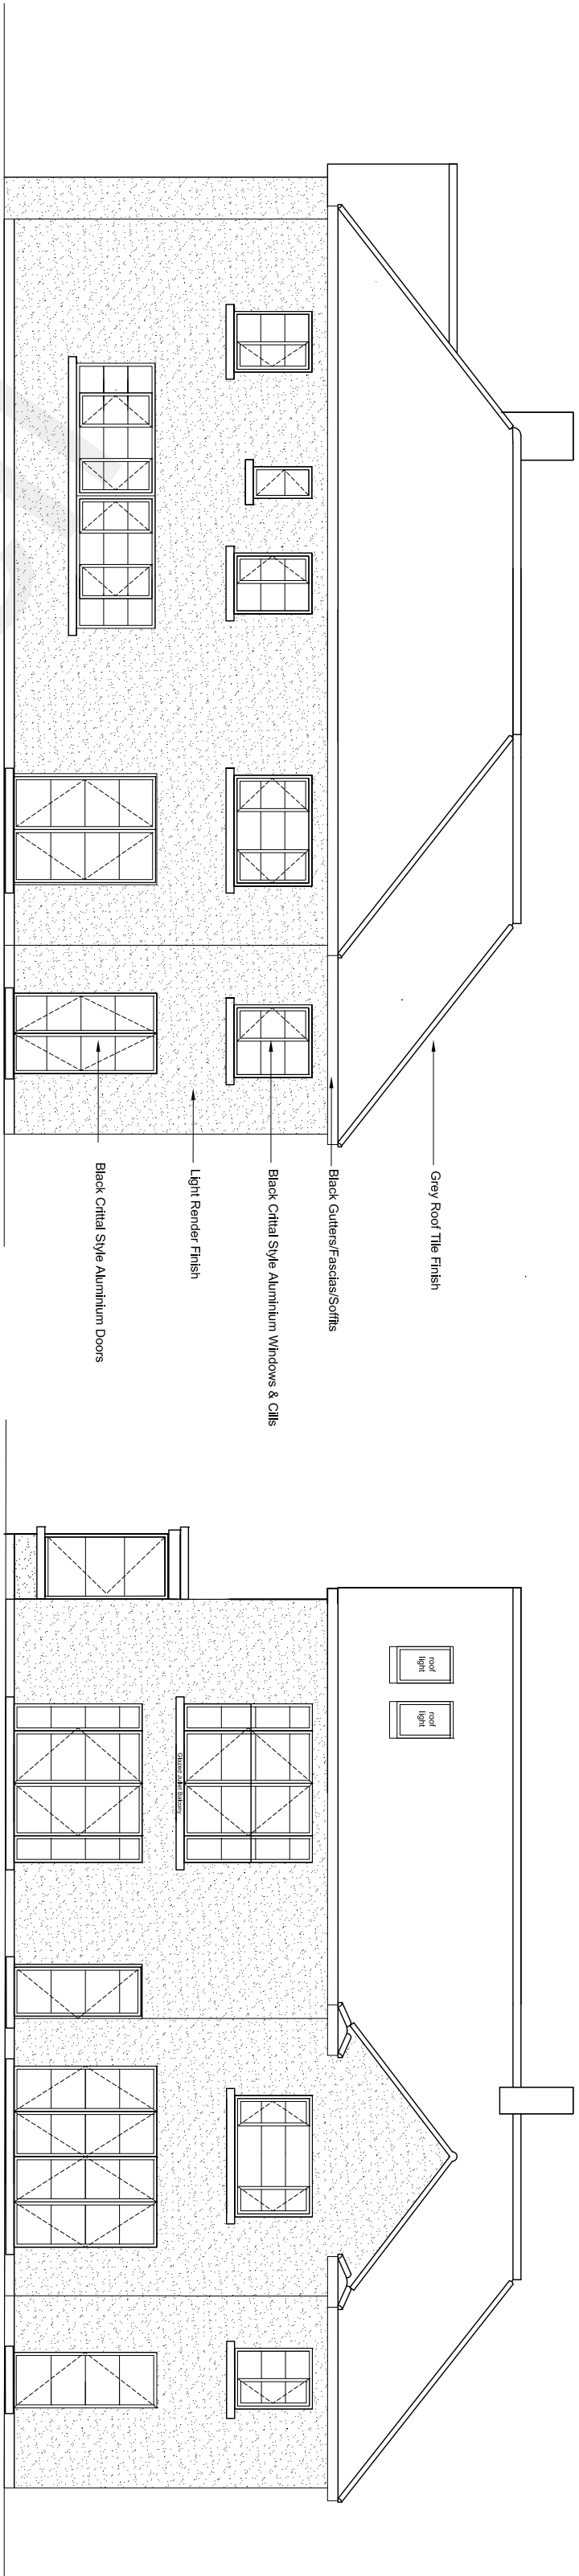

PROPOSED FRONT ELEVATION

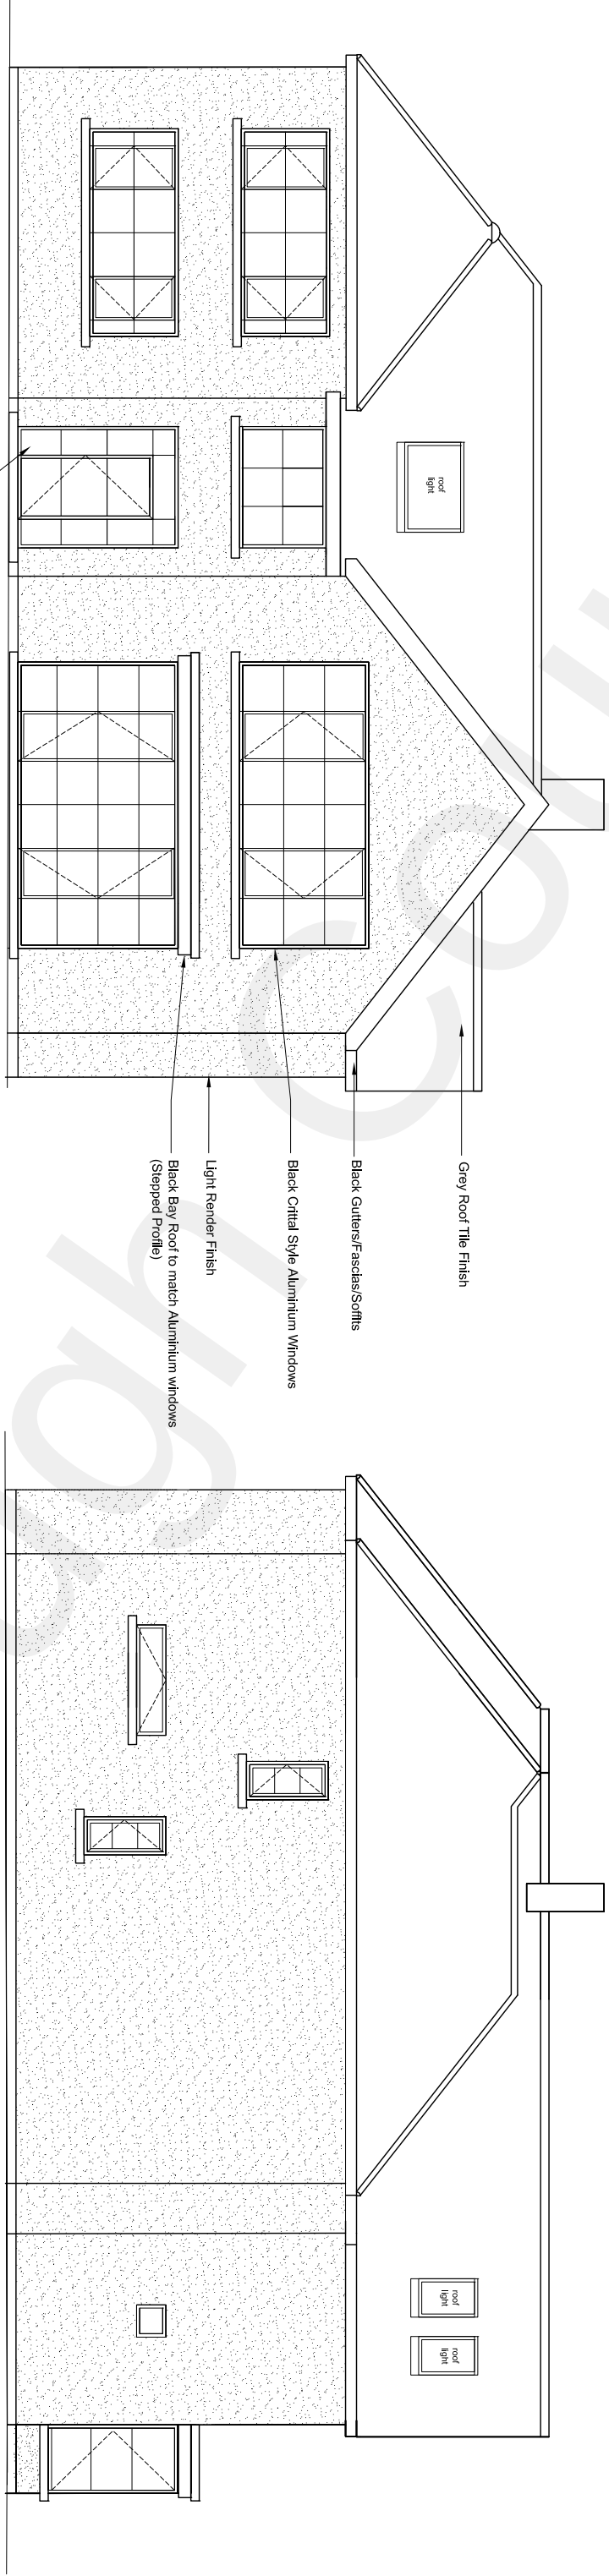


PROPOSED SIDE ELEVATION

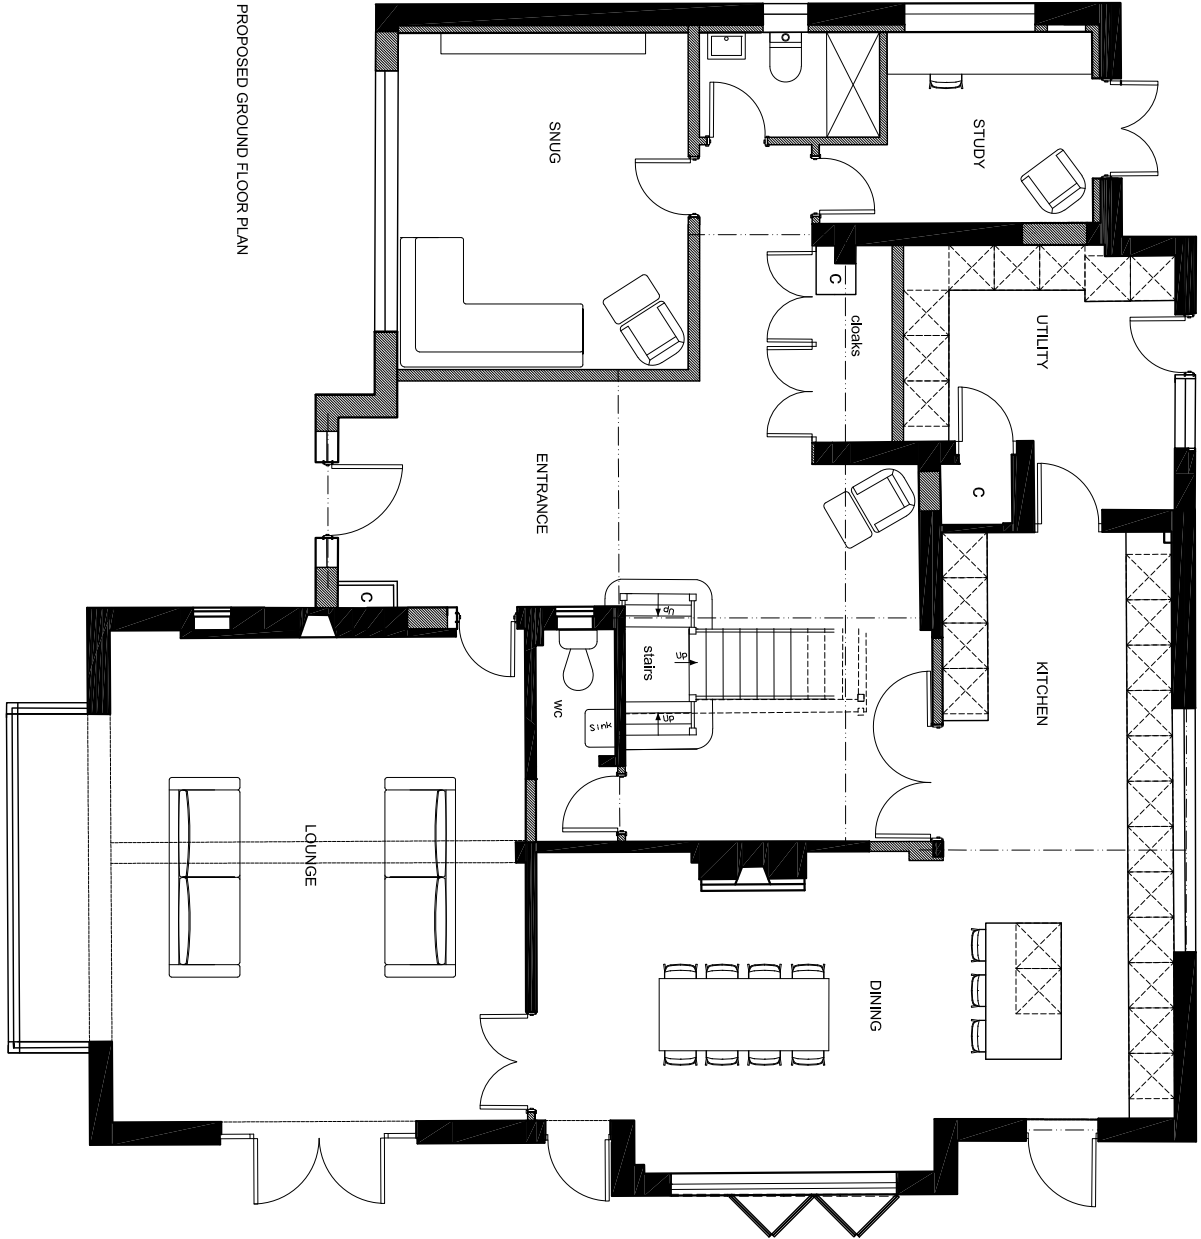


PROPOSED GROUND FLOOR PLAN




PROPOSED FIRST FLOOR PLAN

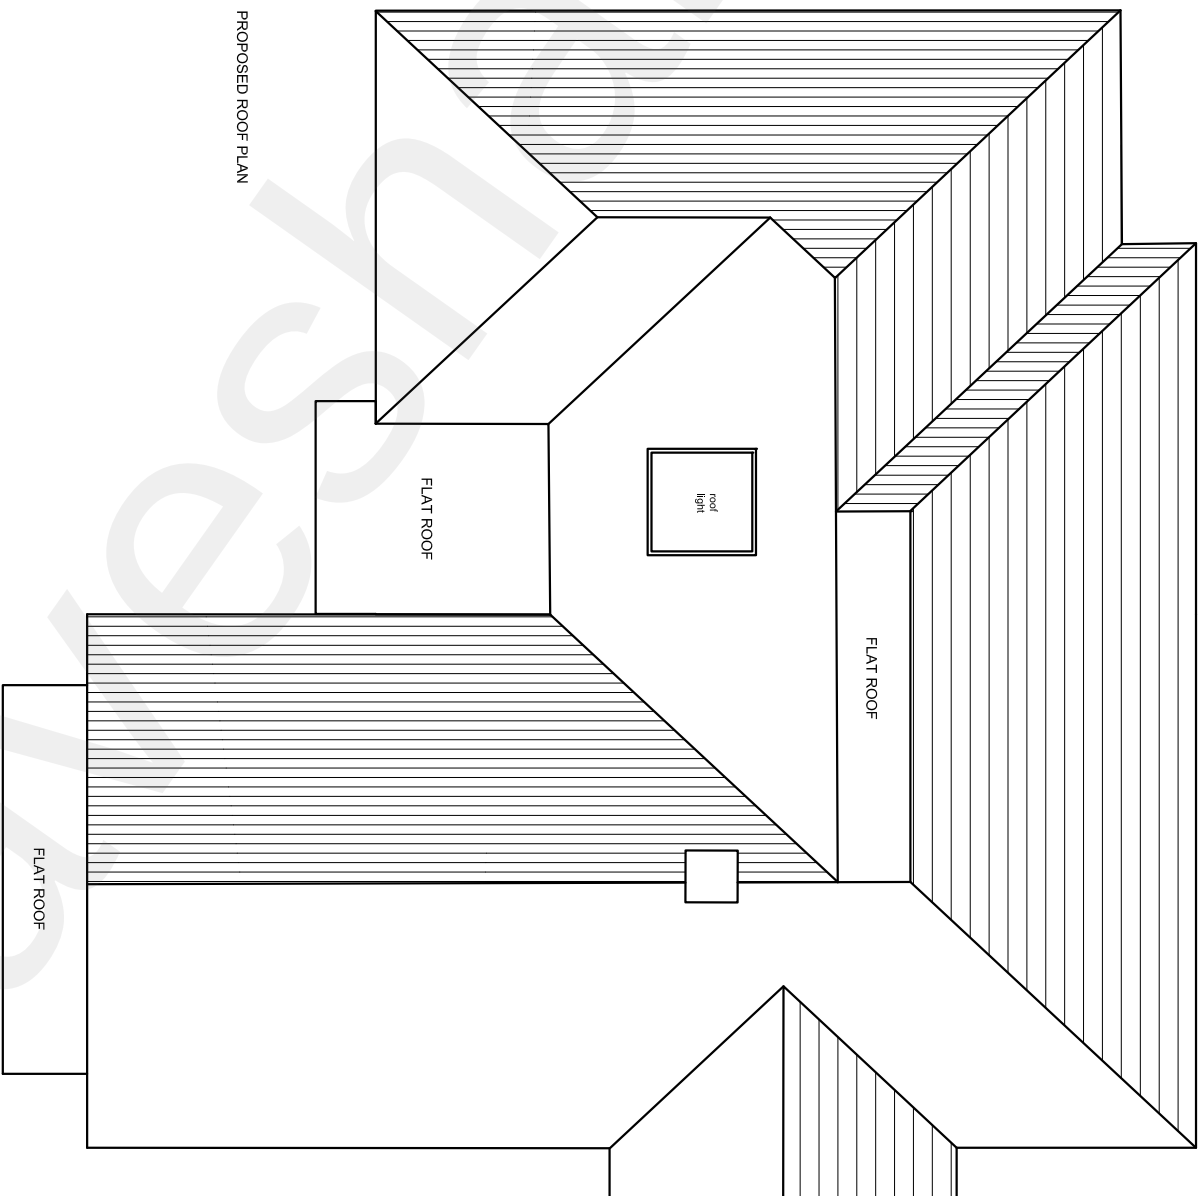


PROPOSED ROOF PLAN

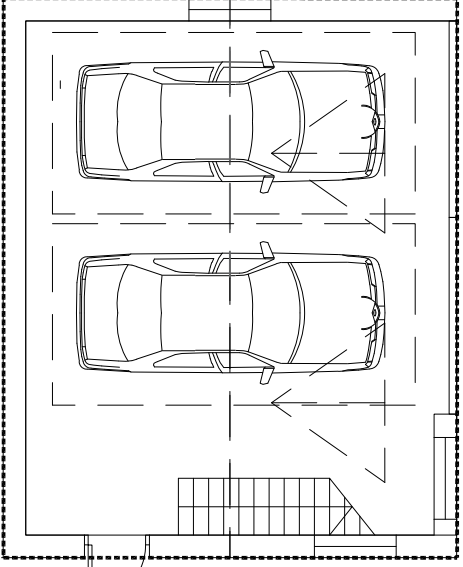


PROPOSED GARAGE WITH LOFT ROOM
(AS APPROVED UNDER PLANNING APPLICATION REF:20180437)

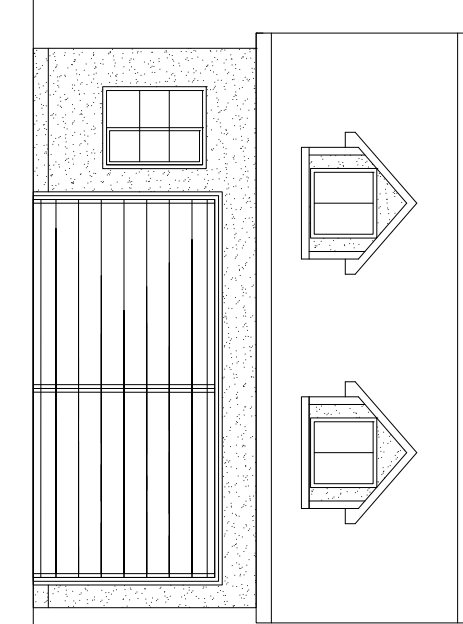


PROPOSED FRONT ELEVATION

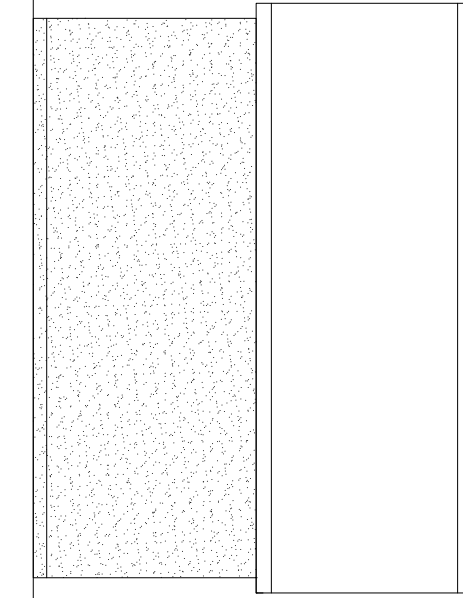

PROPOSED REAR ELEVATION

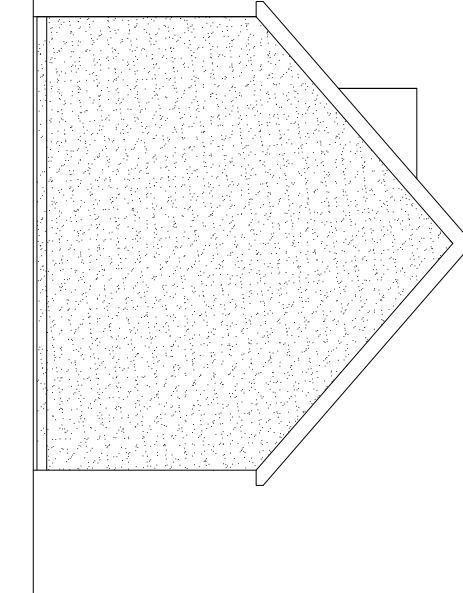

PROPOSED SIDE ELEVATION

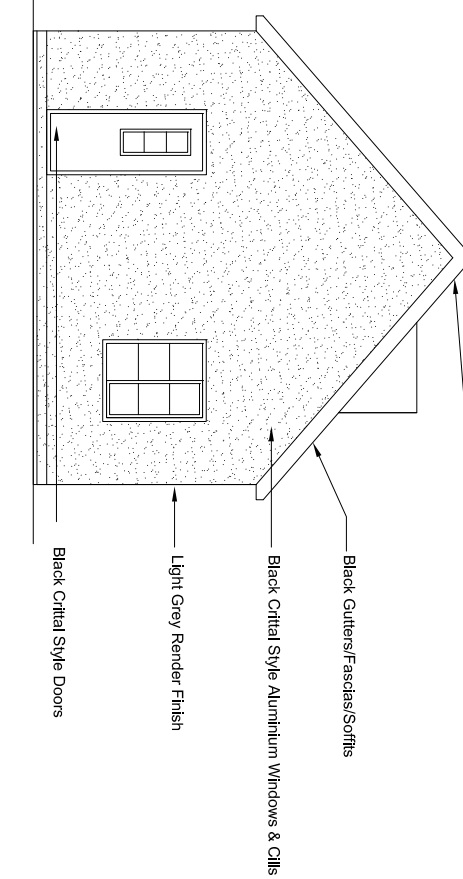

PROPOSED SIDE ELEVATION

Rev	Details	Name	Date		
EVOLUTION DESIGN CONSULTING LIMITED					
Client N. Poole					
Project Applegarth 41 Forge Lane Higham Kent					
Drawing Name Proposed Floor Plans, Roof Plan & Elevations					
Status PLANNING APPLICATION FOR PROPOSED RESIDENTIAL EXTENSION					
Scale 1:100@A1		Date DEC 21			
Job Number NP 620 304					
Drawing No 400-P04		Revision			