


Copyright This drawing is the property of Evolution Design Consulting Ltd. Its copyright and design content is reserved by them and the drawing is issued on the condition that it is not copied, reproduced, stored in a retrieval system, or transmitted in any form or by any means, electronic, mechanical, photocopying, recording, or by any information storage or retrieval system, without the prior written permission of Evolution Design Consulting Ltd. Do not scale this drawing.


Verify all dimensions on site before commencing any work or preparing any shop drawings. All dimensions are in mm unless otherwise stated. Evolution Design Consulting Ltd cannot accept responsibility for the integrity or accuracy of such information. Any information used or additions that are required corresponding to such information should be sought from the relevant party or their clients are responsible to ensure they comply with their responsibilities under The Party Wall etc. Act 1996.

0m 1m 5m 10m


Scale in metres @ 1:100

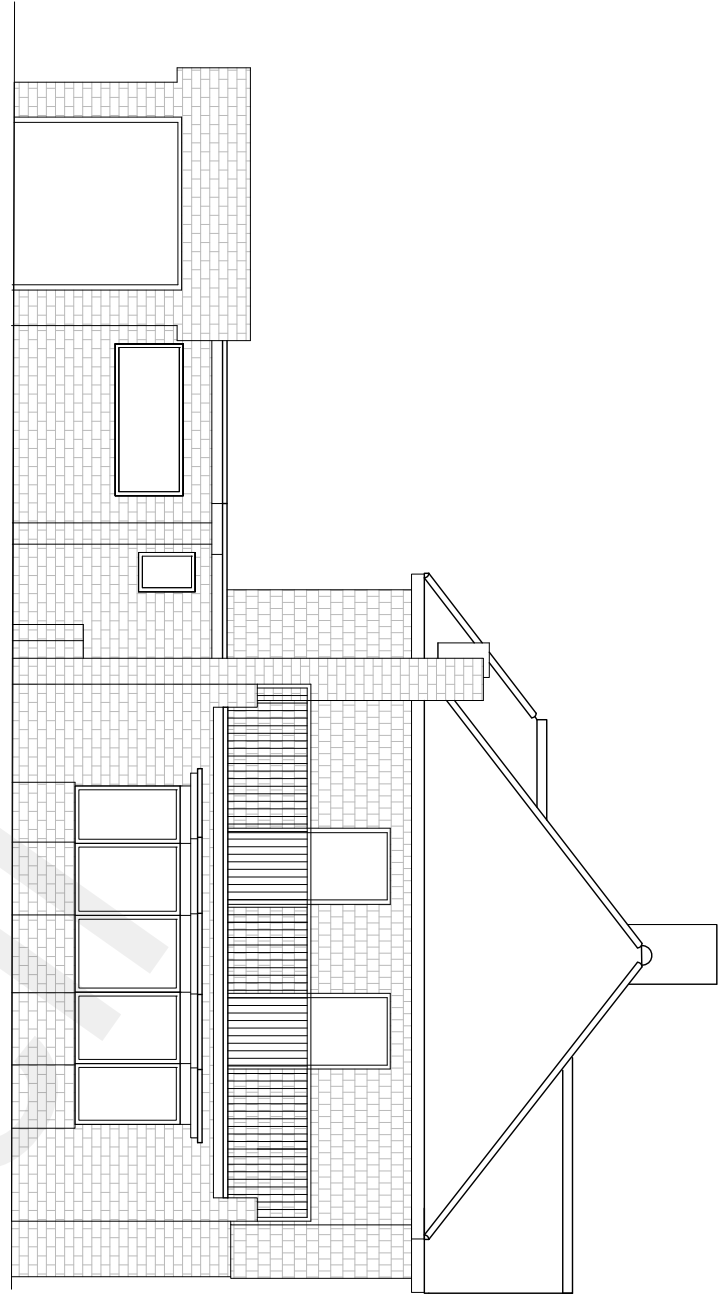


EXISTING FRONT ELEVATION

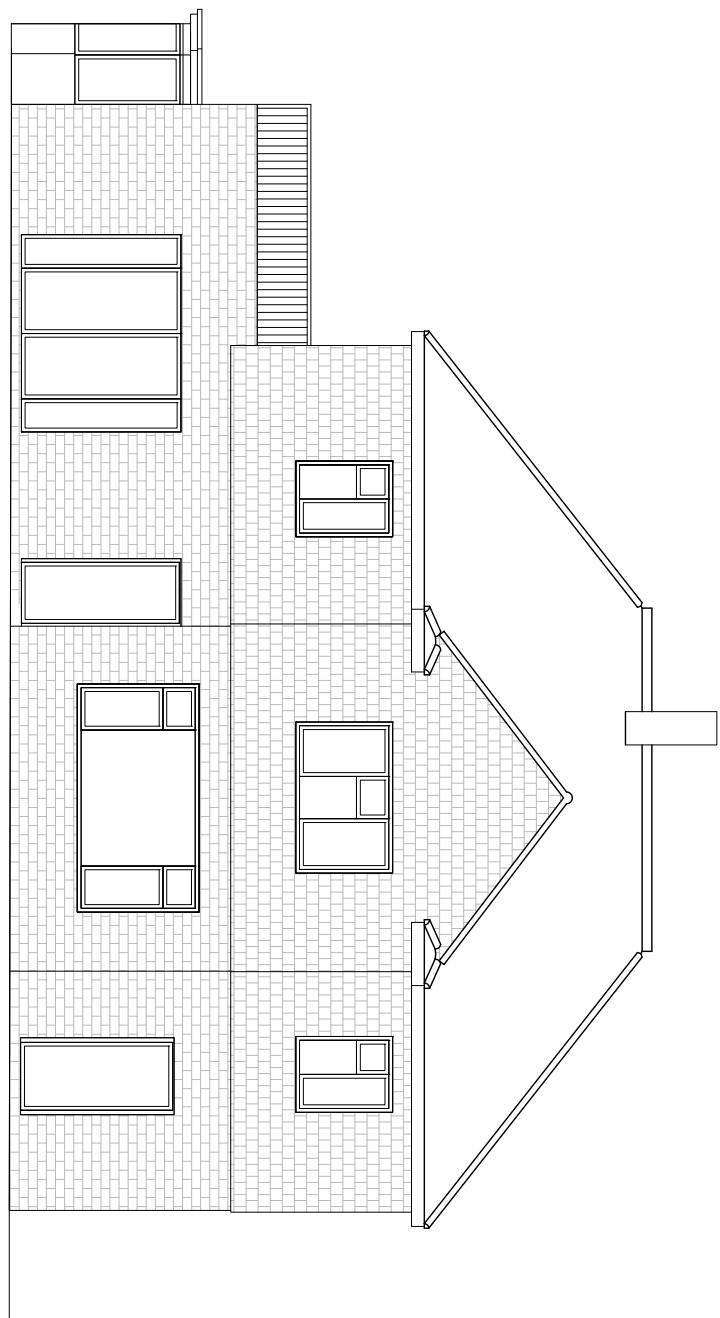


EXISTING SIDE ELEVATION

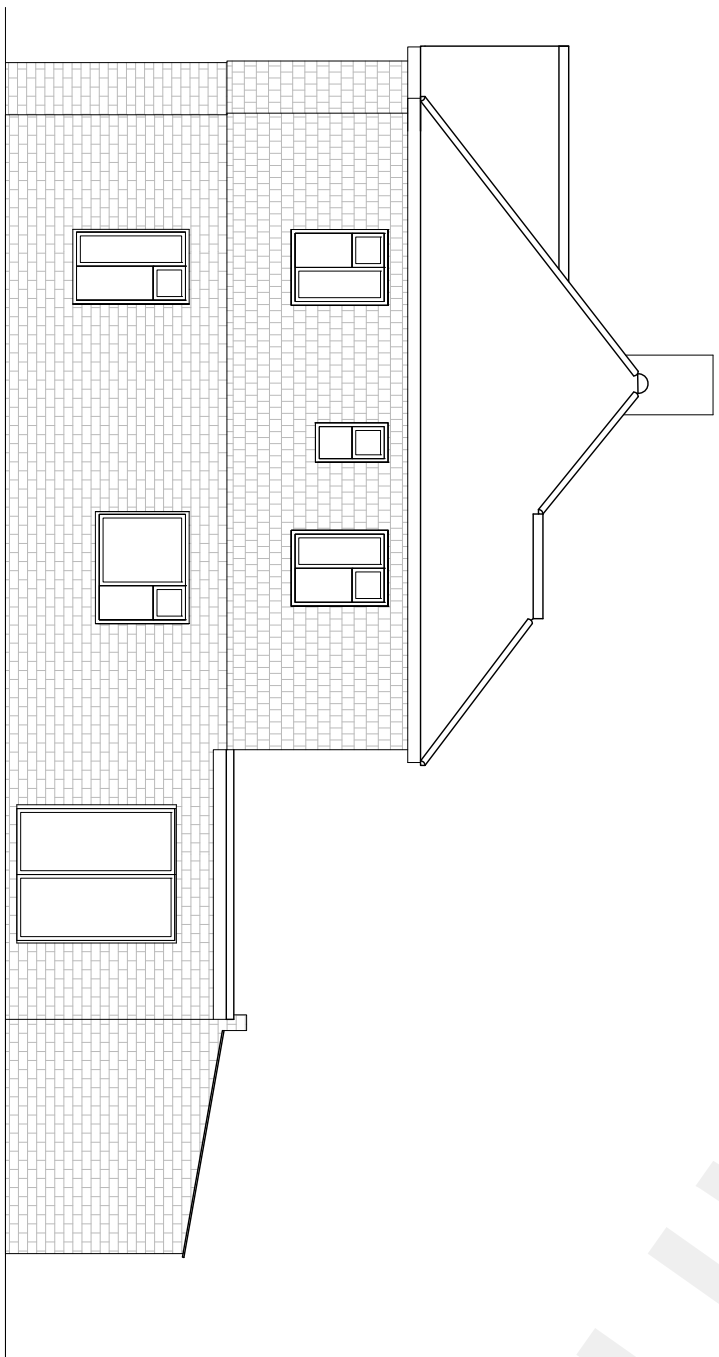


EXISTING REAR ELEVATION

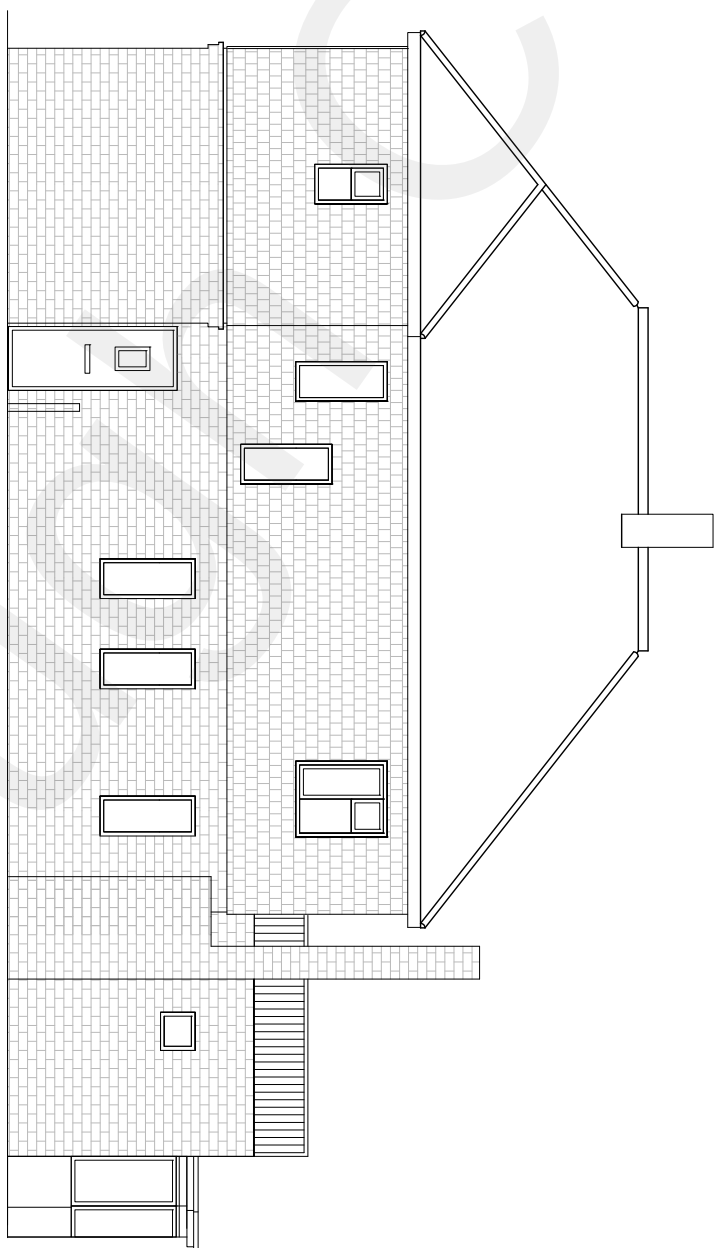

EXISTING SIDE ELEVATION

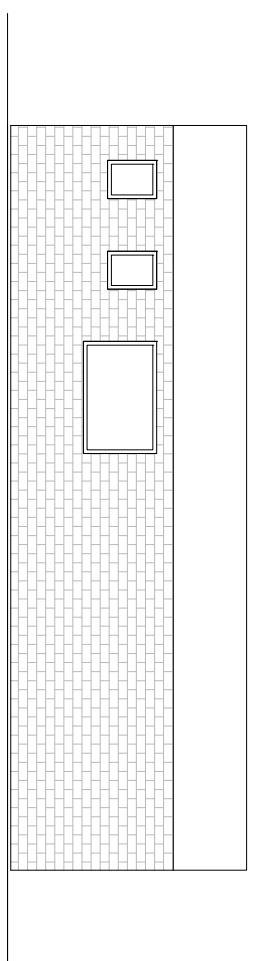


EXISTING GARAGE ELEVATION

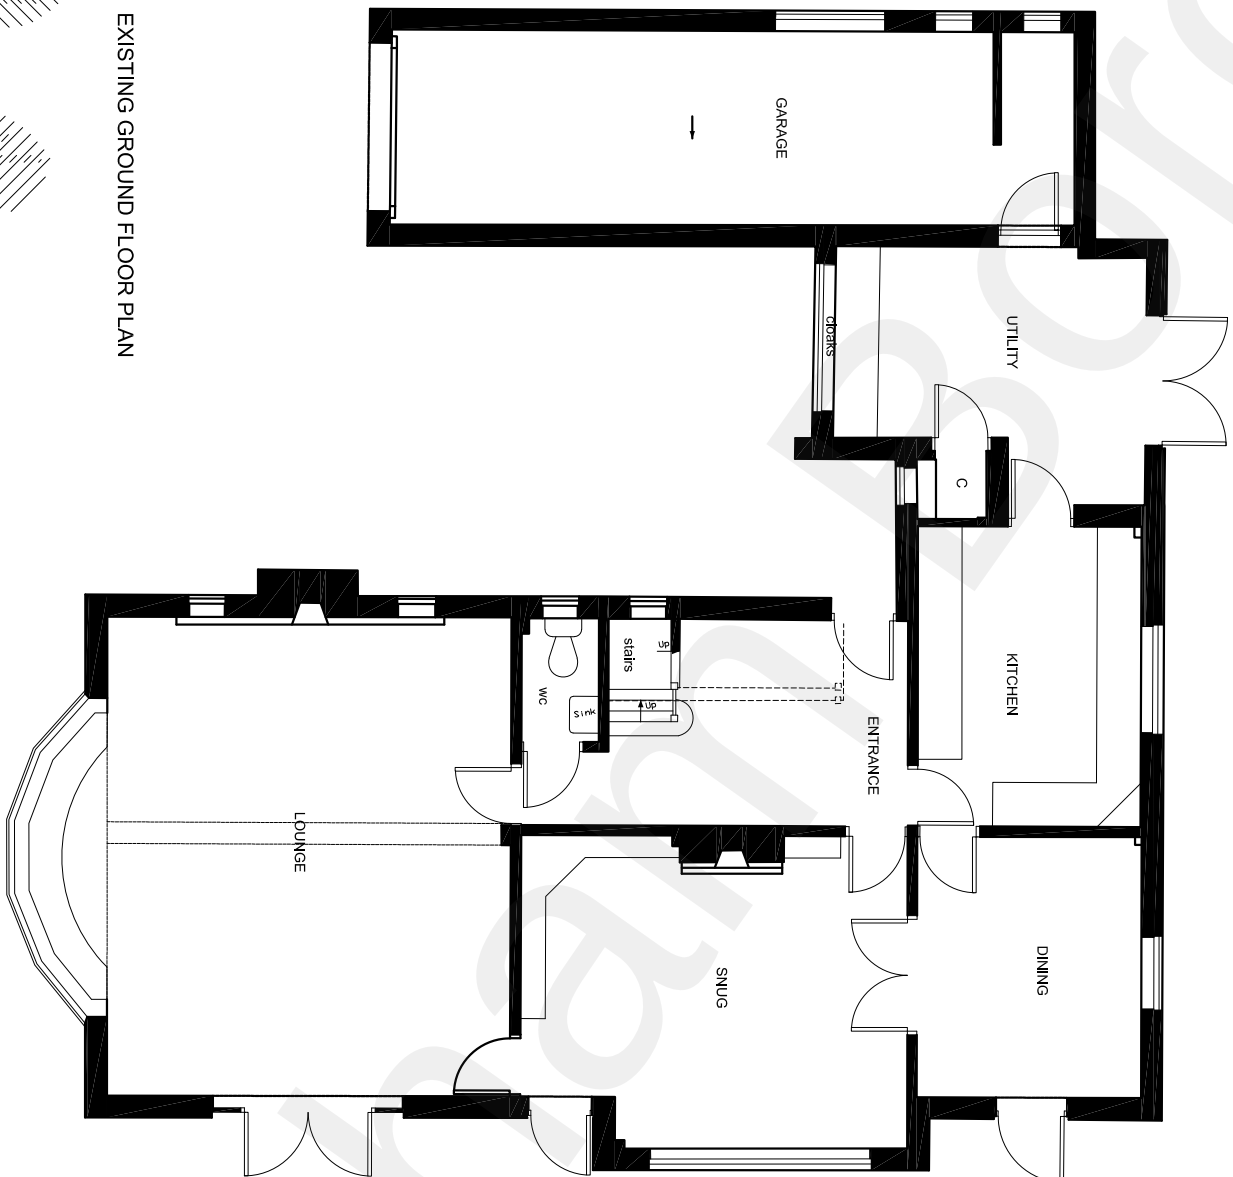

EXISTING GROUND FLOOR PLAN



EXISTING FIRST FLOOR PLAN

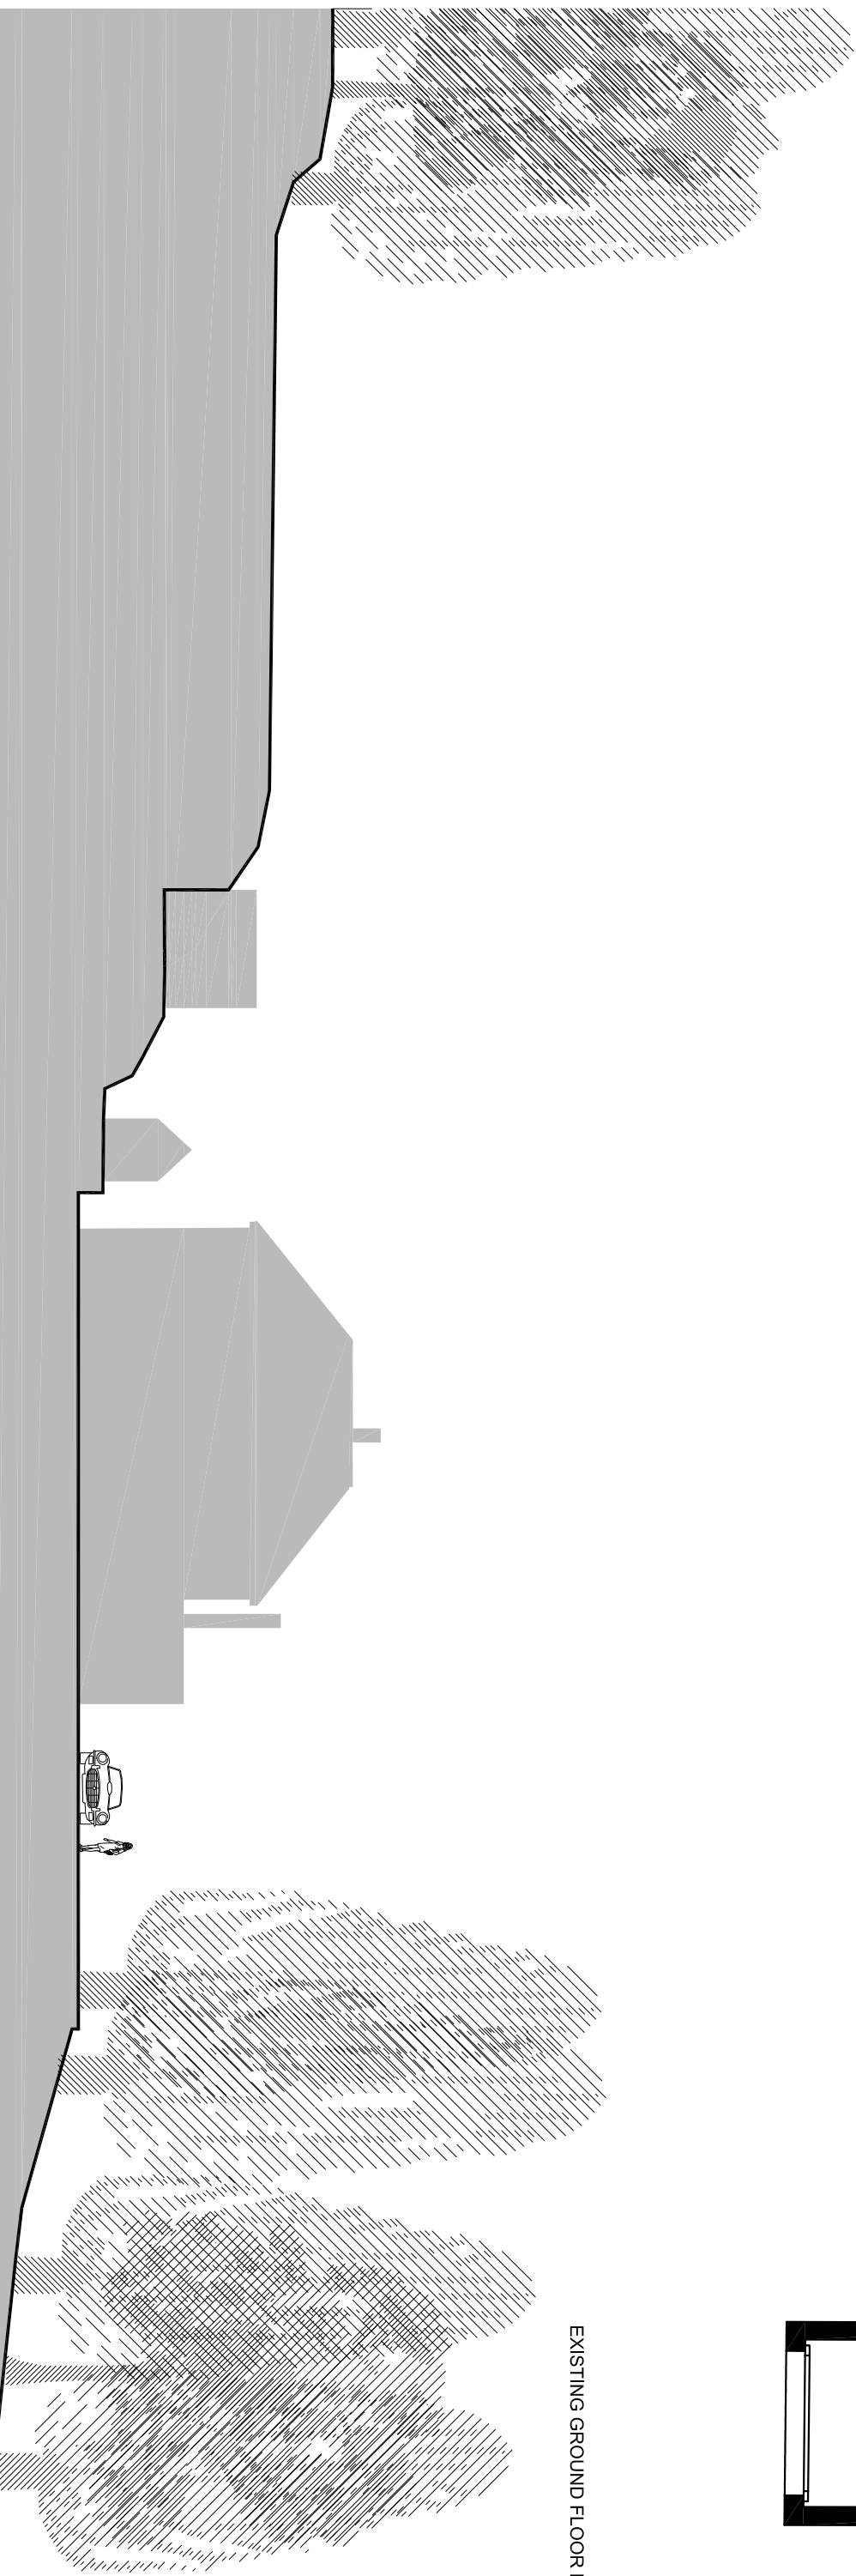

EXISTING INDICATIVE SITE SECTION

Rev	Details	Name	Date

EVOLUTION DESIGN CONSULTING LIMITED

Client
N. Poole

Project
**Applegarth
41 Forge Lane
Higham
Kent**

Drawing Name
**Existing Floor Plans, Elevations &
Indicative Site Section**

Status
**PLANNING APPLICATION FOR
PROPOSED RESIDENTIAL EXTENSION**

Scale
1:100@A1

Date
DEC 21

Job Number
NP 620 304

Drawing No

Revision

400-P03