




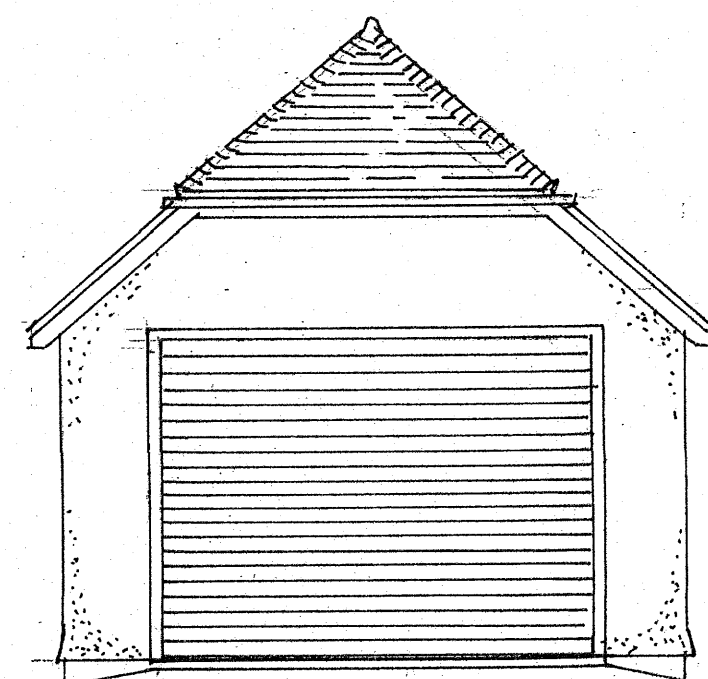


EAST ELEVATION

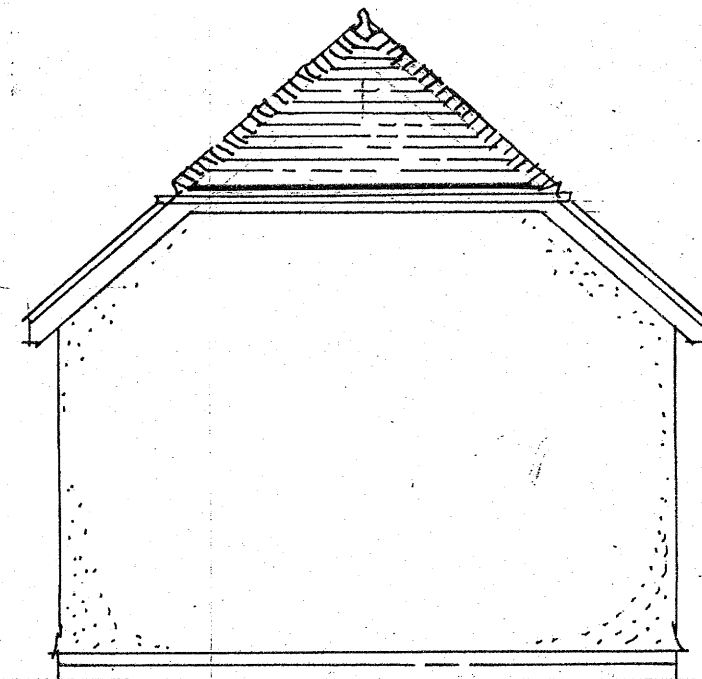


WEST ELEVATION

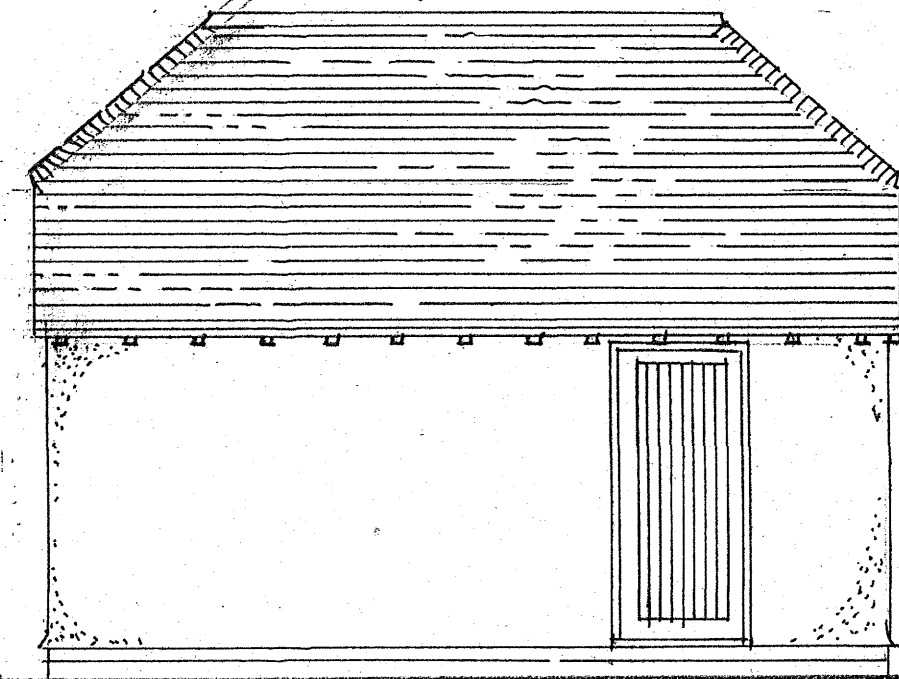


NORTH ELEVATION

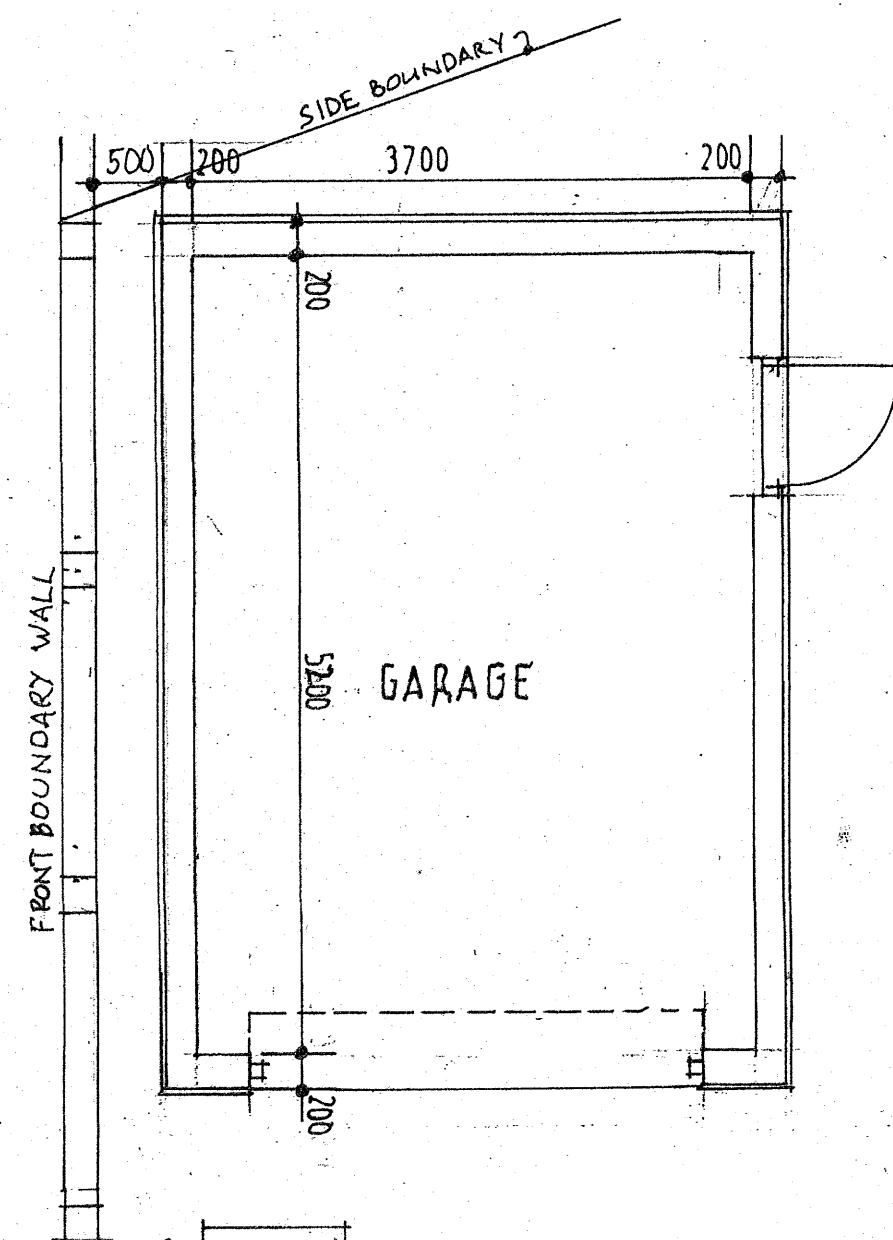


PLAN

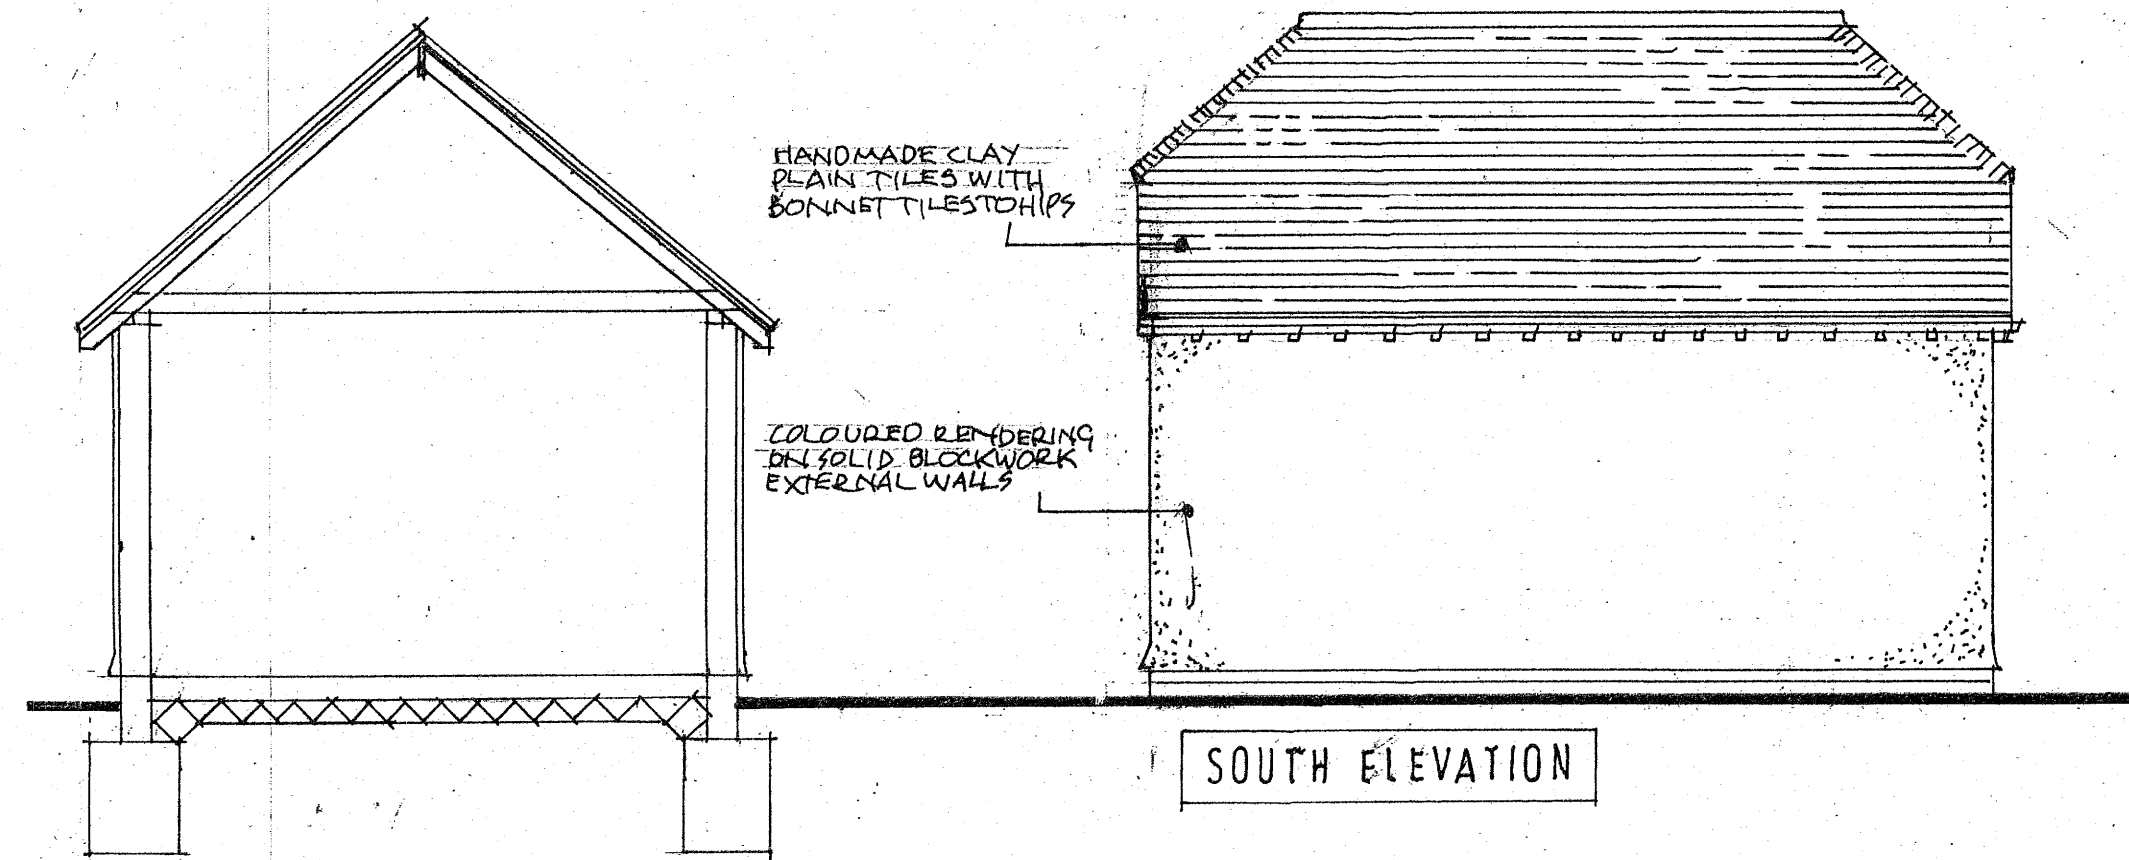


CROSS SECTION

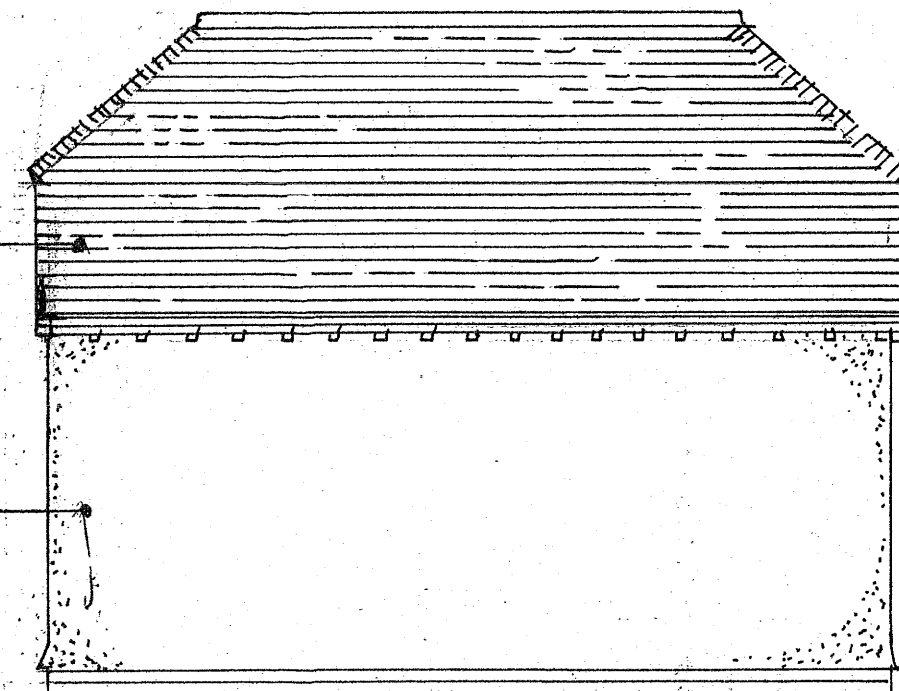


SOUTH ELEVATION

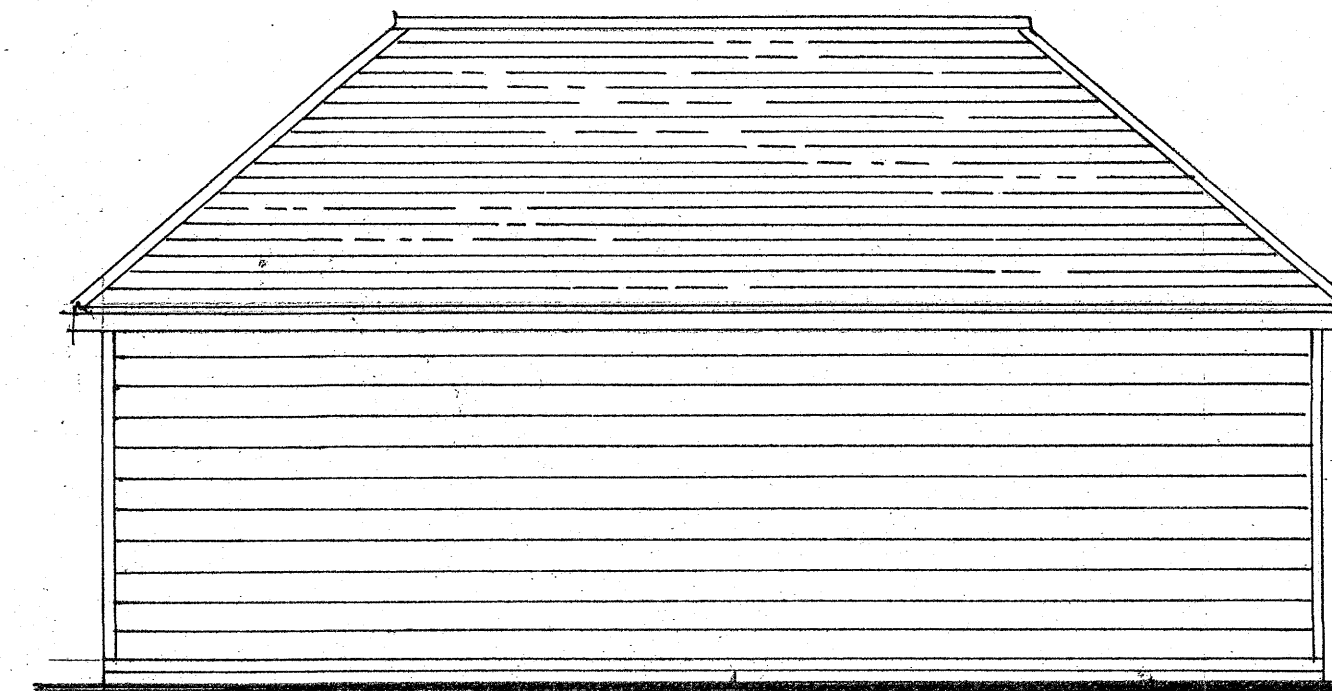


WEST ELEVATION

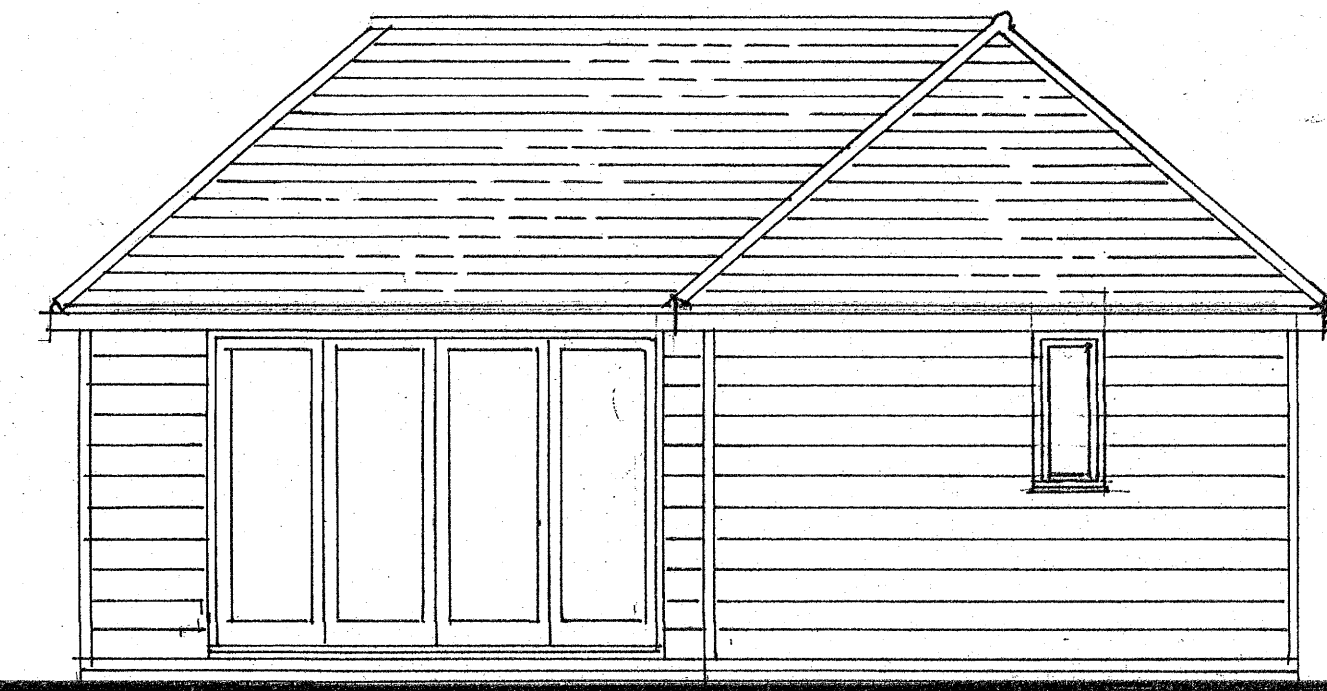


EAST ELEVATION

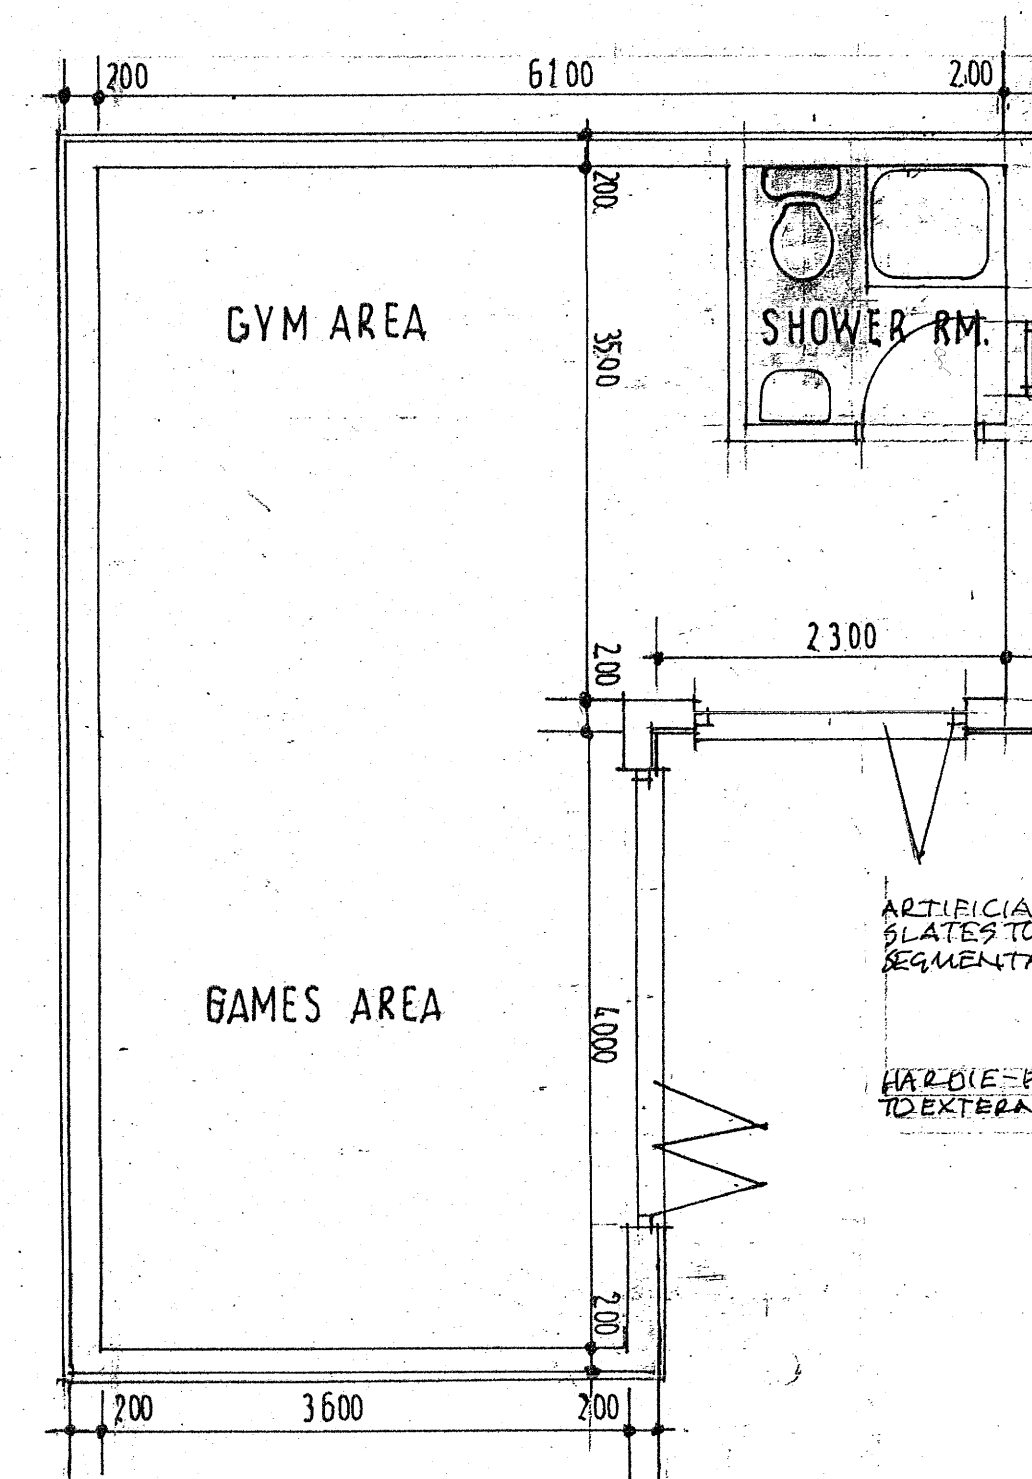

PLAN

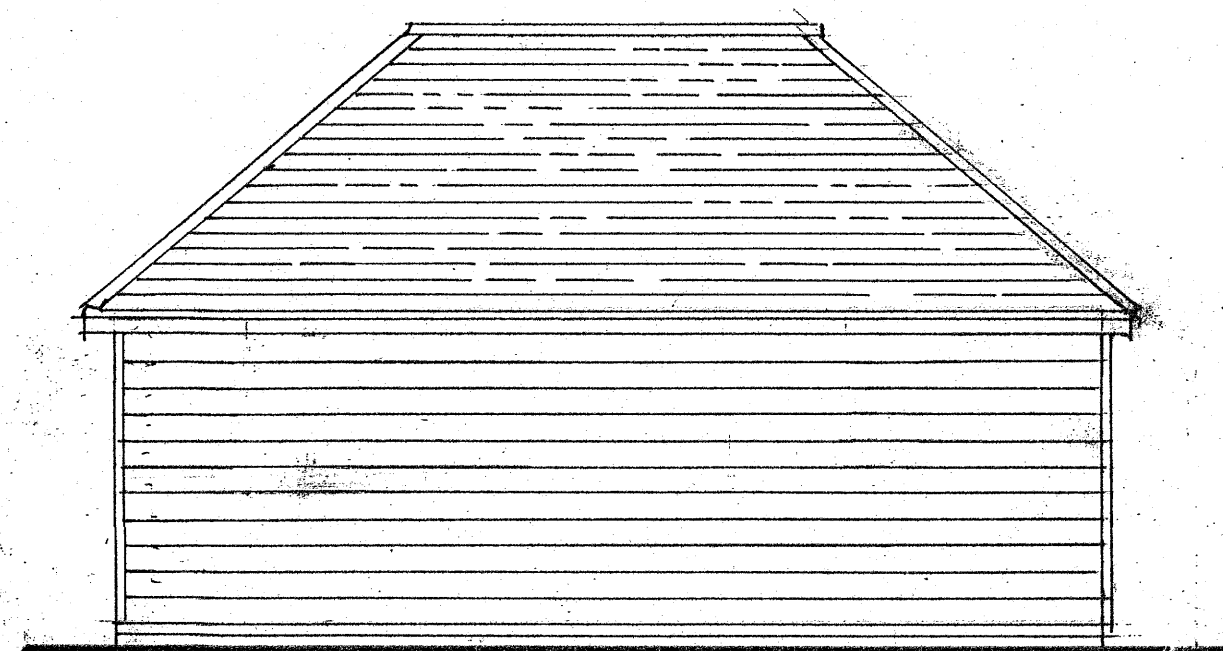

NORTH ELEVATION

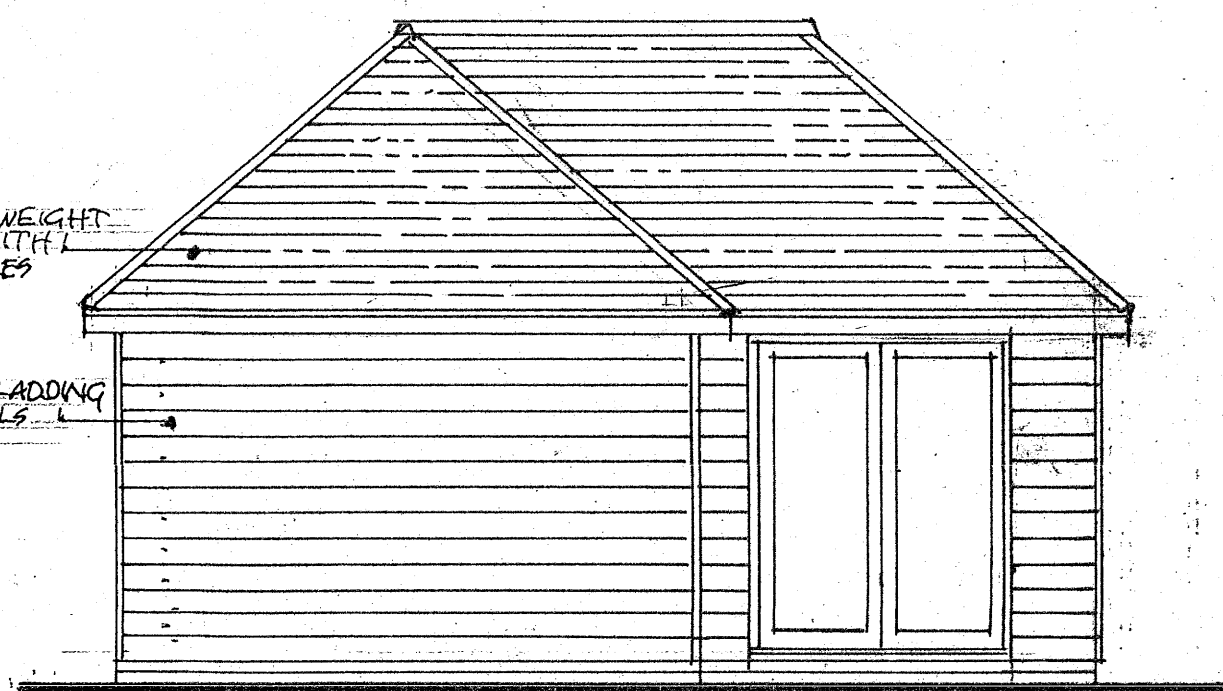

SOUTH ELEVATION

PROPOSED DETACHED GARAGE AND GAMES/GYM BLDG. AT 'HIGHWAYS' OLD WATLING STREET GRAVESEND KENT SCALE: 1:50 DRG NO JH/24/35/P03

0 1 2 3 4 5
METRES 1:50