


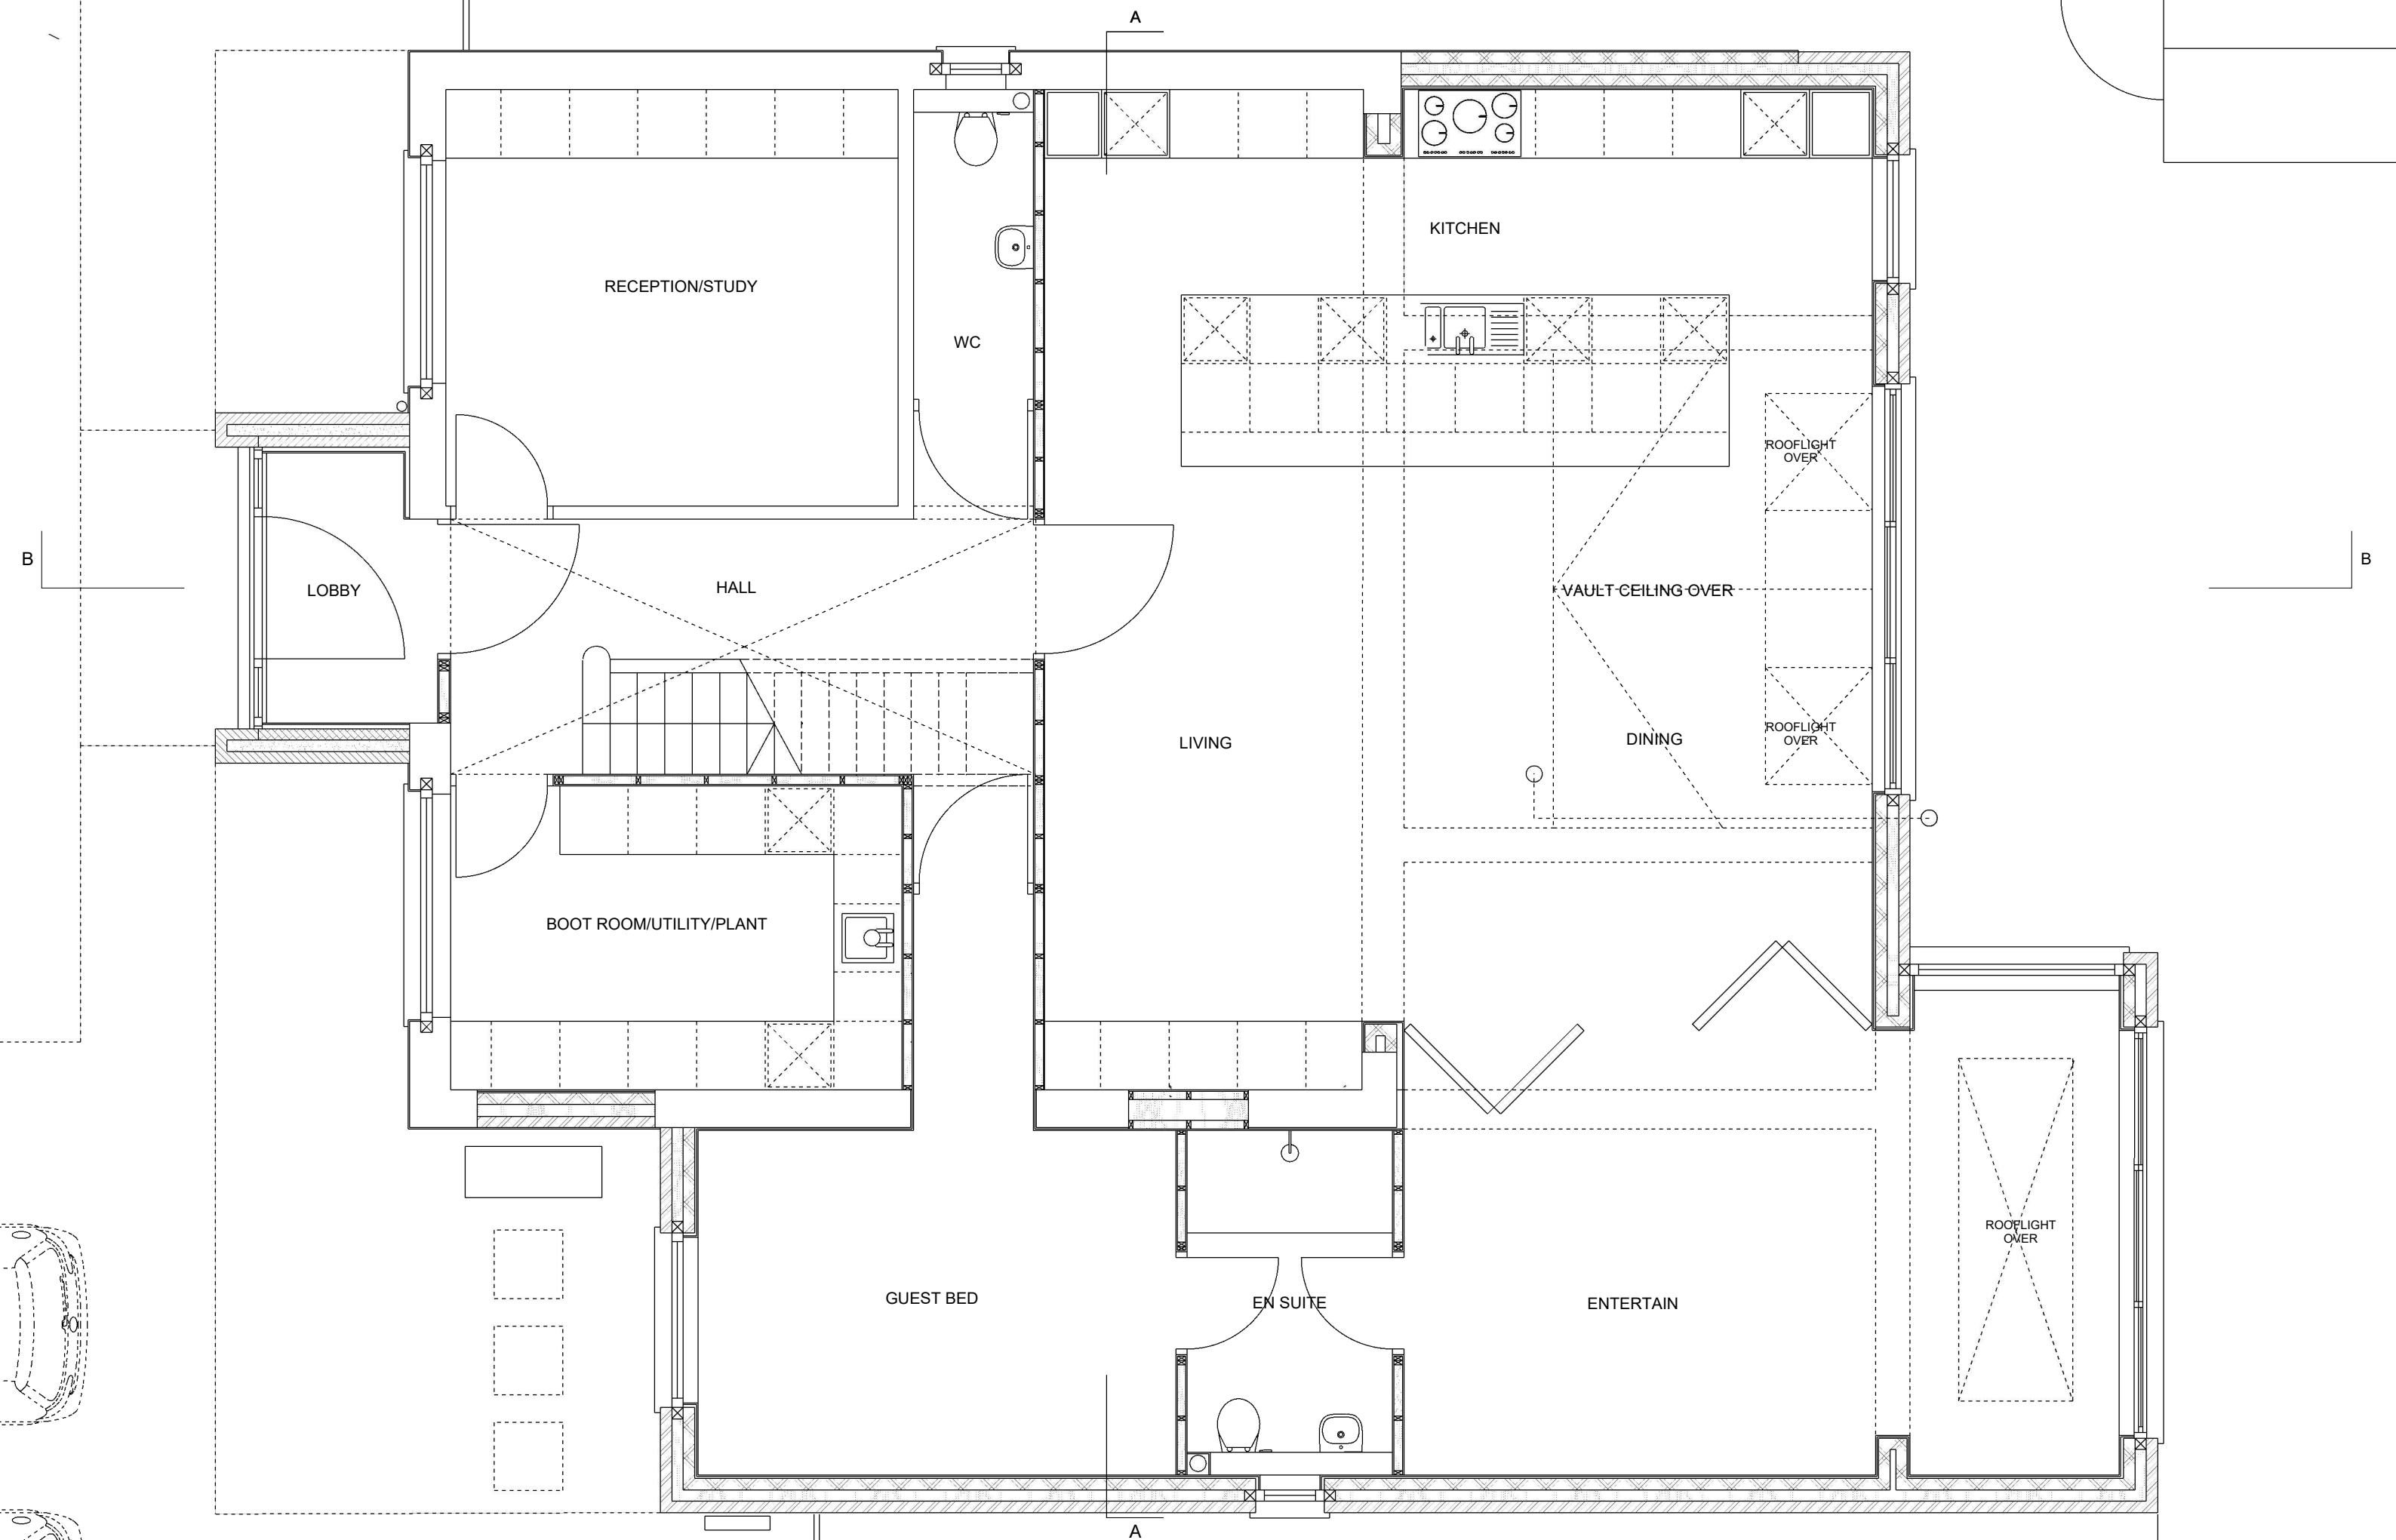


Steve Baker Architect
78 Pound Road East Peckham Tonbridge Kent TN12 5BJ
18 Hatton Place London EC1M 8RU
T: +44 (0)1622 870275
E: contact@stevebakerarchitect.com
W: www.stevebakerarchitect.com

S	R	Date	Description
			Note - Do not scale from this drawing except for planning application purposes. All dimensions must be checked on site by the contractor and any discrepancies reported immediately. © COPYRIGHT 2024 STEVE BAKER ARCHITECT Ordnance Survey. © Crown Copyright 2024. All rights reserved. Supplied by UK Map Centre Licence number 100046957.



RIBA
Chartered Practice

MR and MRS S. MAYO

 

Client: MR and MRS S. MAYO
Project Title: CHESCOMBE, WHITEHILL ROAD, MEOPHAM
Status: BLDG REGS
Stage: BR
Scale: 1:25/50
Sheet: A1/A3

Drawing Title: PROPOSED GROUND FLOOR PLAN
Project No: A24300
Disc: A
Building: -
Package: -
Drawing No: 1110
Revision: -