


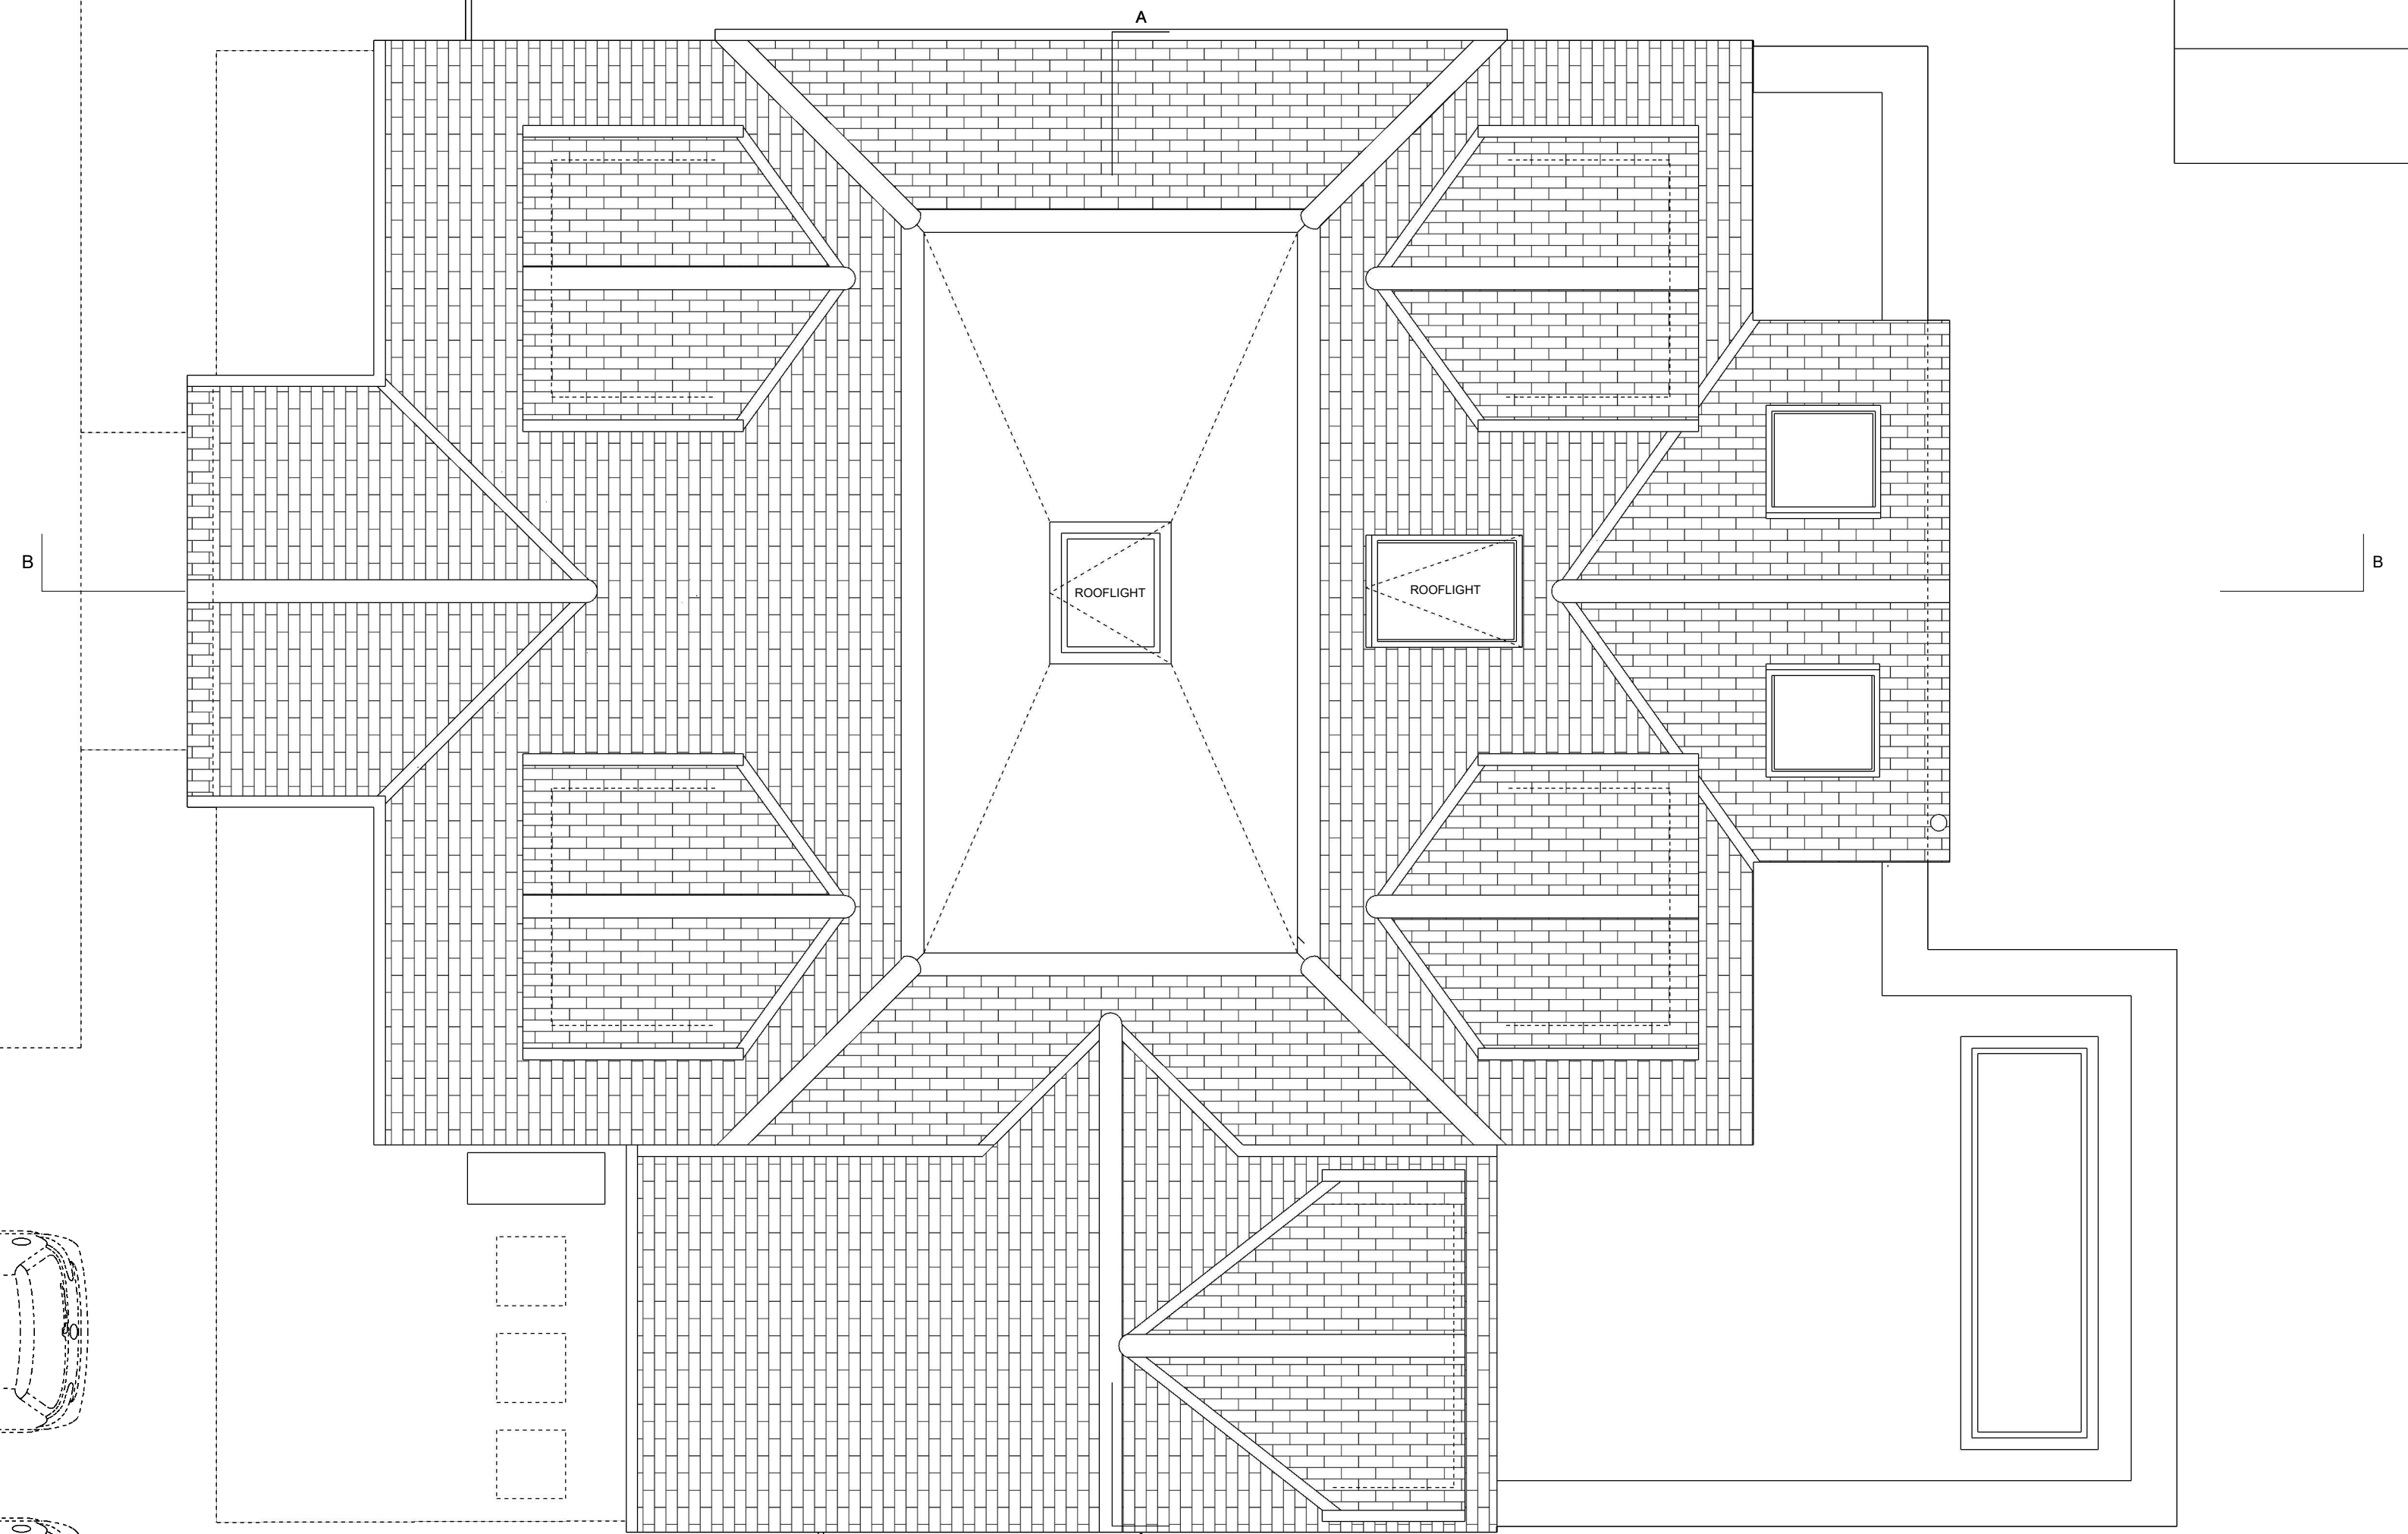


Steve Baker Architect
78 Pound Road East Peckham Tonbridge Kent TN12 5BJ
18 Hatton Place London EC1M 8RU
T: +44 (0)1622 870275
E: contact@stevebakerarchitect.com
W: www.stevebakerarchitect.com

S	R	Date	Description
			Note - Do not scale from this drawing except for planning application purposes. All dimensions must be checked on site by the contractor and any discrepancies reported immediately.
			© COPYRIGHT 2024 STEVE BAKER ARCHITECT Ordnance Survey. © Crown Copyright 2024. All rights reserved. Supplied by UK Map Centre Licence number 100046957.



RIBA
Chartered Practice

MR and MRS S. MAYO

 

Client: MR and MRS S. MAYO
Project Title: CHESCOMBE, WHITEHILL ROAD, MEOPHAM
Status: BLDG REGS Stage: BR Scale: 1:25/50 Sheet: A1/A3

Drawing Title: PROPOSED ROOF PLAN
Project No: A24300 Disc: A Building: - Package: - Drawing No: 1113 Revision: -