


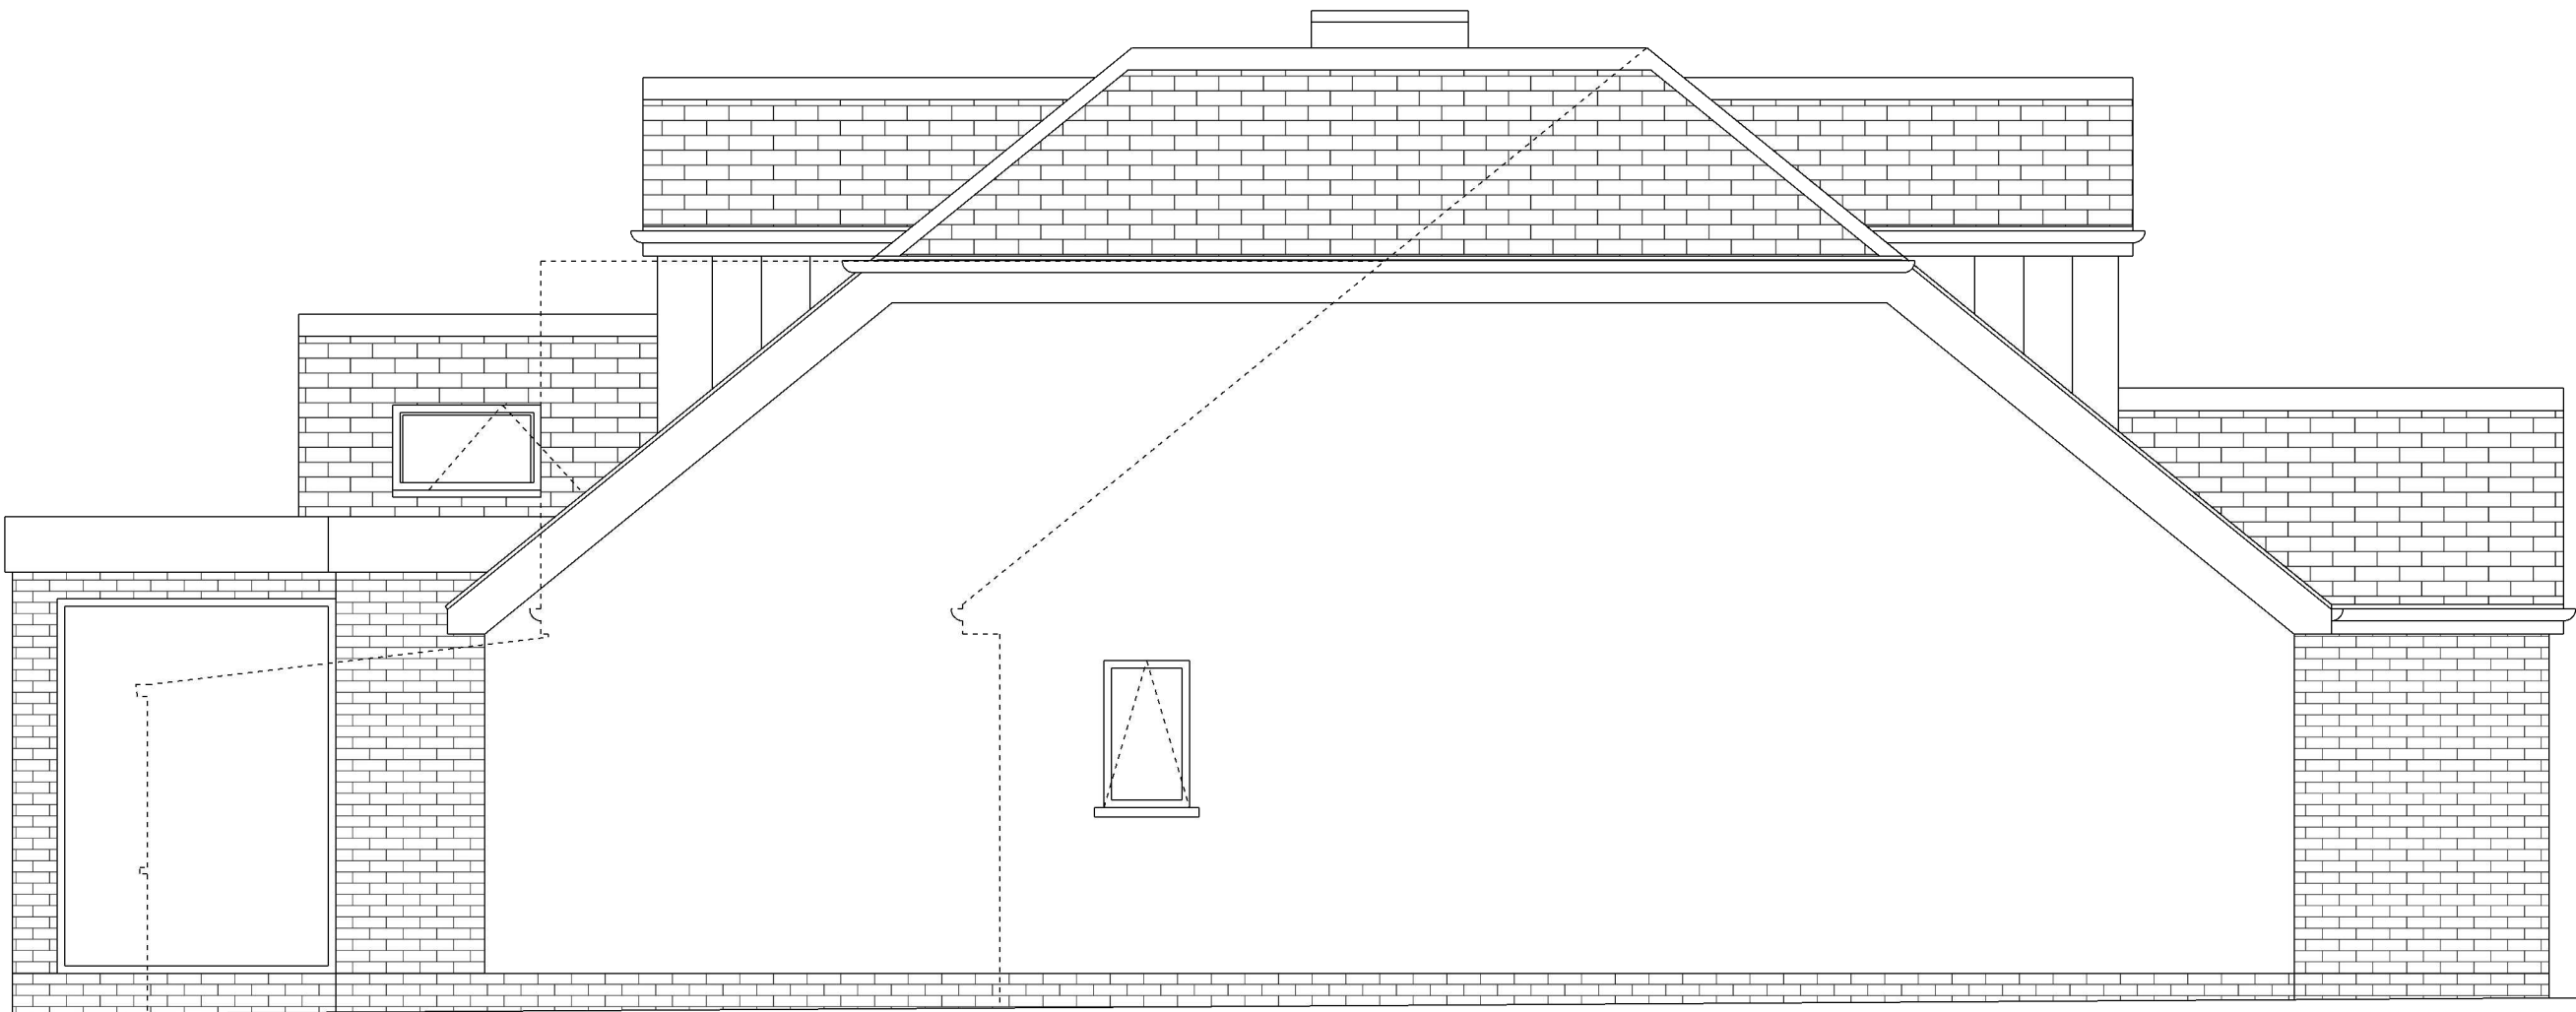

OUTLINE OF EXISTING BUILDING SHOWN BY DOTTED LINE

EXTERNAL MATERIALS

ROOF AND DORMER ROOF

NATURAL SLATE PITCHED ROOF TILES AND GREY EPDM/GRP FLAT ROOF FINISH WITH NATURAL FINISH ZINC BARGE AND SOFFITT BOARDING

DORMER WALLS

NATURAL FINISH ZINC RAINSCREEN CLADDING

EXTERNAL WALL

PROPRIETARY OFF WHITE RENDER TO RETAINED EXISTING WALLS WITH BLACK PAINT FINISHED EXISTING BRICKWORK BELOW DPC AND WEINERBERGER YELLOW MUTI GILT STOCK BRICKWORK TO FRONT, REAR AND SIDE EXTENSIONS

ROOFLIGHTS, WINDOWS AND DOOR

RAL 70137 GREY TIMBER/METAL FRAMED SOLID LEAF OR CLEAR DOUBLE/TRIPLE GLAZED ROOFLIGHTS, DOORS AND WINDOWS WITH OBSCURE GLAZING AND/OR RESTRICTED TOP HUNG OPENING LIGHTS TO NORTH AND SOUTH ELEVATIONS

RAINWATER AND SANITATION GOODS

PROPRIETARY GREY METAL


Steve Baker Architect  
78 Pound Road East Peckham Tonbridge Kent TN12 5BJ  
18 Hatton Place London EC1M 8RU  
T: +44 (0)1622 870275  
E: contact@stevebakerarchitect.com  
W: www.stevebakerarchitect.com

| S | R | Date | Description   |
|---|---|------|---|
|   |   |      | Note - Do not scale from this drawing except for planning application purposes.<br>All dimensions must be checked on site by the contractor and any discrepancies reported immediately. |
|   |   |      | © COPYRIGHT 2024 STEVE BAKER ARCHITECT<br>Ordnance Survey. © Crown Copyright 2024. All rights reserved.<br>Supplied by UK Map Centre Licence number 100046957.                          |



RIBA  
Chartered Practice

MR and MRS S. MAYO

 

Client: MR and MRS S. MAYO  
Project Title: CHESCOMBE, WHITEHILL ROAD, MEOPHAM  
Status: BLDG REGS Stage: BR Scale: 1:25/50 Sheet: A1/A3

Drawing Title: PROPOSED NORTH ELEVATION  
Project No: A24300 Disc: A Building: - Package: - Drawing No: 1130 Revision: -