


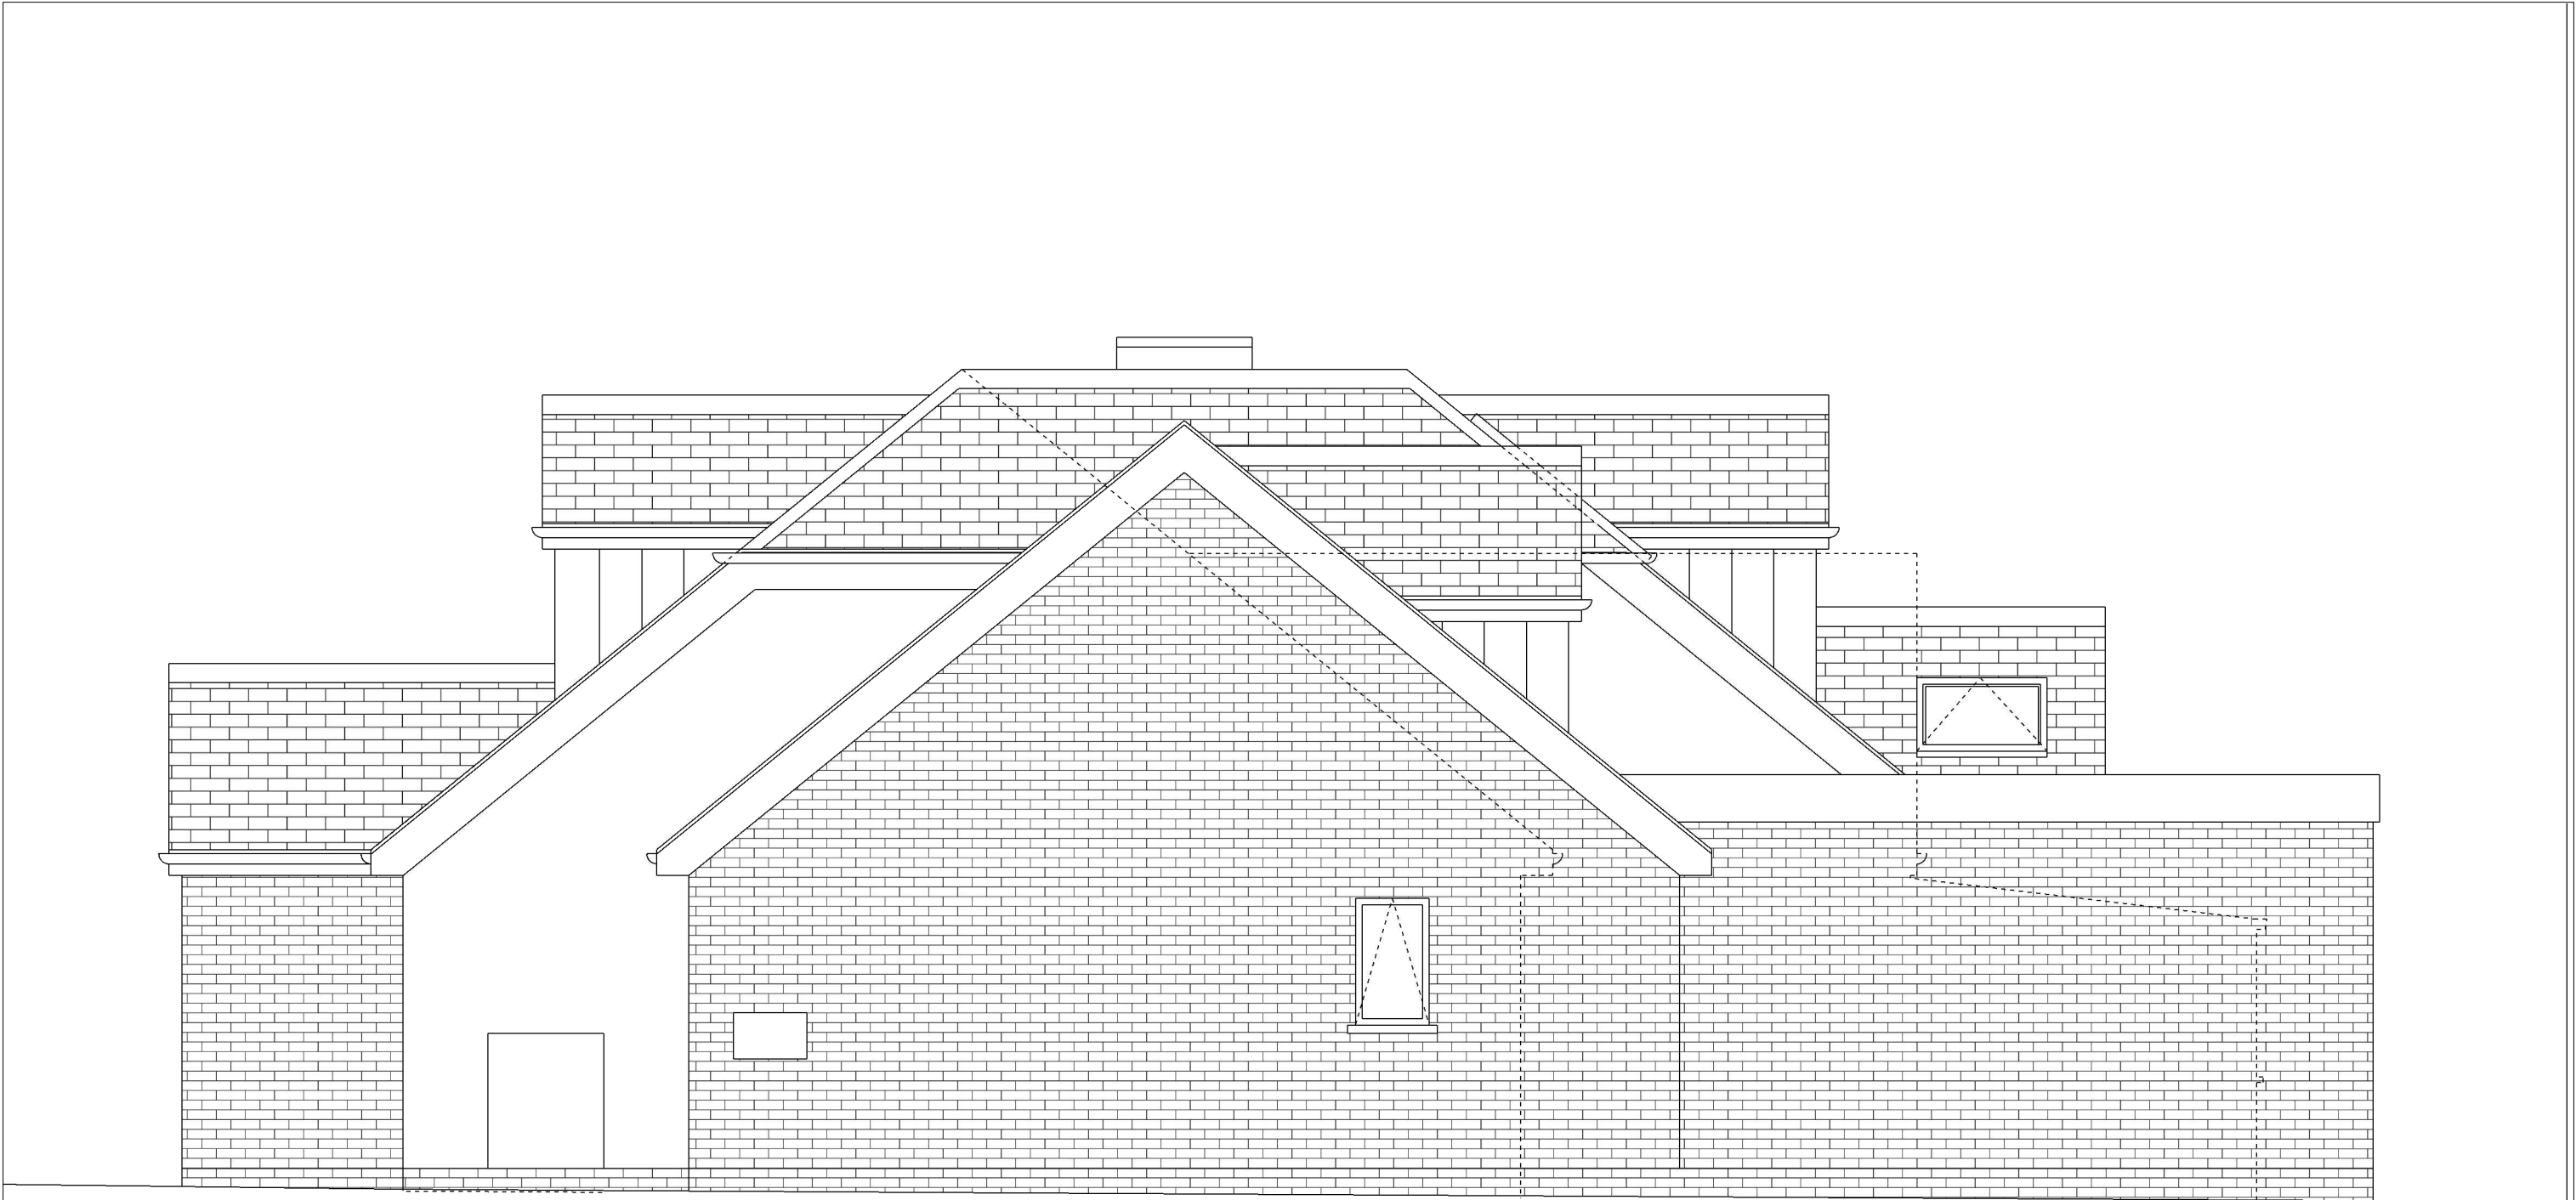

OUTLINE OF EXISTING BUILDING SHOWN BY DOTTED LINE

EXTERNAL MATERIALS

ROOF AND DORMER ROOF

NATURAL SLATE PITCHED ROOF TILES AND GREY EPDM/GRP FLAT ROOF FINISH WITH NATURAL FINISH ZINC BARGE AND SOFFITT BOARDING

DORMER WALLS

NATURAL FINISH ZINC RAINSCREEN CLADDING

EXTERNAL WALL

PROPRIETARY OFF WHITE RENDER TO RETAINED EXISTING WALLS WITH BLACK PAINT FINISHED EXISTING BRICKWORK BELOW DPC AND WEINERBERGER YELLOW MUTI GILT STOCK BRICKWORK TO FRONT, REAR AND SIDE EXTENSIONS

ROOFLIGHTS, WINDOWS AND DOOR

RAL 70137 GREY TIMBER/METAL FRAMED SOLID LEAF OR CLEAR DOUBLE/TRIPLE GLAZED ROOFLIGHTS, DOORS AND WINDOWS WITH OBSCURE GLAZING AND/OR RESTRICTED TOP HUNG OPENING LIGHTS TO NORTH AND SOUTH ELEVATIONS

RAINWATER AND SANITATION GOODS

PROPRIETARY GREY METAL


Steve Baker **Architect**
78 Pound Road East Peckham Tonbridge Kent TN12 5BJ
18 Hatton Place London EC1M 8RU
T: +44 (0)1622 870275
E: contact@stevebakerarchitect.com
W: www.stevebakerarchitect.com

S R Date Description
Note - Do not scale from this drawing except for planning application purposes.
All dimensions must be checked on site by the contractor and any discrepancies reported immediately.
© COPYRIGHT 2024 STEVE BAKER ARCHITECT
Ordnance Survey. © Crown Copyright 2024. All rights reserved.
Supplied by UK Map Centre Licence number 100046957.



RIBA
Chartered Practice

MR and MRS S. MAYO

 

Client: MR and MRS S. MAYO
Project Title: CHESCOMBE, WHITEHILL ROAD, MEOPHAM
Status: BLDG REGS Stage: BR Scale: 1:25/50 Sheet: A1/A3

Drawing Title: PROPOSED SOUTH ELEVATION
Project No: A24300 Disc: A Building: - Package: - Drawing No: 1131 Revision: -