




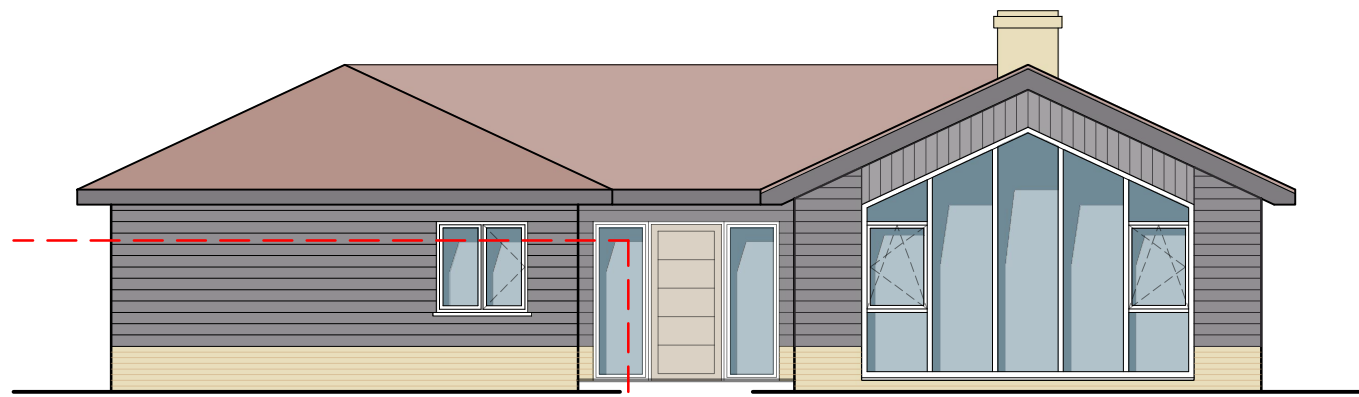


Front Elevation (W)

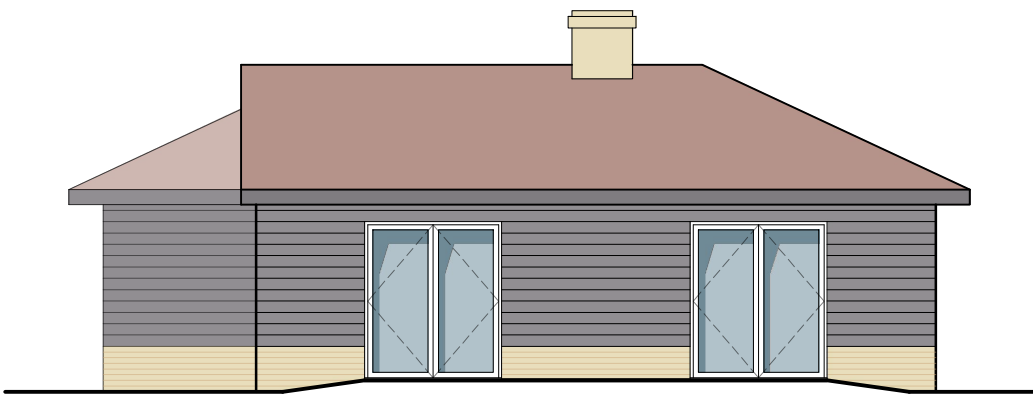


Side Elevation (S)

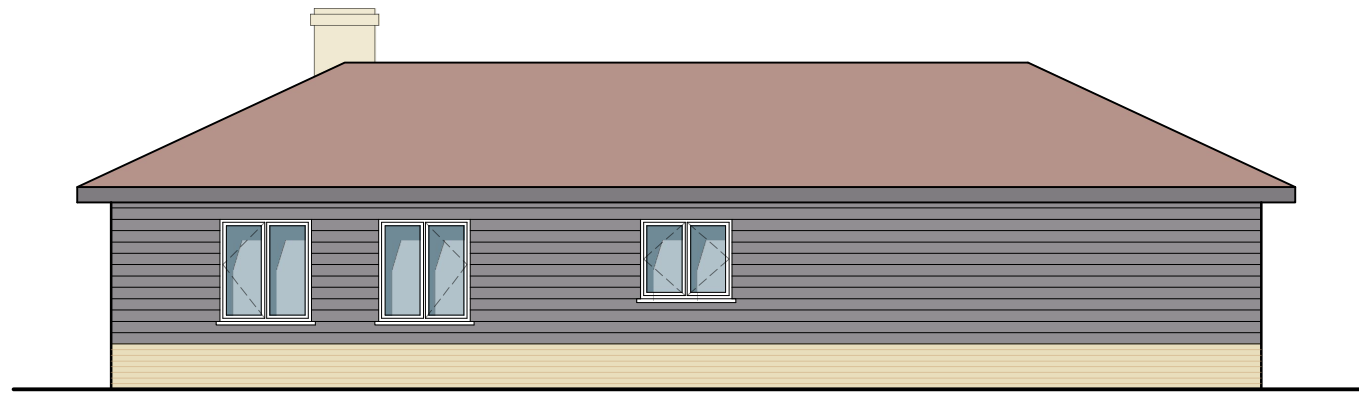


Rear Elevation (E)

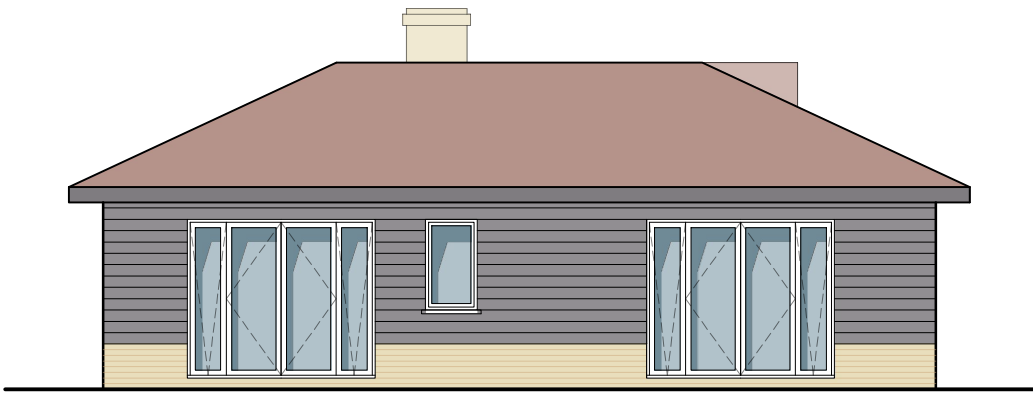


Side Elevation (N)

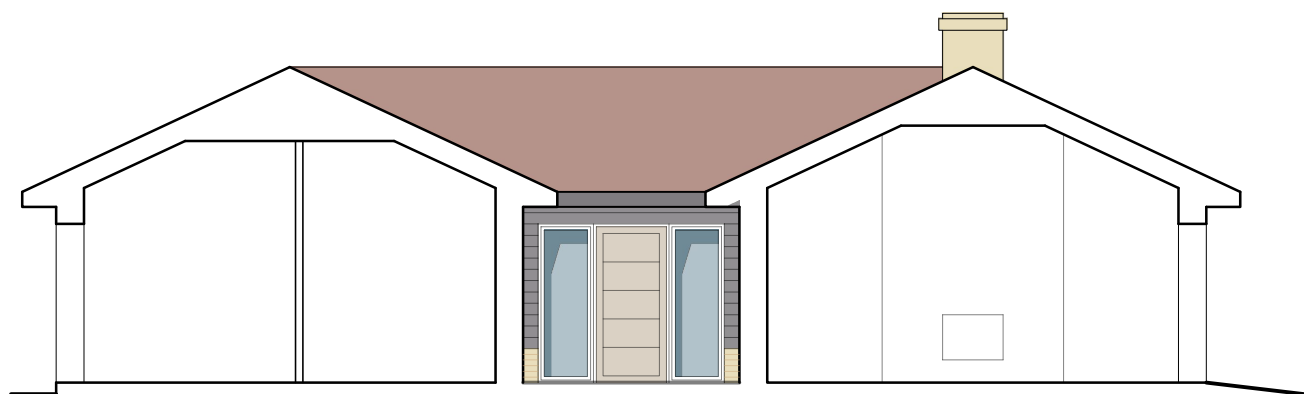


Section A

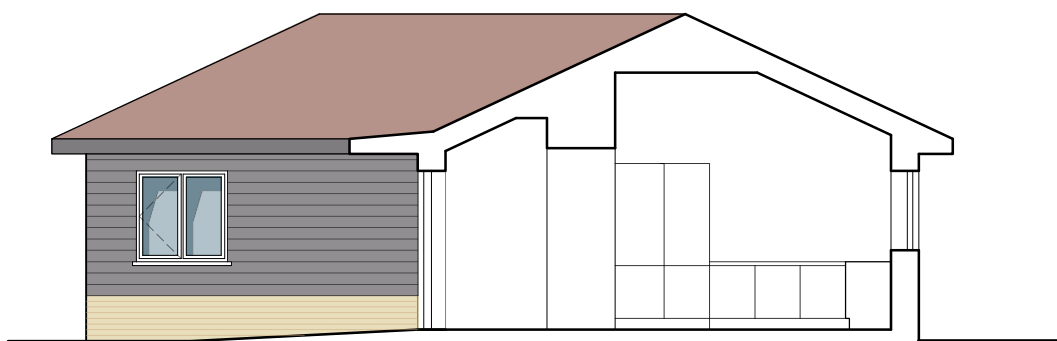



Section B

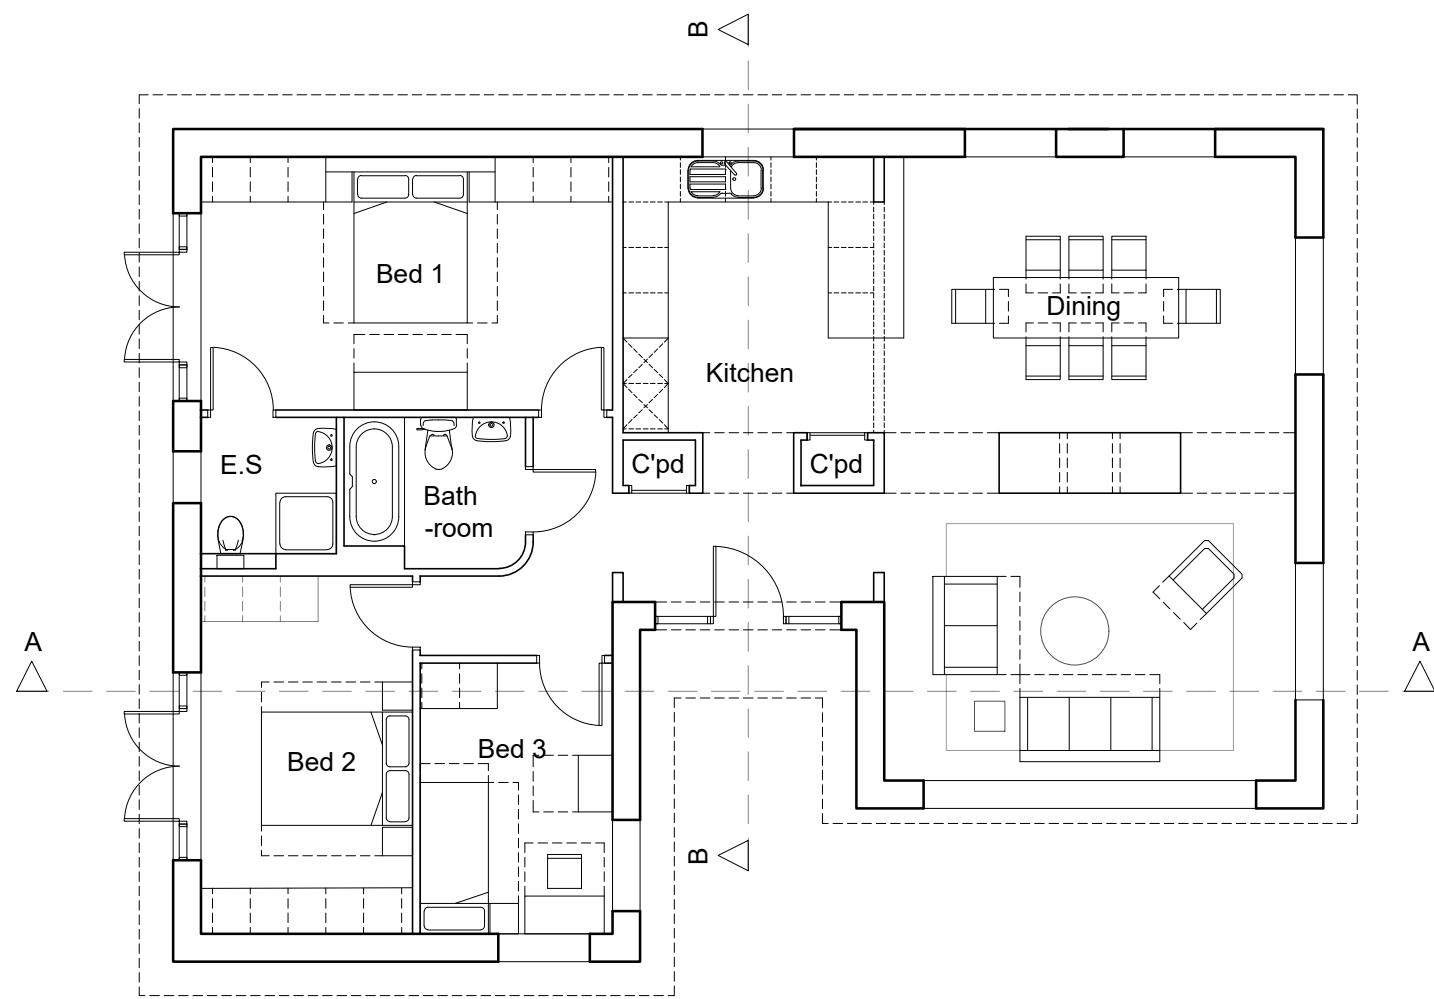


Ground Floor Plan

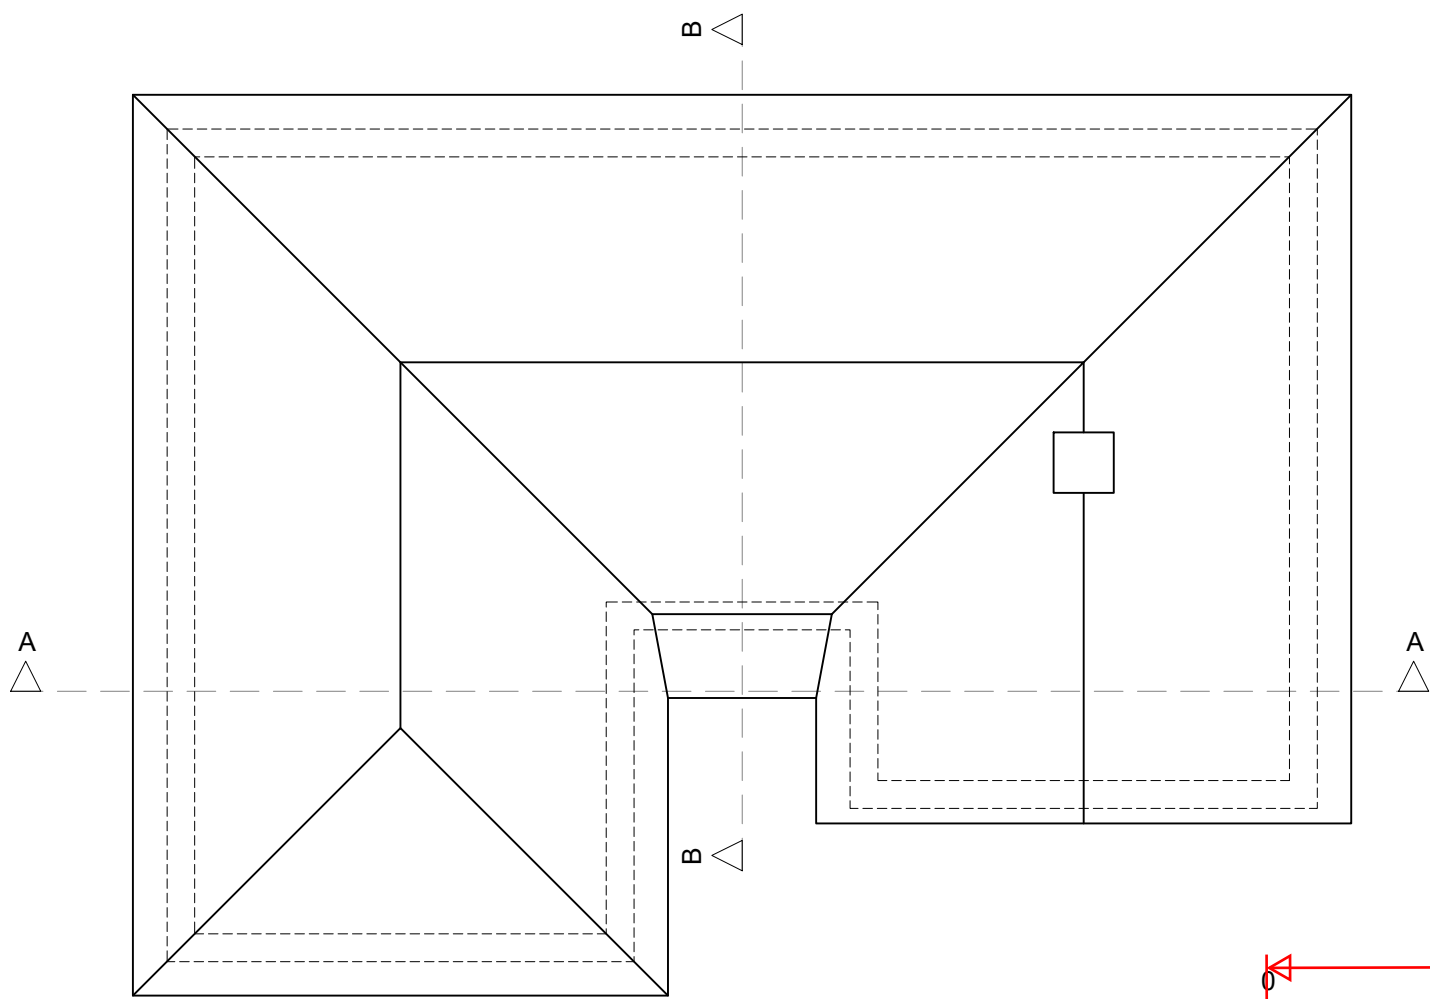

Roof Plan

 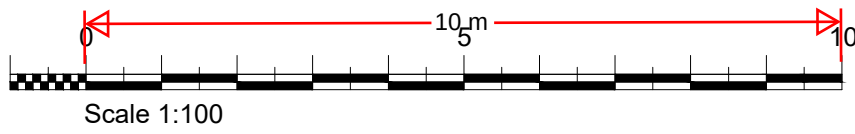

This drawing remains the Copyright of the architects and may not be reproduced in whole or in part without their written permission

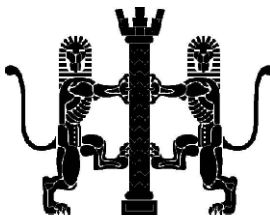

NOTES

Do not scale
Verify all dimensions on site before commencing any work or preparing any shop drawings
All building materials, components and workmanship to comply with the appropriate Public Health Acts, Building Regulations, British & European Standards and Codes of Practice and to the appropriate manufacturers recommendations.
For all specialist work see relevant drawings
All schemes to be set out completely including buildings, roads, drainage and levels prior to the commencement of works
Sites to be checked against Land Registry plans and any necessary Easements to be established
Any discrepancies, errors or omissions to be reported to the architect for further instructions before commencement of works

E		
D		
C		
B		
A		
Date	Revisions	By



21 Stone Street, Gravesend, Kent, DA11 0NP
Tel: 01474 566996 Fax: 01474 320374
Design@DACarchitects.co.uk

Project Title
Northfield House
Wrotham Road, Meopham
DA13 0AQ

Client
Mr M Rossi

Drawing Title
Plans, Sections & Elevations
As Proposed

Scale 1:100 @ A2	Date 12.12.2024	Drawn By LW
---------------------	--------------------	----------------

Project No. 5456	Dwg. No. D-11	Rev.
---------------------	------------------	------