


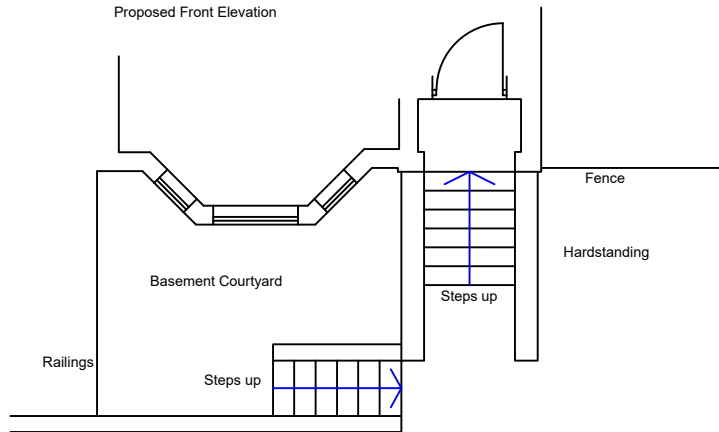







Proposed Front Elevation



Existing Front Elevation - From pavement level.



Ground Floor Plan

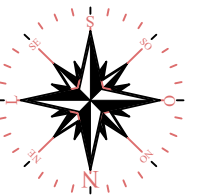 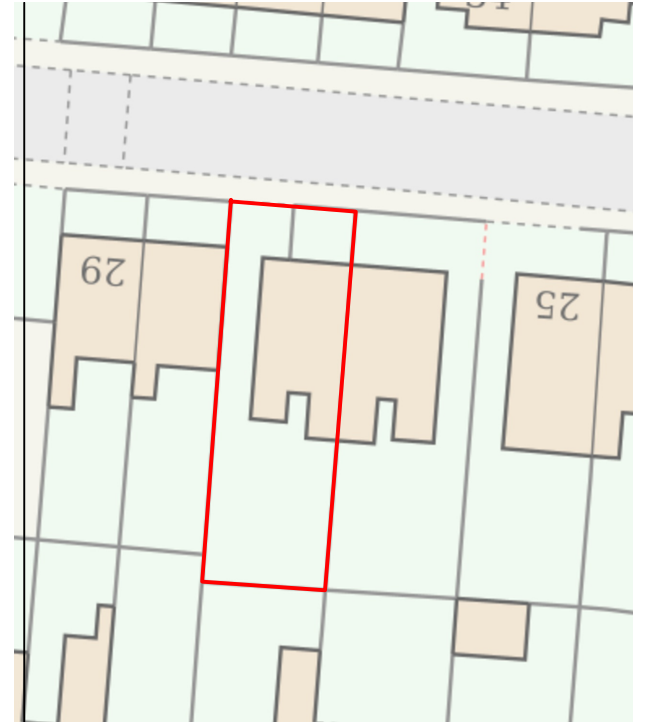 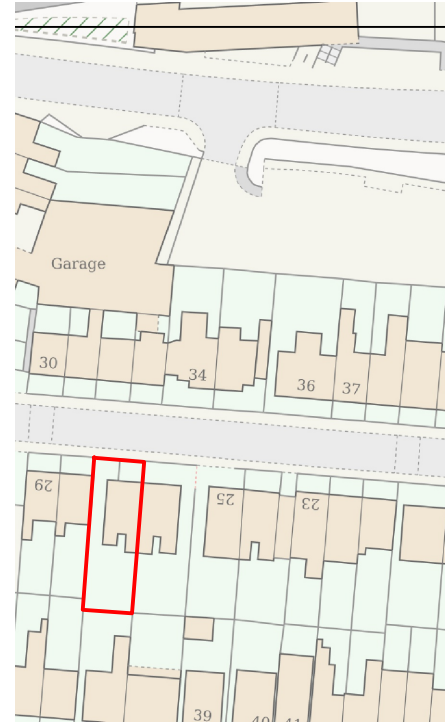 

Mark Carter
ASSOCIATES

Architectural
Design

design studio
priestfield stadium gillingham kent ME7 4DD
tel 01634 304700 fax 01634 850986
e mail: markcarter.design@virgin.net

Drawing Title
PLAN AND ELEVATIONS

Project Title
No27 COBHAM STREET
GRAVESEND KENT

Client
MANPREET DOSANJH

Scale 1:100 AT A3	Date NOV 24	Drawn MC
Drawing No 3545 - 001	Rev A	